




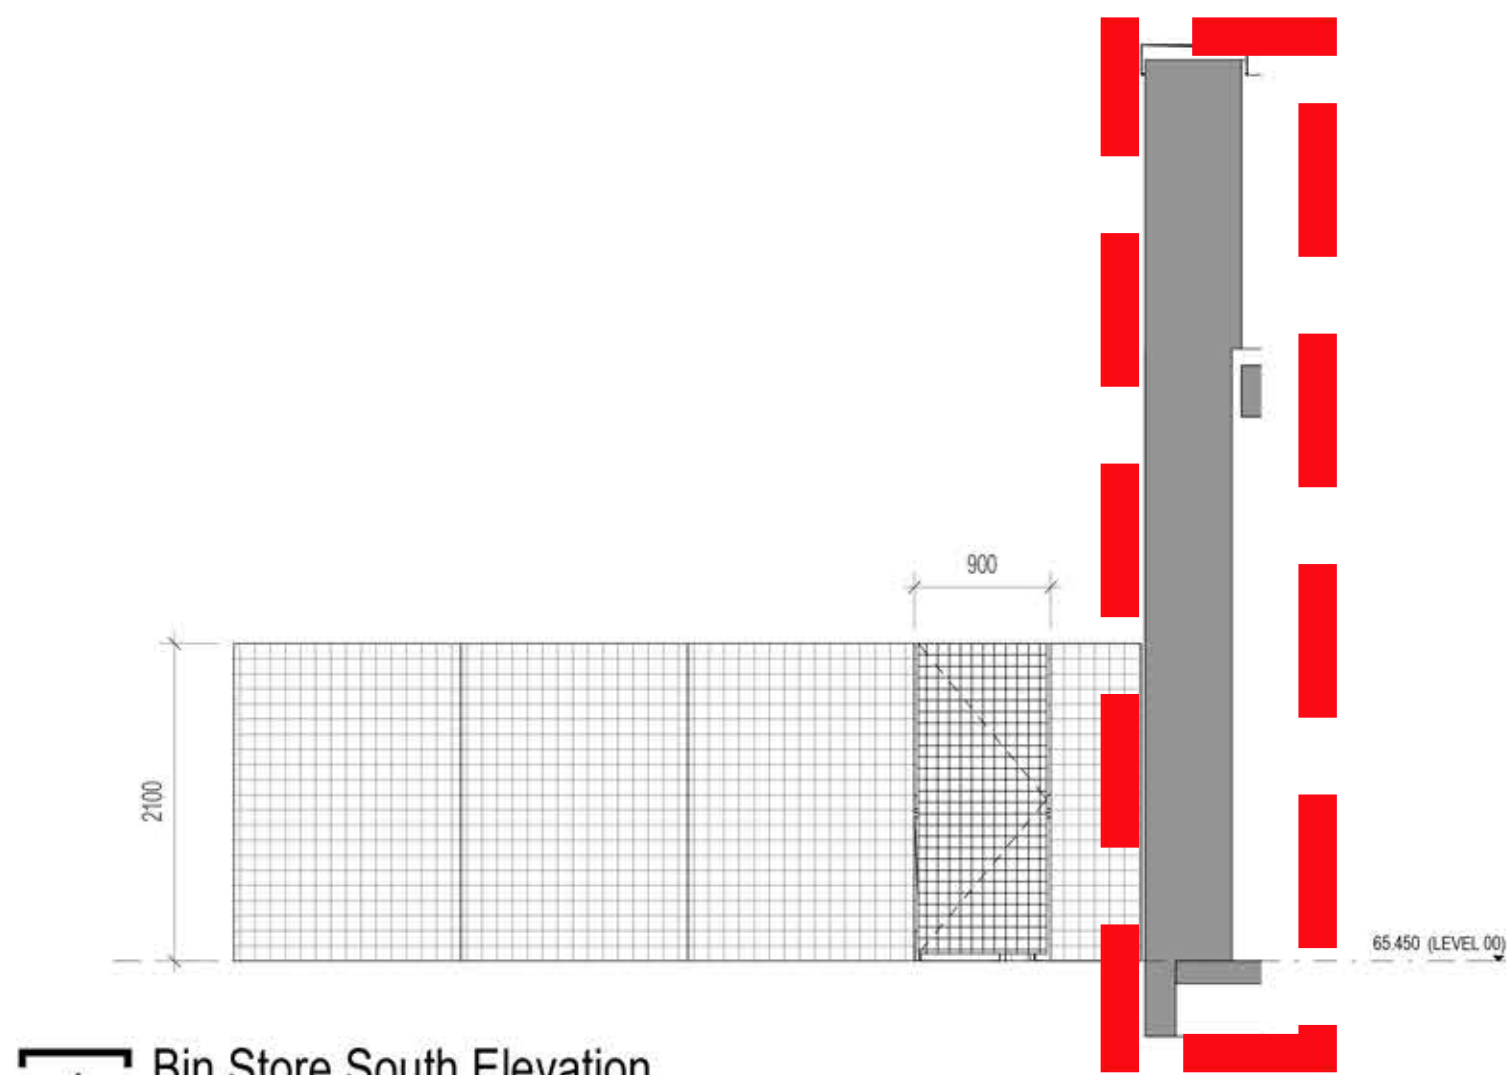


1 Bin Store South Elevation
1 : 50

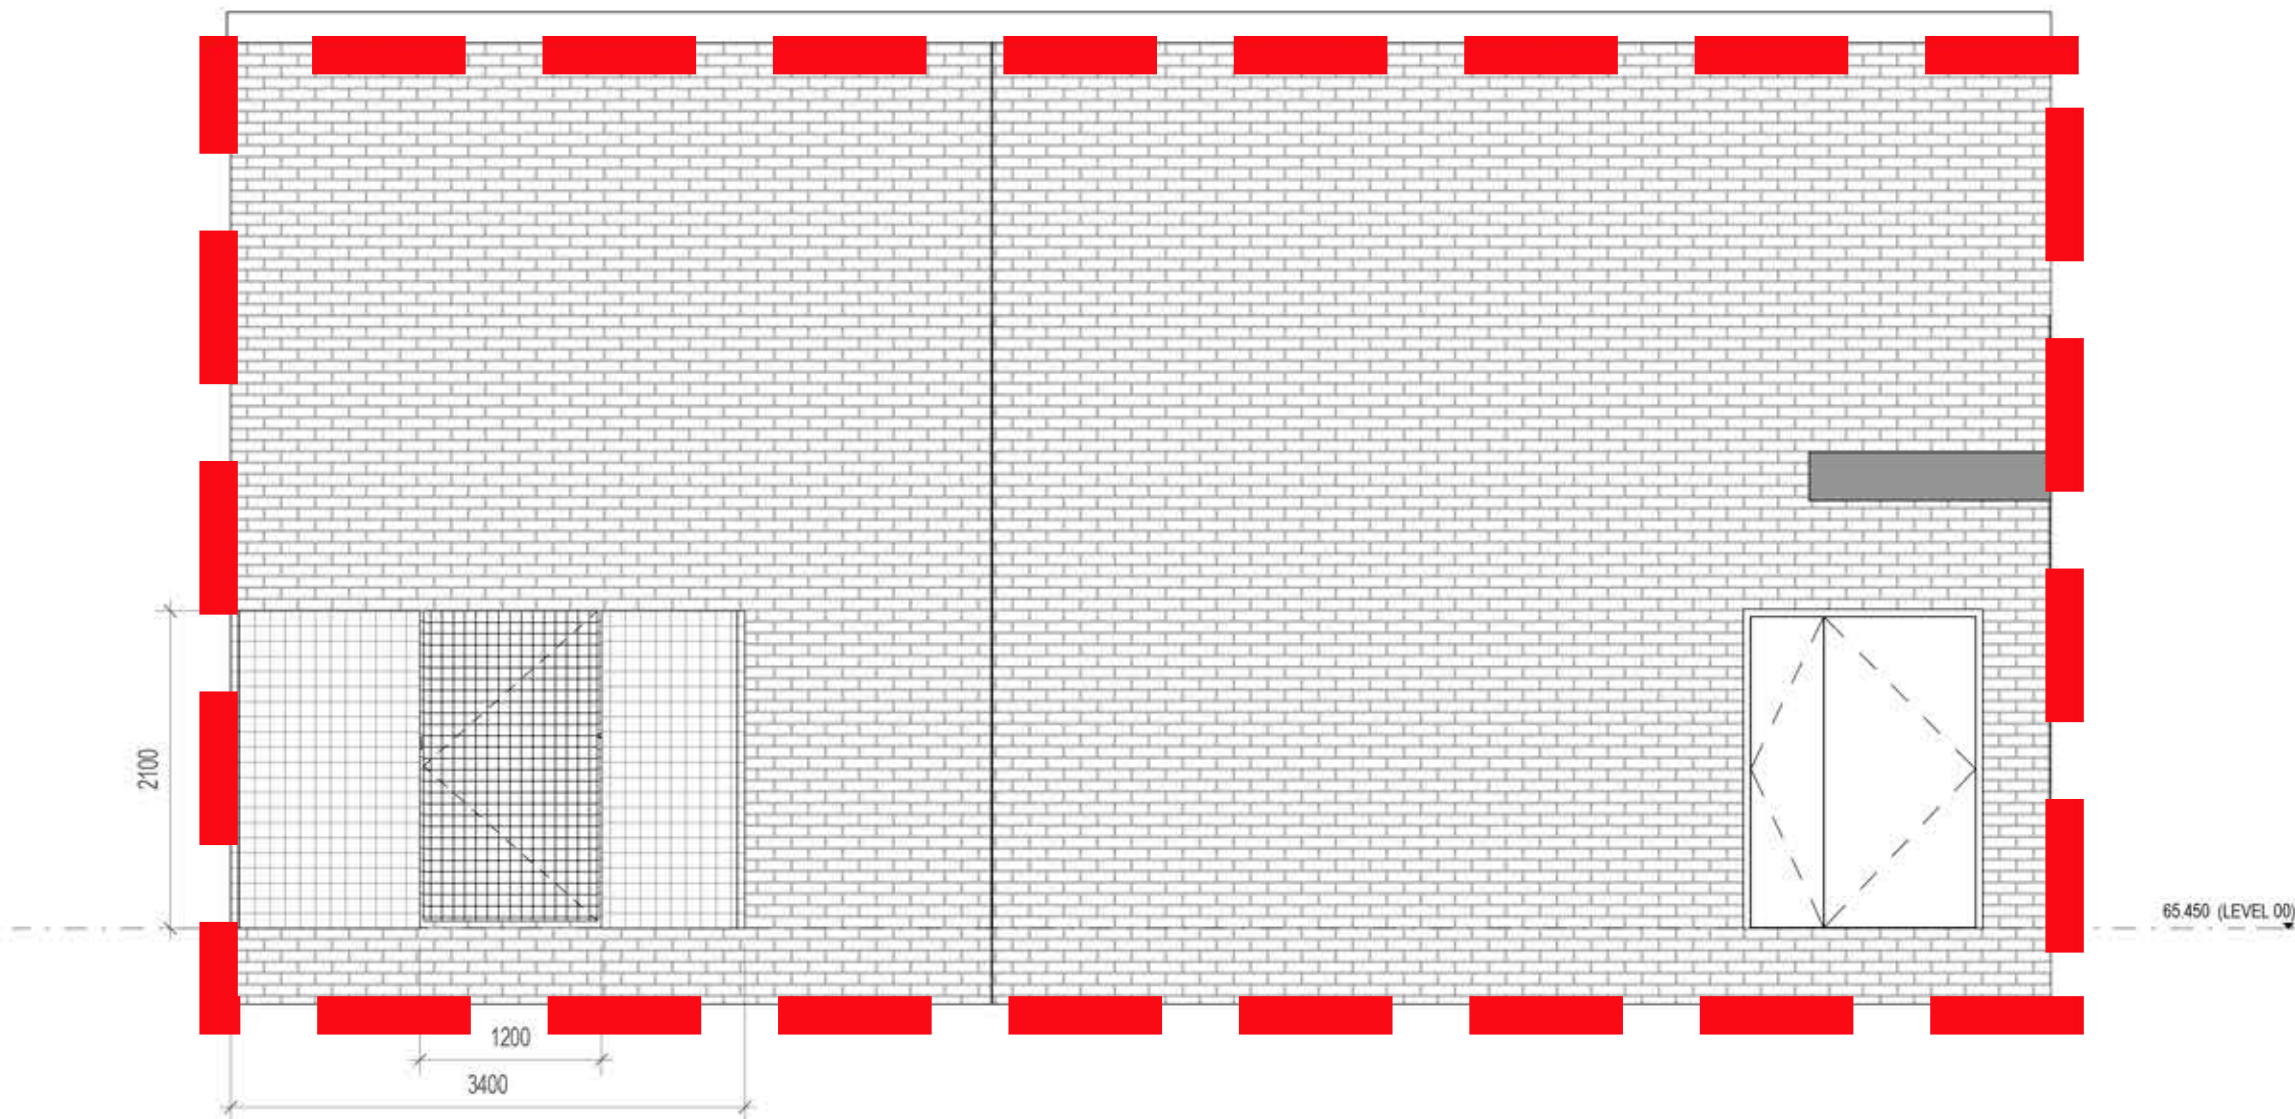

2 Bin Store West Elevation
1 : 50

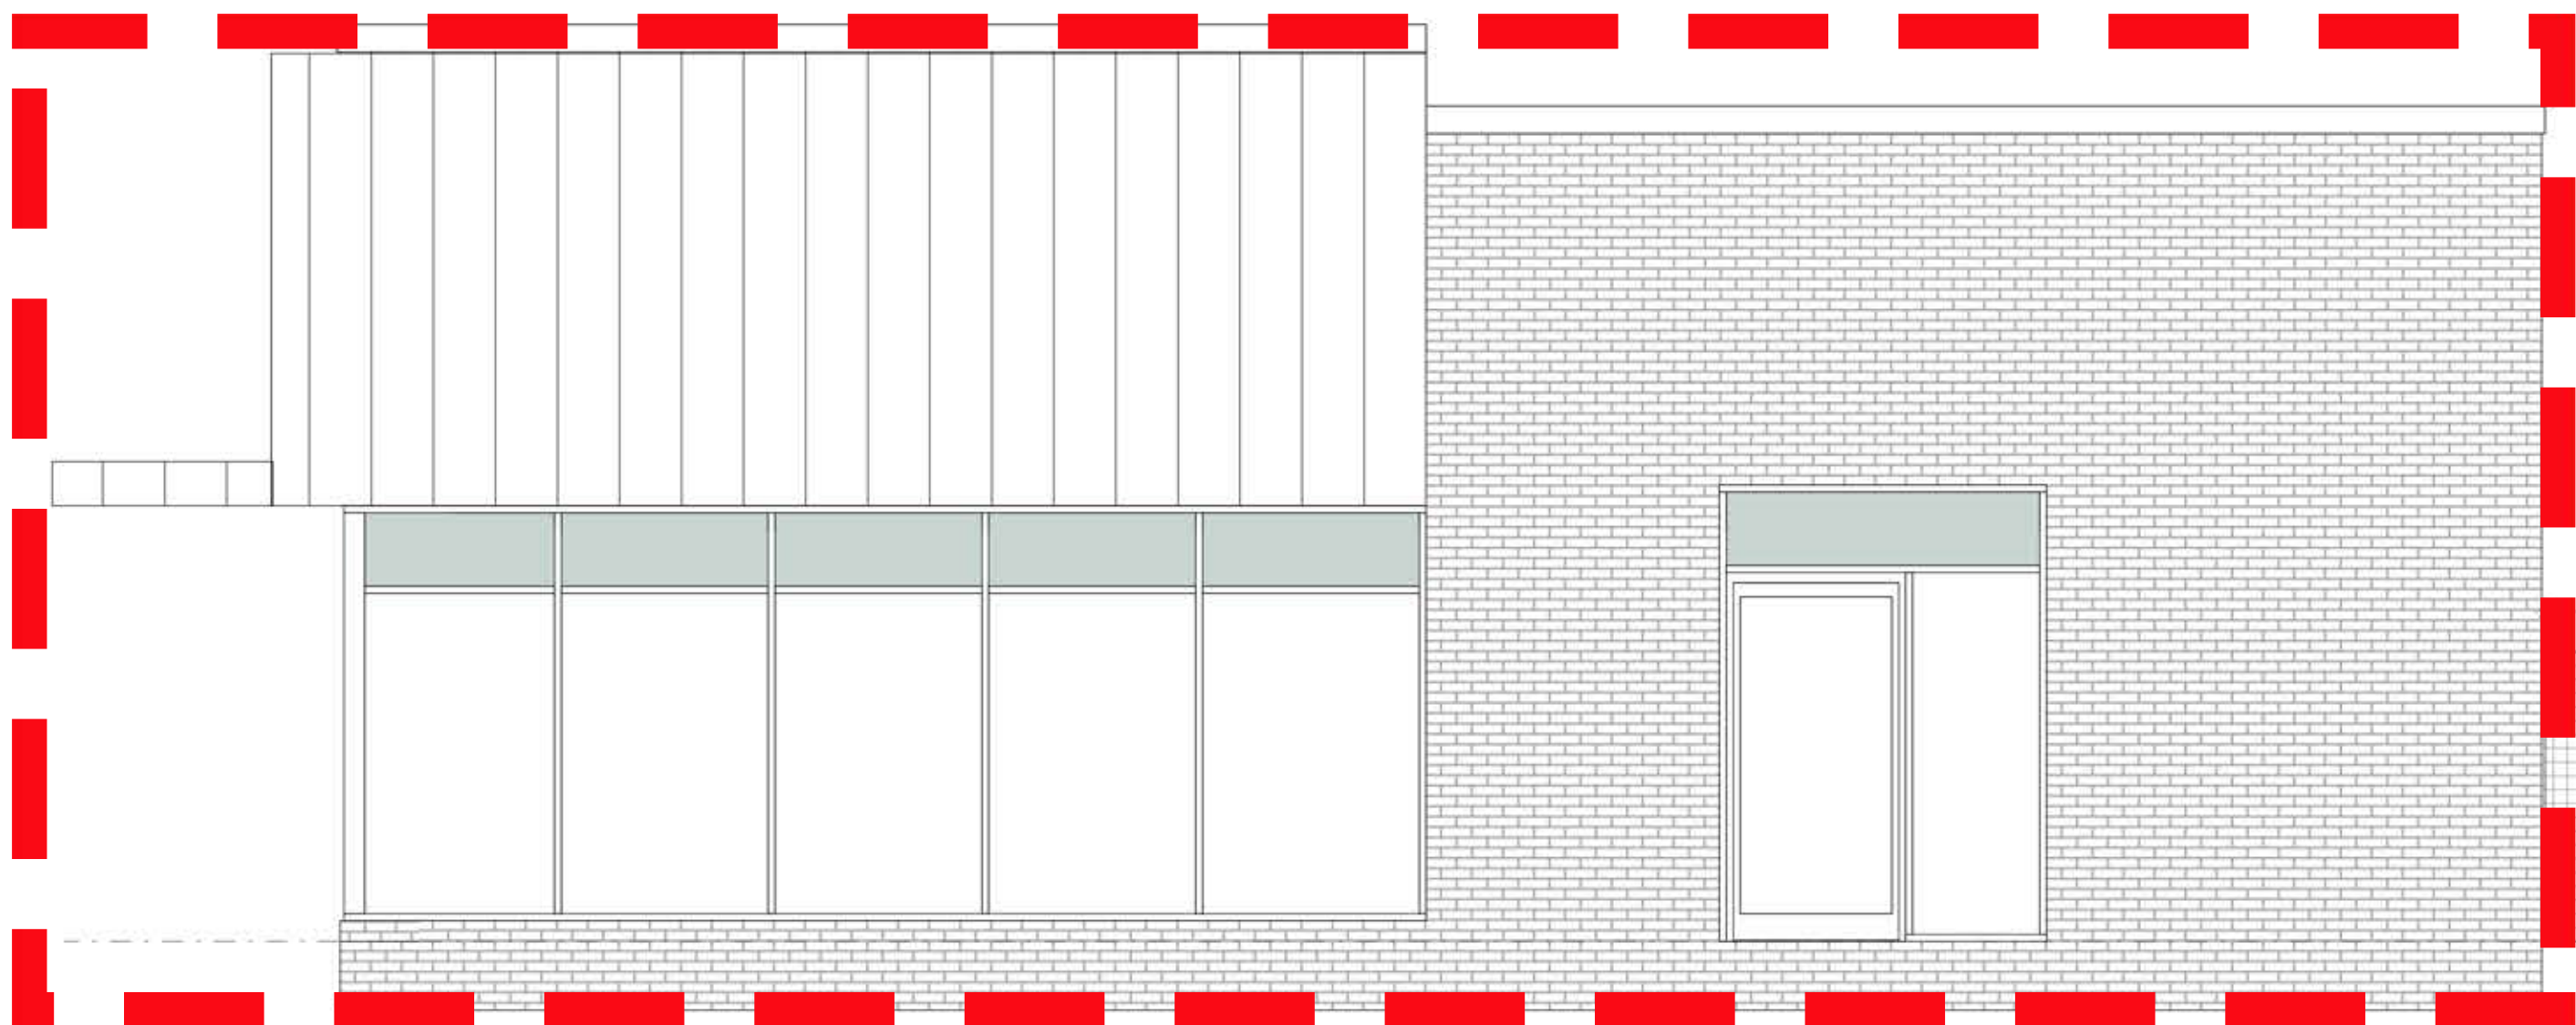

3 Bin Store North Elevation
1 : 50

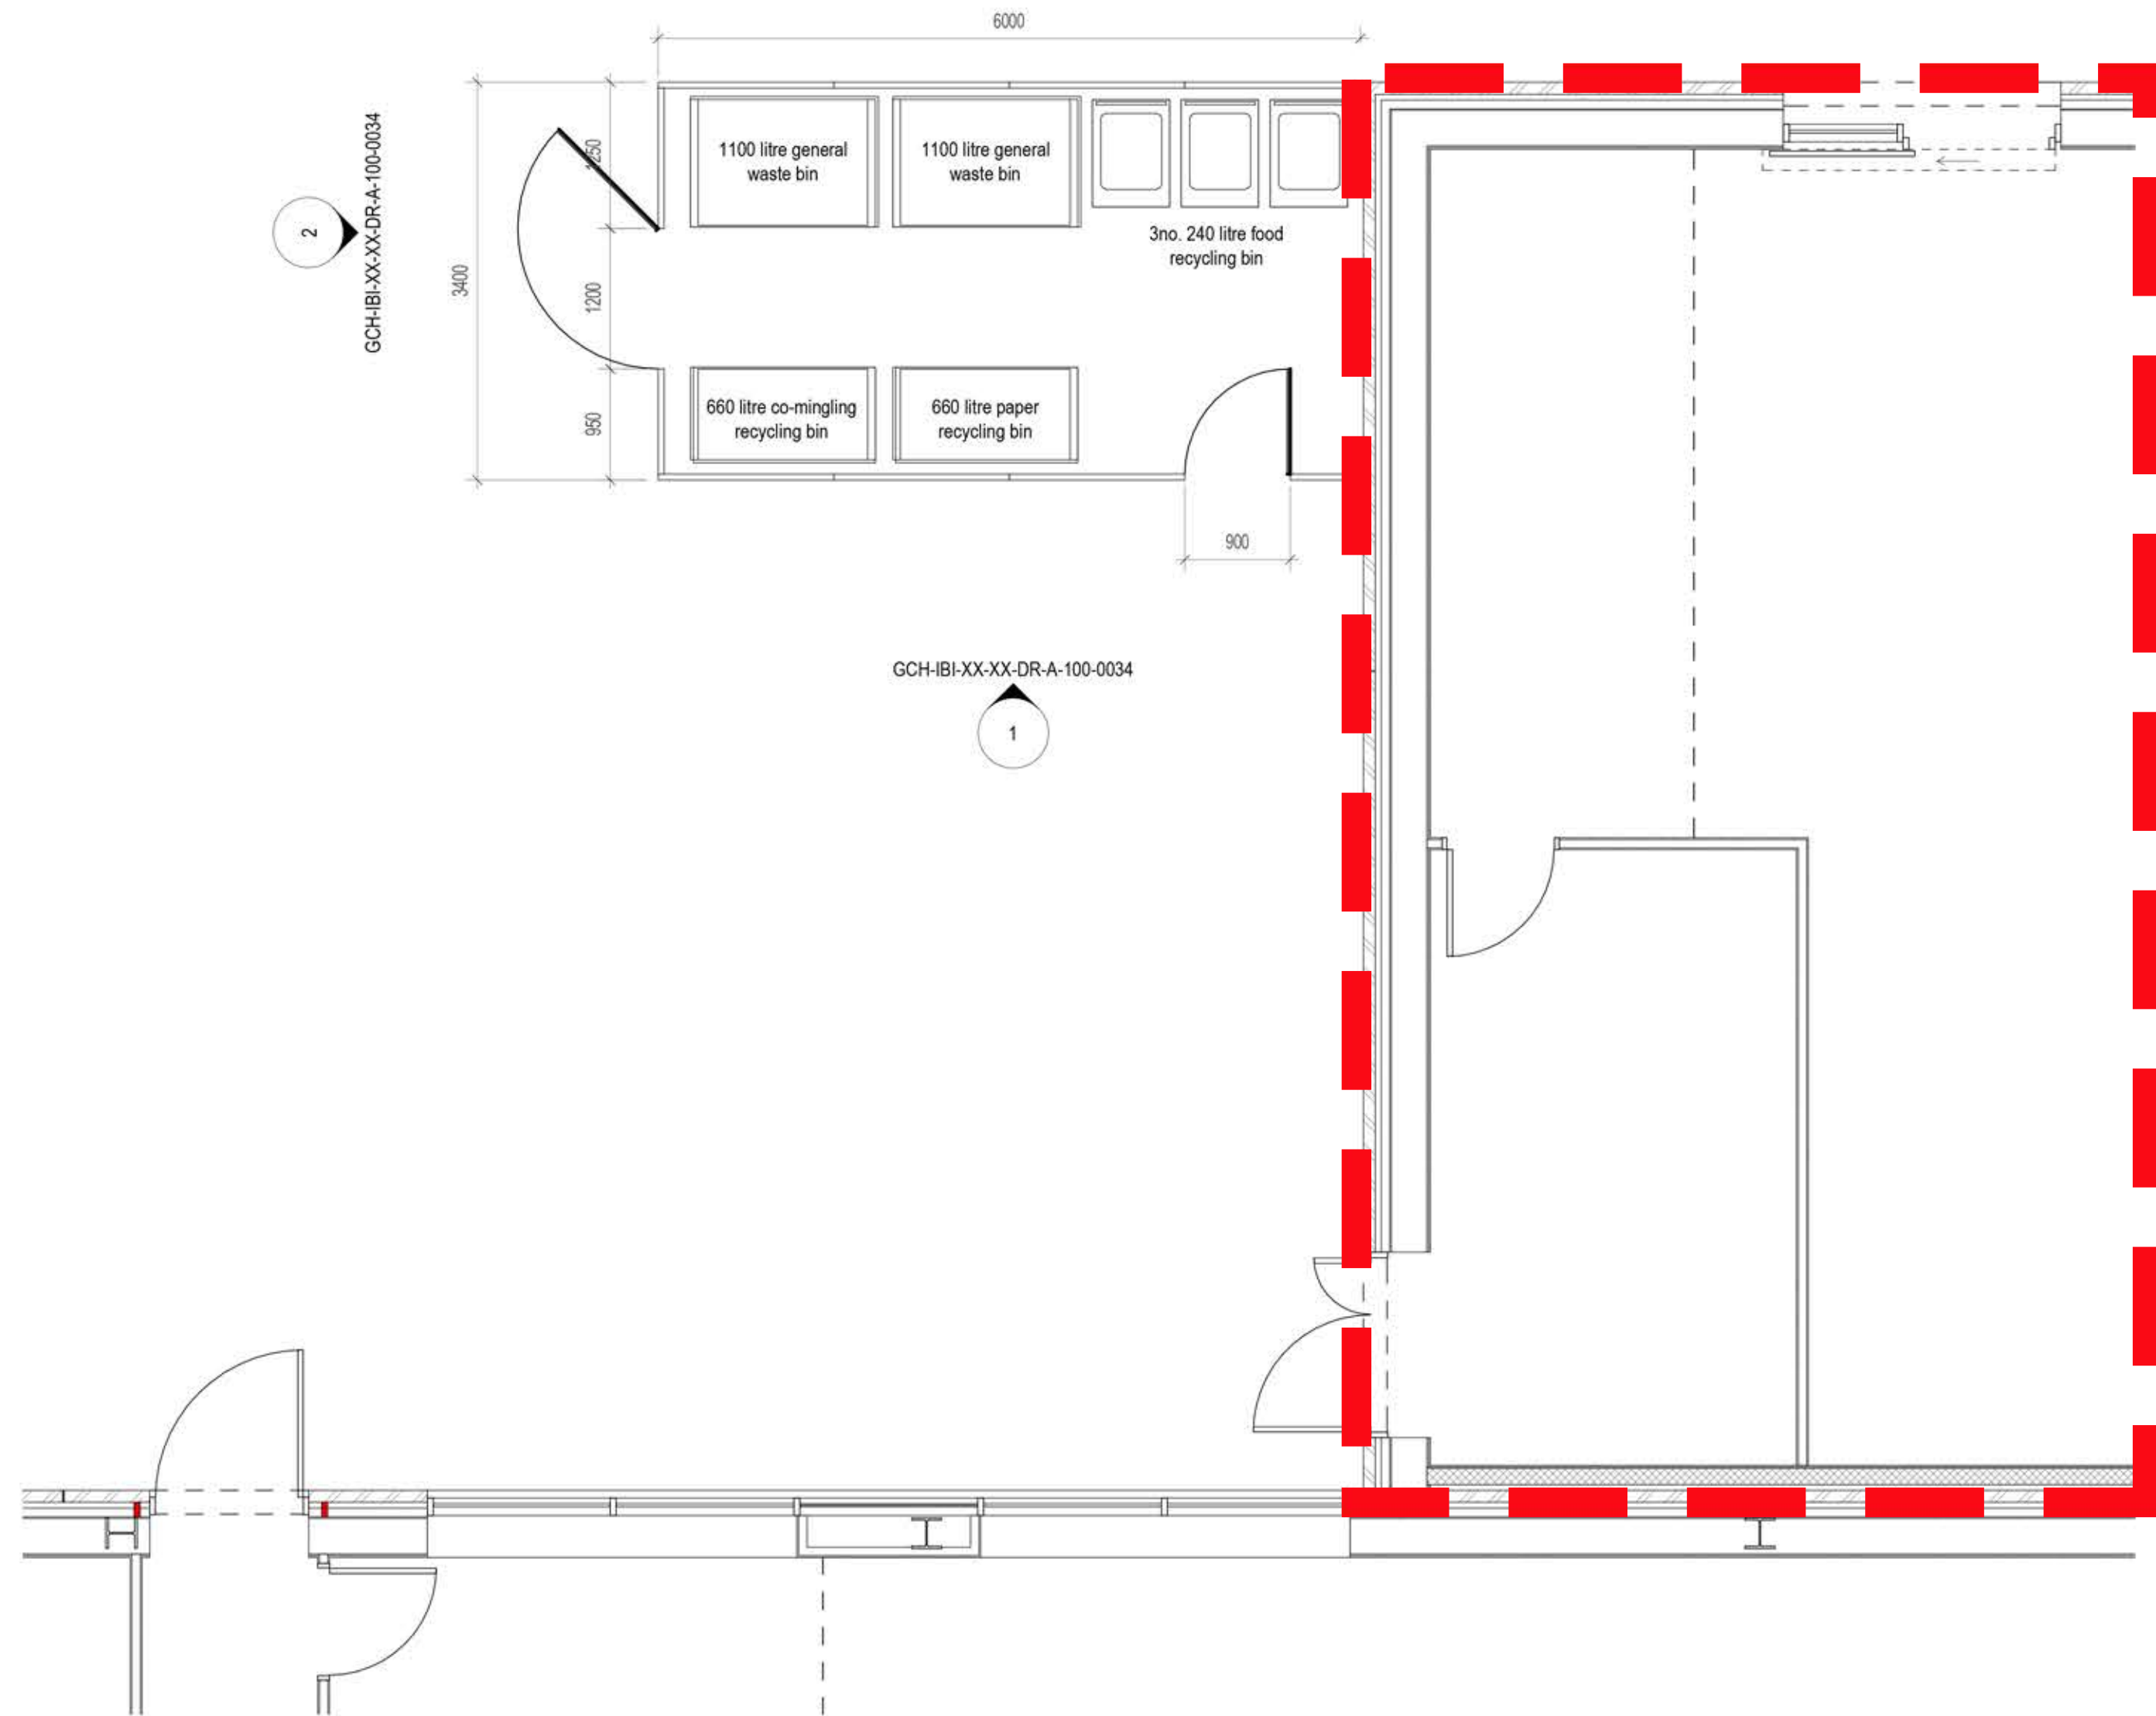

Bin Store Plan
1 : 50

**Proposed single storey building element
at Ground Floor level has been omitted
from the scheme & proposed bin store
amended accordingly**

Notes:

- This drawing is copyright.
- Do not scale dimensions from this drawing.
- This drawing is to be read in conjunction with all other relevant drawings. At discrepancies on this drawing are to be reported to the architect.
- Do not modify any element of this drawing.
- Use drawing only for purpose(s) issued.
- This drawing may contain colour.

Scale Bar

0 1m 3m 5m

Scale: 1:100

North Point

Key Plan

Hazard

1

HAZ-xx

To warn of significant hazards or information that is unusual

To be read in conjunction with all other consultant's information

Refer to CDM Schedule XXXX-IBI-WB-XX-SH-A-200-0000

The following external model files are included within this drawing:

Rev	Date	Revision Notes	Drawn	Review
Client				

MORGAN SINDALL

IBI Intelligence Buildings Infrastructure

www.ibigroup.com

Project

GORTON COMMUNITY HUB

Drawing Title

Proposed Bin Store

Job Number	Date	Drawn By
50786	15/07/2019	KA
Scale@A1	Purpose	Reviewed By
1 : 50	FOR COMMENT	TK
Drawing Number	Revision	Suitability
GCH-IBI-XX-XX-DR-A-100-0034		