




Proposed Ground Floor Plan

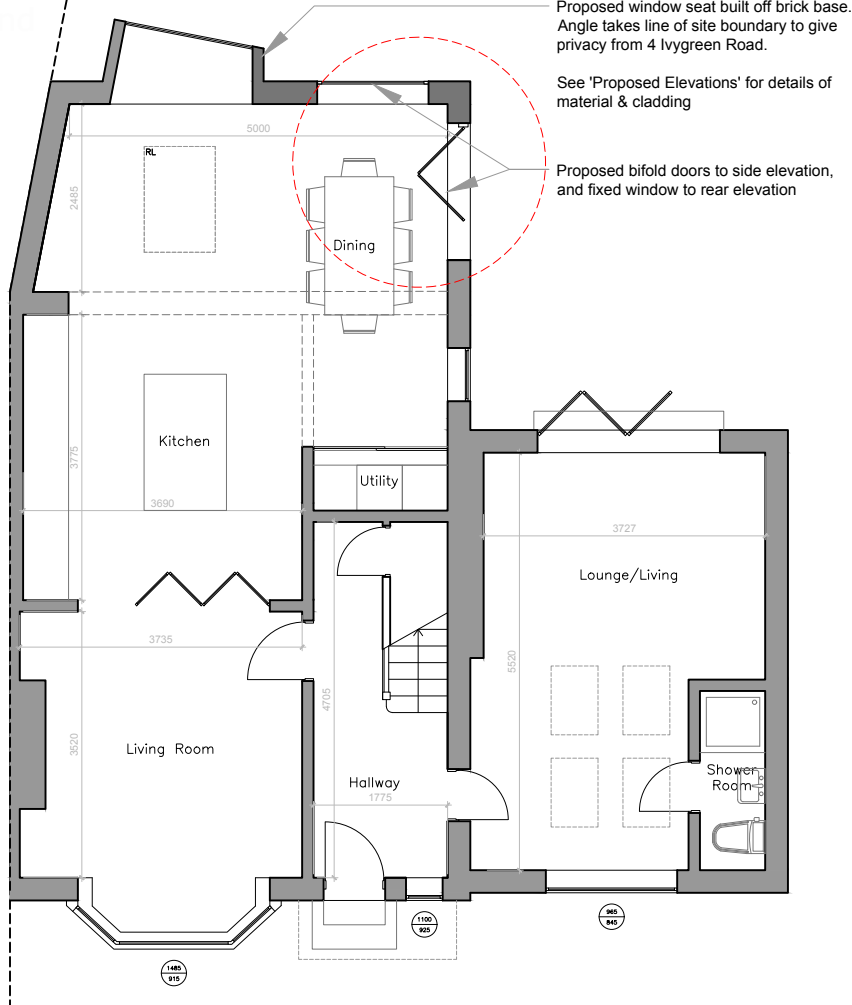


Proposed Attic Plan

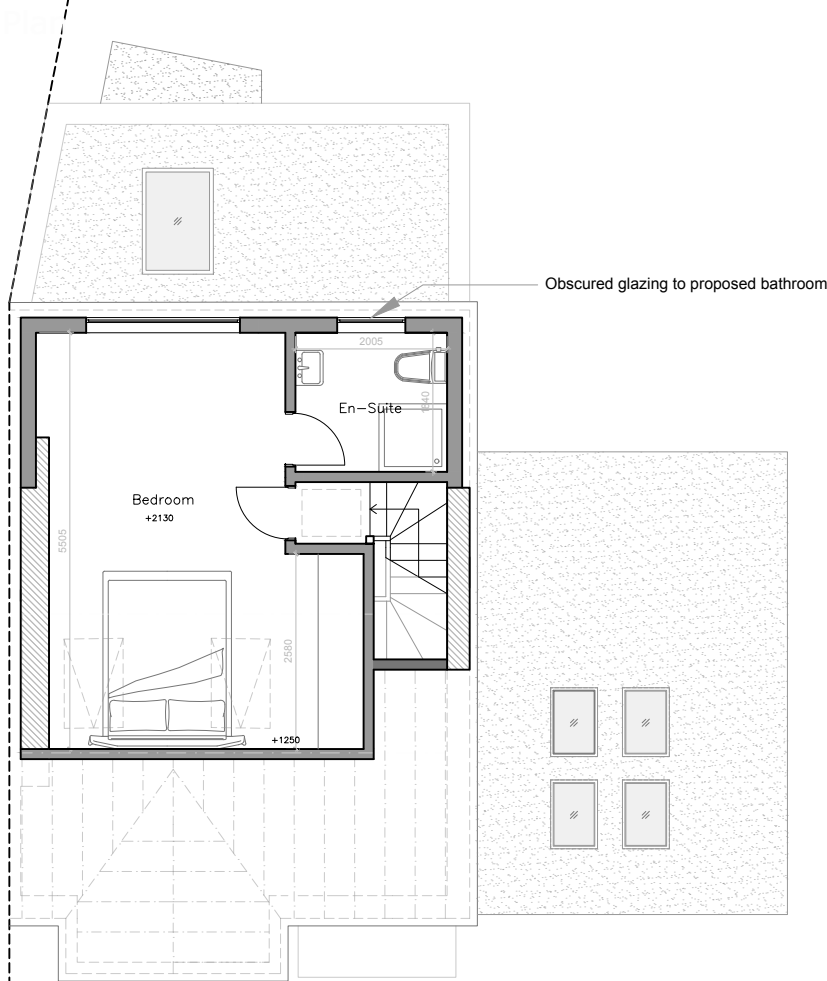

Proposed First Floor Plan

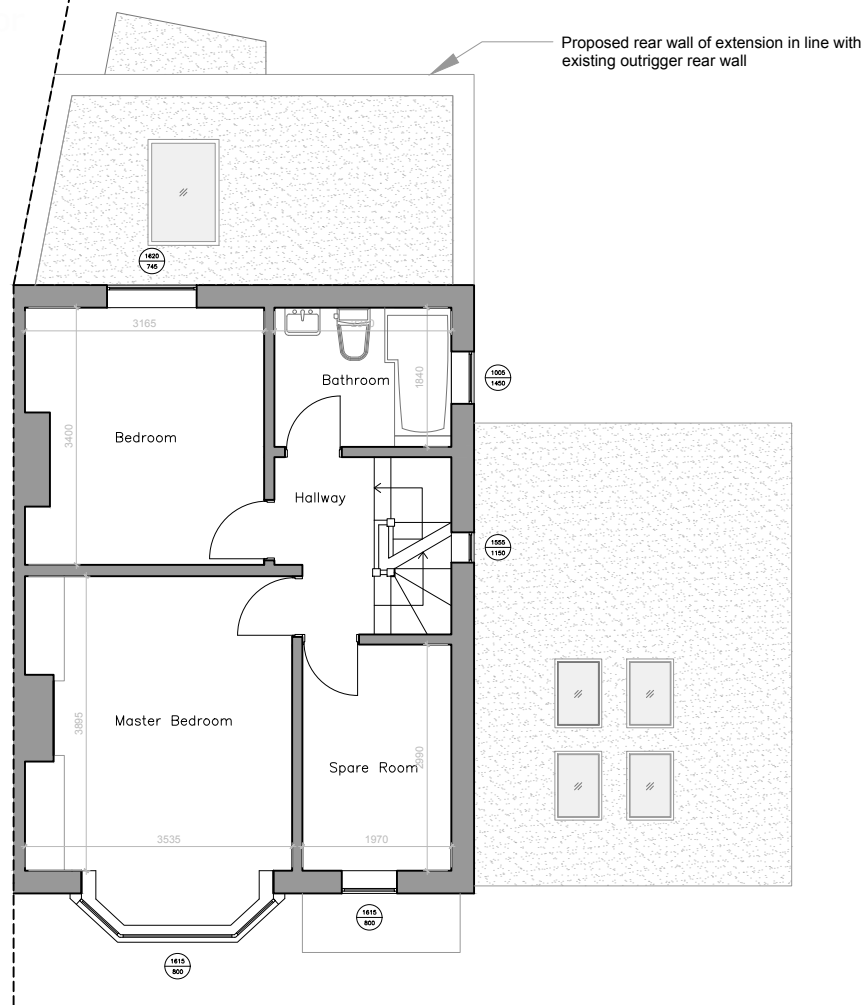

Proposed Roof Plan

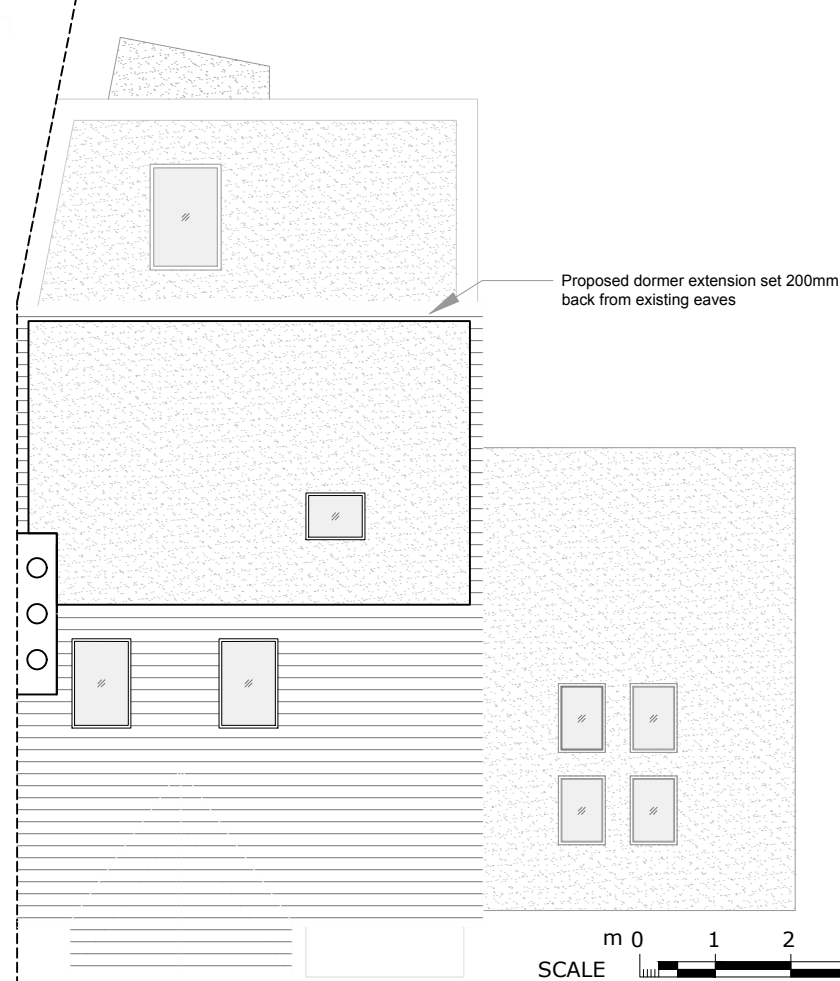

Mulholland Architecture

E chris@mulhollandarchitecture.co.uk
M +44 (0)7923156723

© COPYRIGHT This drawing is protected by copyright and shall not be reproduced in any form without first gaining permission from Mulholland Architecture Ltd

Mulholland Architecture shall have no responsibility for any use made of this document other than for which it was prepared and issued.

All dimensions and levels should be checked on site. All dimensions to be taken on site prior to manufacture of any component or element. Do not scale from this drawing. Please report any discrepancies to Mulholland Architecture.

All works to be in accordance with all current editions and relevant clauses of building regulations, British Standards, Codes of Practice and HSE directives even if not stated.

All pipes, drains, services etc to be accurately located on site prior to demolition/excavation/construction. All disturbed surfaces to be made good thereafter.

Final building works to be in accordance with relevant building regulations - see building regulations drawing set for further details. Structural engineers drawings to supercede drawn information.

If in doubt, ask.

Revision	Date	Author
A	26/11/20	

Rev A - 19/11/21
-Frameless glass corner window replaced with fixed rear window and bi-folds to side elevation (corner brick pier added)
- Existing window on side elevation that was approved to be altered to a door now remains as is
-Brick base/plinth added below window seat

Drawing Title:	Drawing Size:
Proposed Plans	1:100 @A3

Project:	Job Number:
Ground floor rear extension and attic conversion	015

Client:

Mr & Mrs D+L Holland

Site Address:

2 Ivygreen Road
Chorlton, Manchester M21 9ET

Drawn: CM Date: Nov '20 Scale: 1:100

Reviewed by: Drawing No. Revision:

CM 015-201 Rev A

