




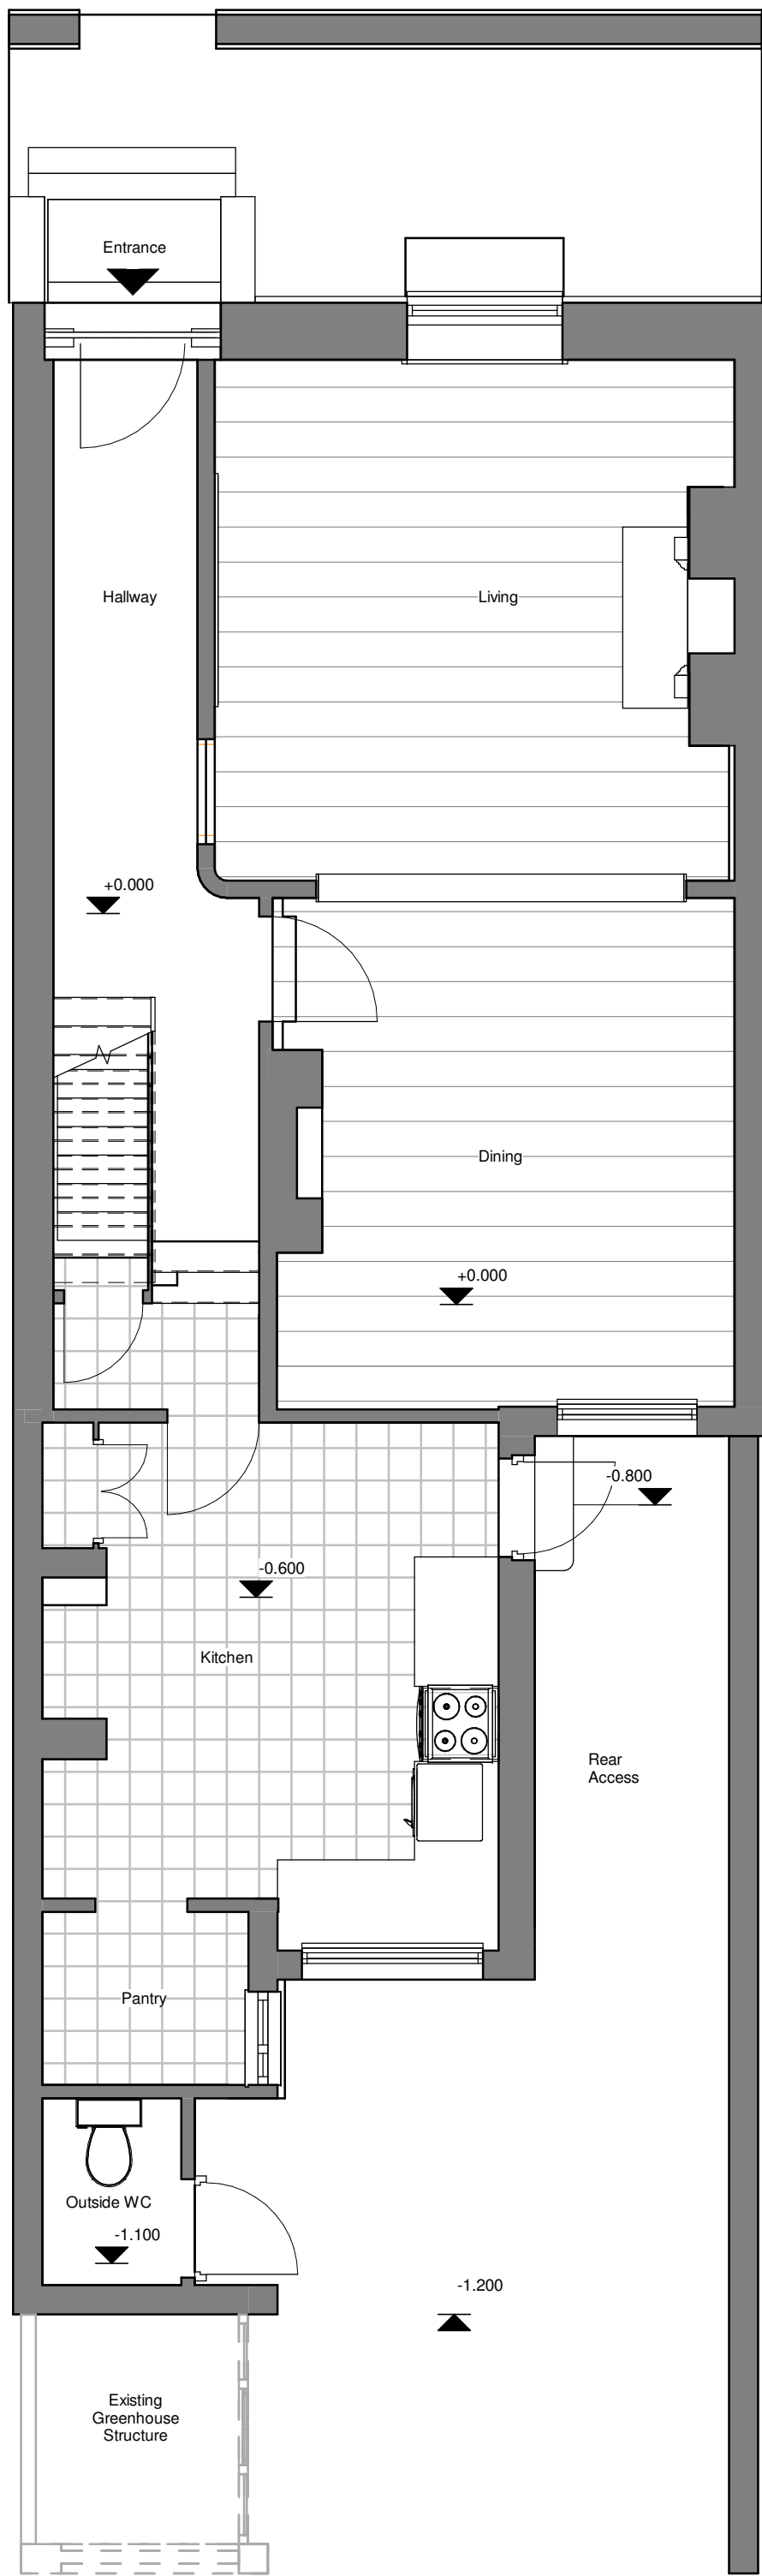


① Existing Level 00 and -0.5 GA
1 : 50

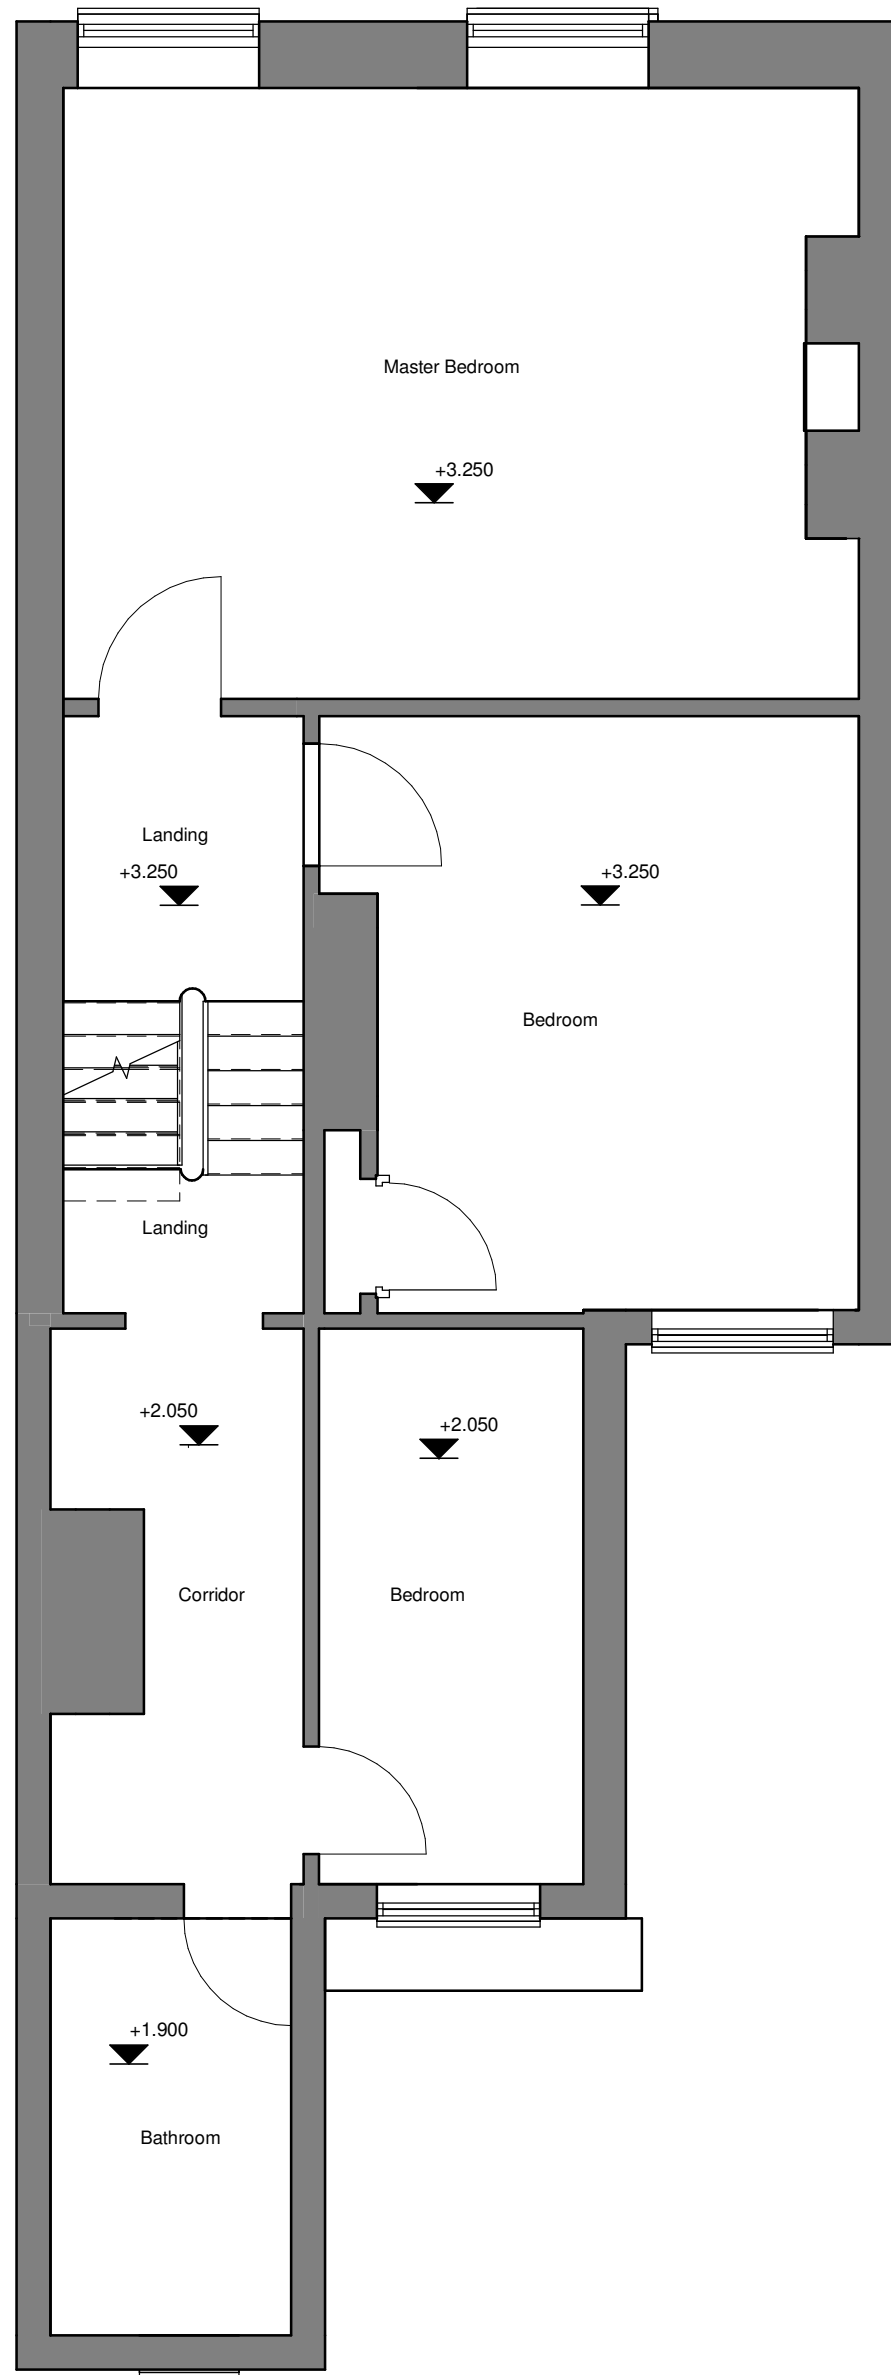

② Existing Levels 0.5 and 1 GA
1 : 50

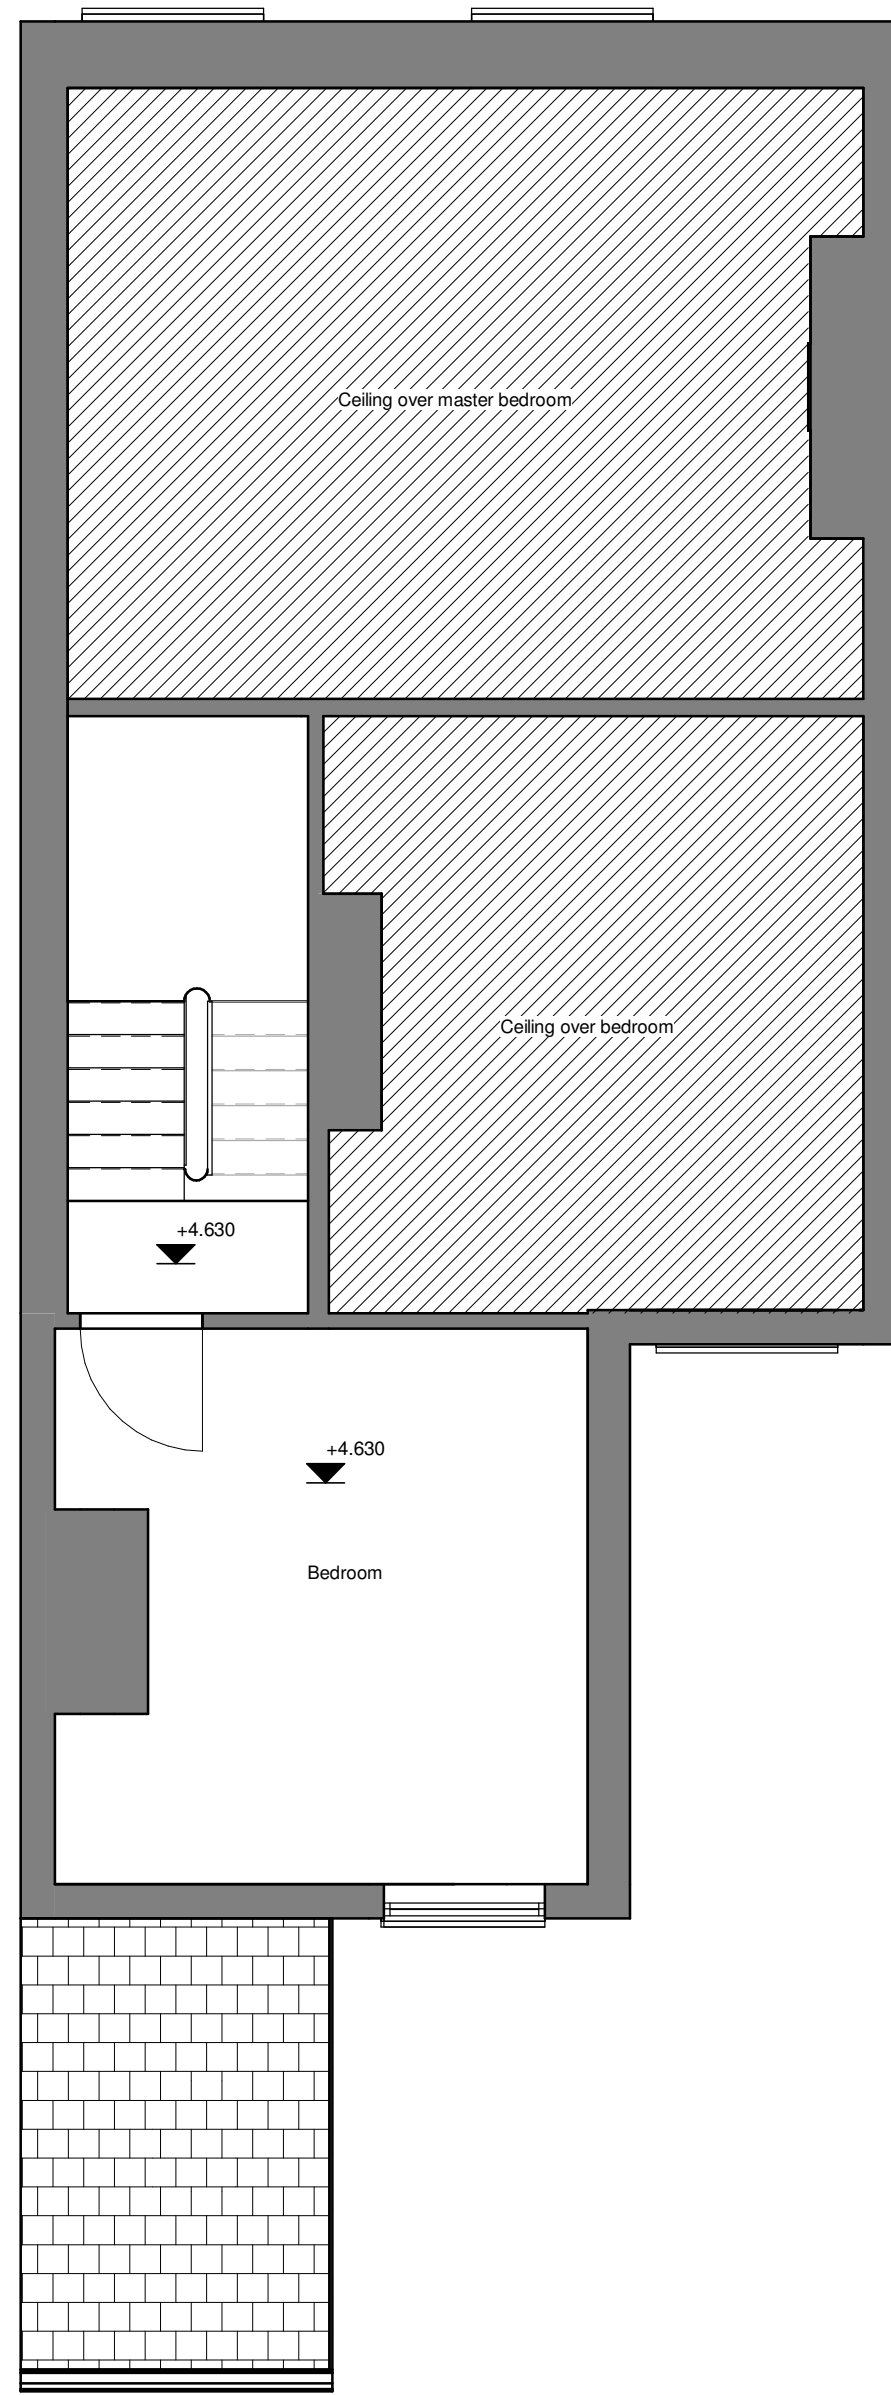

③ Existing Level 1.5 GA
1 : 50

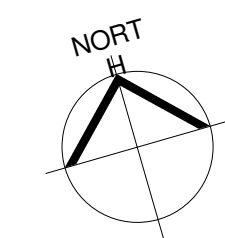

PL	01	29/11/21	PLANNING ISSUE	REVISED BY
STATUS	REV	DATE	DESCRIPTION	SH
CLIENT	-			CHECKED BY
				SH
				ORIGINATOR NO
				00001

CONSULTANT
studiopesa
www.studiopesa.co.uk

PROJECT
Extension
24 Kirkmanshulme Lane, M12 4WA

DRAWING TITLE
Existing Floor Plans

SUITABILITY STATUS
PL : PLANNING
SCALE
1 : 50@A2

DRAWING USAGE:
PROJECT - ORIGINATOR - VOLUME - LEVEL - TYPE - ROLE - CLASS - NUMBER
00001-SH-XX-XX-DR-A-XXXX-E0001
STATUS_REVISION
PL_01