



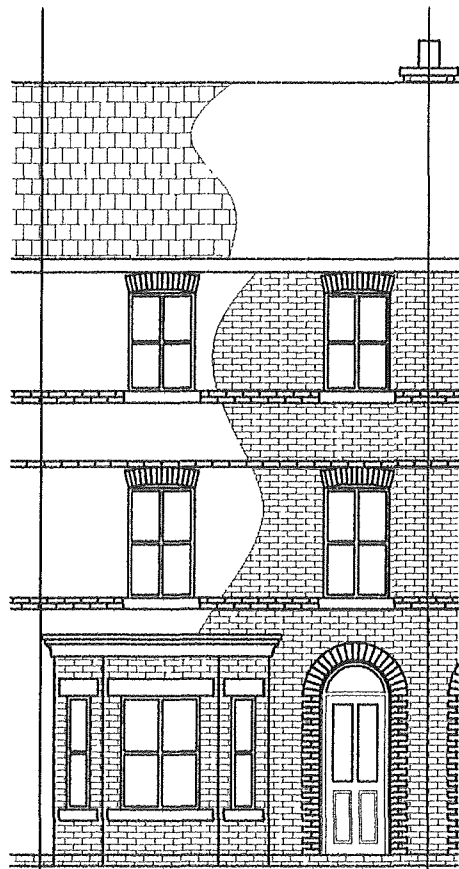


Proposed Front Elevation

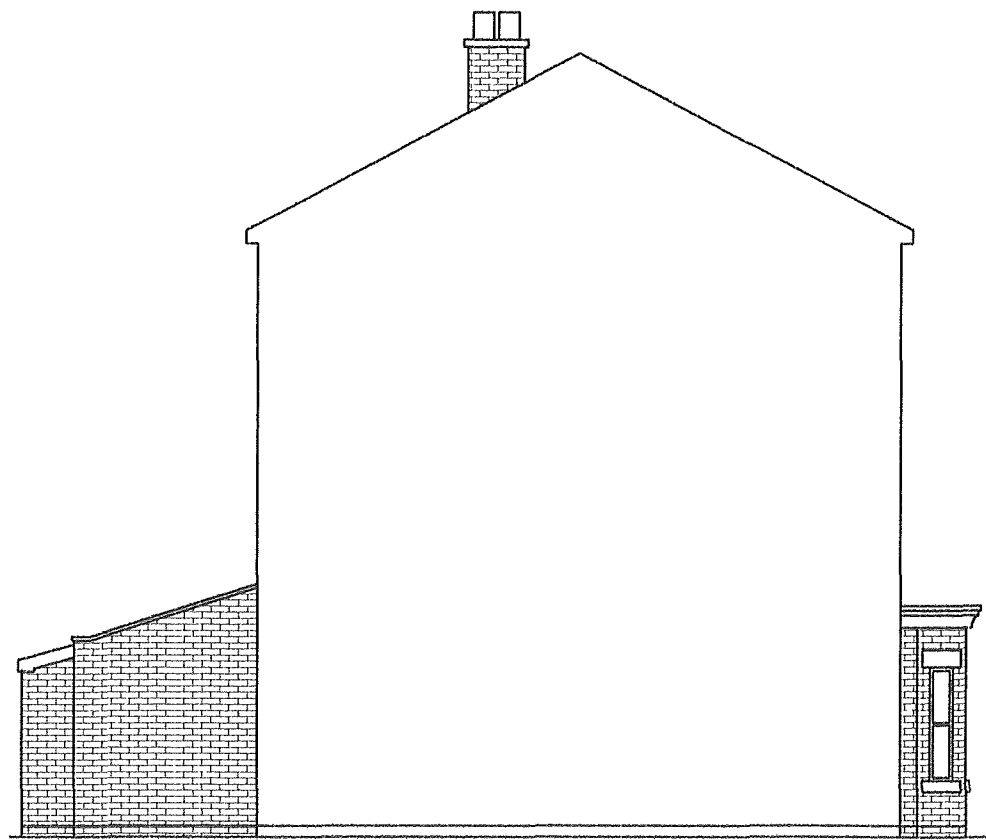


Proposed Part Side Elevation (North)




Proposed Rear Elevation

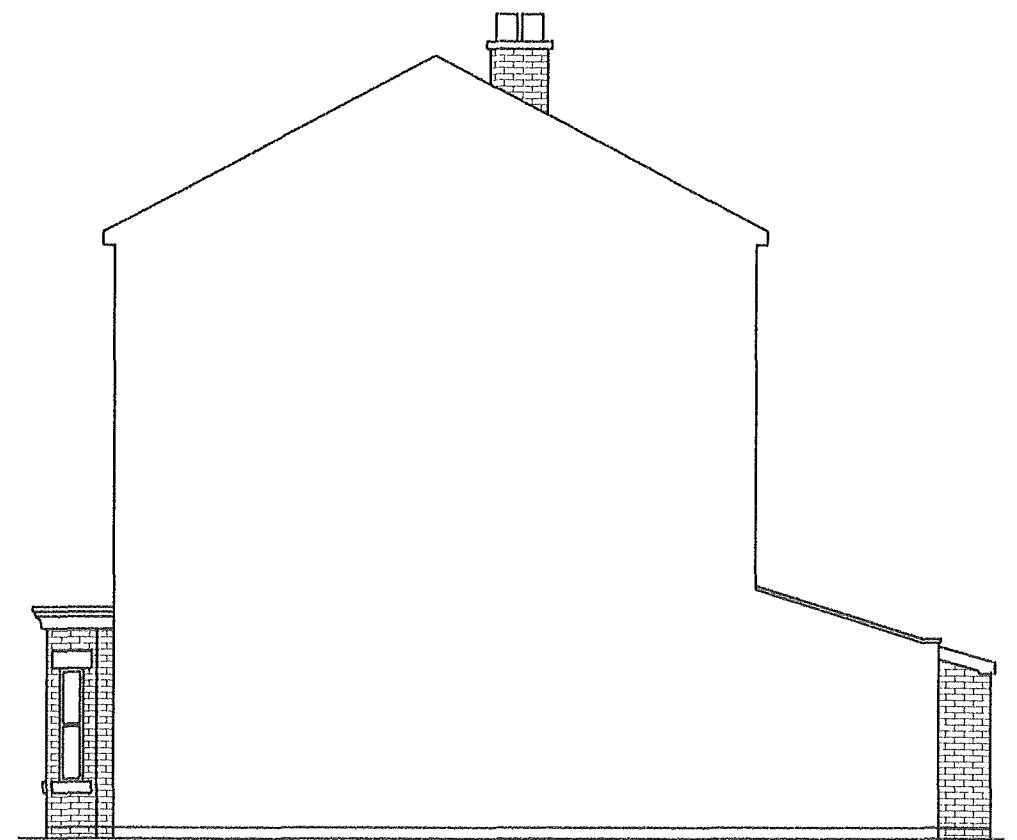


Proposed Part Side Elevation (South)

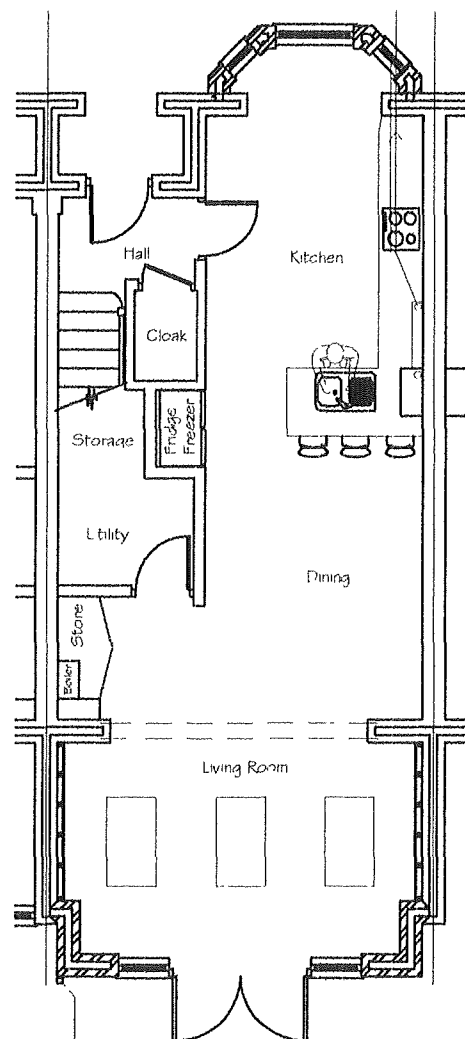

Proposed Ground Floor Plan

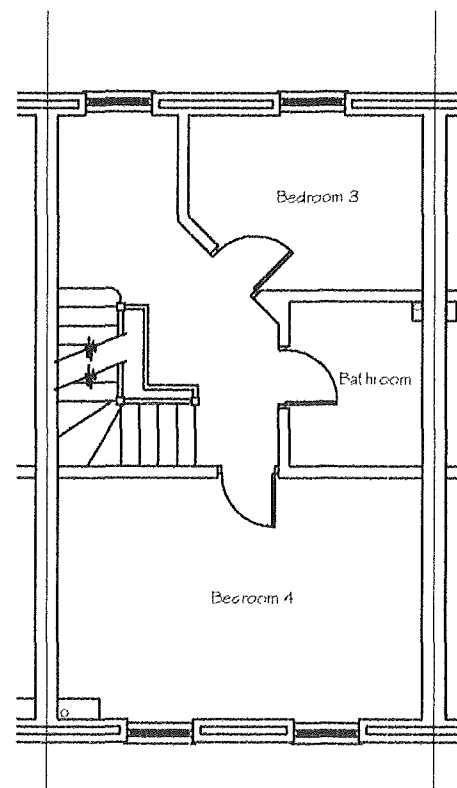

Proposed First Floor Plan

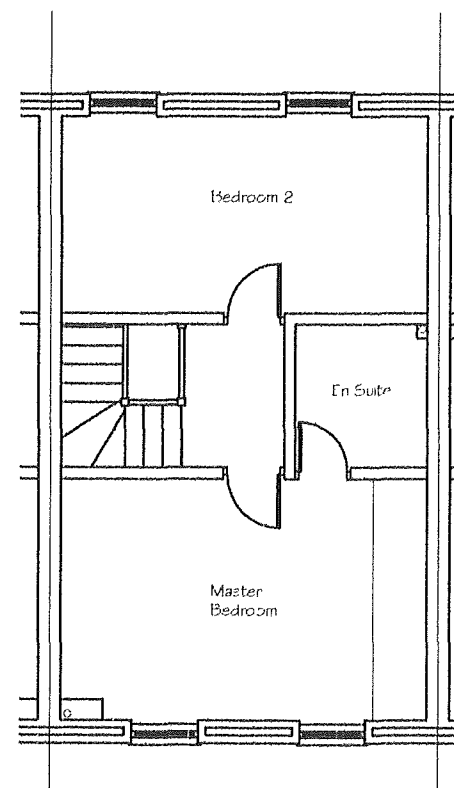

Proposed Second Floor

SCALE BAR 1:100



Title Proposed Rear Extension Proposed Plans & Elevations	
Project Single Storey Rear Extension	
Location 42 Albert Hill Street, Didsbury, Manchester. M20 6RF.	
Scale 1:100 @ A3	Date 20th November 2021
Drawn by	Client Ms Giulia Rosano
Local authority MANCHESTER	
Drawing number 02	Revision A