

BLUECHIP ARCHITECTS

RIBA # **arfb**
Chartered Practitioner Architect Registration Number

DATE
FEB '21


CLIENT
MISS R BROOK
46 ST ANNE'S ROAD
CHORLTON
MANCHESTER
M21 81R

PROJECT
SINGLE STOREY REAR EXTENSION
DORMER LOFT CONVERSION
INTERNAL REMODELLING


PROPOSED ELEVATIONS

DRAWING TITLE
PLANNING


- 1 FACING BRICK
- 2 WHITE UPVC WINDOWS
- 3 BLACK TIMBER DOOR
- 4 GREY SLATE TILE
- 5 GREY SHIPLAP CLADDING
- 6 BRICK SOLDIER COURSE
- 7 GREY ALUMINUM DOOR
- 8 GREY UPVC WINDOWS

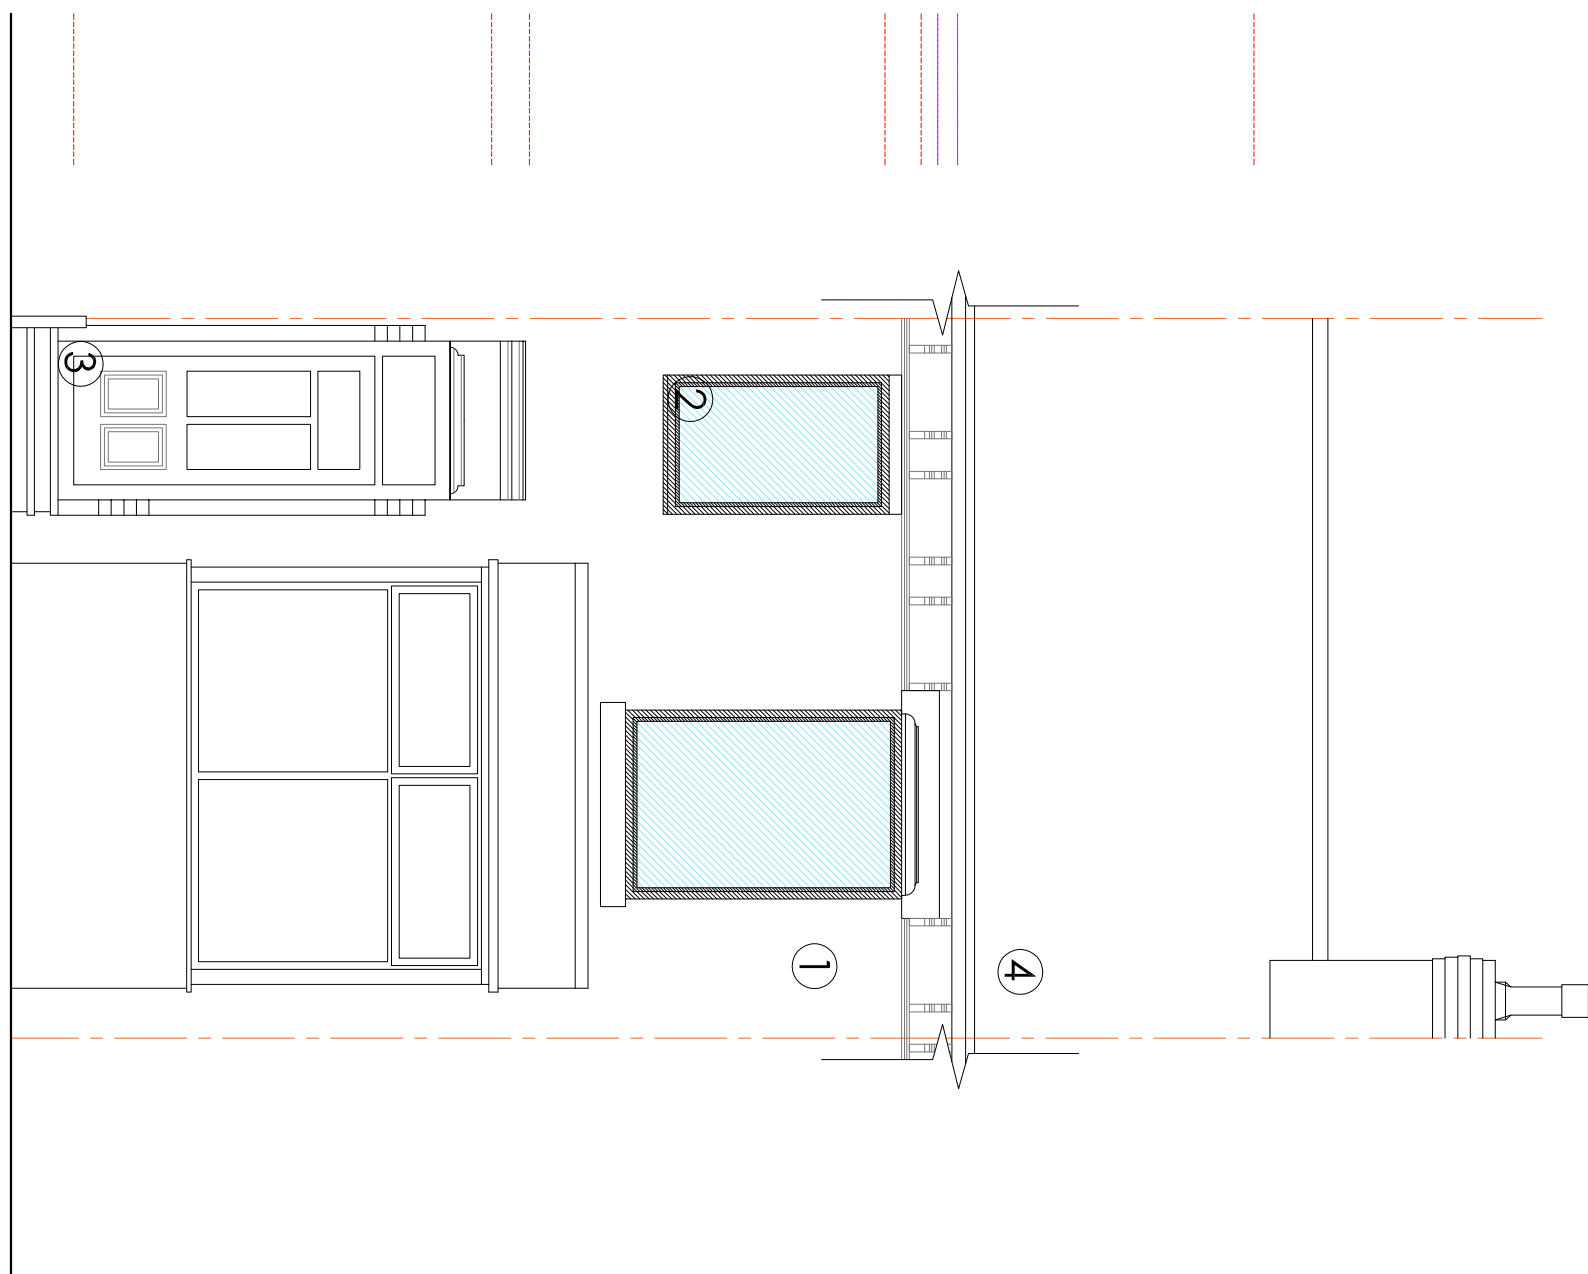


FRONT ELEVATION (NORTH)

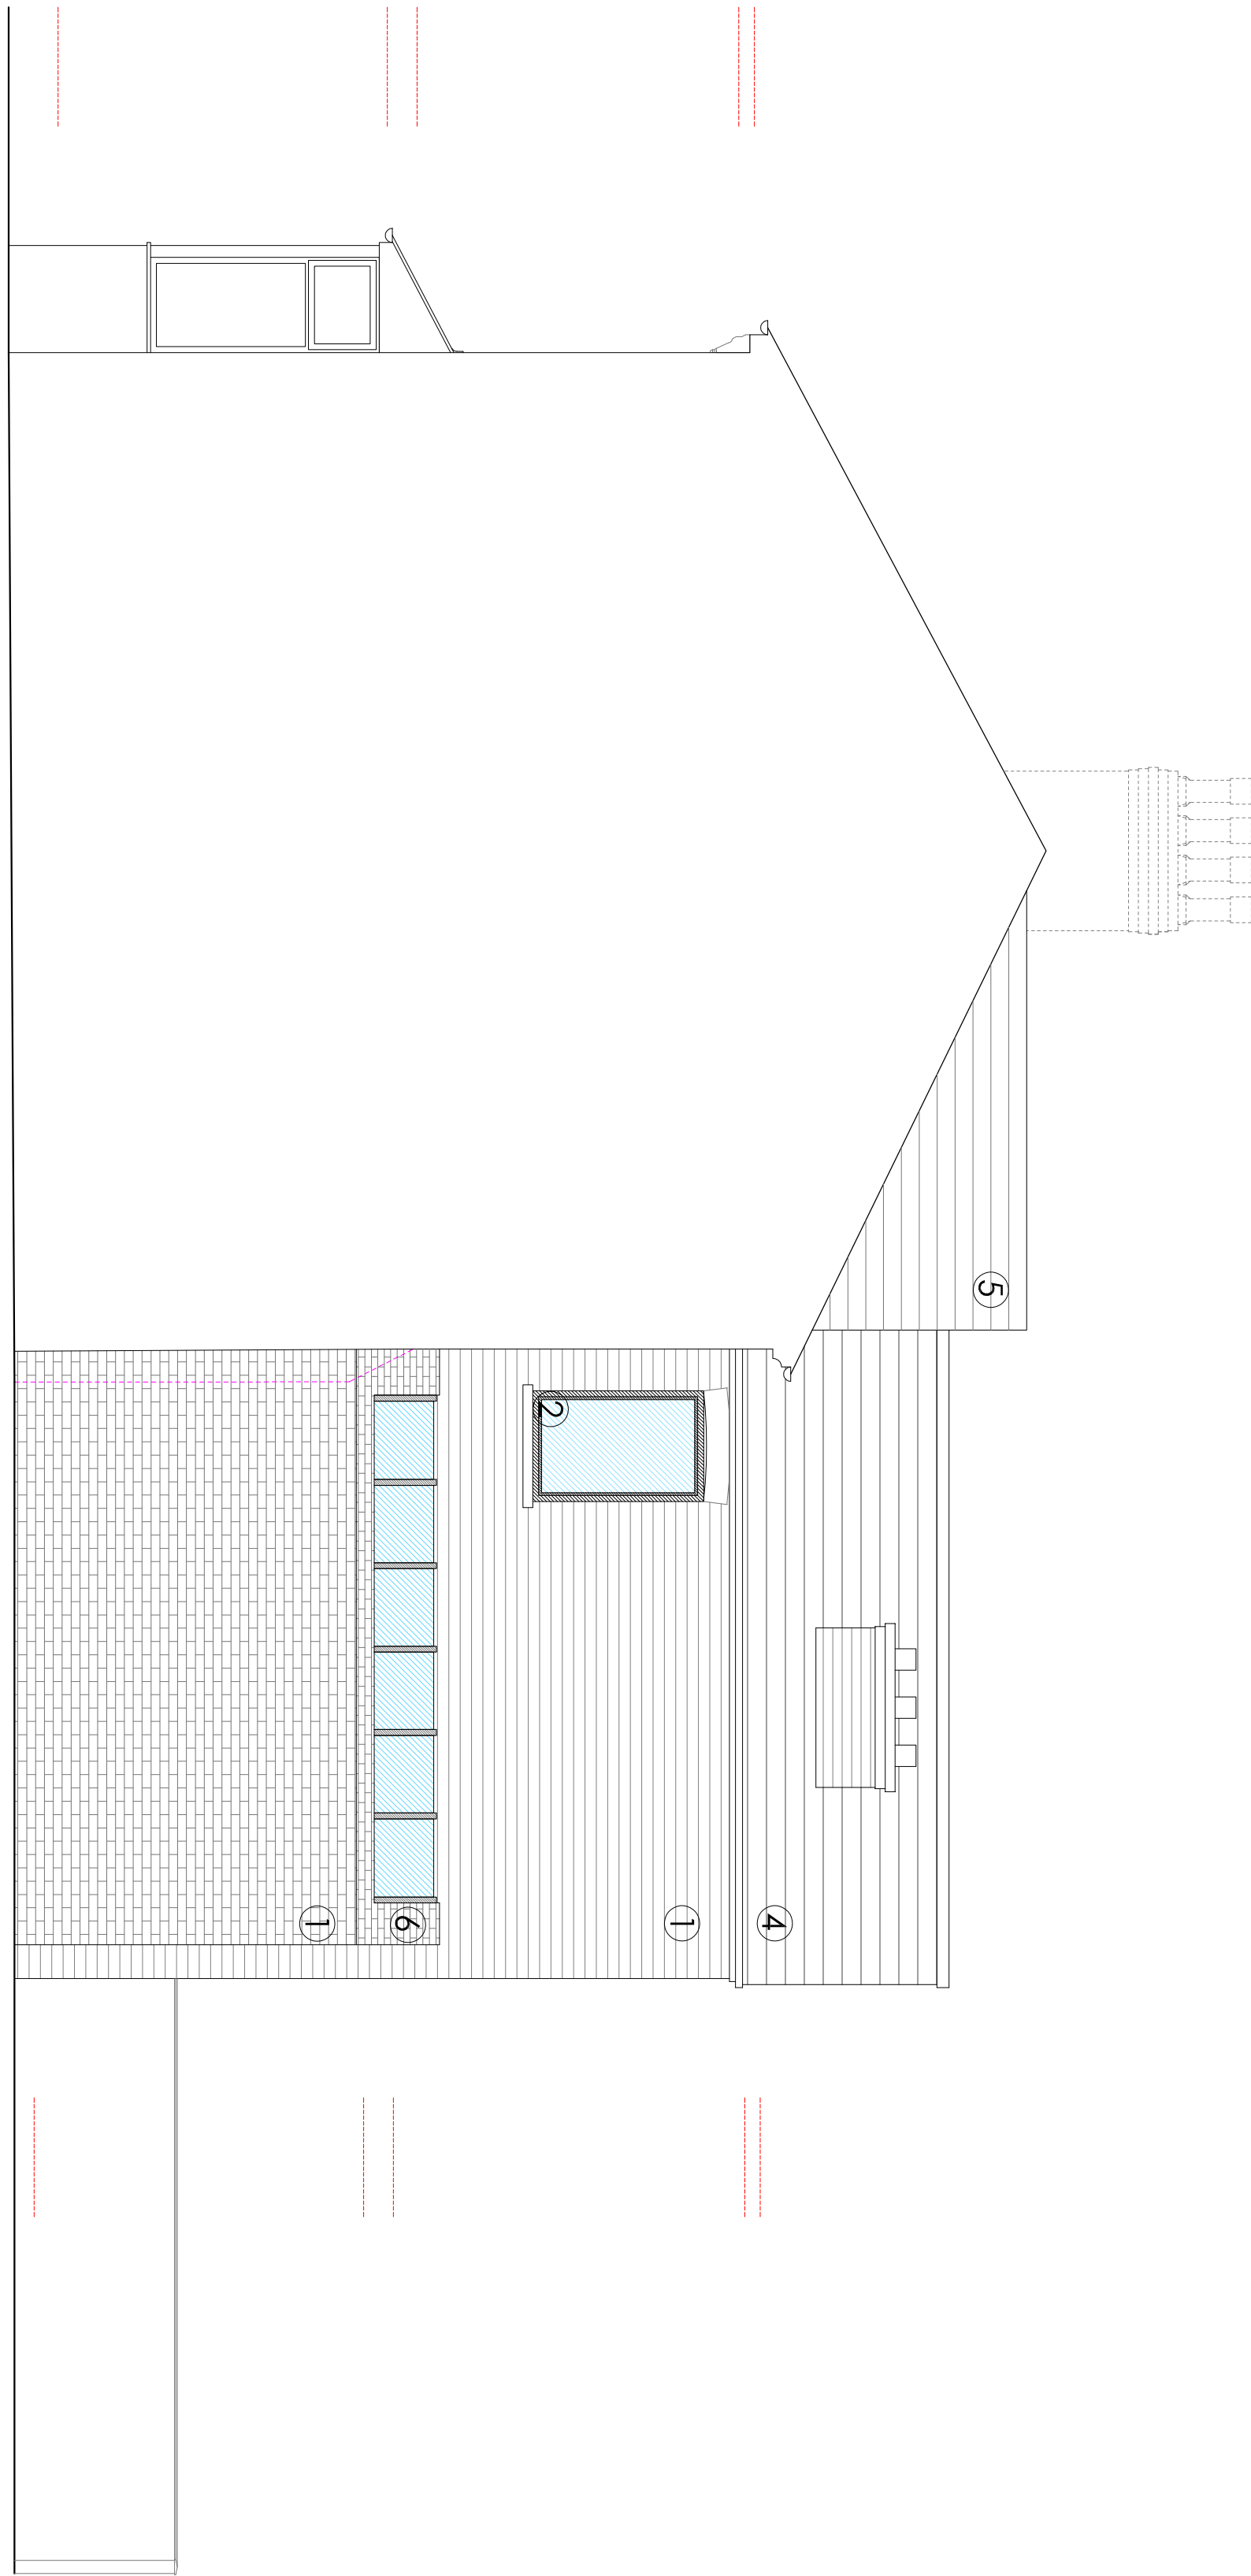


SIDE ELEVATION (WEST)

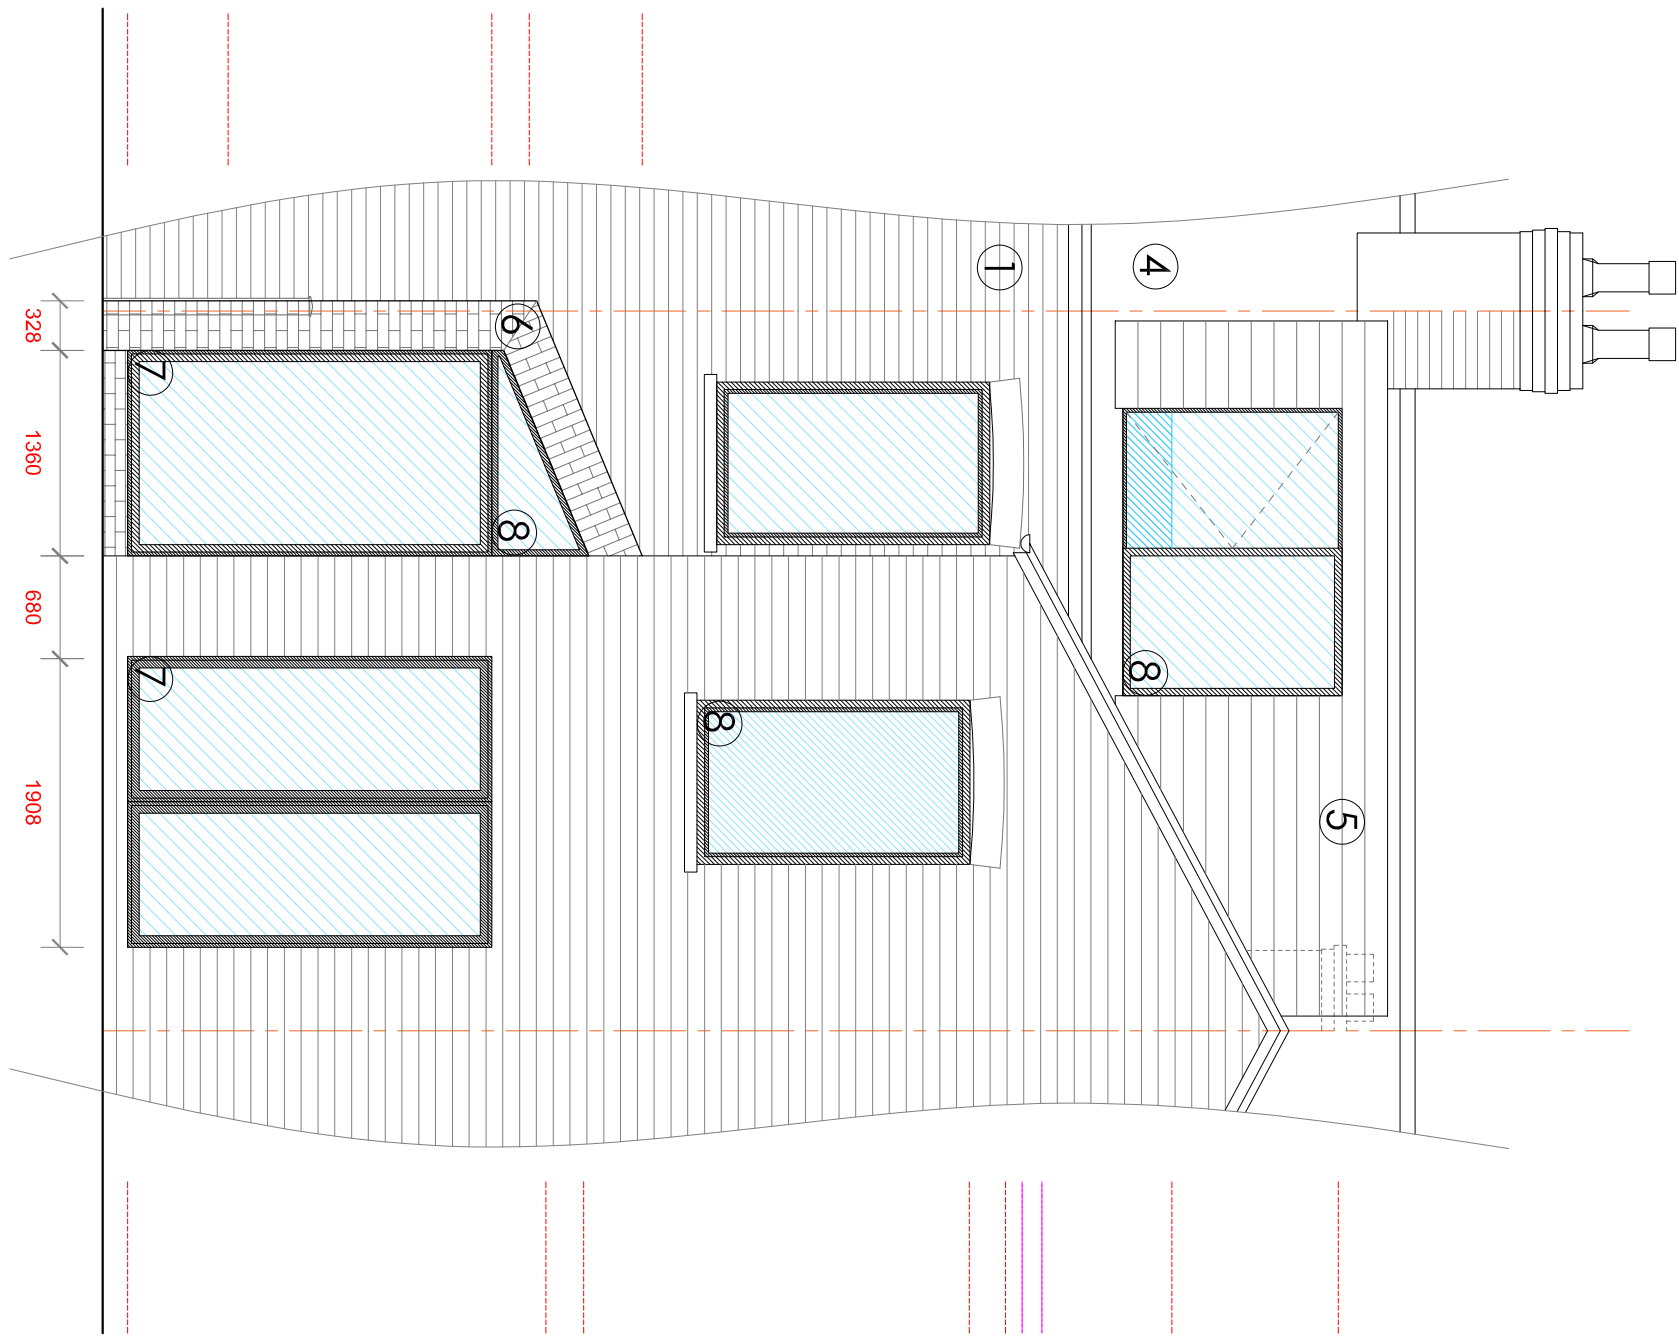

REAR ELEVATION (SOUTH)

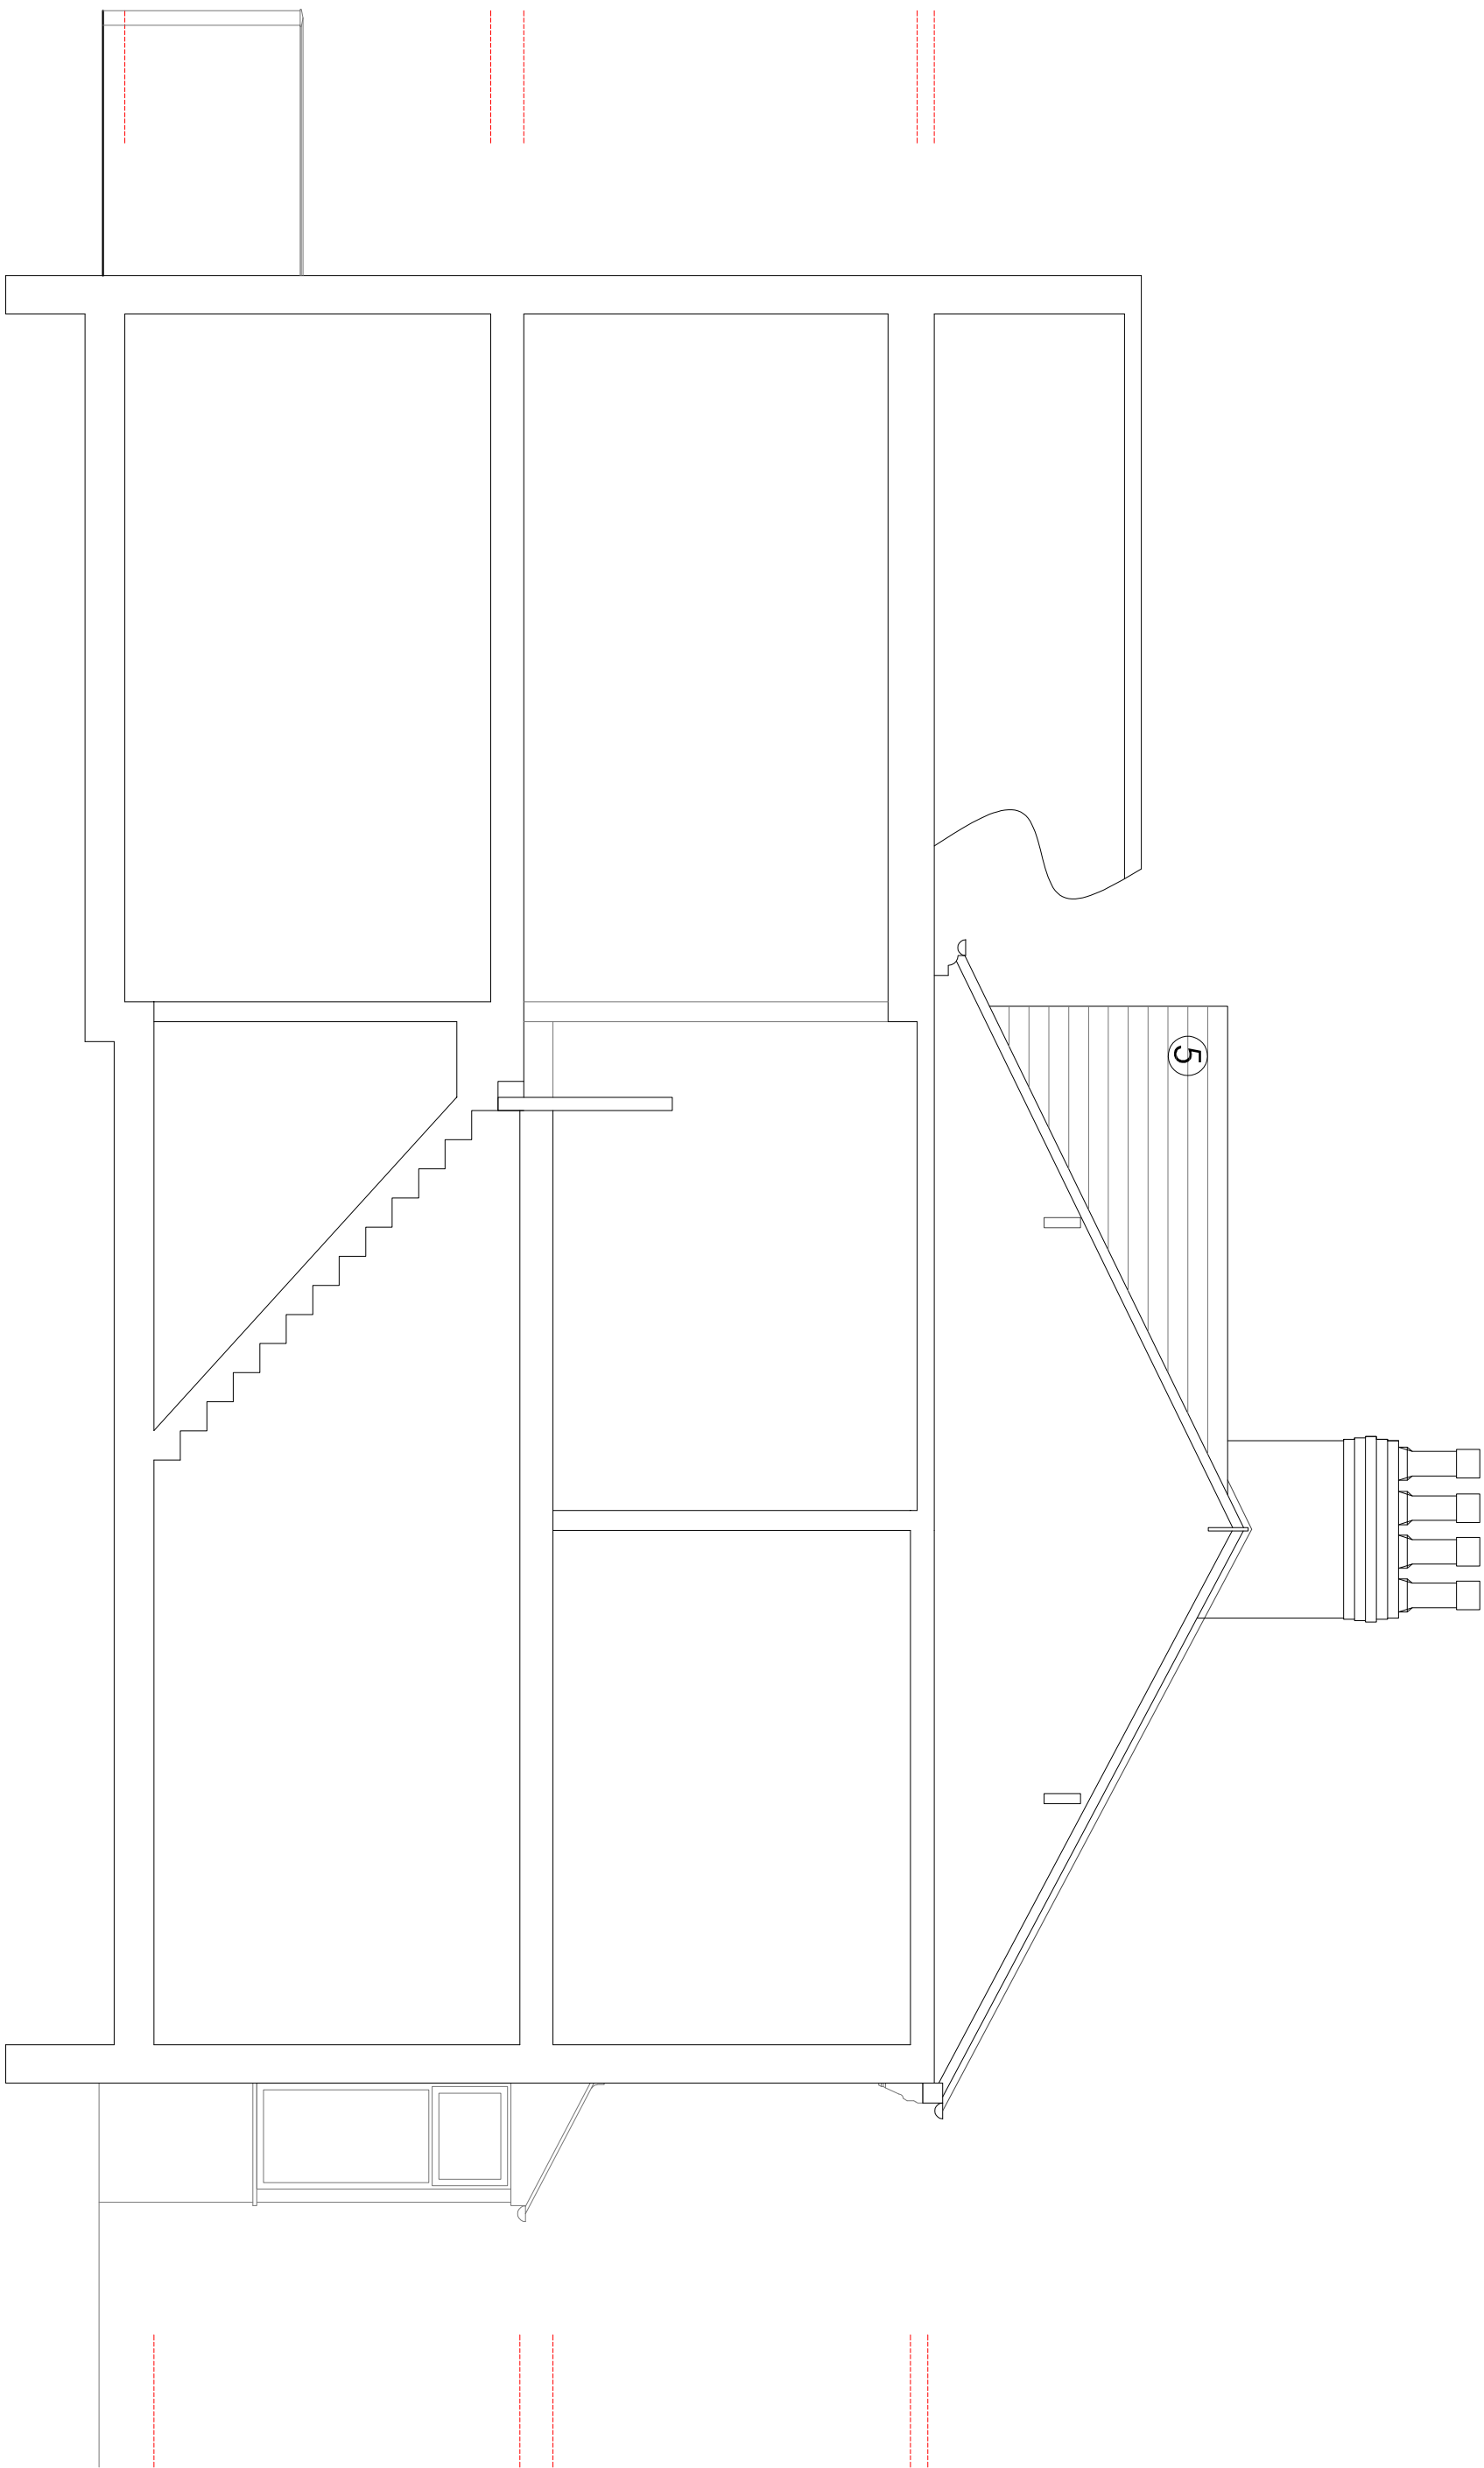

SECTION THRU' (EAST)

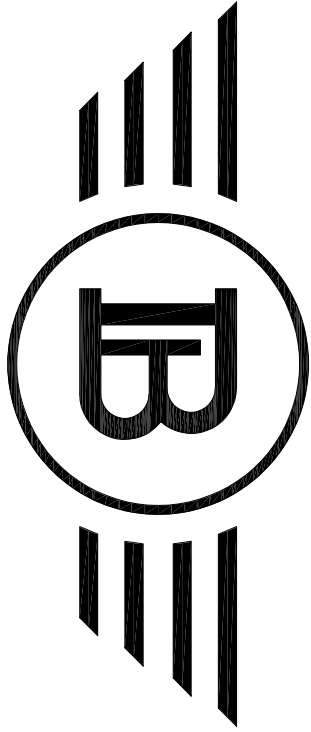

BLUECHIP ARCHITECTS

07999 294 675

DESIGN@BLUECHIP-ARCHITECTURE.CO.UK
WWW.BLUECHIP-ARCHITECTURE.CO.UK

D	AMENDED FOLLOWING PO COMMENTS	04.09.21
C	AMENDED FOLLOWING PO COMMENTS	24.08.21
B	AMENDED FOLLOWING PO COMMENTS	22.07.21
A	AMENDED FOLLOWING PO COMMENTS	02.01.21
	ISSUED FOR PLANNING APPROVAL	24.02.21

LOWRY MILL | LEB ST. | SWINTON | MANCHESTER | M27 6DB
DO NOT SCALE FROM THE DRAWING. COPYRIGHT PROTECTED & ISSUED UNDER LICENCE TO THE CLIENT NAMED BELOW. ALL INFORMATION CONTAINED WITHIN IS NON-TRANSFERABLE WITHOUT APPROVAL FROM BLUECHIP ARCHITECTS.