



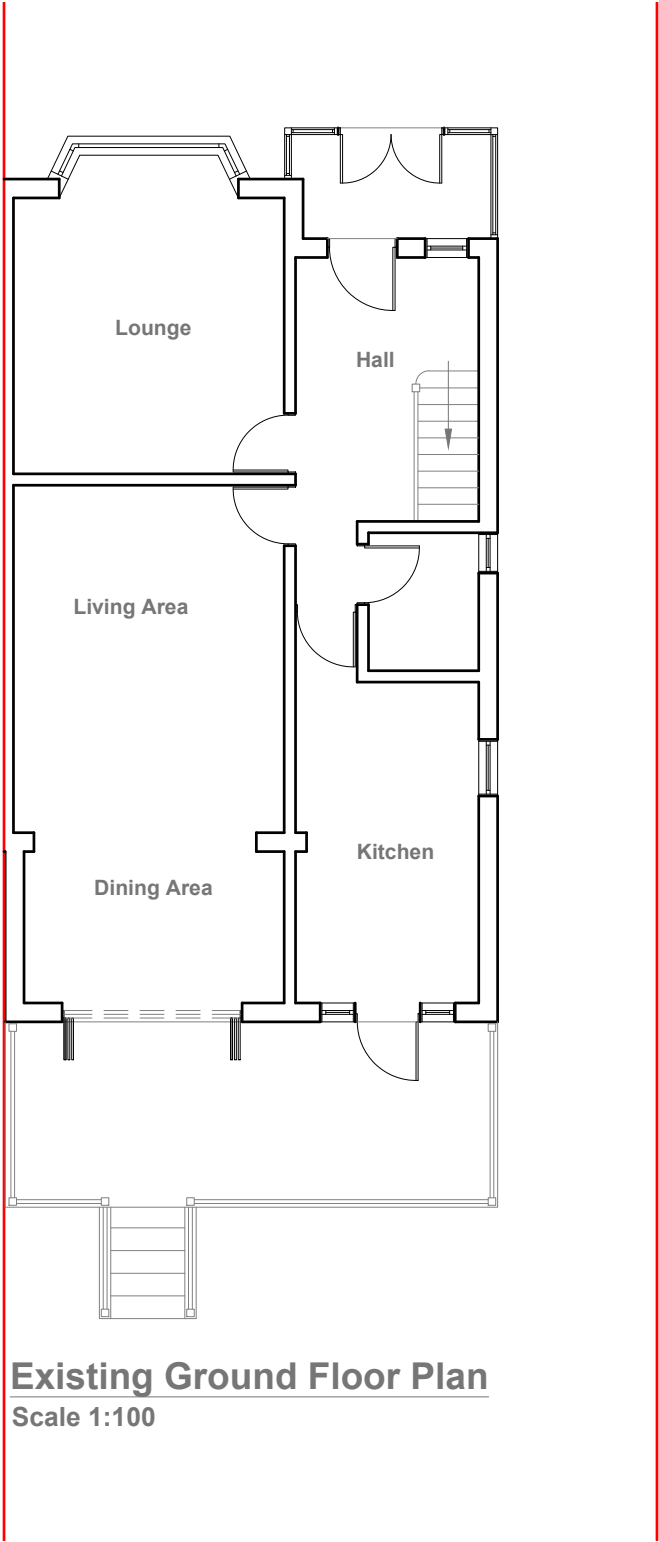

Existing Ground Floor Plan
Scale 1:100

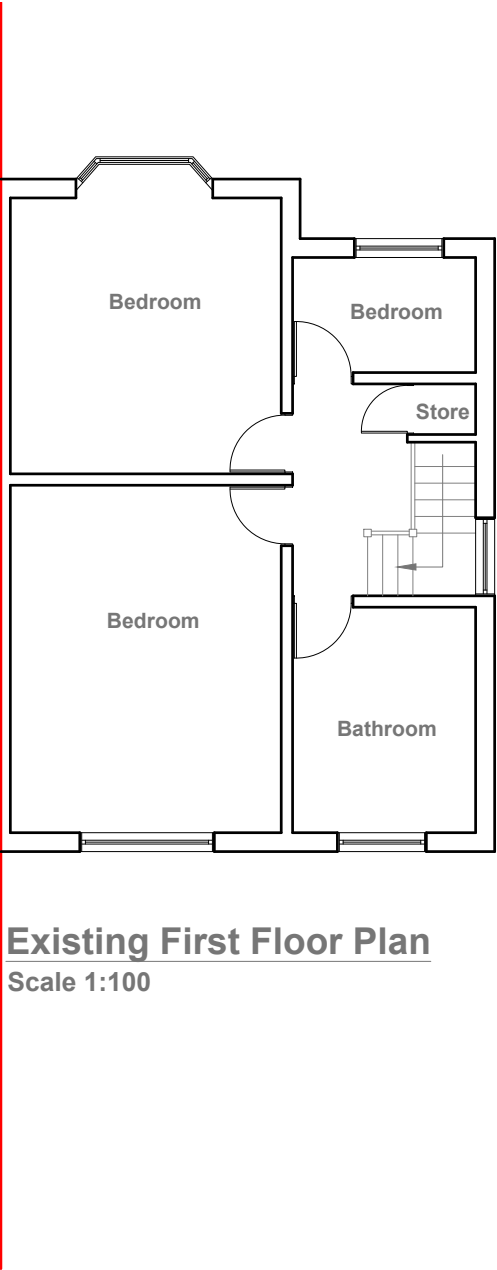

Existing First Floor Plan
Scale 1:100



GENERAL NOTES:
1. ALL DIMENSIONS ARE IN MILLIMETER.
2. VERIFY ALL DIMENSIONS AND CONDITIONS BEFORE BUILDING OR STARTING CONSTRUCTION. NOTIFY THE DESIGNER IMMEDIATELY OF ANY DISCREPANCY OR VARIATION.
3. ALL WORK TO COMPLY WITH CURRENT BUILDING REGULATIONS AND CODES OF PRACTICE

Title:

Existing Ground Floor Plan
and First Floor Plan

Site Address
9 Wilton Road,
Manchester,
M8 4NG

Scale: 1:100 @A3
Date: 08/11/2021
Drawing No.:
2021/162 - 01
Drawn By:
DP


Revision Date:

e.mail -
faluckpatel@yahoo.com
(M) +44 (0) 7871 466 254






Existing Front Elevation
Scale 1:100

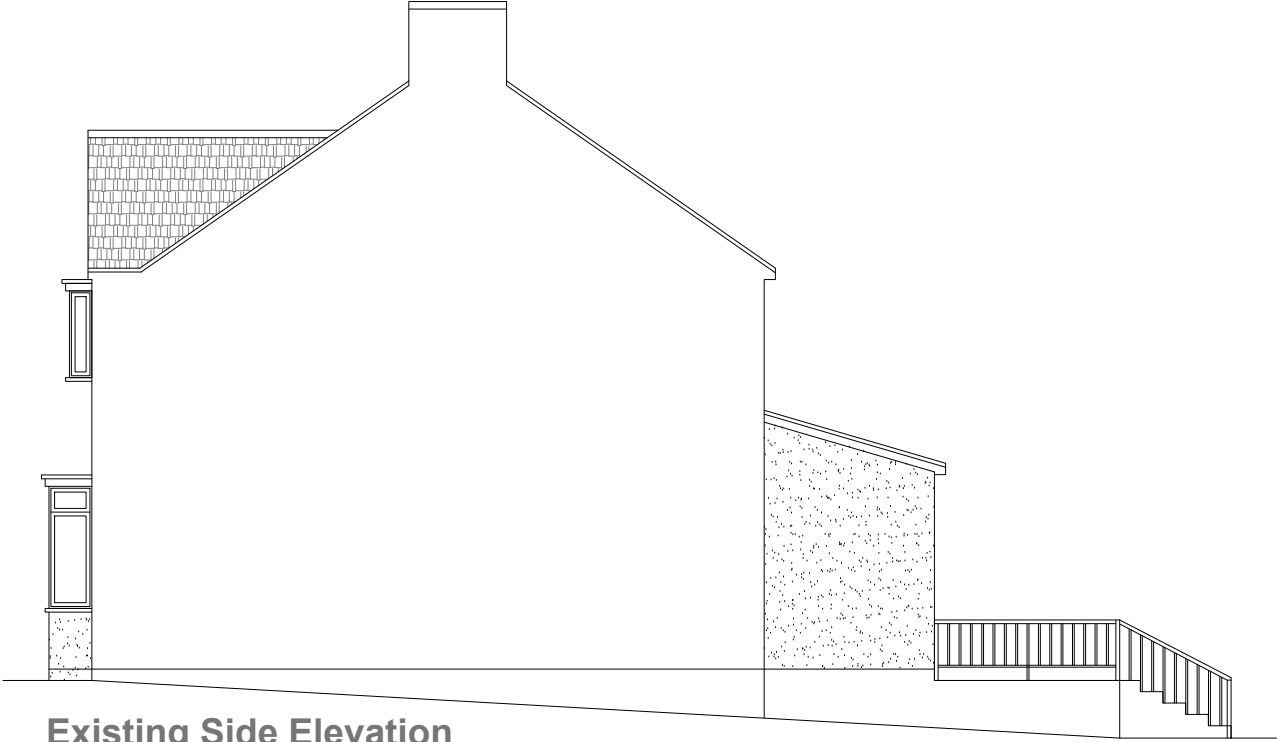

Existing Side Elevation
Scale 1:100



Existing Rear Elevation
Scale 1:100

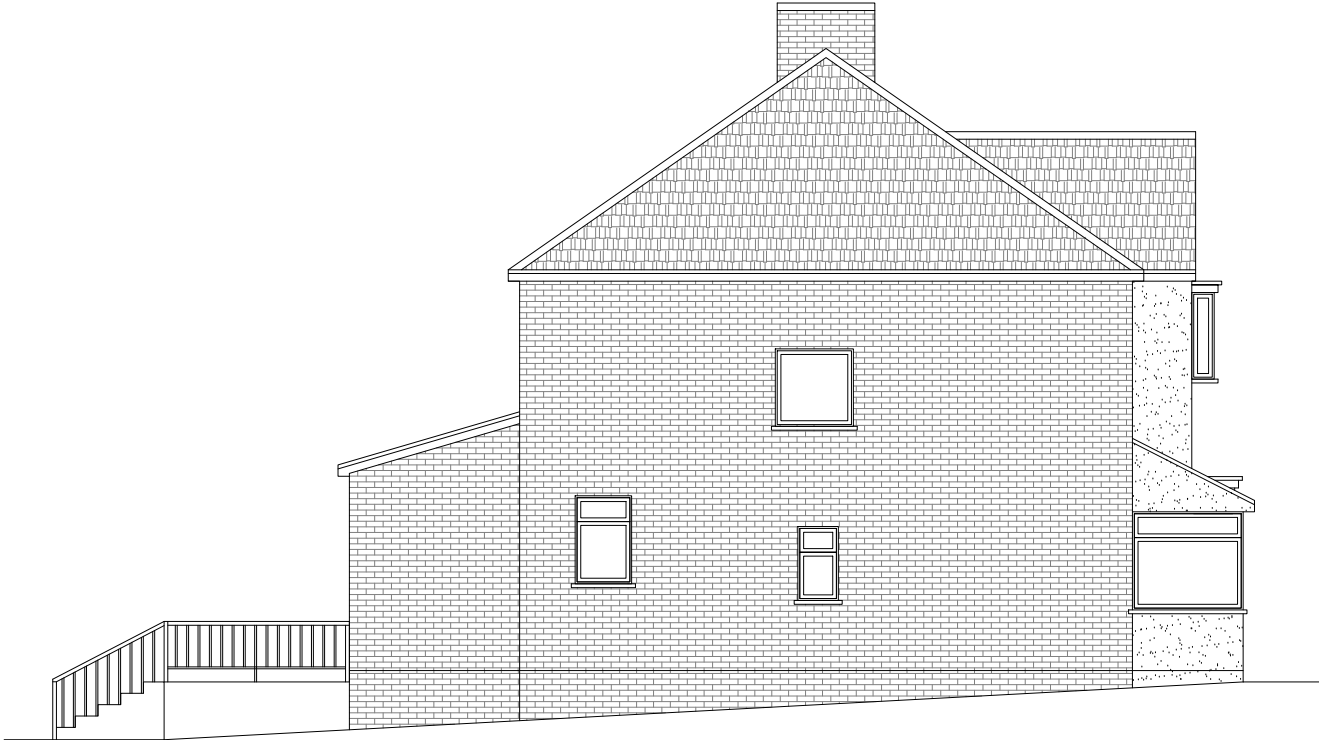

Existing Side Elevation
Scale 1:100




GENERAL NOTES:
1. ALL DIMENSIONS ARE IN MILLIMETER.
2. VERIFY ALL DIMENSIONS AND CONDITIONS BEFORE BUILDING OR STARTING CONSTRUCTION. NOTIFY THE DESIGNER IMMEDIATELY OF ANY DISCREPANCY OR VARIATION.
3. ALL WORK TO COMPLY WITH CURRENT BUILDING REGULATIONS AND CODES OF PRACTICE

Title:

Existing Elevations


Site Address	Scale: 1:100 @A3	Revision Date:
9 Wilton Road, Manchester, M8 4NG	Date: 08/11/2021	
	Drawing No.: 2021/162 - 02	
	Drawn By: DP	e.mail - faluckpatel@yahoo.com (M) +44 (0) 7871 466 254



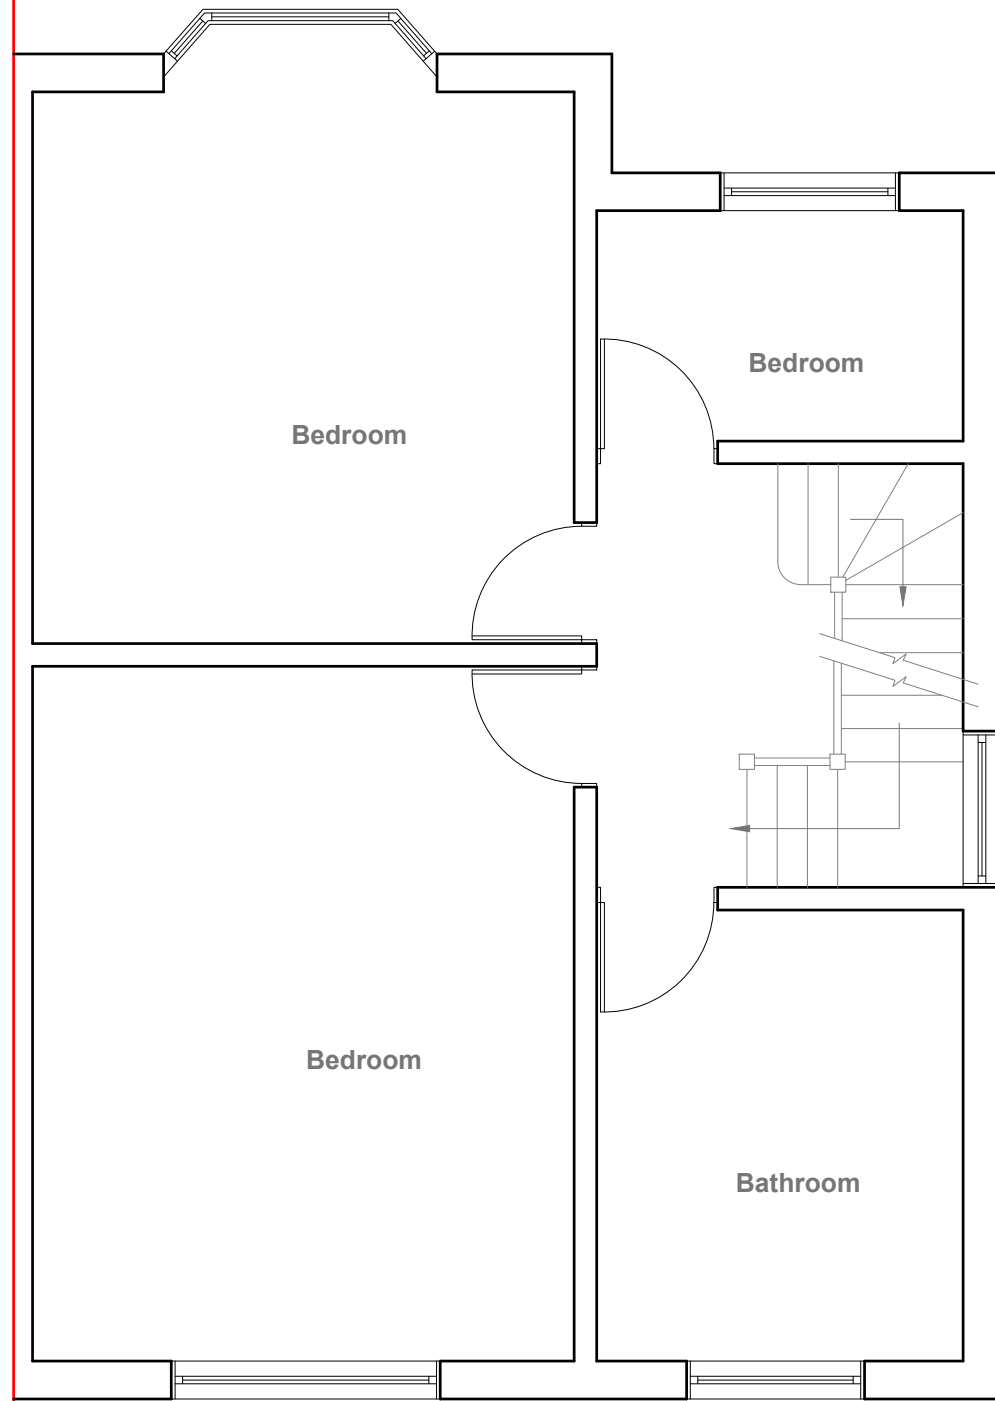

provide 2m headheight
between two Staircases
(If not Exsiting Wall to be
moved to get 2m clear
headheight)

Proposed First Floor Plan
Scale 1:50

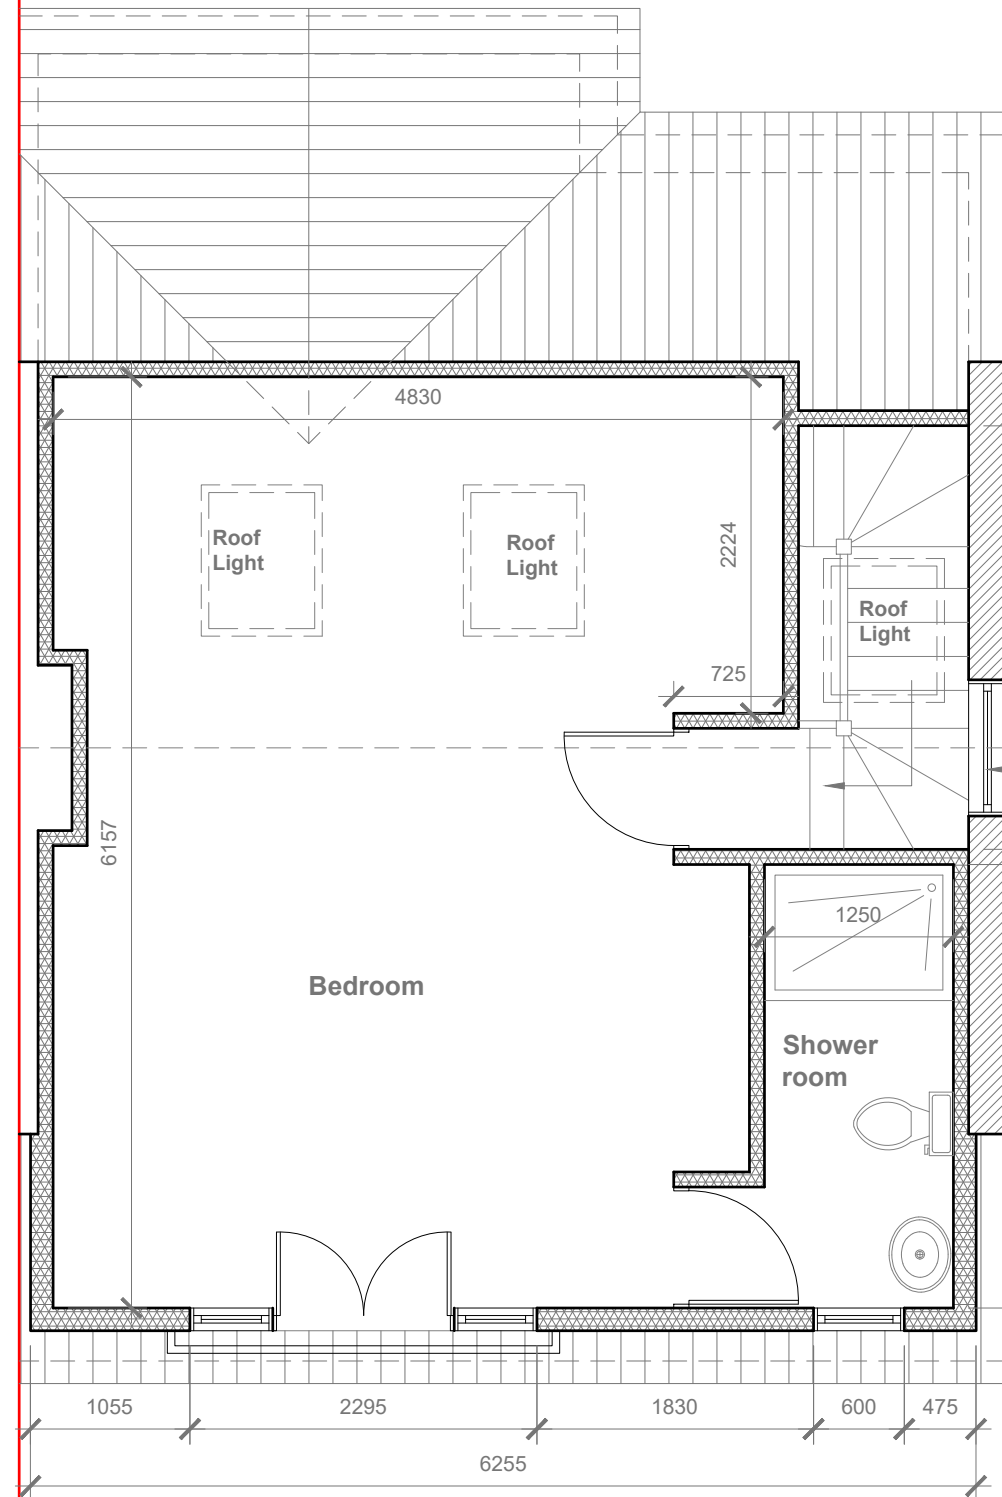

Proposed Flank Wall Window to
be Obscure Glazed and Non
Opening below 1.7m from FFL

Proposed Loft Plan
Scale 1:50



Velux Window to be
installed as per
manufacturer
specification, not
projected more than
150mm from the plane
of roof slop

- GENERAL NOTES:
1. ALL DIMENSIONS ARE IN MILLIMETER.
 2. VERIFY ALL DIMENSIONS AND CONDITIONS BEFORE BUILDING OR STARTING CONSTRUCTION. NOTIFY THE DESIGNER IMMEDIATELY OF ANY DISCREPANCY OR VARIATION.
 3. ALL WORK TO COMPLY WITH CURRENT BUILDING REGULATIONS AND CODES OF PRACTICE

Title:

Proposed First Floor & Loft Plans

Site Address

9 Wilton Road,
Manchester,
M8 4NG

Scale: 1:50 @A3

Date: 08/11/2021


Drawing No.:
2021/162 - 03PD

Drawn By:
DP


Revision Date:

e.mail - faluckpatel@yahoo.com (M) +44 (0) 7871 466 254	

**Faluck
Patel**

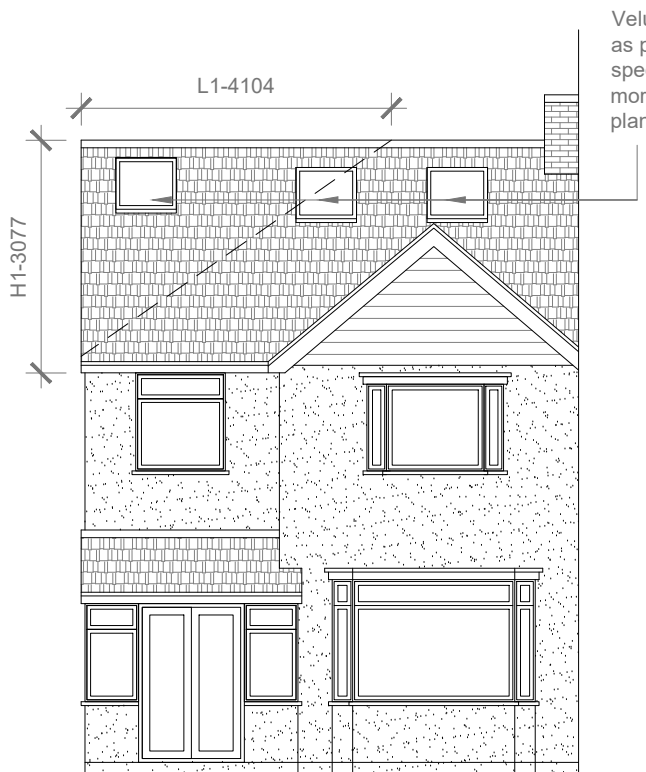

Proposed Front Elevation
Scale 1:100

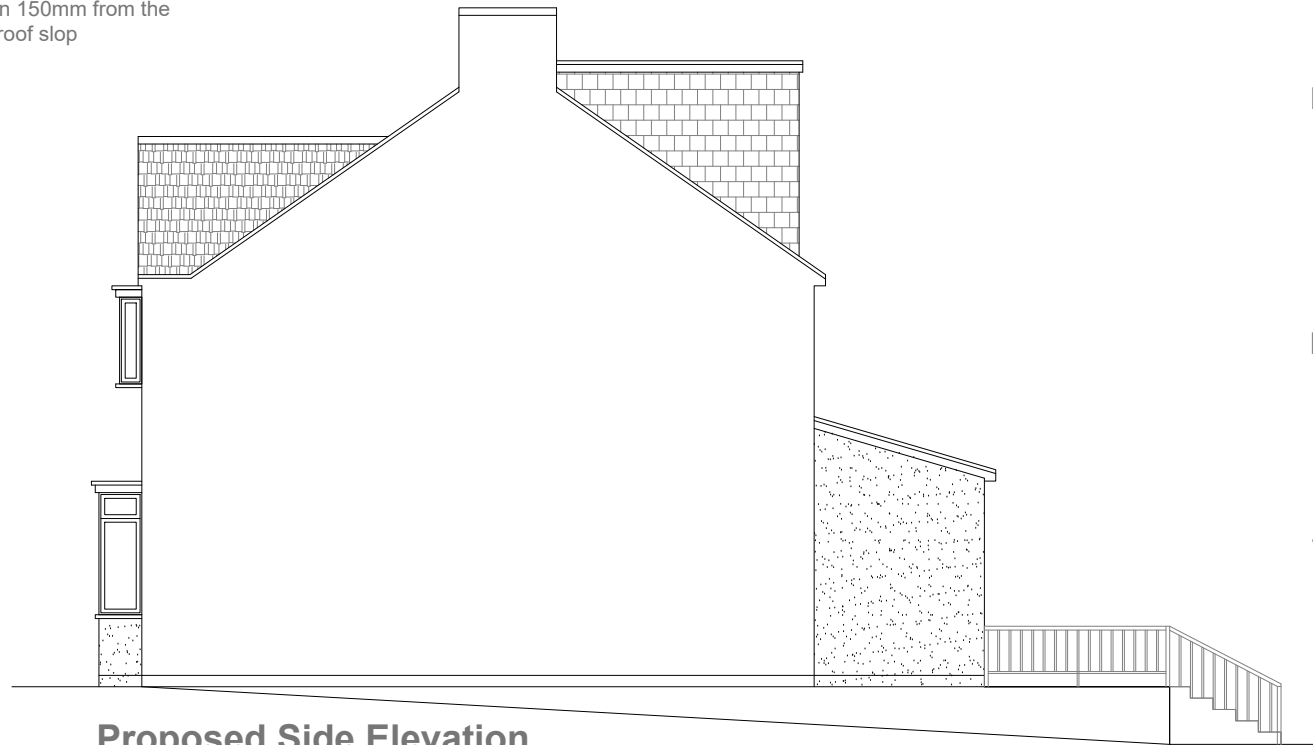

Proposed Side Elevation
Scale 1:100


REAR DORMER VOLUME = $W \times H \times L / 2$
 $6.255 \times 2.583 \times 3.710 / 2$
 $59.94 / 2$
V1 = 29.97 CU.MT.

HIP TO GABLE ROOF VOLUME = $W1 \times H1 \times L1 / 6$
 $8.407 \times 3.077 \times 4.104 / 6$
 $106.16 / 6$
V2 = 17.69 CU.MT.

TOTAL ROOF VOLUME = $V1 + V2$
 $29.97 + 17.69$
47.66 CU.MT.< 50.00 CU.MT



Proposed Rear Elevation
Scale 1:100

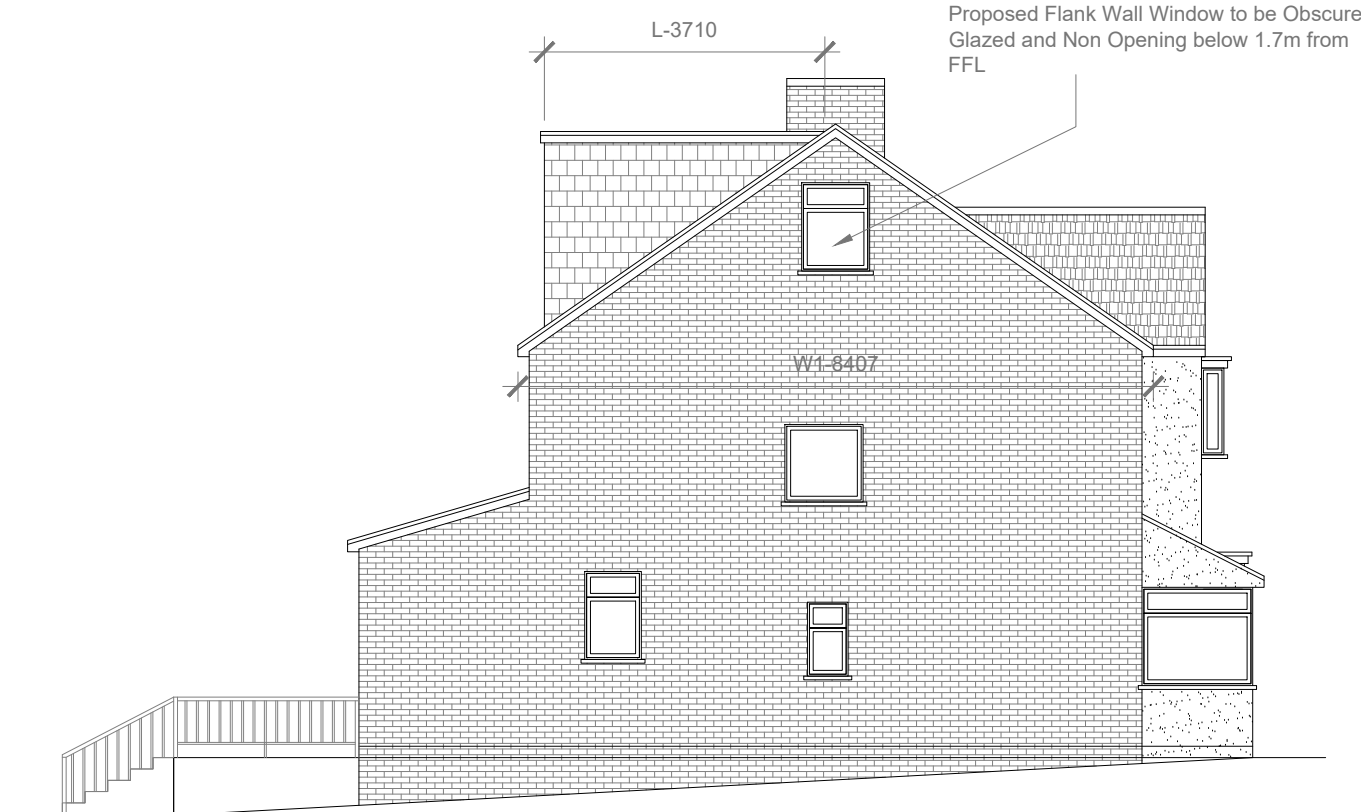

Proposed Side Elevation
Scale 1:100



- GENERAL NOTES:
1. ALL DIMENSIONS ARE IN MILLIMETER.
 2. VERIFY ALL DIMENSIONS AND CONDITIONS BEFORE BUILDING OR STARTING CONSTRUCTION. NOTIFY THE DESIGNER IMMEDIATELY OF ANY DISCREPANCY OR VARIATION.
 3. ALL WORK TO COMPLY WITH CURRENT BUILDING REGULATIONS AND CODES OF PRACTICE

Title:

Proposed Elevations

Site Address
9 Wilton Road,
Manchester,
M8 4NG

Scale: 1:100 @A3
Date: 08/11/2021
Drawing No.:
2021/162 - 04PD
Drawn By:
DP

Revision Date:

Revision	Date	Description

e:mail -
faluckpatel@yahoo.com
(M) +44 (0) 7871 466 254

**Faluck
Patel**