






QUAY STREET

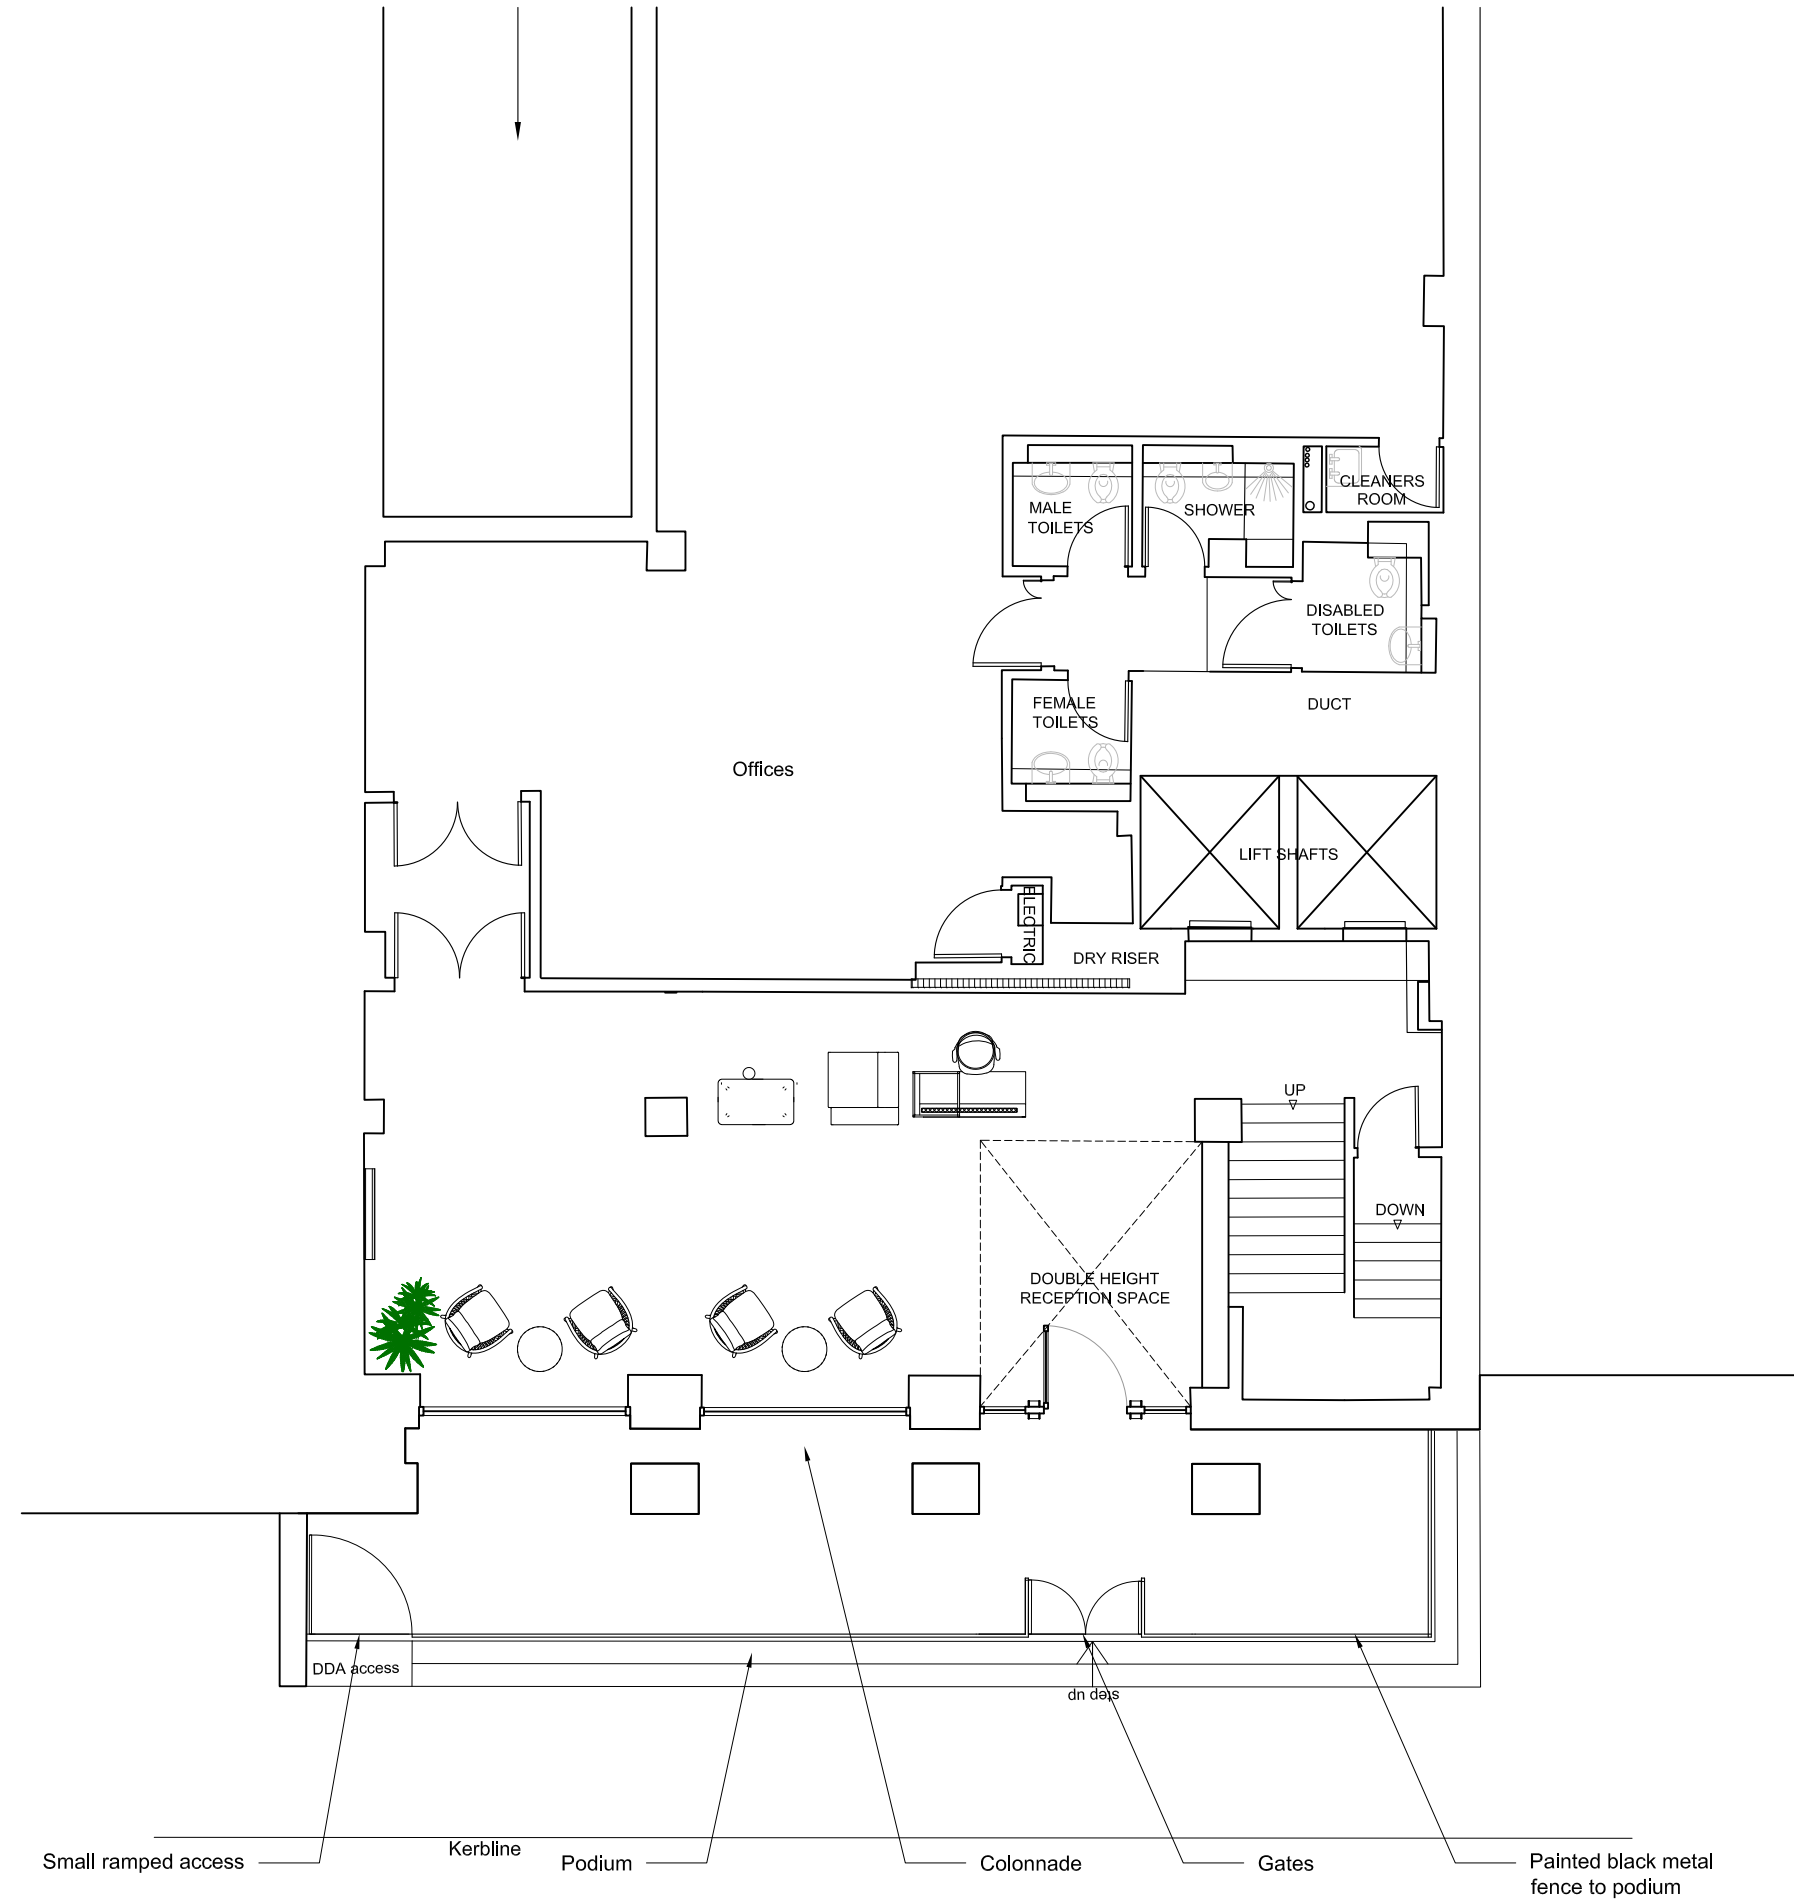

EXISTING PART GROUND FLOOR PLAN (1:100 @ A1)

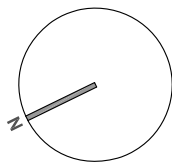

EXISTING QUAY STREET ELEVATION (1:100 @ A1)

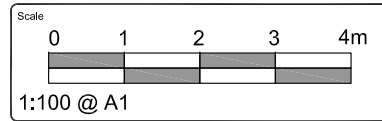

Notes

Equal dimensions are to be used in all cases.

Dimensions should not be scaled from drawing unless for planning application purposes.

All existing dimensions should be checked on site before commencement of the works.

Level, height and existing boundaries are produced by Studio KMA using all available information. Studio KMA cannot be held responsible for scale discrepancies in plans supplied by others.

All dimensions or alterations should be checked with the Architect at the address below prior to commencement of the works.

No deviation from this drawing will be permitted without the prior written consent of the Architect.

This drawing is to be read in conjunction with all the relevant Mechanical and Electrical drawings.


This drawing is to be read in conjunction with the relevant Structural Engineer's drawings. Structural calculations are recommended.

This drawing is to be read in conjunction with the relevant Fire Safety Strategy drawings.

Please note that the use of any quantification data is done so at the user's own risk.

This drawing is the copyright of Studio KMA and is to be returned to the Architect on completion of the contract. The drawing shall not be reproduced without the written permission of Studio KMA.

Revision Notes		Revision Description	Drawn	Checked
Rev. P1	Date 09.07.21	Initial Issue	DR	DR

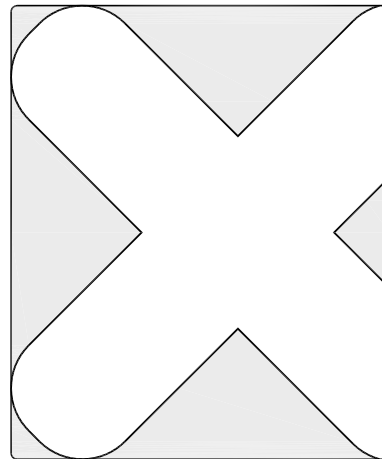

Project Name

Manchester
15 Quay Street

Drawing Title

Existing Part Ground Floor Plan
& Elevation to Quay Street

Drawing Number

MQS-KMA-00-XX-DR-A-2001

Project Number	Status	Revision
T1014	A3 Planning	P1

Drawn by	Authorised by	Date
OR	DG	09.07.21

Studio KMA

4 Grosvenor Court | Grosvenor Street | Oldham | OL1 1ET
T: 01462 872162

15 Quay Street | Oldham | OL1 1JX
T: 01462 872162

E: info@studiokma.co.uk

www.studiokma.co.uk

