




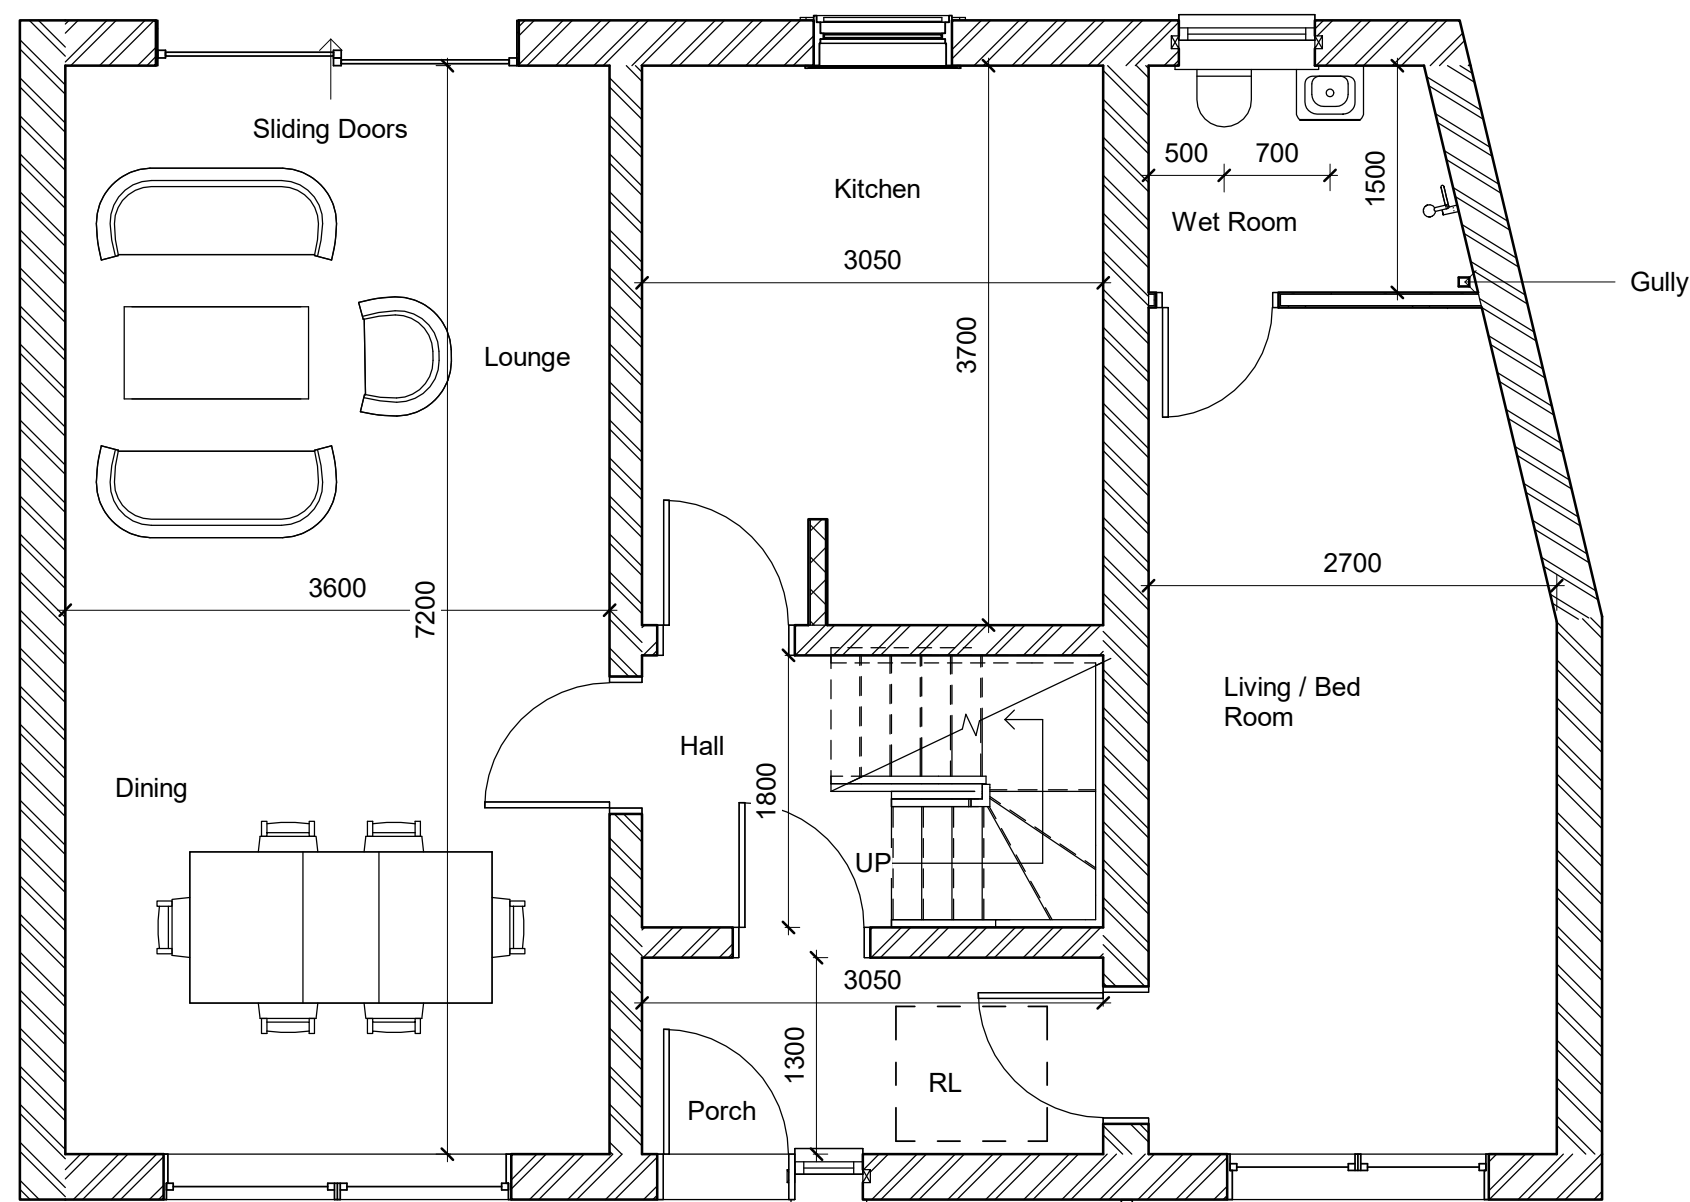

Proposed Ground Floor Plan
1 : 50

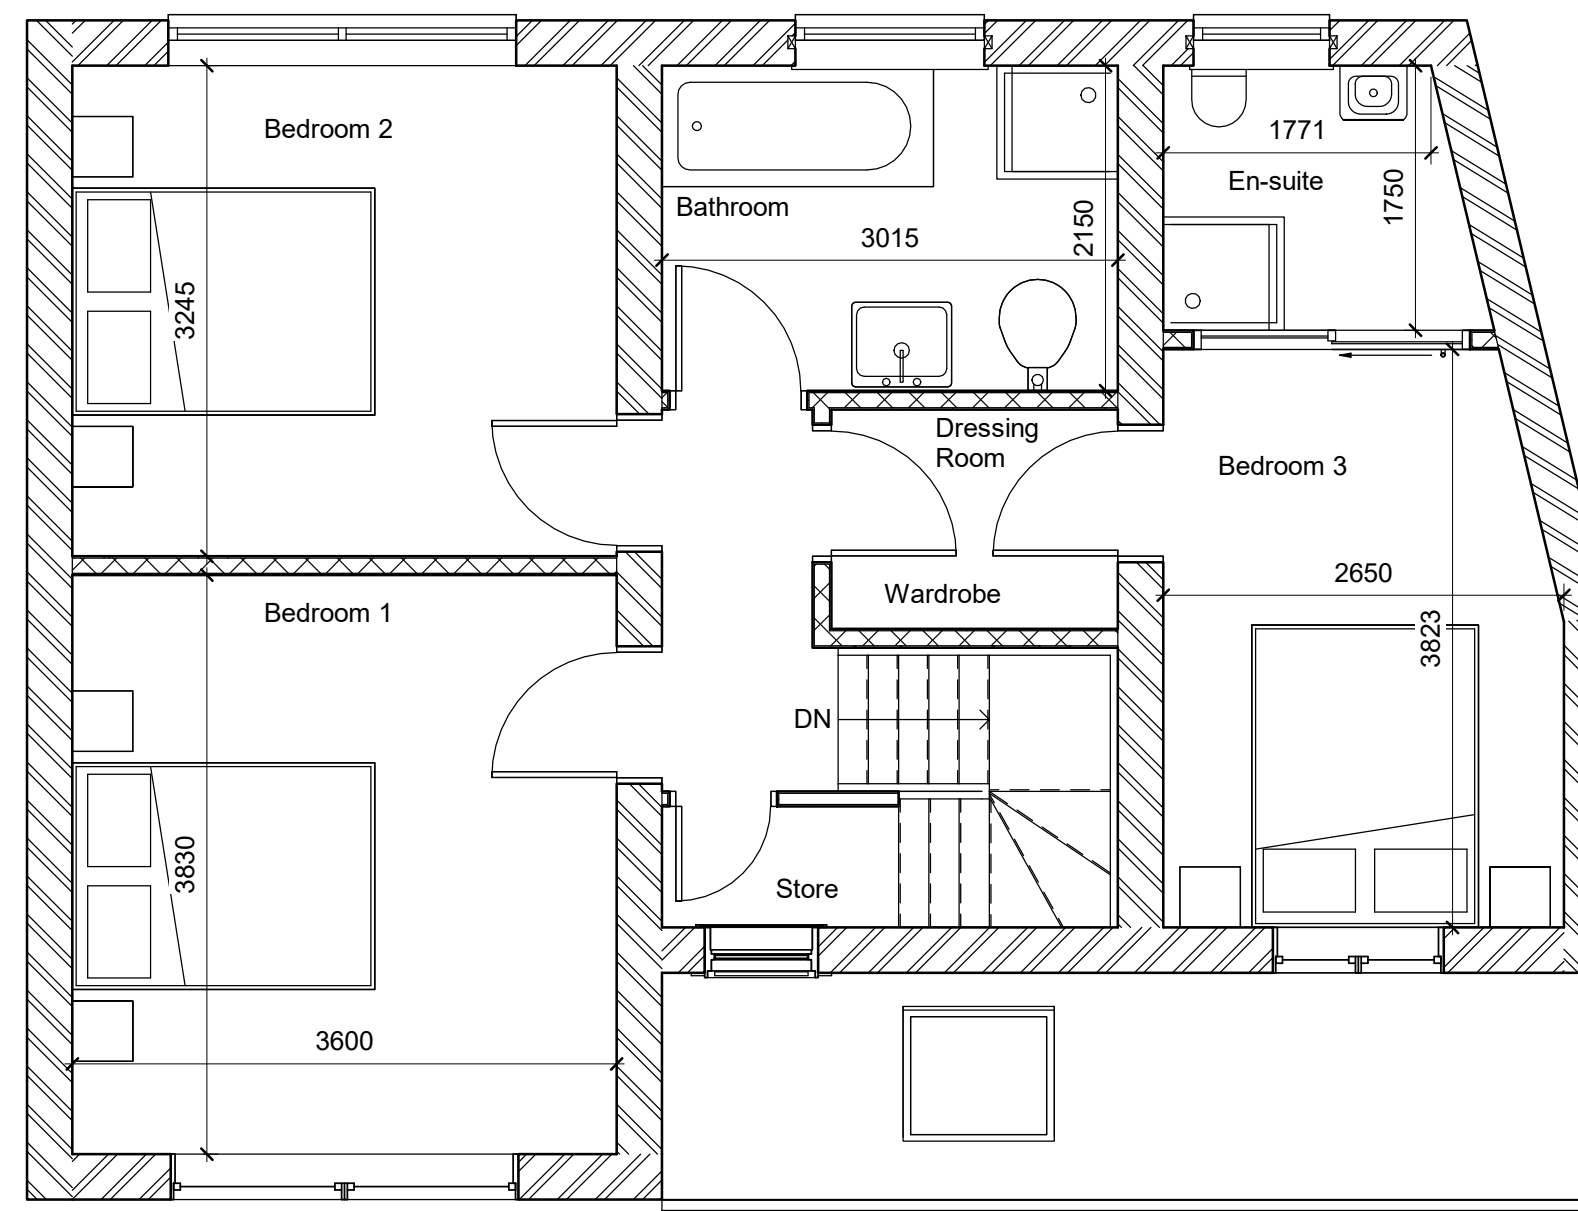

Proposed First Floor Plan
1 : 50

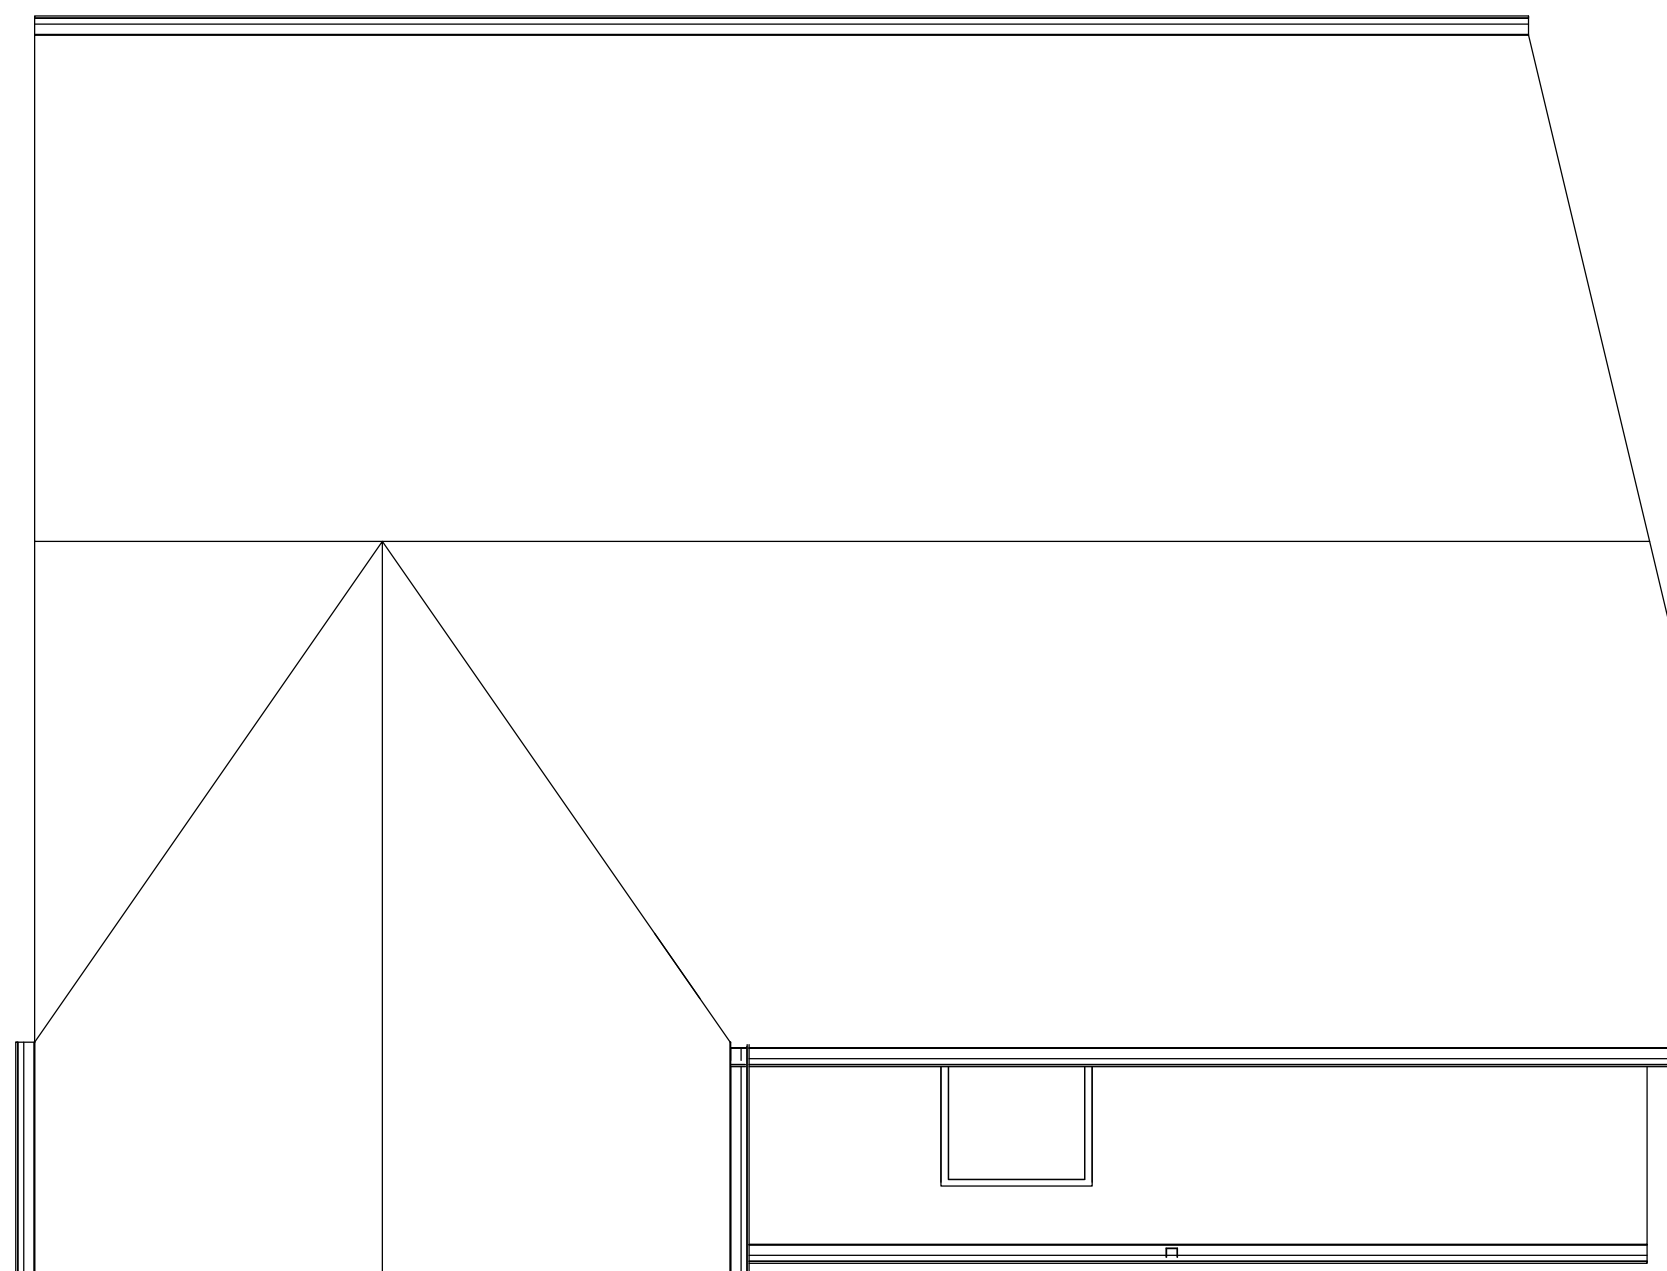

Proposed Roof Plan
1 : 50

Scale bar



SCALE 1 : 50
A2 DRAWING

Client:
Richard Bancroft
525 Altrincham
Road M23 1DN

Agent:
Bricks and Pieces
Suite 301
Broadstone Mill
Broadstone Road
Stockport
SK5 7DL
Tel: 0161 443 4117

