




ALL DIMENSIONS TO BE CHECKED, NOT SCALED

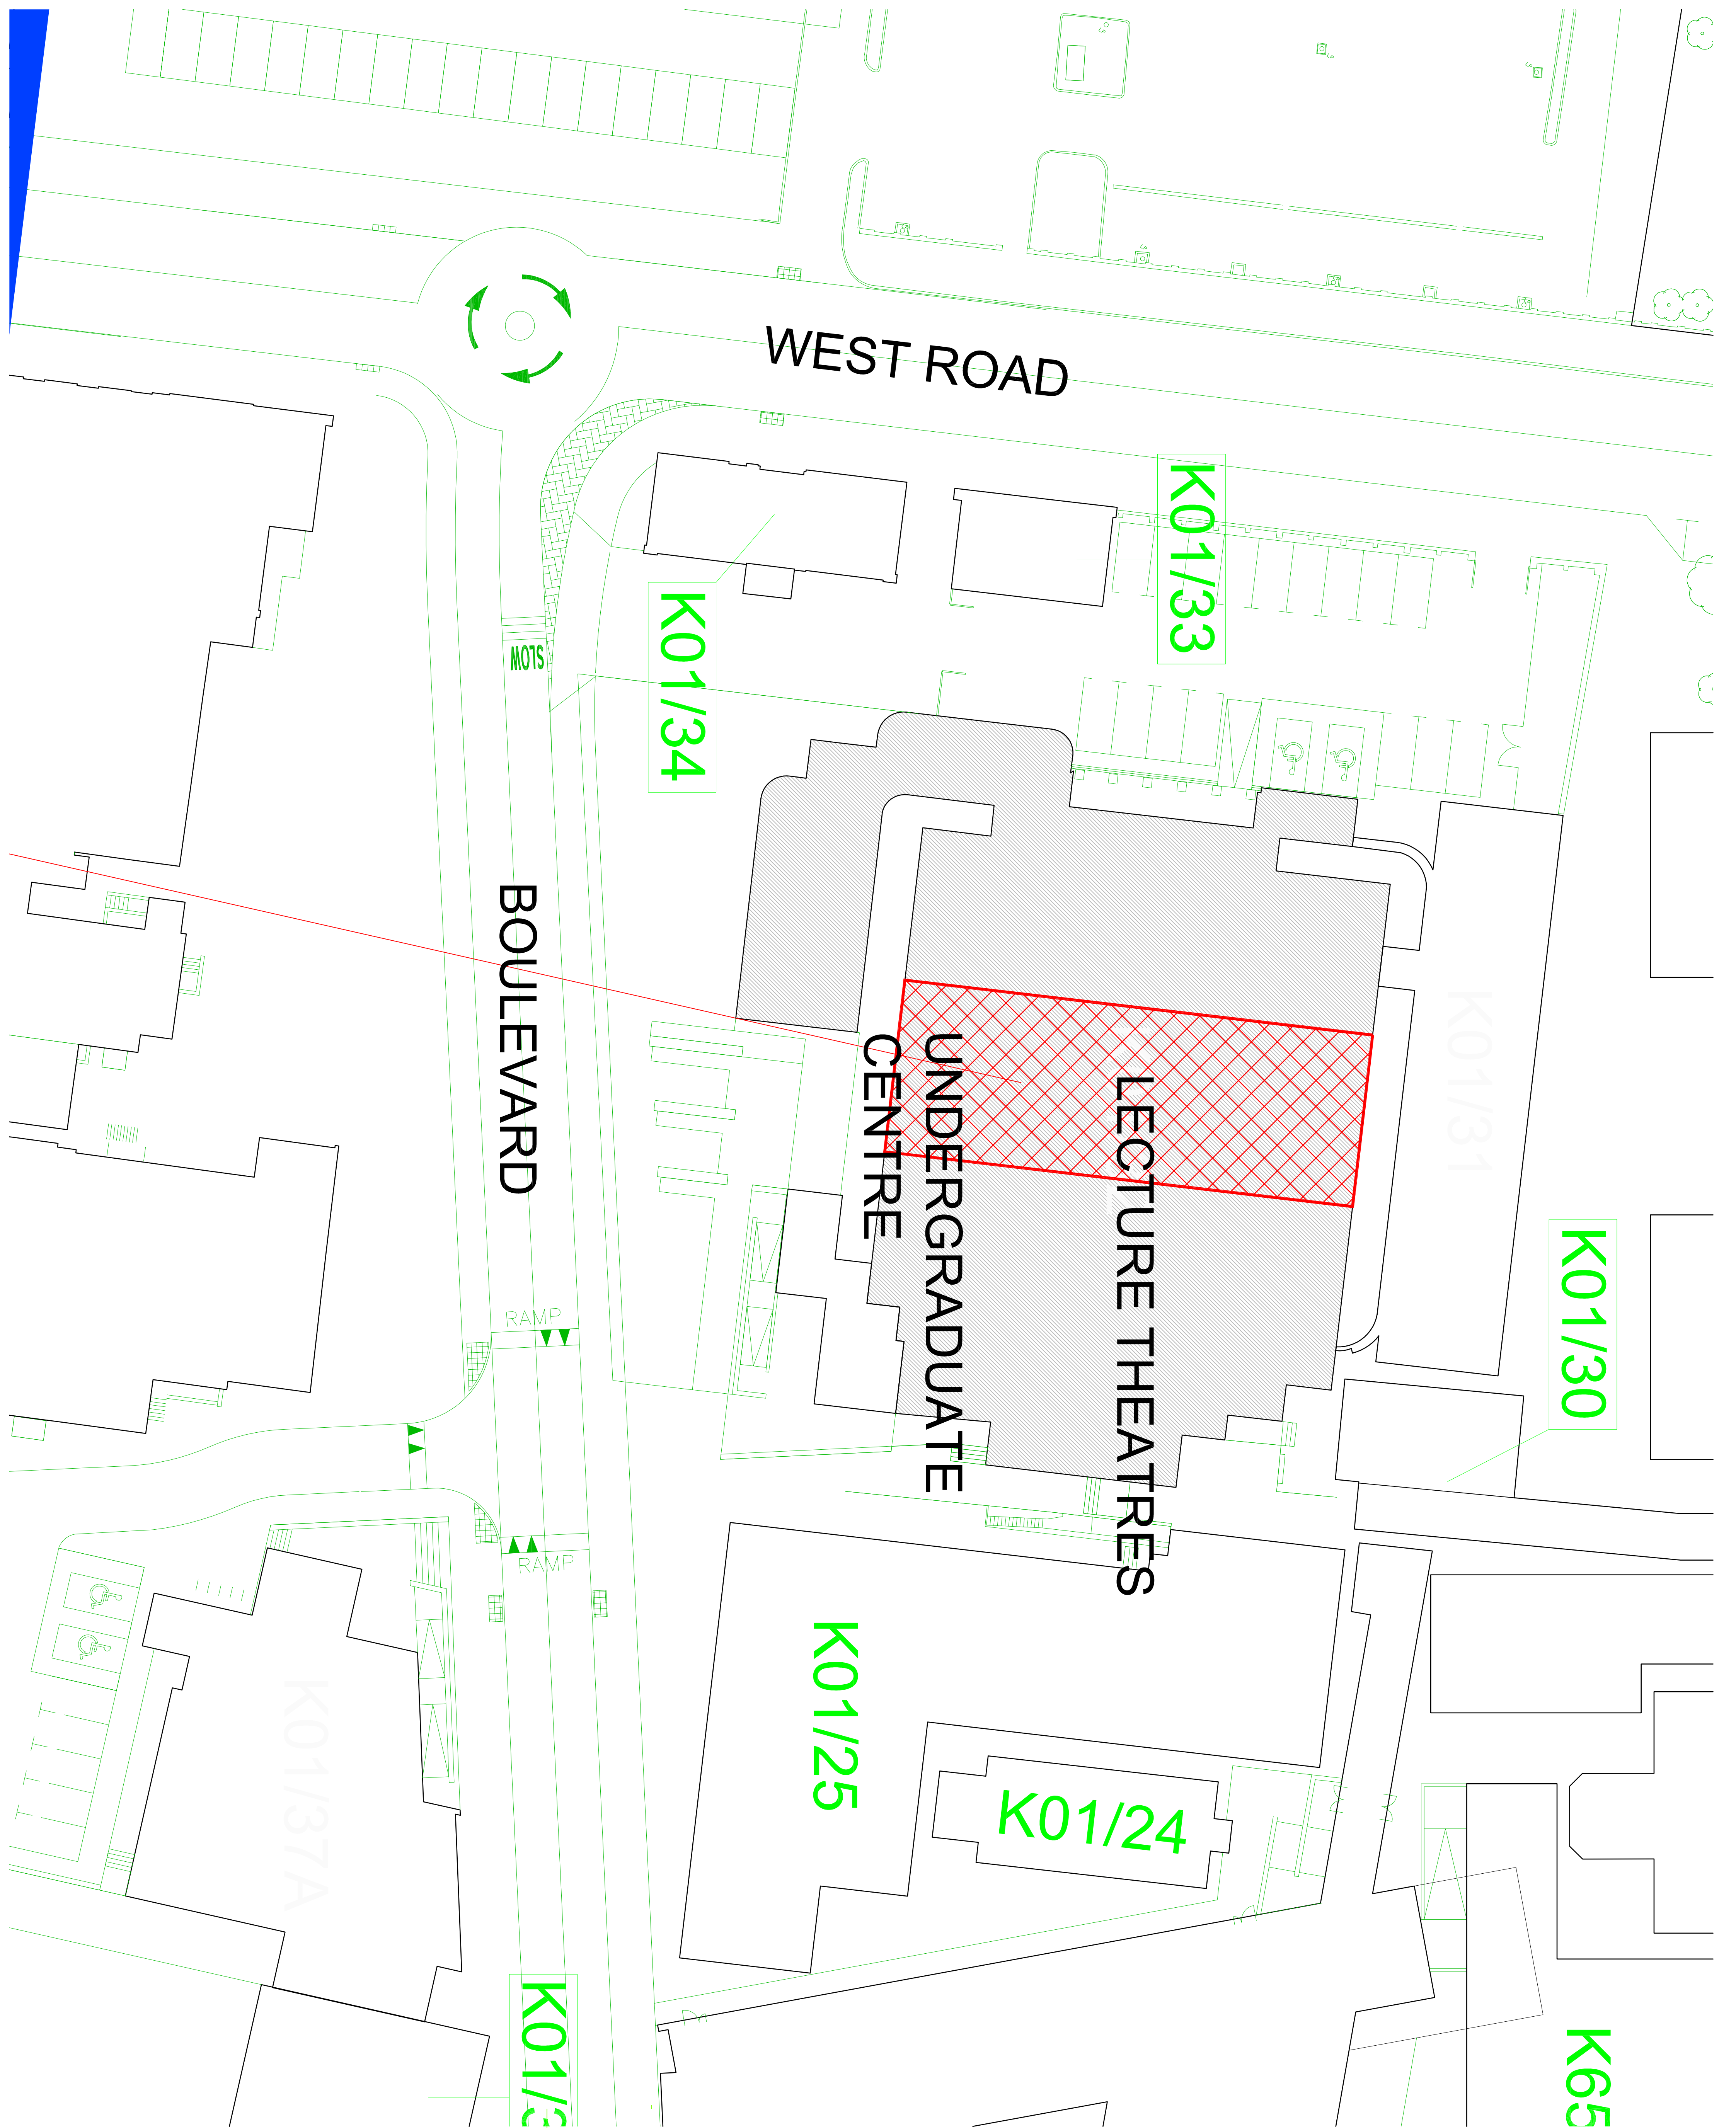

PLANNING

NICORNA <i>Healthcare</i> Healthcare Architecture & Planning Creating a Healthier Future	Hyde Park House Carnright Street Marsden, Hyde Cheshire SK14 4EH Tel: 01457 337320 Fax: 01457 337320 Email: nicol@nicorna.co.uk Web: www.nicorna.co.uk
--	---

Client:- ENGIE		
Location:- CENTRAL MANCHESTER UNIVERSITY HOSPITALS		
Project:- LECTURE THEATRES LC		
Variation:- LIFECYCLE		
Drawing Title:- SITE PLAN		

Scale:- 1:200@A1	Date:- 04.06.18	Drawn:- J Carrick
Dwg. No:- 17008/EP(-)101	Rev:- -	