



0 0.5 1.0 1.5 2.0 2.5m
Scale 1:50

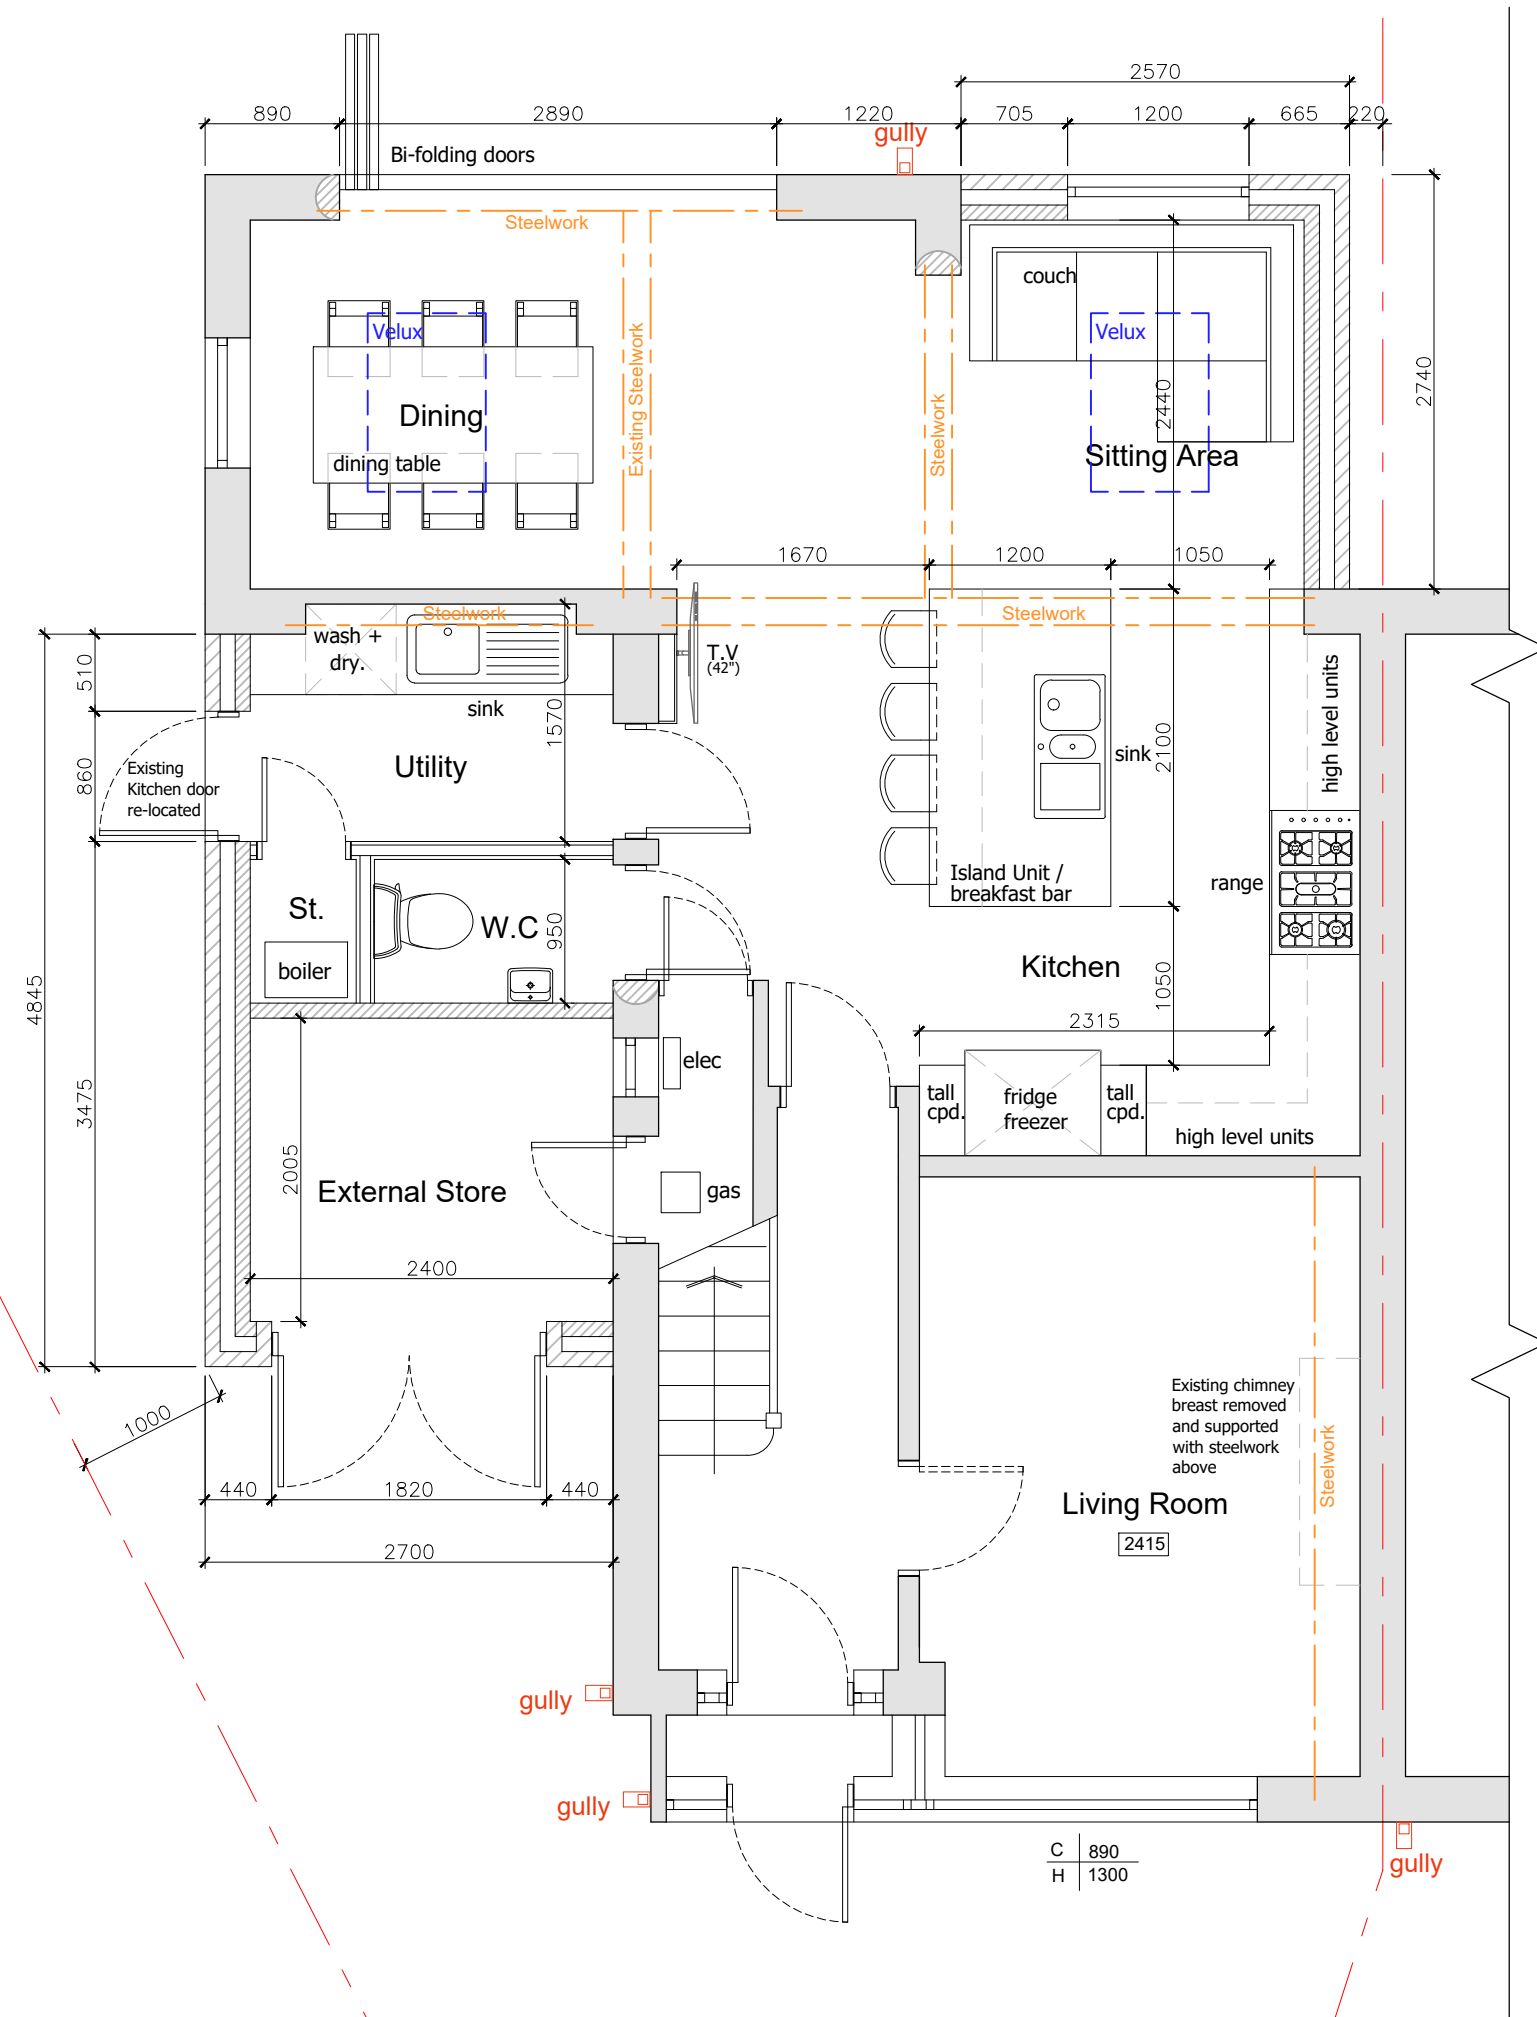

Proposed Ground Floor Plan

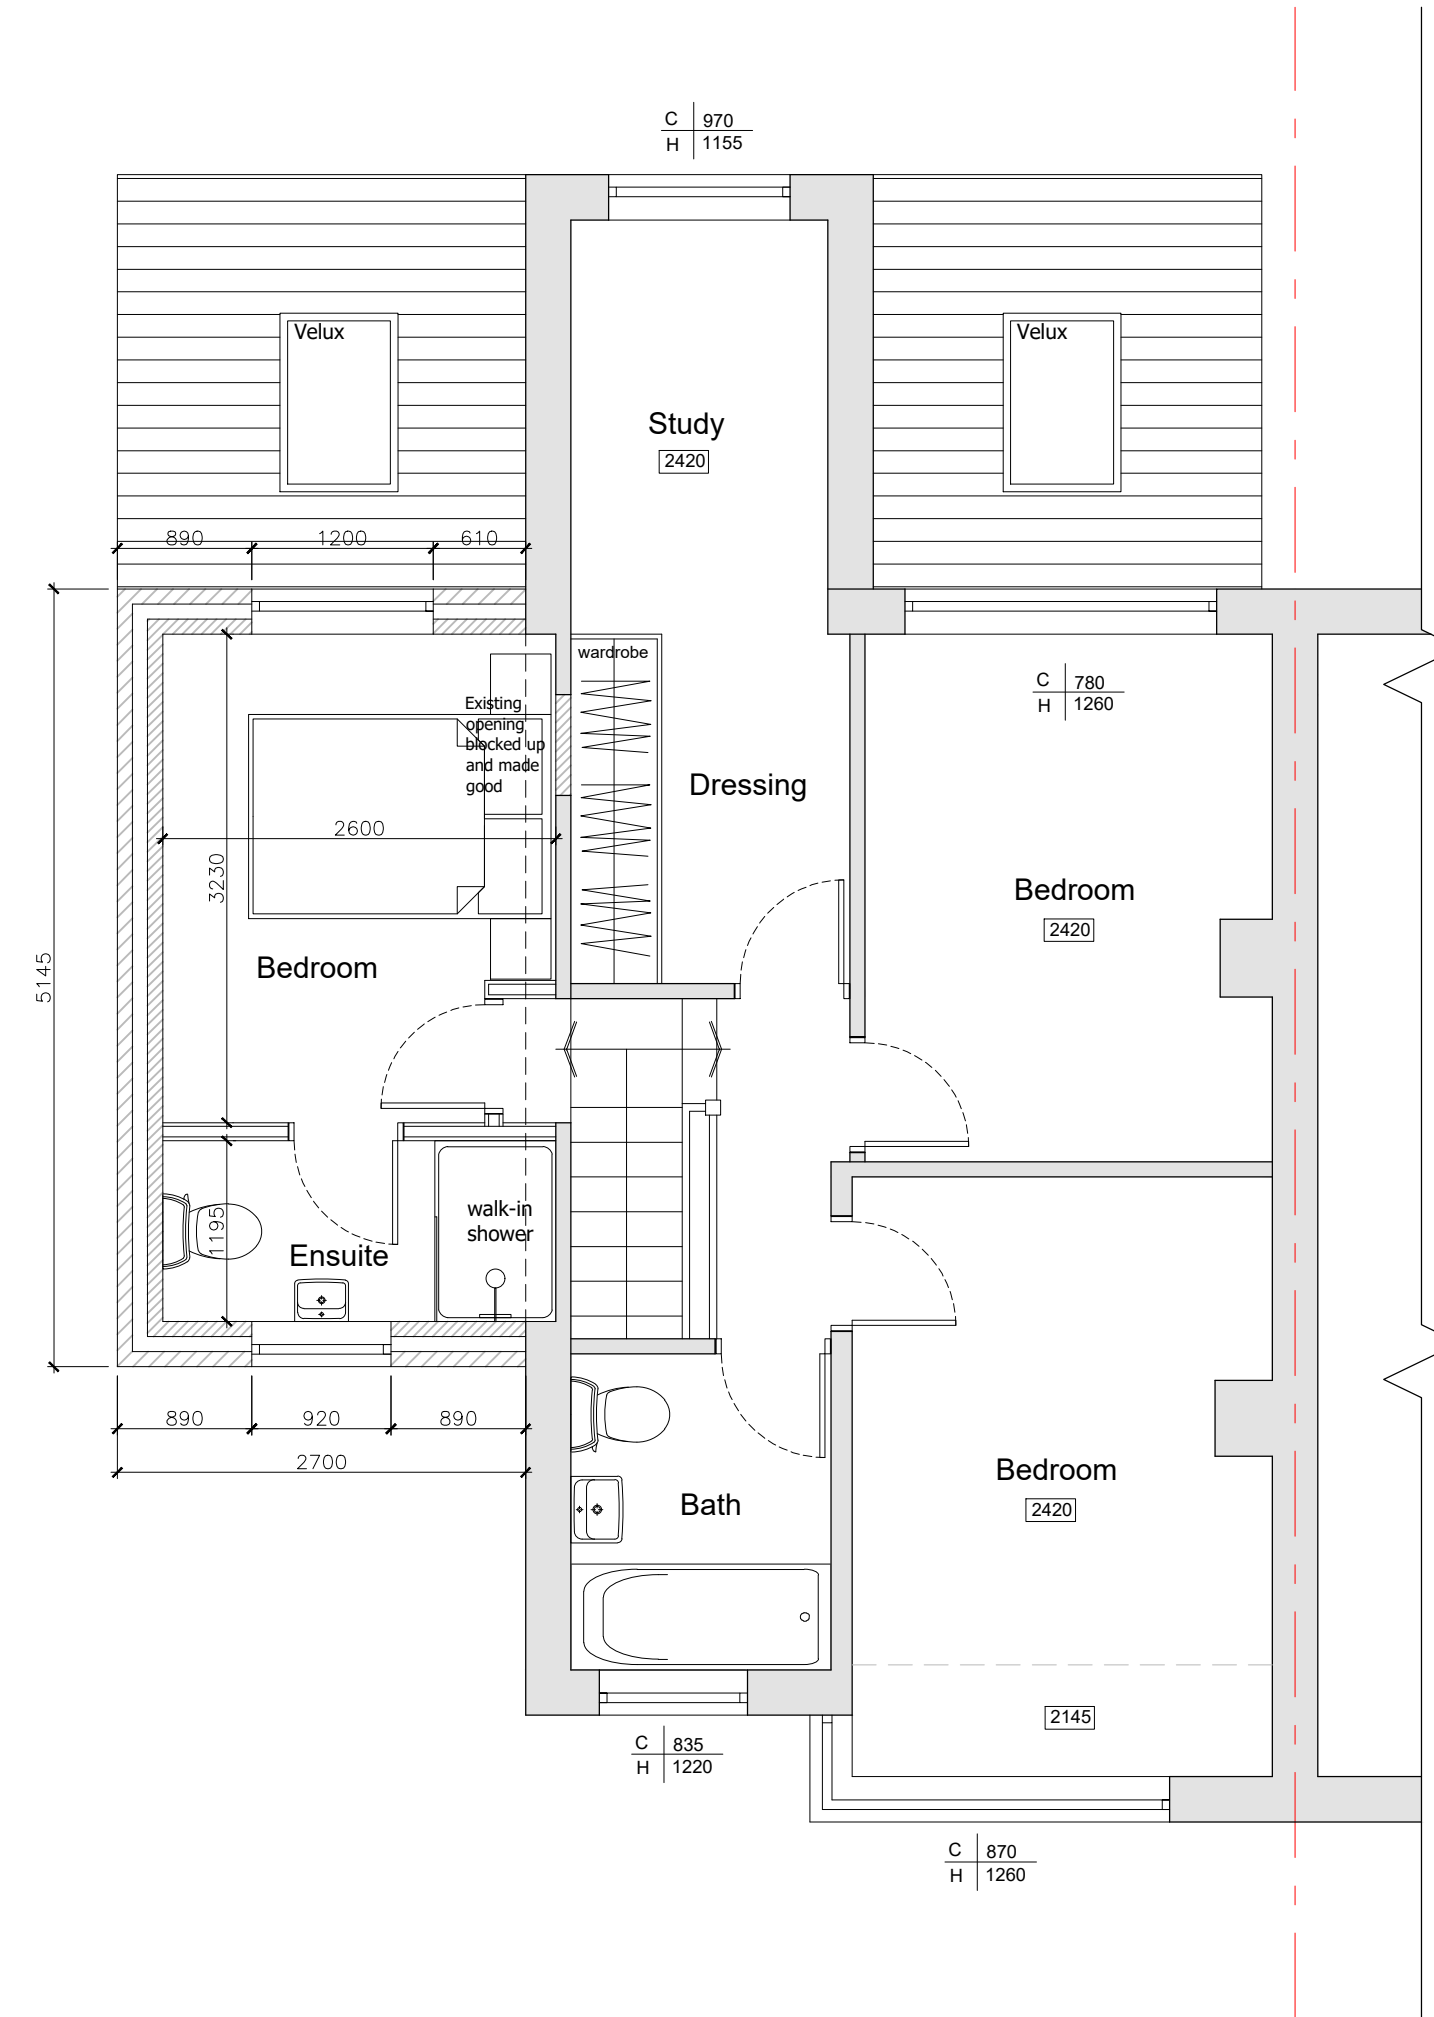

Proposed First Floor Plan

Rev A 07.10.21
Possible TV position indicated
Corner sofa indicated in Sitting Area

Mr and Mrs Latchem
58 Lynnwood Road, Manchester, M19 1RJ

Proposed Floor Plan

August 21

21-025-004

Scale: 1:50@A2

Rev A