



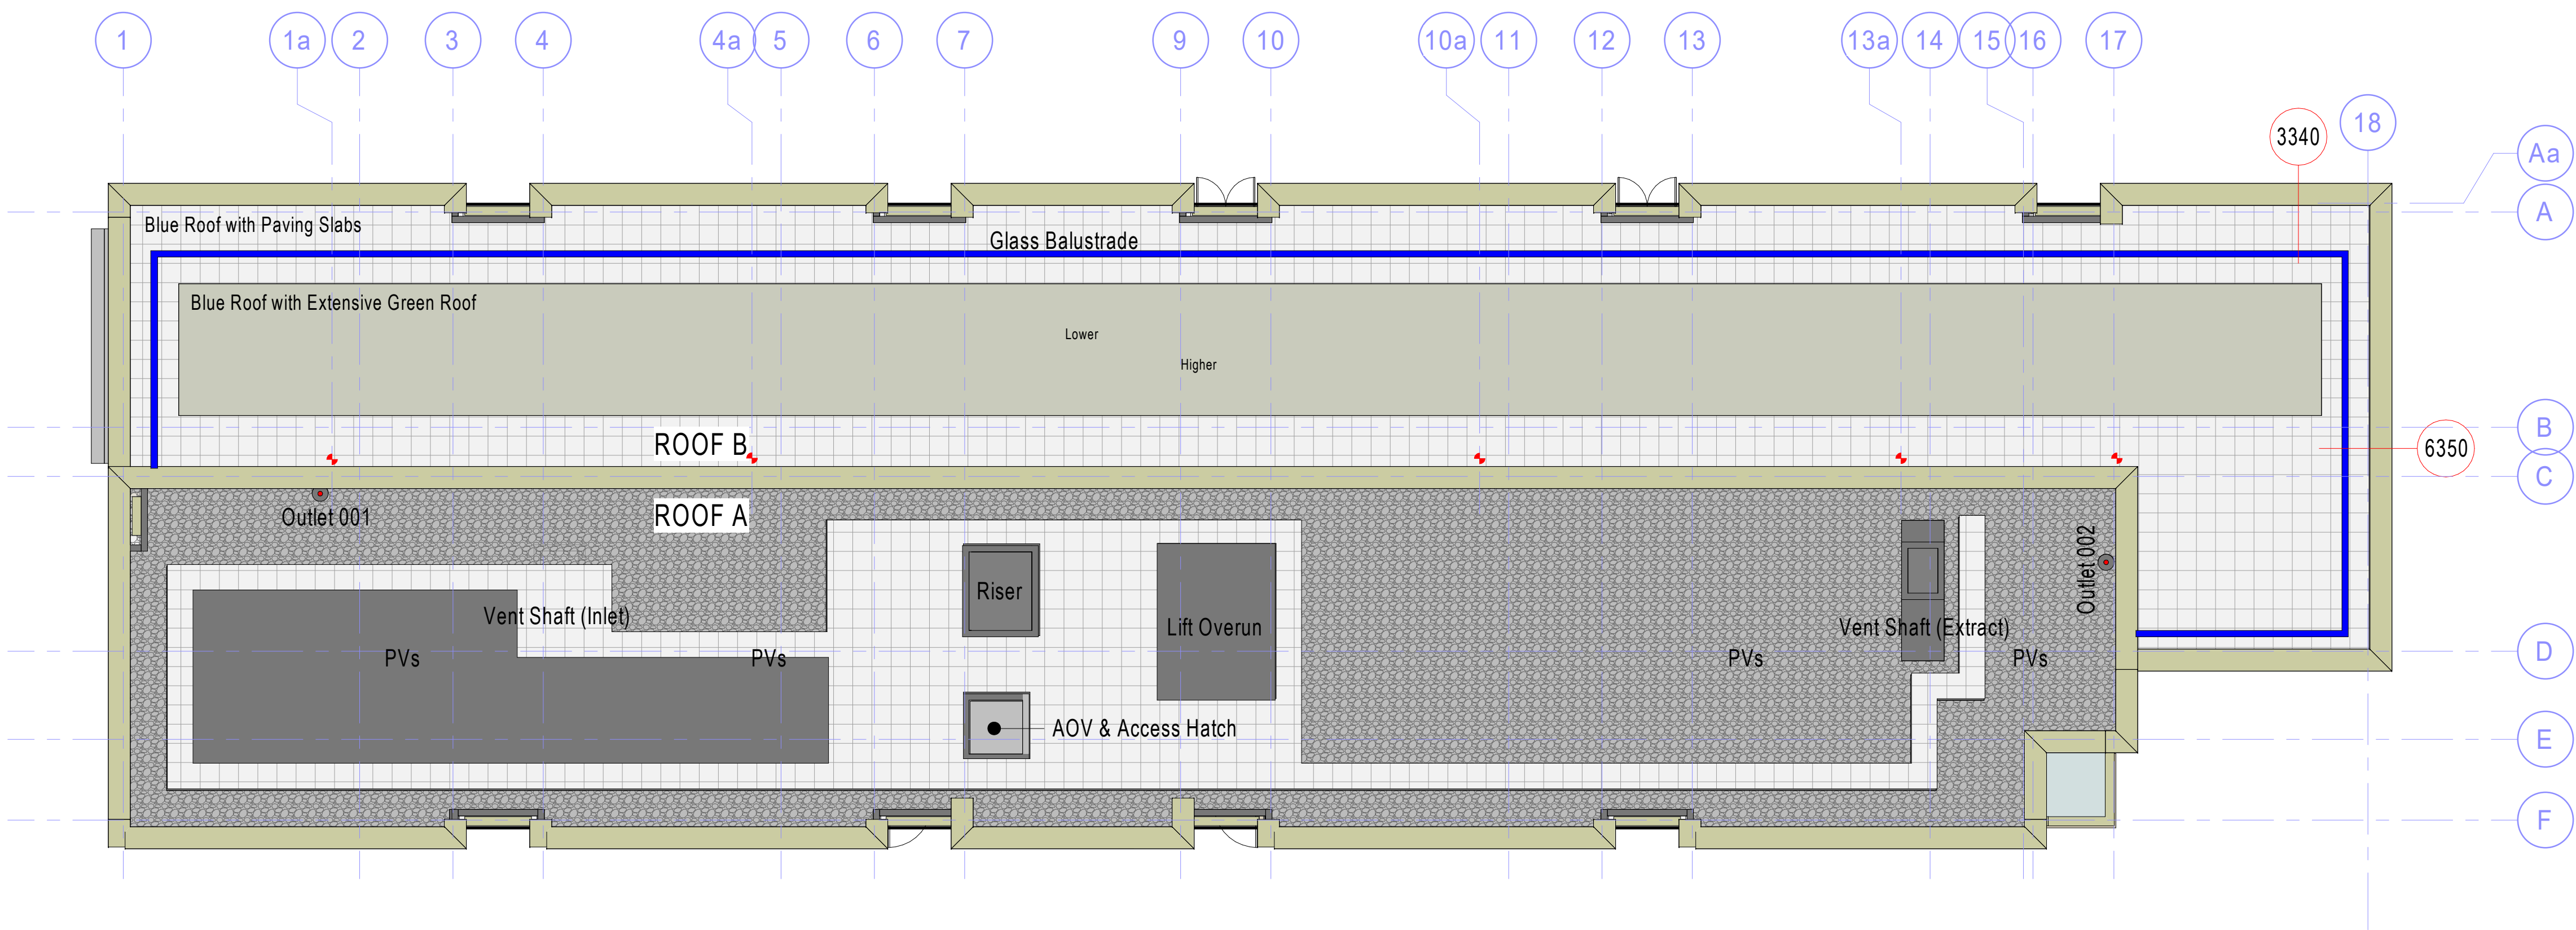

1 Roof Plan  
1 : 100

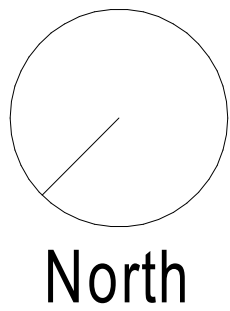

GENERAL NOTES

1. Do not scale off this drawing unless a scale bar is provided
2. Any ambiguities, omissions and errors on this drawing should be notified immediately to the Architect before the commencement of works on site
3. Dimensions are in millimetres unless otherwise stated
4. Dimensions, unless otherwise indicated, are to the face of unfinished block walls or to the finished plaster face of stud partitions
5. Dimensions are to be checked on site. Discrepancies are to be notified immediately to the Architect before the commencement of works on site
6. All levels are in meters unless otherwise stated
7. This drawing is to be read in conjunction with all other relevant drawings and specifications for this project

CDM REGULATIONS

⚠ Denotes a significant hazard or difficult to manage procedure. Please refer to Designer Hazard Register for further information regarding mitigation of hazards.

REVISION NOTES

| Rev | Date       | Description                                             | Issuer | Checker |
|-----|------------|---------------------------------------------------------|--------|---------|
| P1  | 2021-03-29 | Issued to Radmat                                        | IB     | MJB     |
| P2  | 2021-04-09 | Preliminary First Issue                                 | IB     | MJB     |
| P3  | 2021-05-12 | Updated and Re-Issued to Radmat                         | IB     | MJB     |
| P4  | 2021-05-28 | External Wall Updated to Introduce Blockwork Inner Leaf | IB     | MJB     |
| P5  | 2021-06-25 | Issued for Comment Prior to S73 Application             | IB     | MJB     |
| P6  | 2021-08-12 | Issued to Emery as Part of S73 Application              | IB     | MJB     |

PROJECT PARTNERS

FRANKLIN ELLIS  
ARCHITECTS

Architecture / Landscape / Interiors / Graphics / Project Management

The Old Pumpthouse  
5 The Ropewalk Nottingham NG1 5DU  
T 0115 9418475  
E enquiry@franklinellis.co.uk  
W www.franklinellis.co.uk



PARTNER/ASSOCIATE PROJECT LEAD  
Ben Dudley Ian Burgess

PROJECT NAME PROJECT No.  
Oldham Street, Manchester 21-0005

PROJECT ADDRESS  
Land Off Oldham Street & Spear Street  
Manchester  
M4 1LF

CLIENT / USER NAME  
Kempton Homes Ltd

VOLUME  
BB Block B

SHEET NAME  
GA Plan Proposed Roof Level

FULL DOCUMENT REFERENCE  
Identification / Location Sheet Number  
Project Originator Volume Level Doc Role Number  
Code Code /Zone Location Type /Dis  
OSM - FEA - BB - R1 - DP - A - 2205

Renumbered from:

REVISION DATE REVISION  
2021-08-12 P6

STATUS  
S3 Preliminary

SHEET SIZE SCALE  
A1 L As indicated