



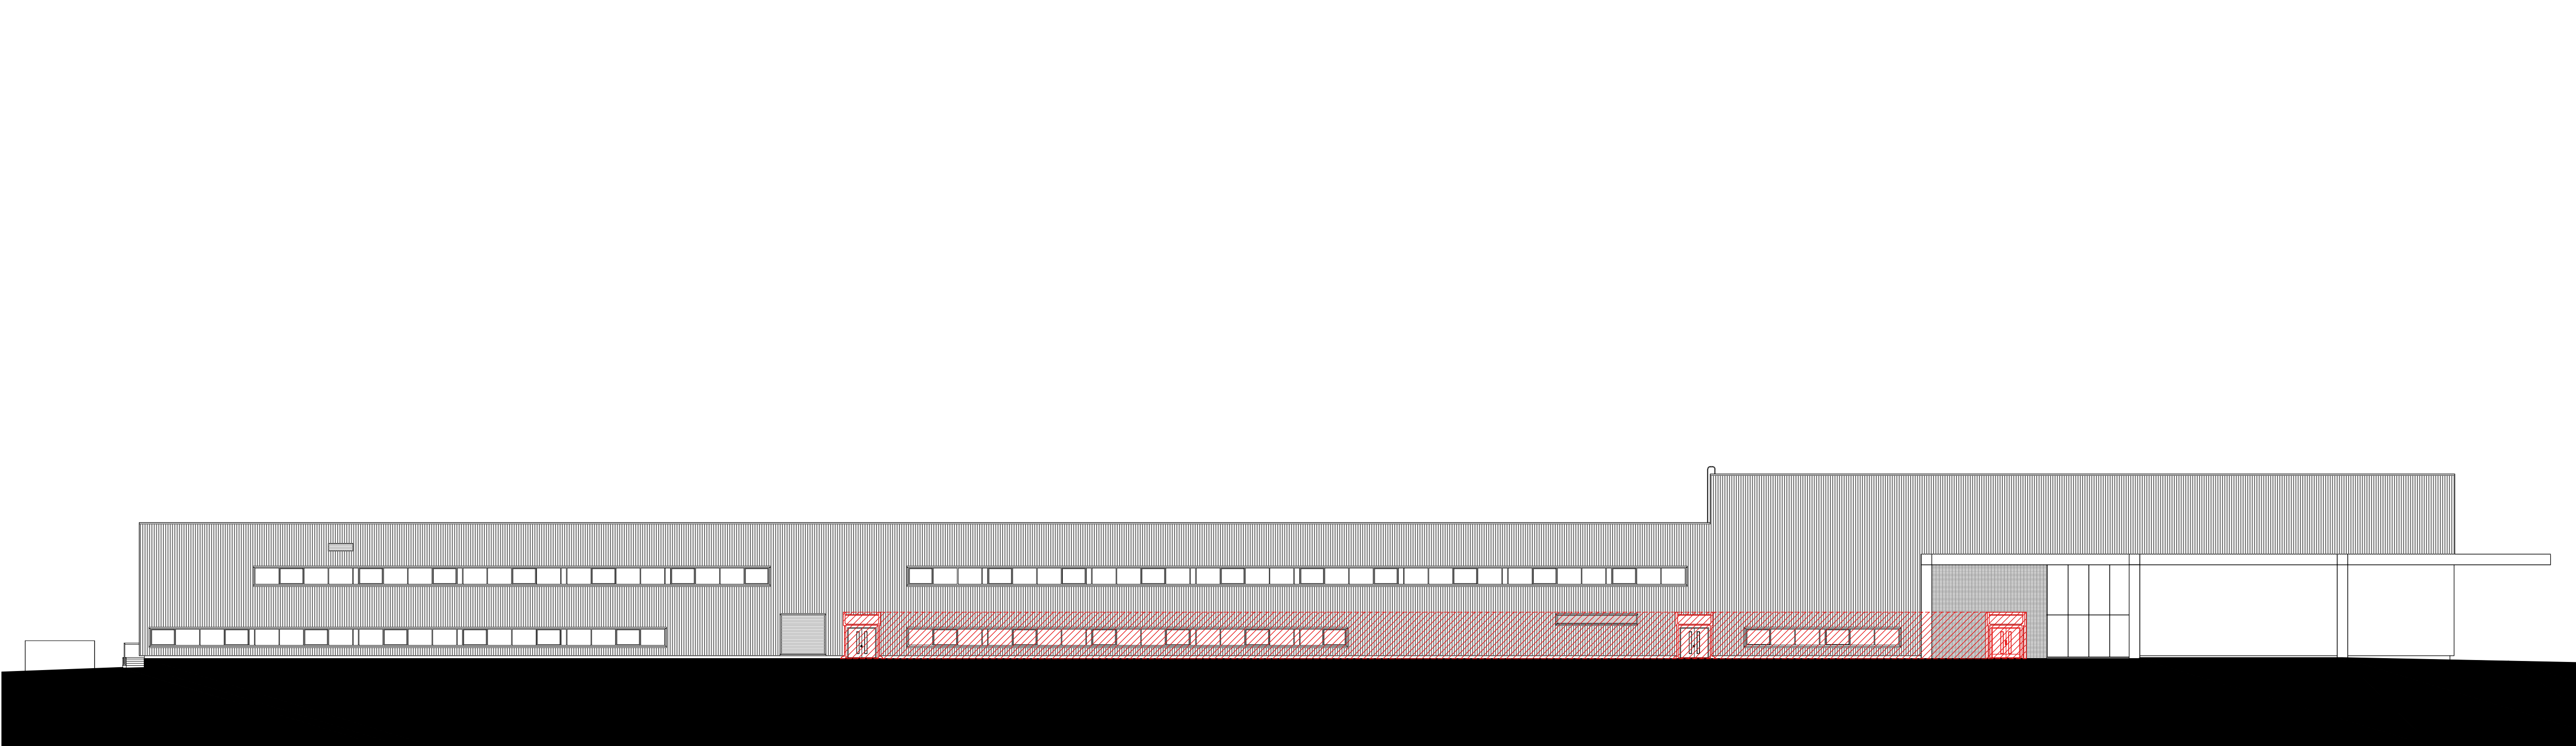

Existing Wenlock Elevation

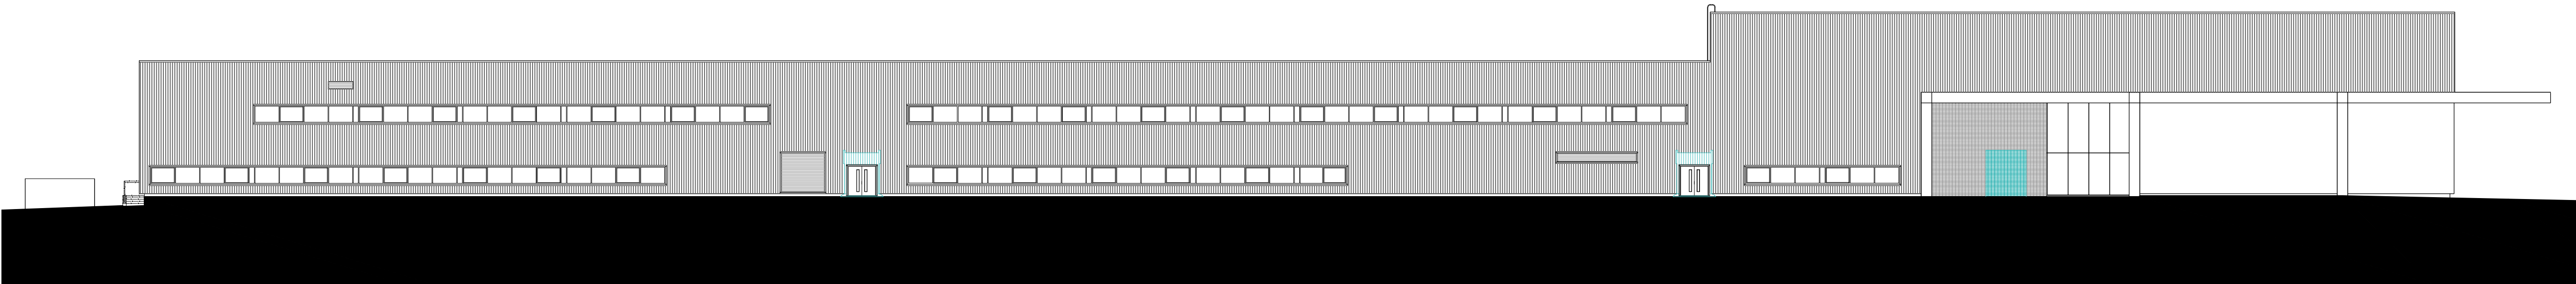

Proposed Wenlock Elevation

The contractor is responsible for checking dimensions, tolerances and references. Any discrepancy to be verified with the Architect before proceeding with the works. Where an item is covered by drawings to different scales the larger scale drawing is to be worked to.

Do not scale drawing. Figured dimensions to be worked to in all cases.

Where products have been specified, PRP have reviewed applicable products available in the UK at the time of writing the specification, from which products named in the specification have been selected.


Where the contractor wishes to propose alternative products, representative samples and a full technical appraisal should be submitted by the contractor to the employer demonstrating that their proposed alternative has equal or better performance.

Any alternative products are subject to design team, building control, warranty provider and employer acceptance.

CDM REGULATIONS 2015. All current drawings and specifications for the project must be read in conjunction with the Designer's Hazard and Environment Assessment Record

All intellectual property rights reserved.

KEY PLAN

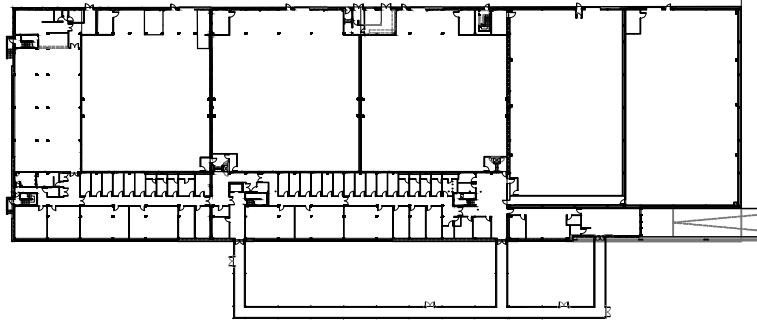

KEY

- Demolition
- Existing Covered Walkway to be Removed
- Cladding to be Made Good / To Match Existing
- Brick to be Made Good / To Match Existing

P01	05.11.21	Updated for Planning.	VP	JH
Rev	Date	Description	Dwn	Ckd

SPACE STUDIOS MANCHESTER - AA7746
EXISTING & PROPOSED ELEVATION
PHASE 1 - SOUTH ELEVATION

SPC-PRP-ZZZ-ZZ-DR-A-002420 P01
S4 - FOR PLANNING APPROVAL

Drawn VP Checked JH Date OCT 2021 Scale @ A1 1:250