


PURPOSE OF ISSUE	
- Figured dimensions to be followed in preference to scale - All dimensions shall be verified by the Contractor(s) on site prior to work commencing and relevant orders being placed. - Any discrepancies to be brought to the attention of the Contract Administrator for instructions prior to proceeding. - This drawing is the copyright of the Architect	

room area plan

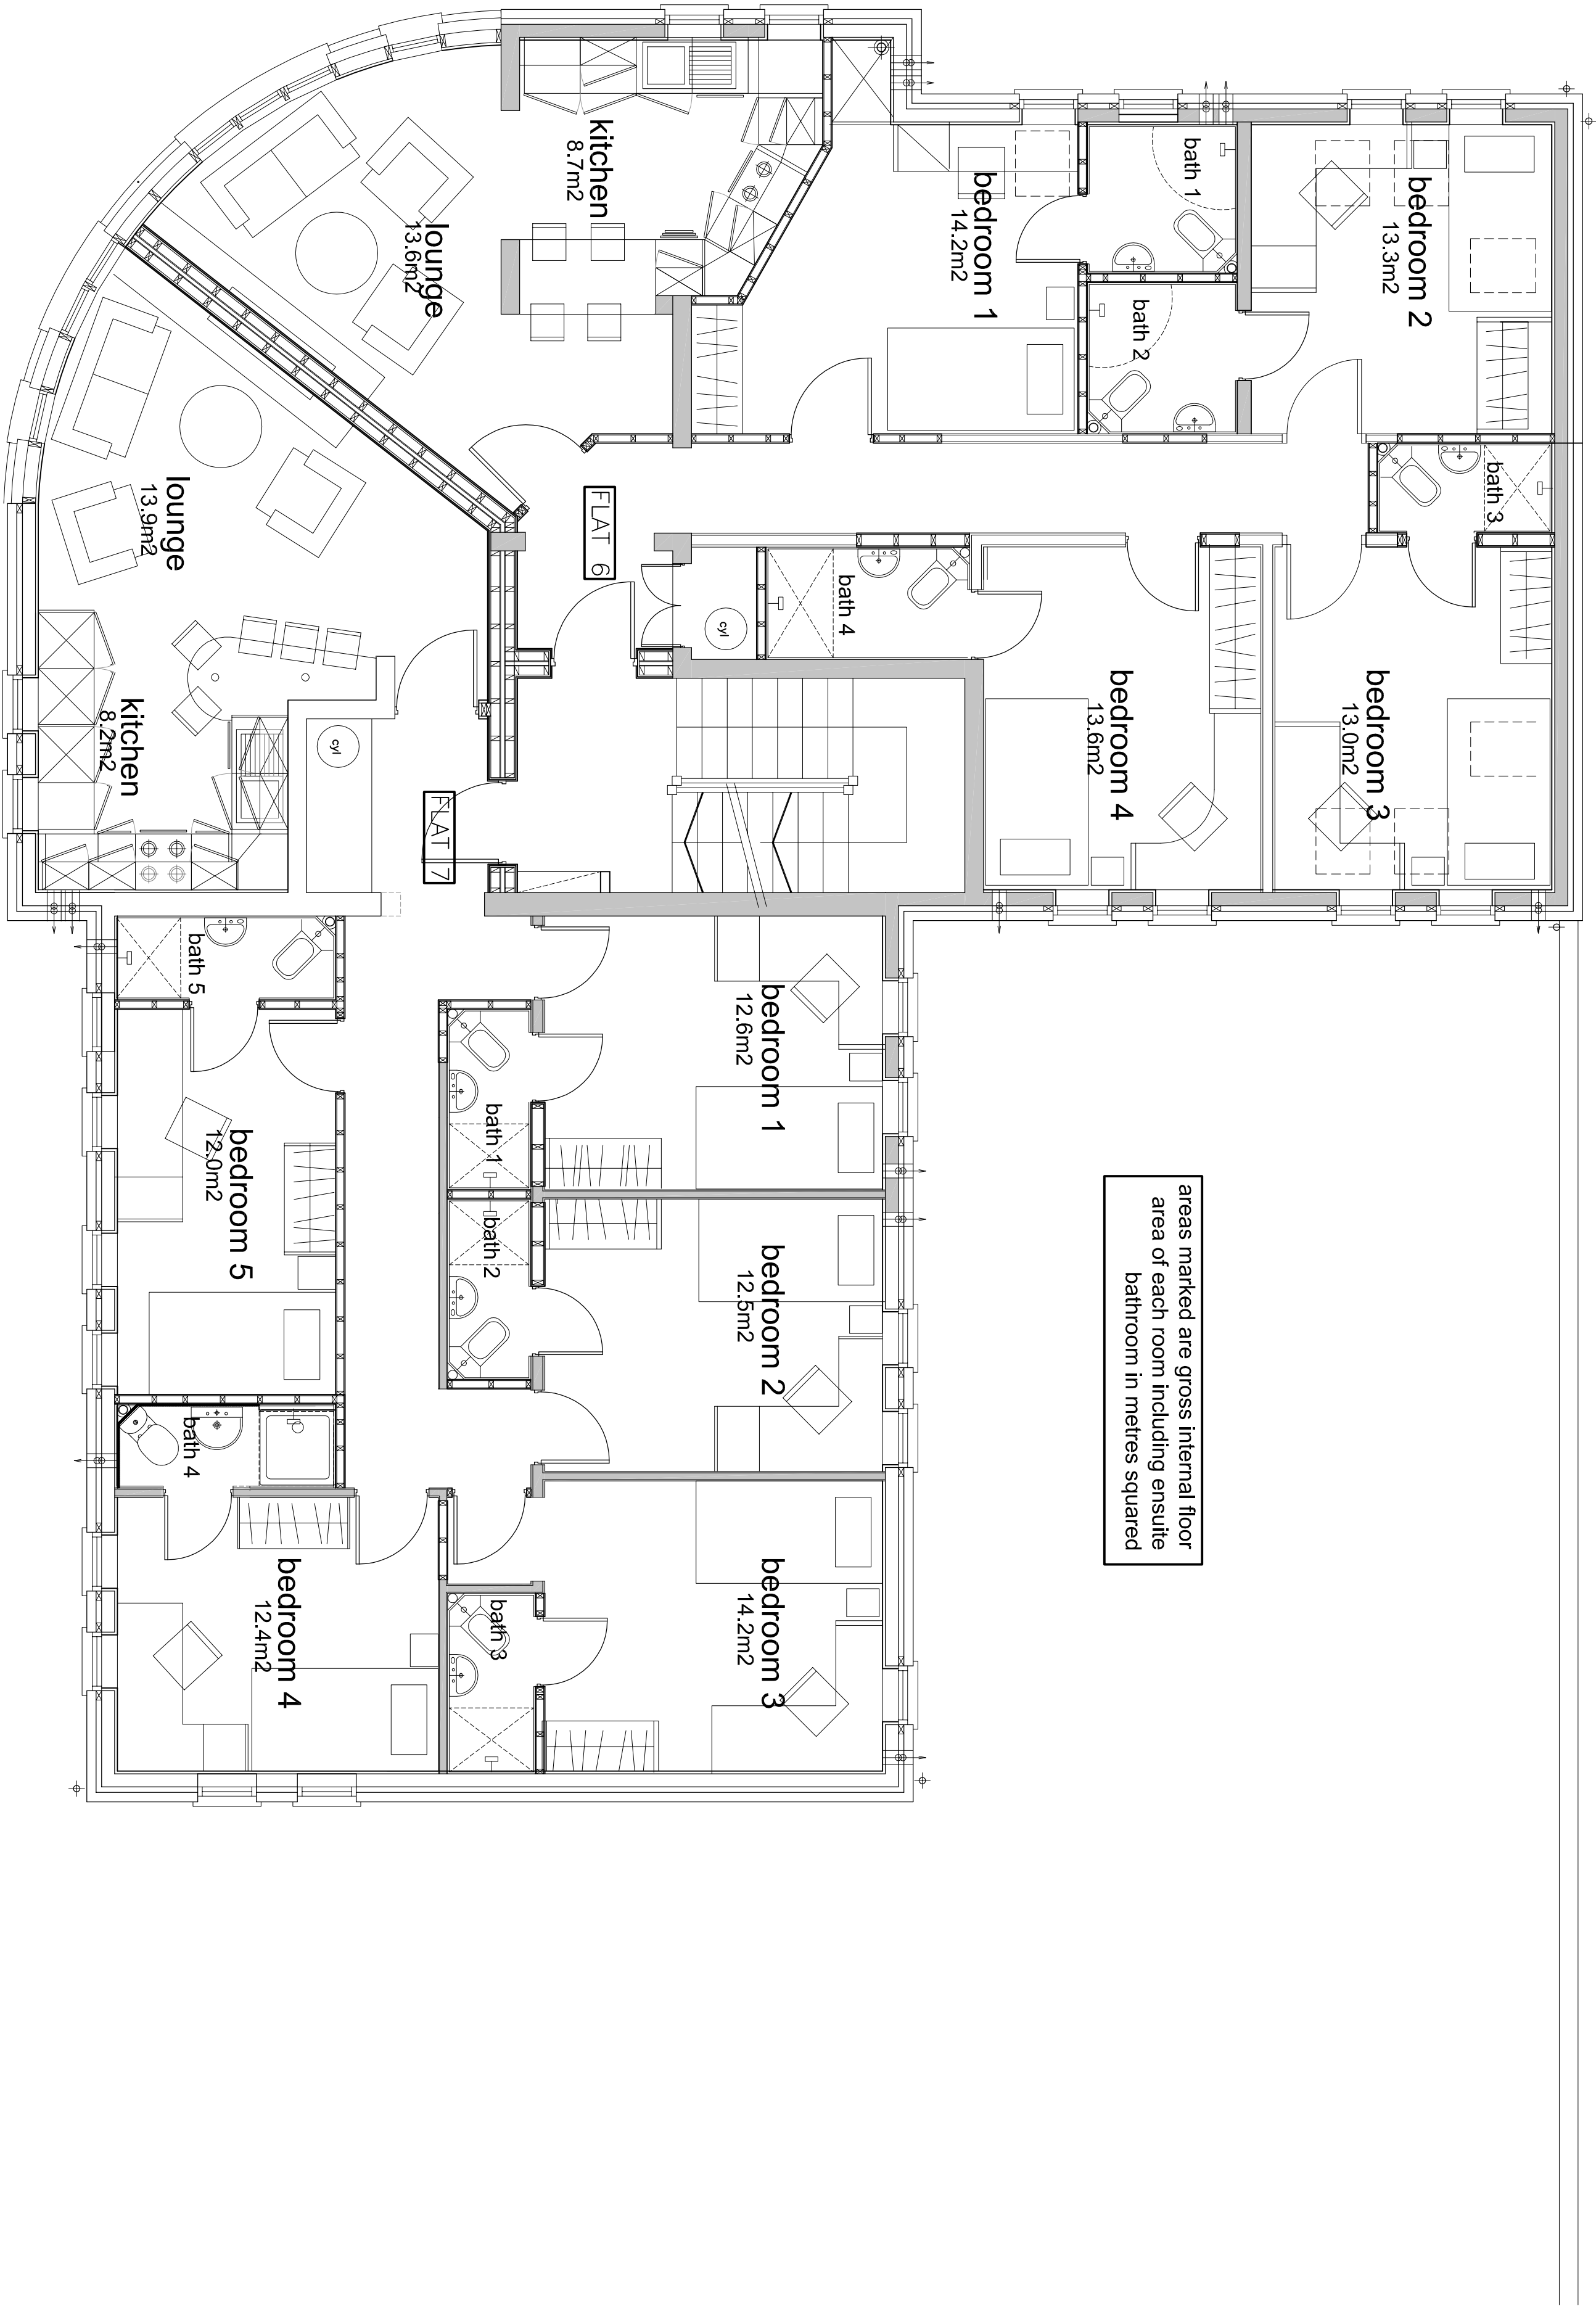

FIRST FLOOR PLAN

REV:	26/07/11	SWF	DATE:	DRAWN BY:	DETAILS:
------	----------	-----	-------	-----------	----------

PROJECT:			PROPOSED DEVELOPMENT		
160-164 Wellington Road			Withington House		
Ocean House, Boundary Lane, Hulme			Withington		
DRAWING:			PROPOSED FIRST FLOOR ROOM AREA		
DATE:	DRAWN BY:	CHECKED BY:			
APR 2011	MSZ				
SCALE:	DRAWING NO:	REV:			
1:50 @A1	692.01-C611				

Withington House
160-164 Wellington Road
Withington
Manchester
United Kingdom
M20 3FU

T: +44 (0)161 434 4192
F: +44 (0)161 445 9820
info@swfoulkesarchitects.com
www.swfoulkesarchitects.com

SW FOULKES ARCHITECTS