

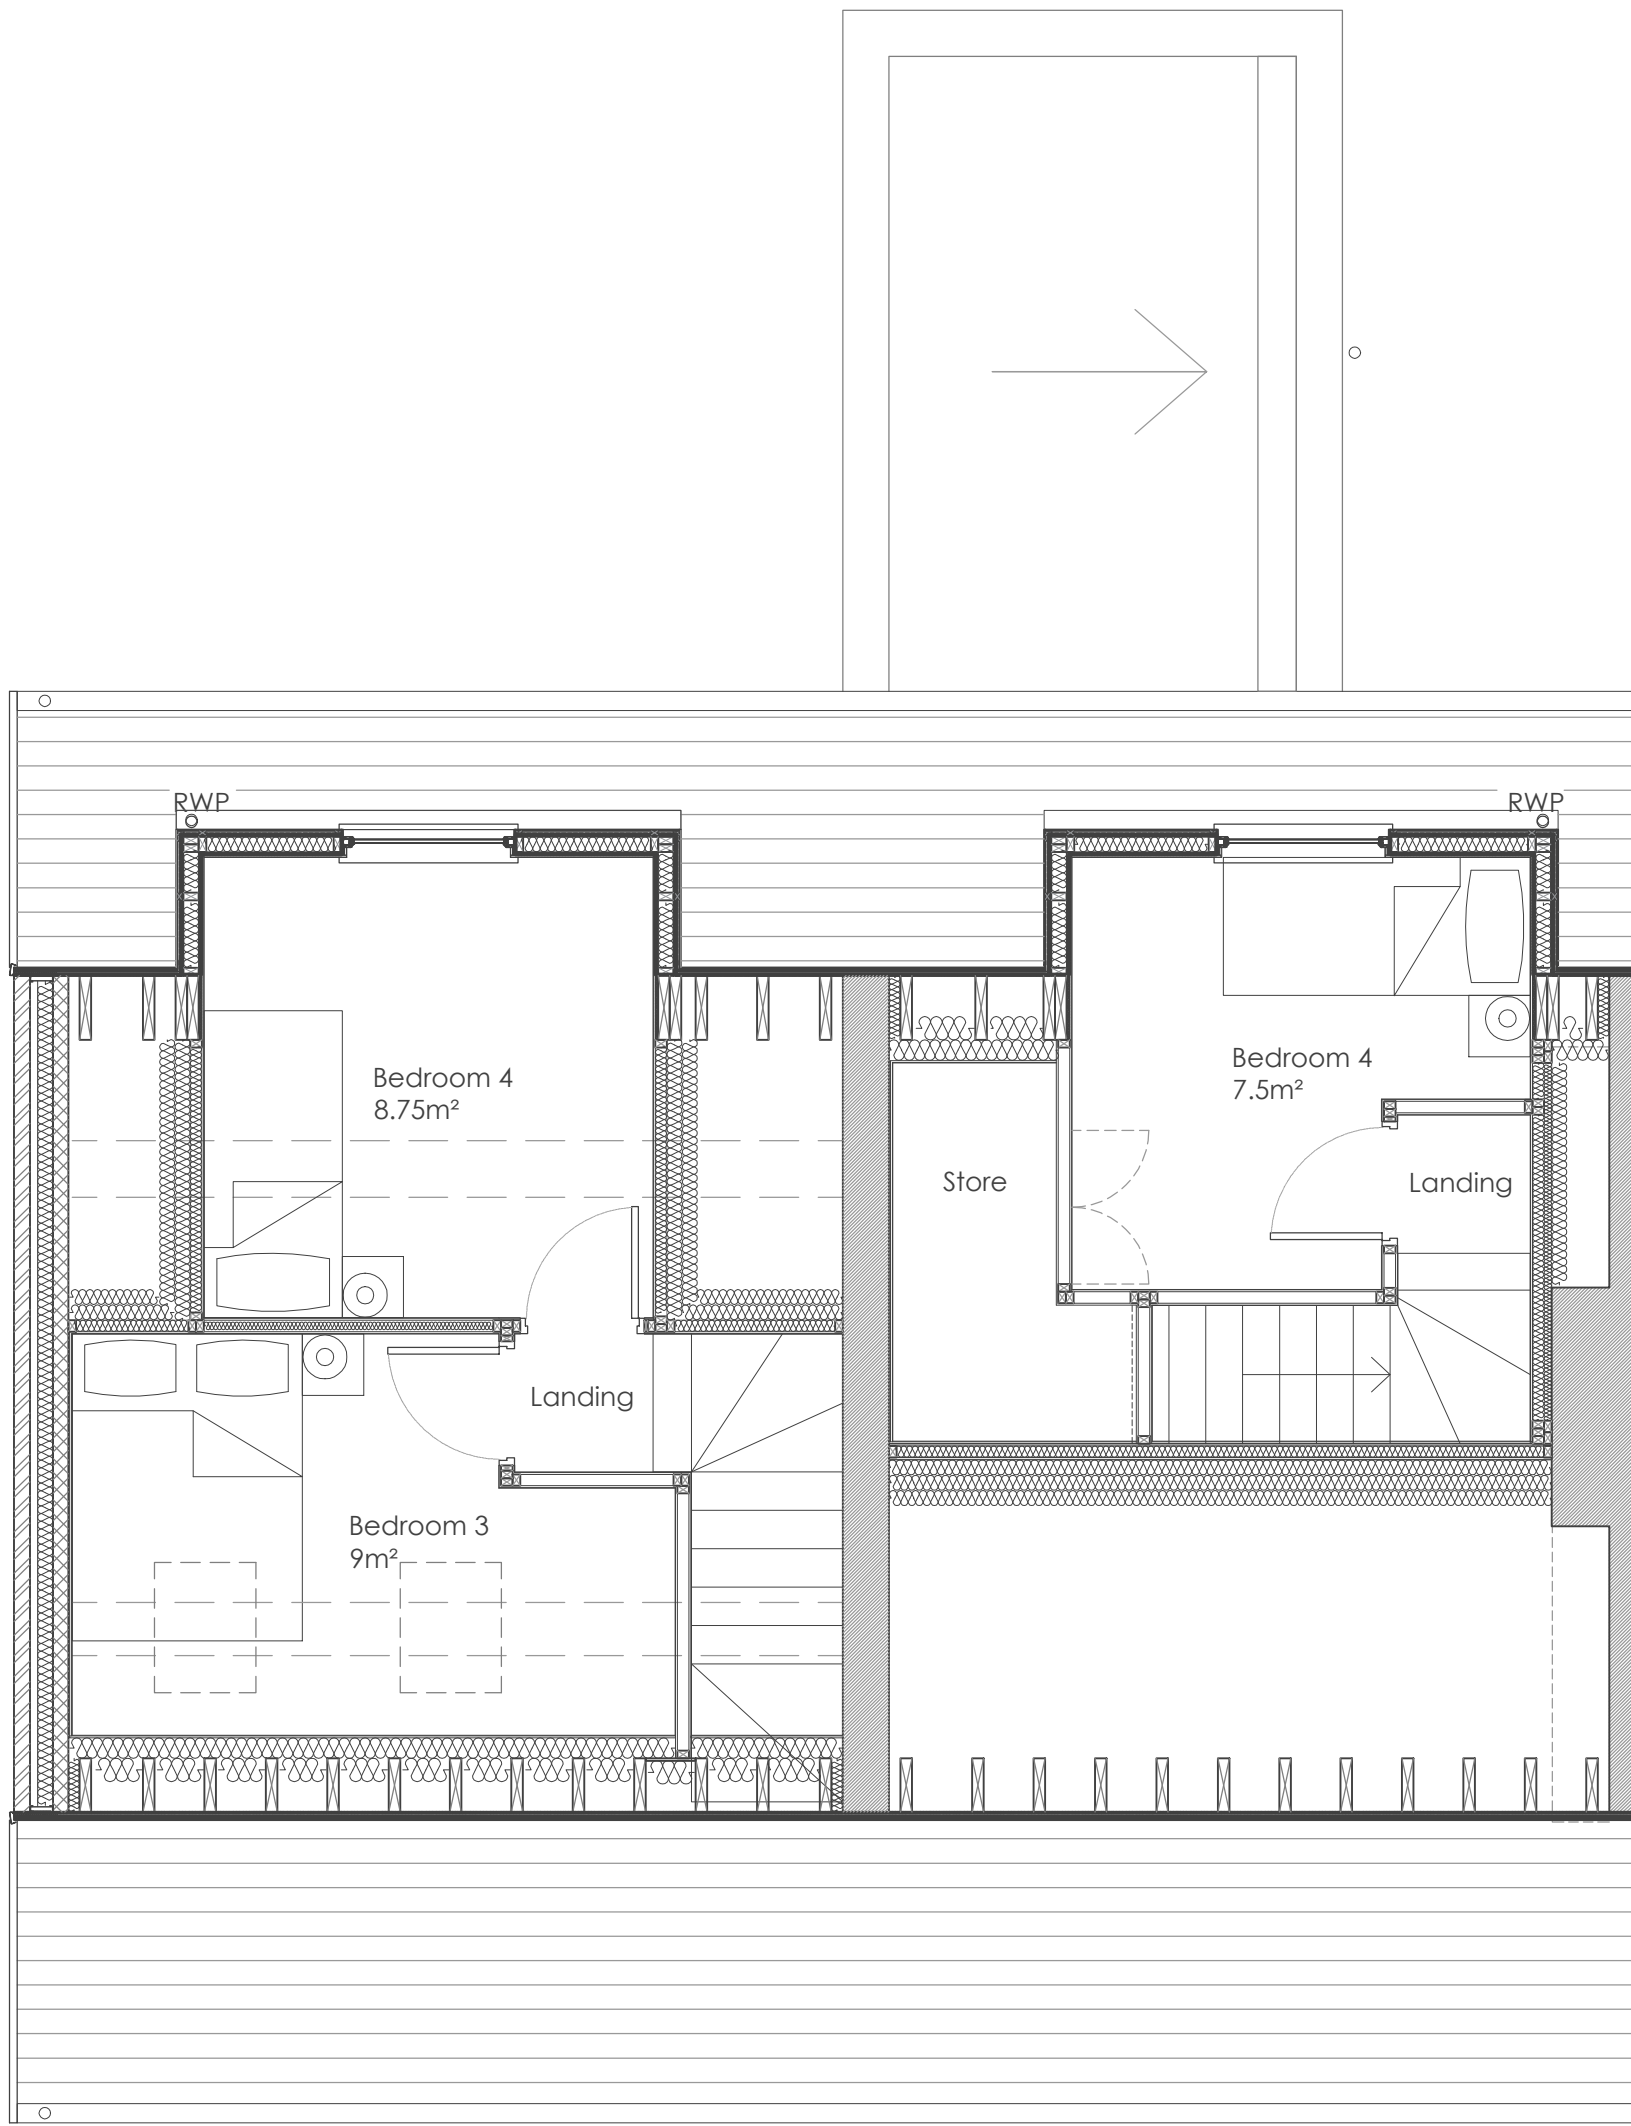


Notes


Designer takes no responsibility for any dimensions obtained by scaling from this drawing. If no dimension is shown the recipient must ascertain the dimension specifically from the Designer or by site measurement. Supplying this drawing in digital form is solely for convenience and no reliance may be placed on digital data. All data must be checked against hard copy. Dimensions must be checked on site. Any discrepancies must be reported to the Designer immediately. This drawing is copyright of Duke Design Services

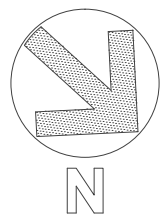


Second Floor Plan
1:50

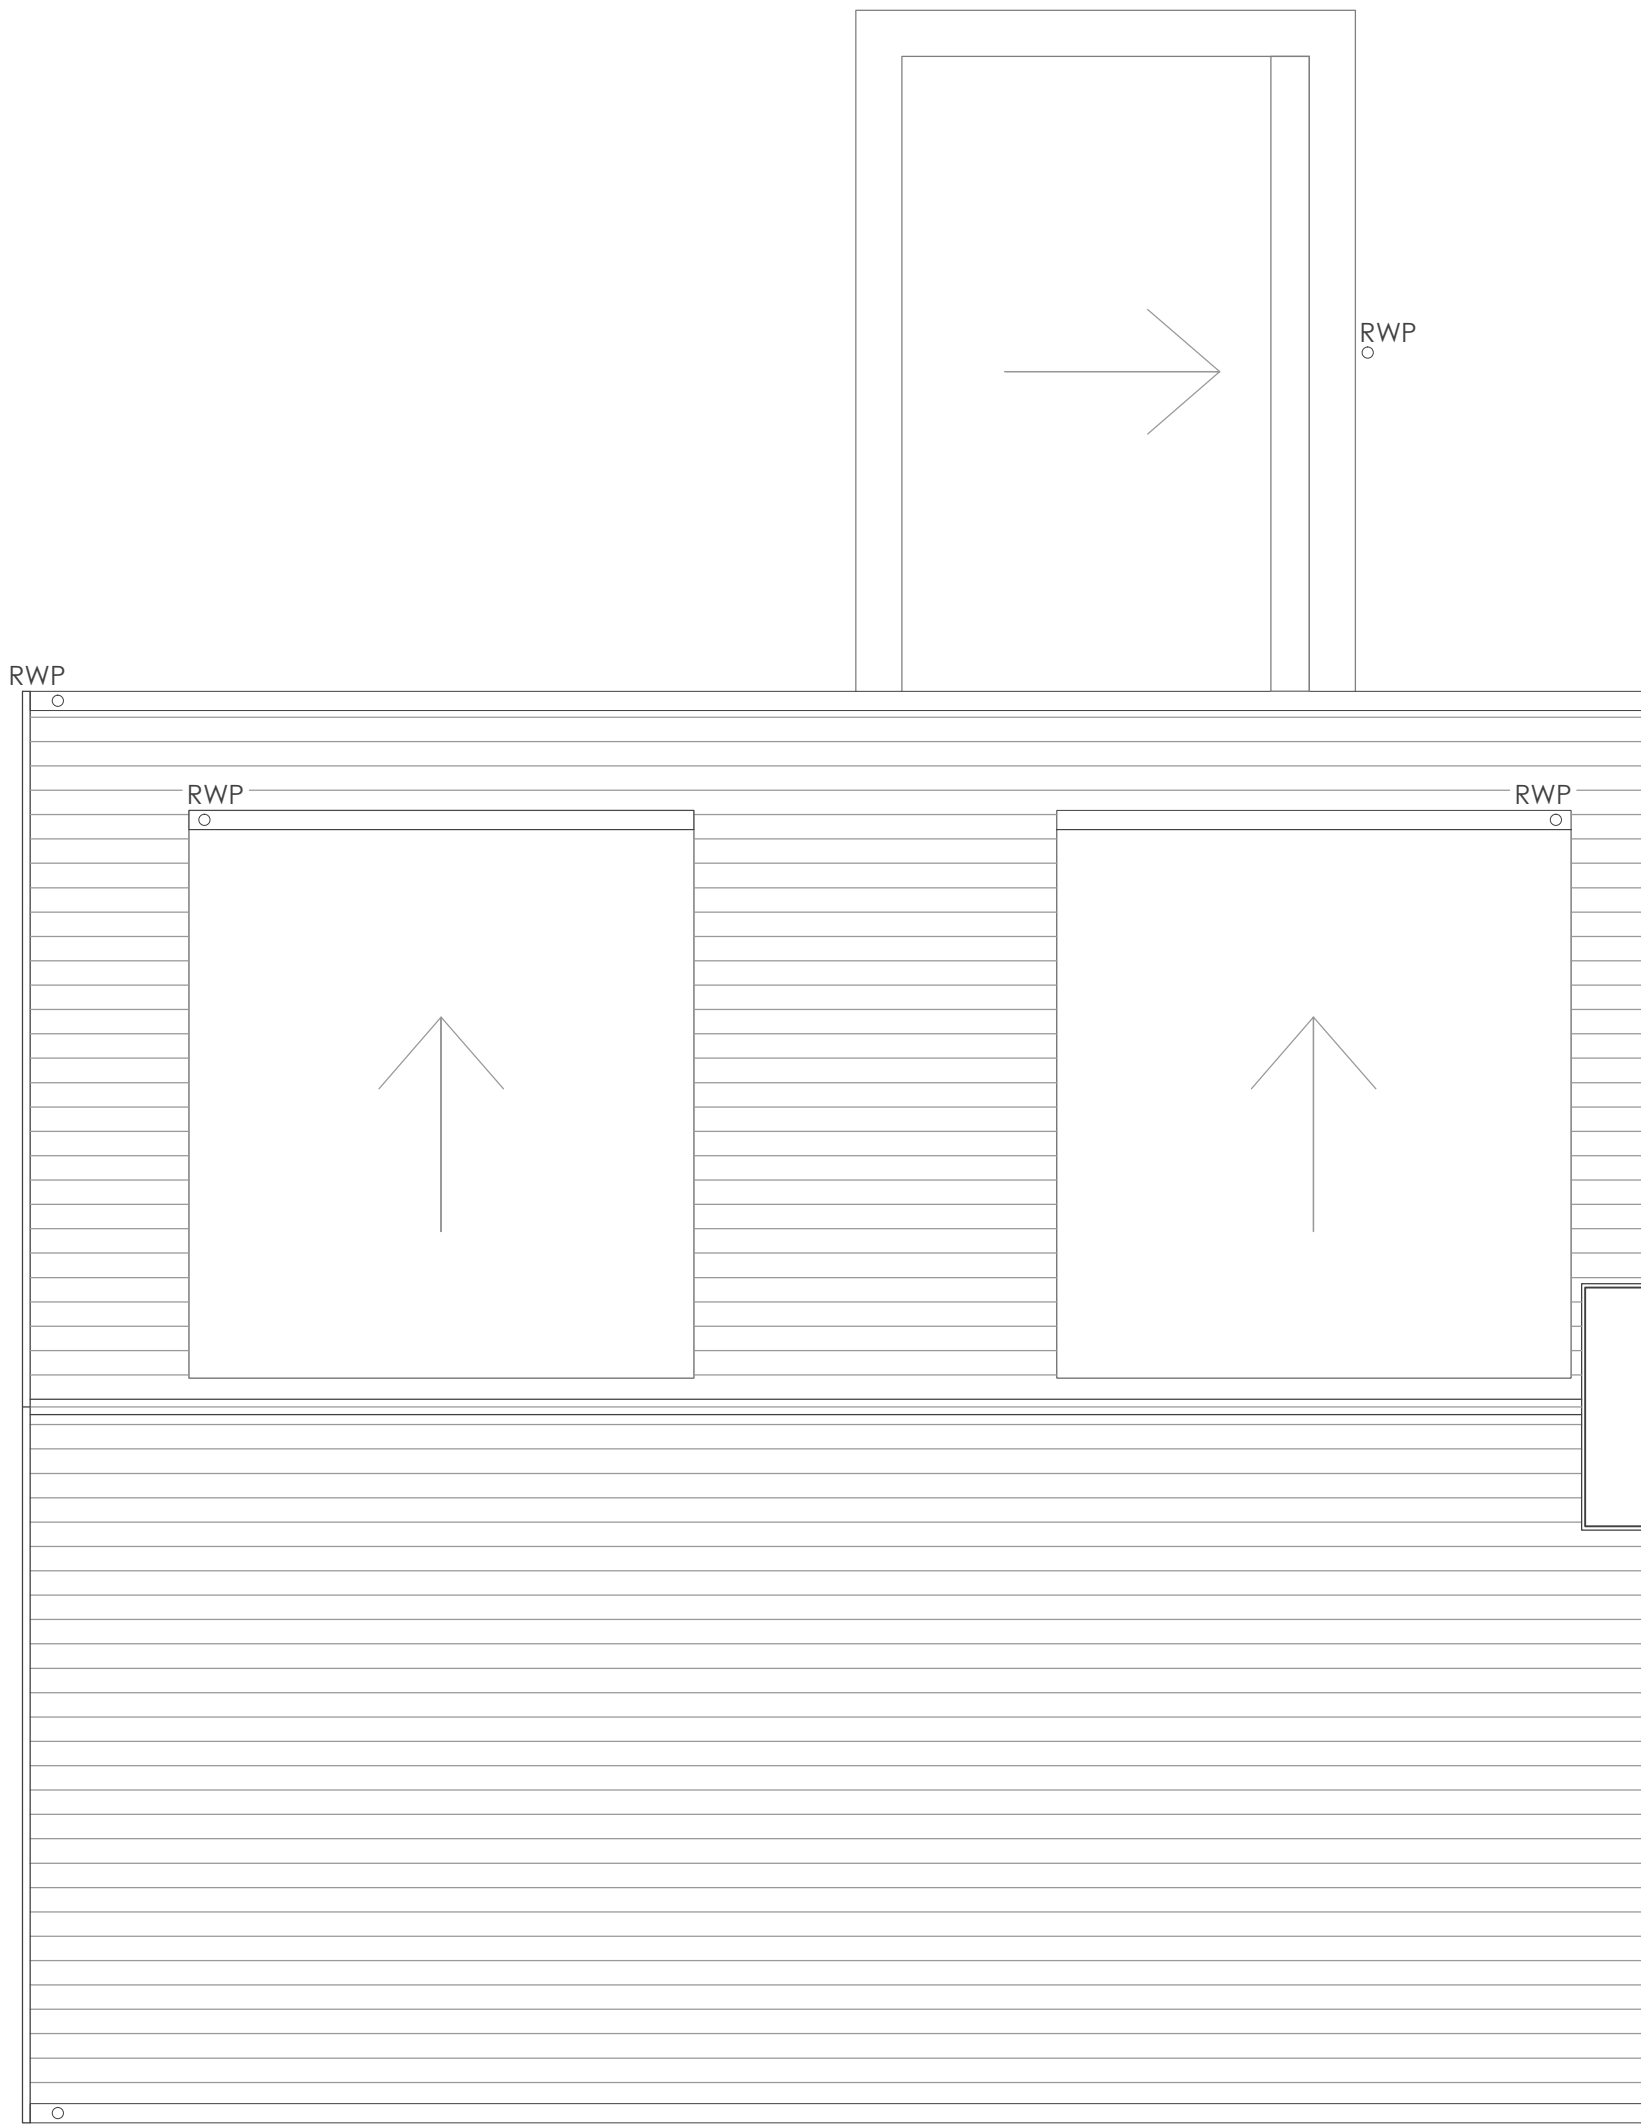

Roof Plan
1:50

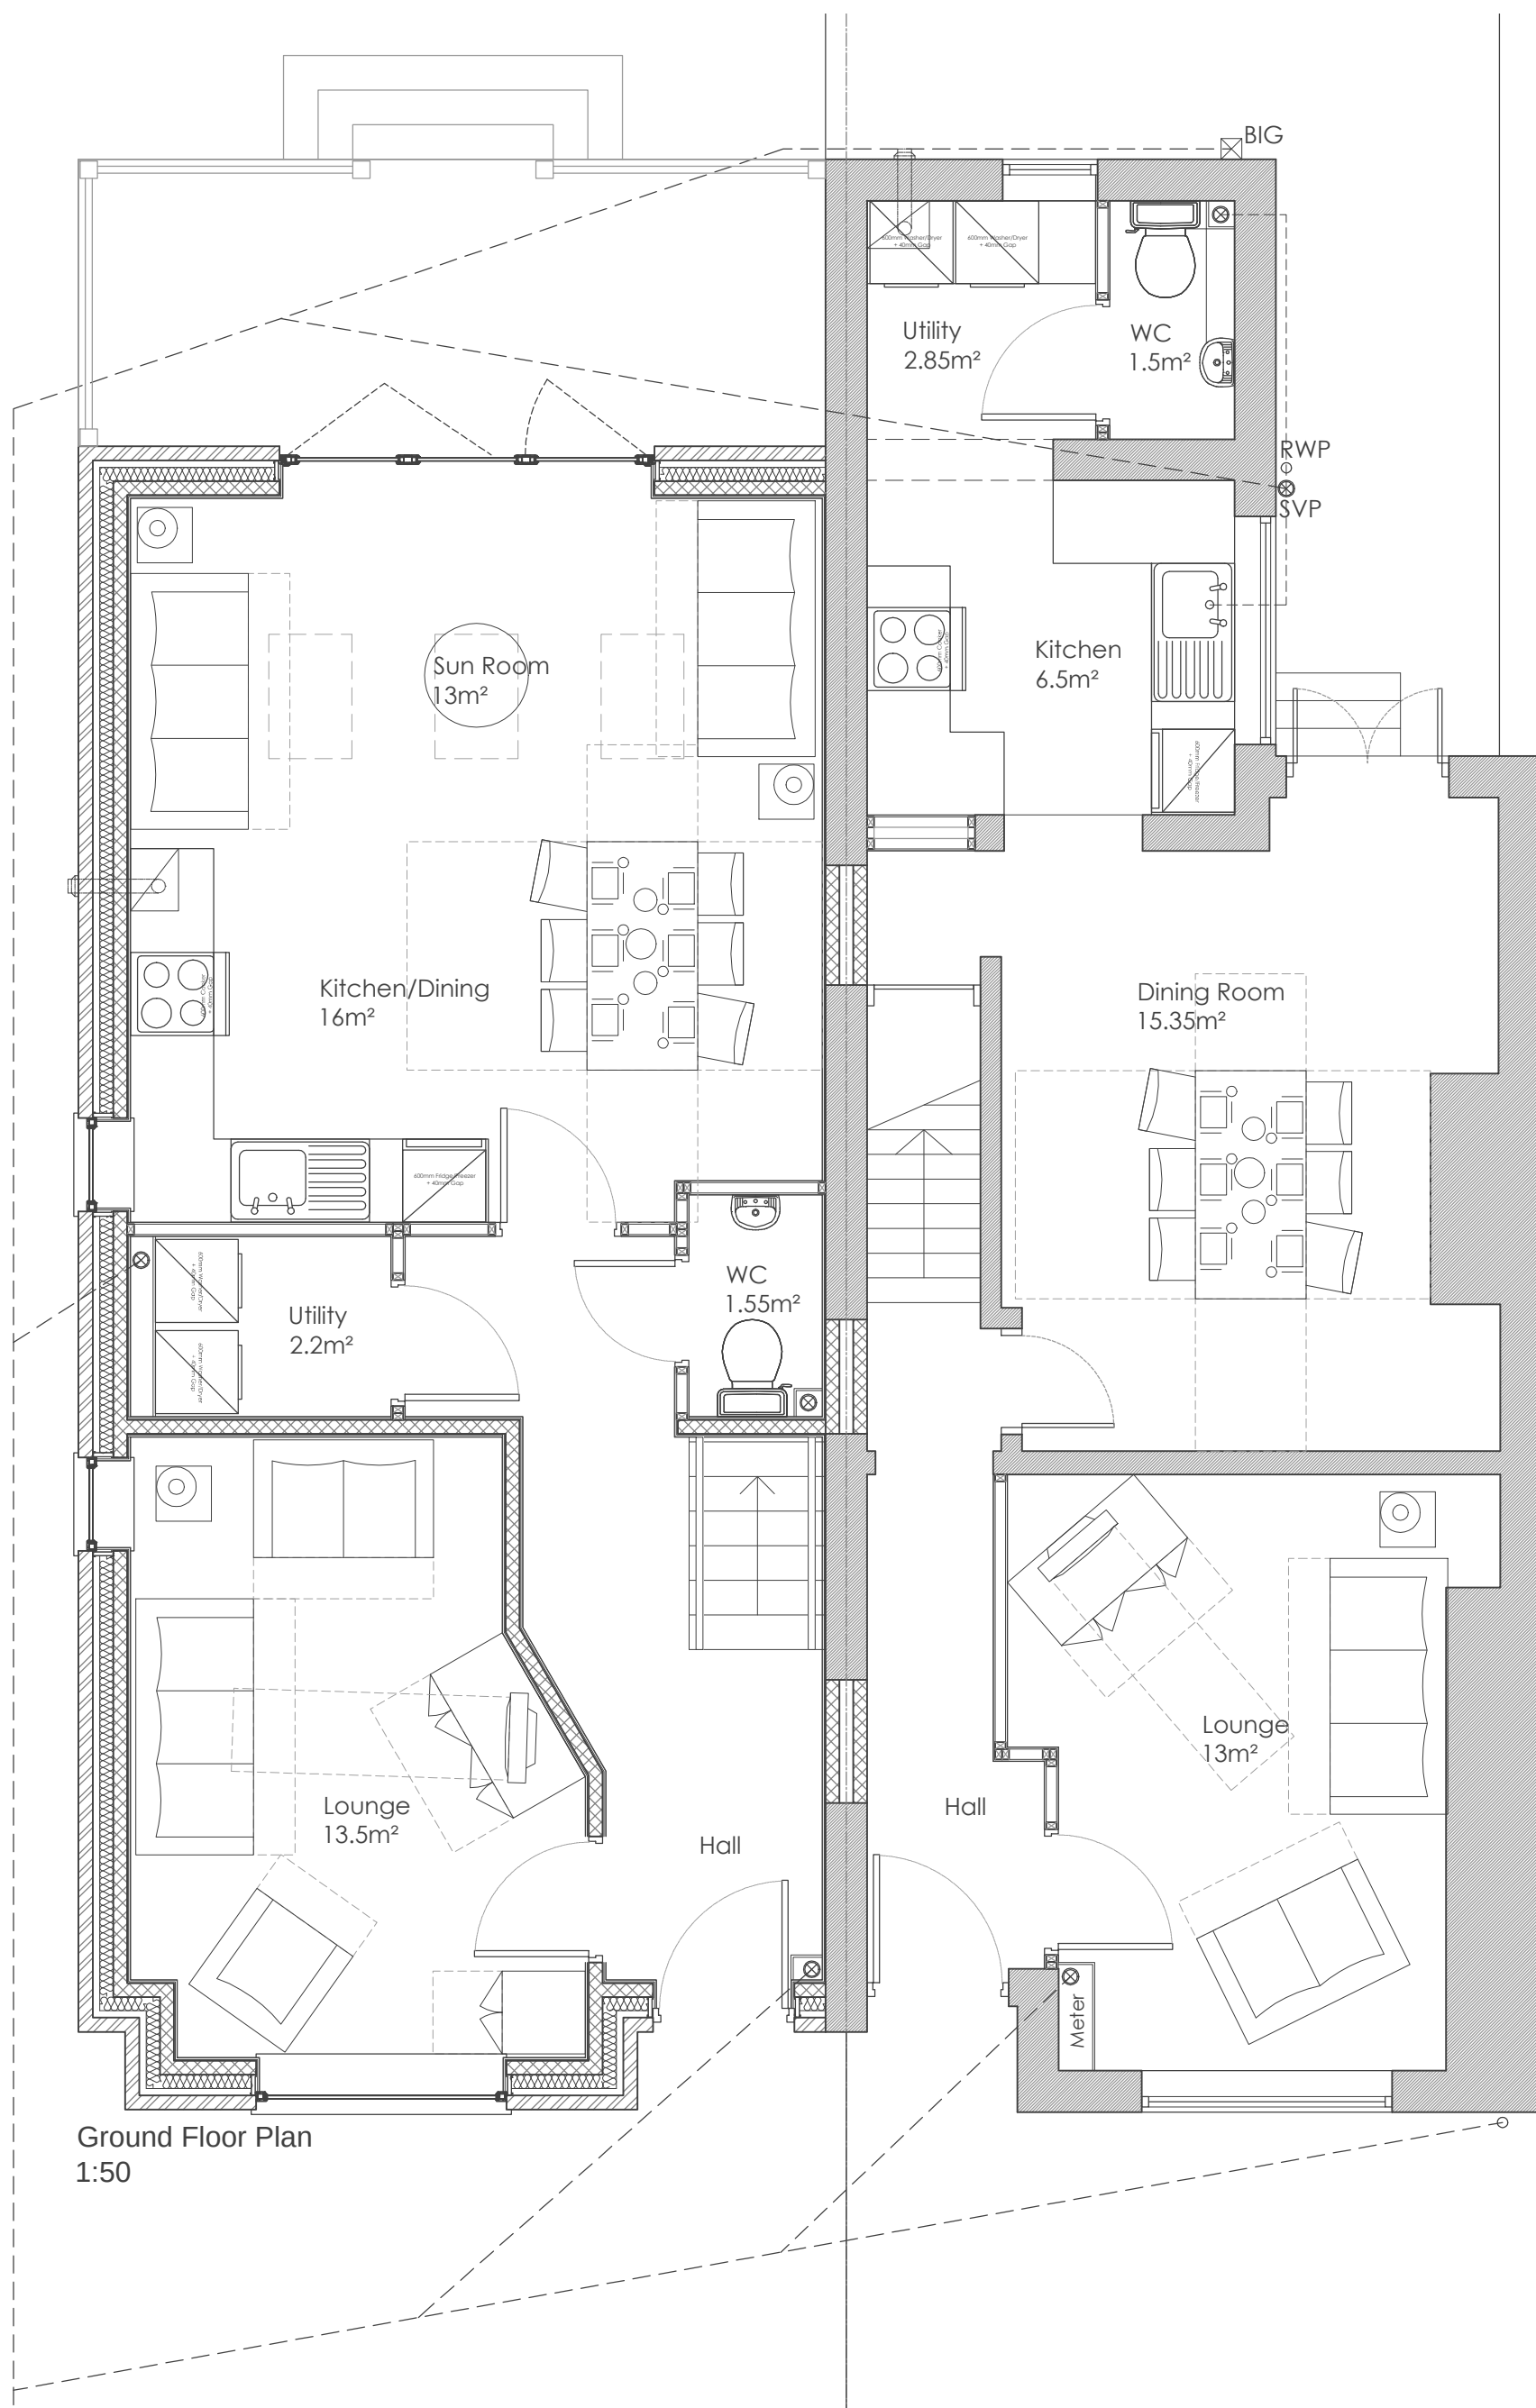

Ground Floor Plan
1:50

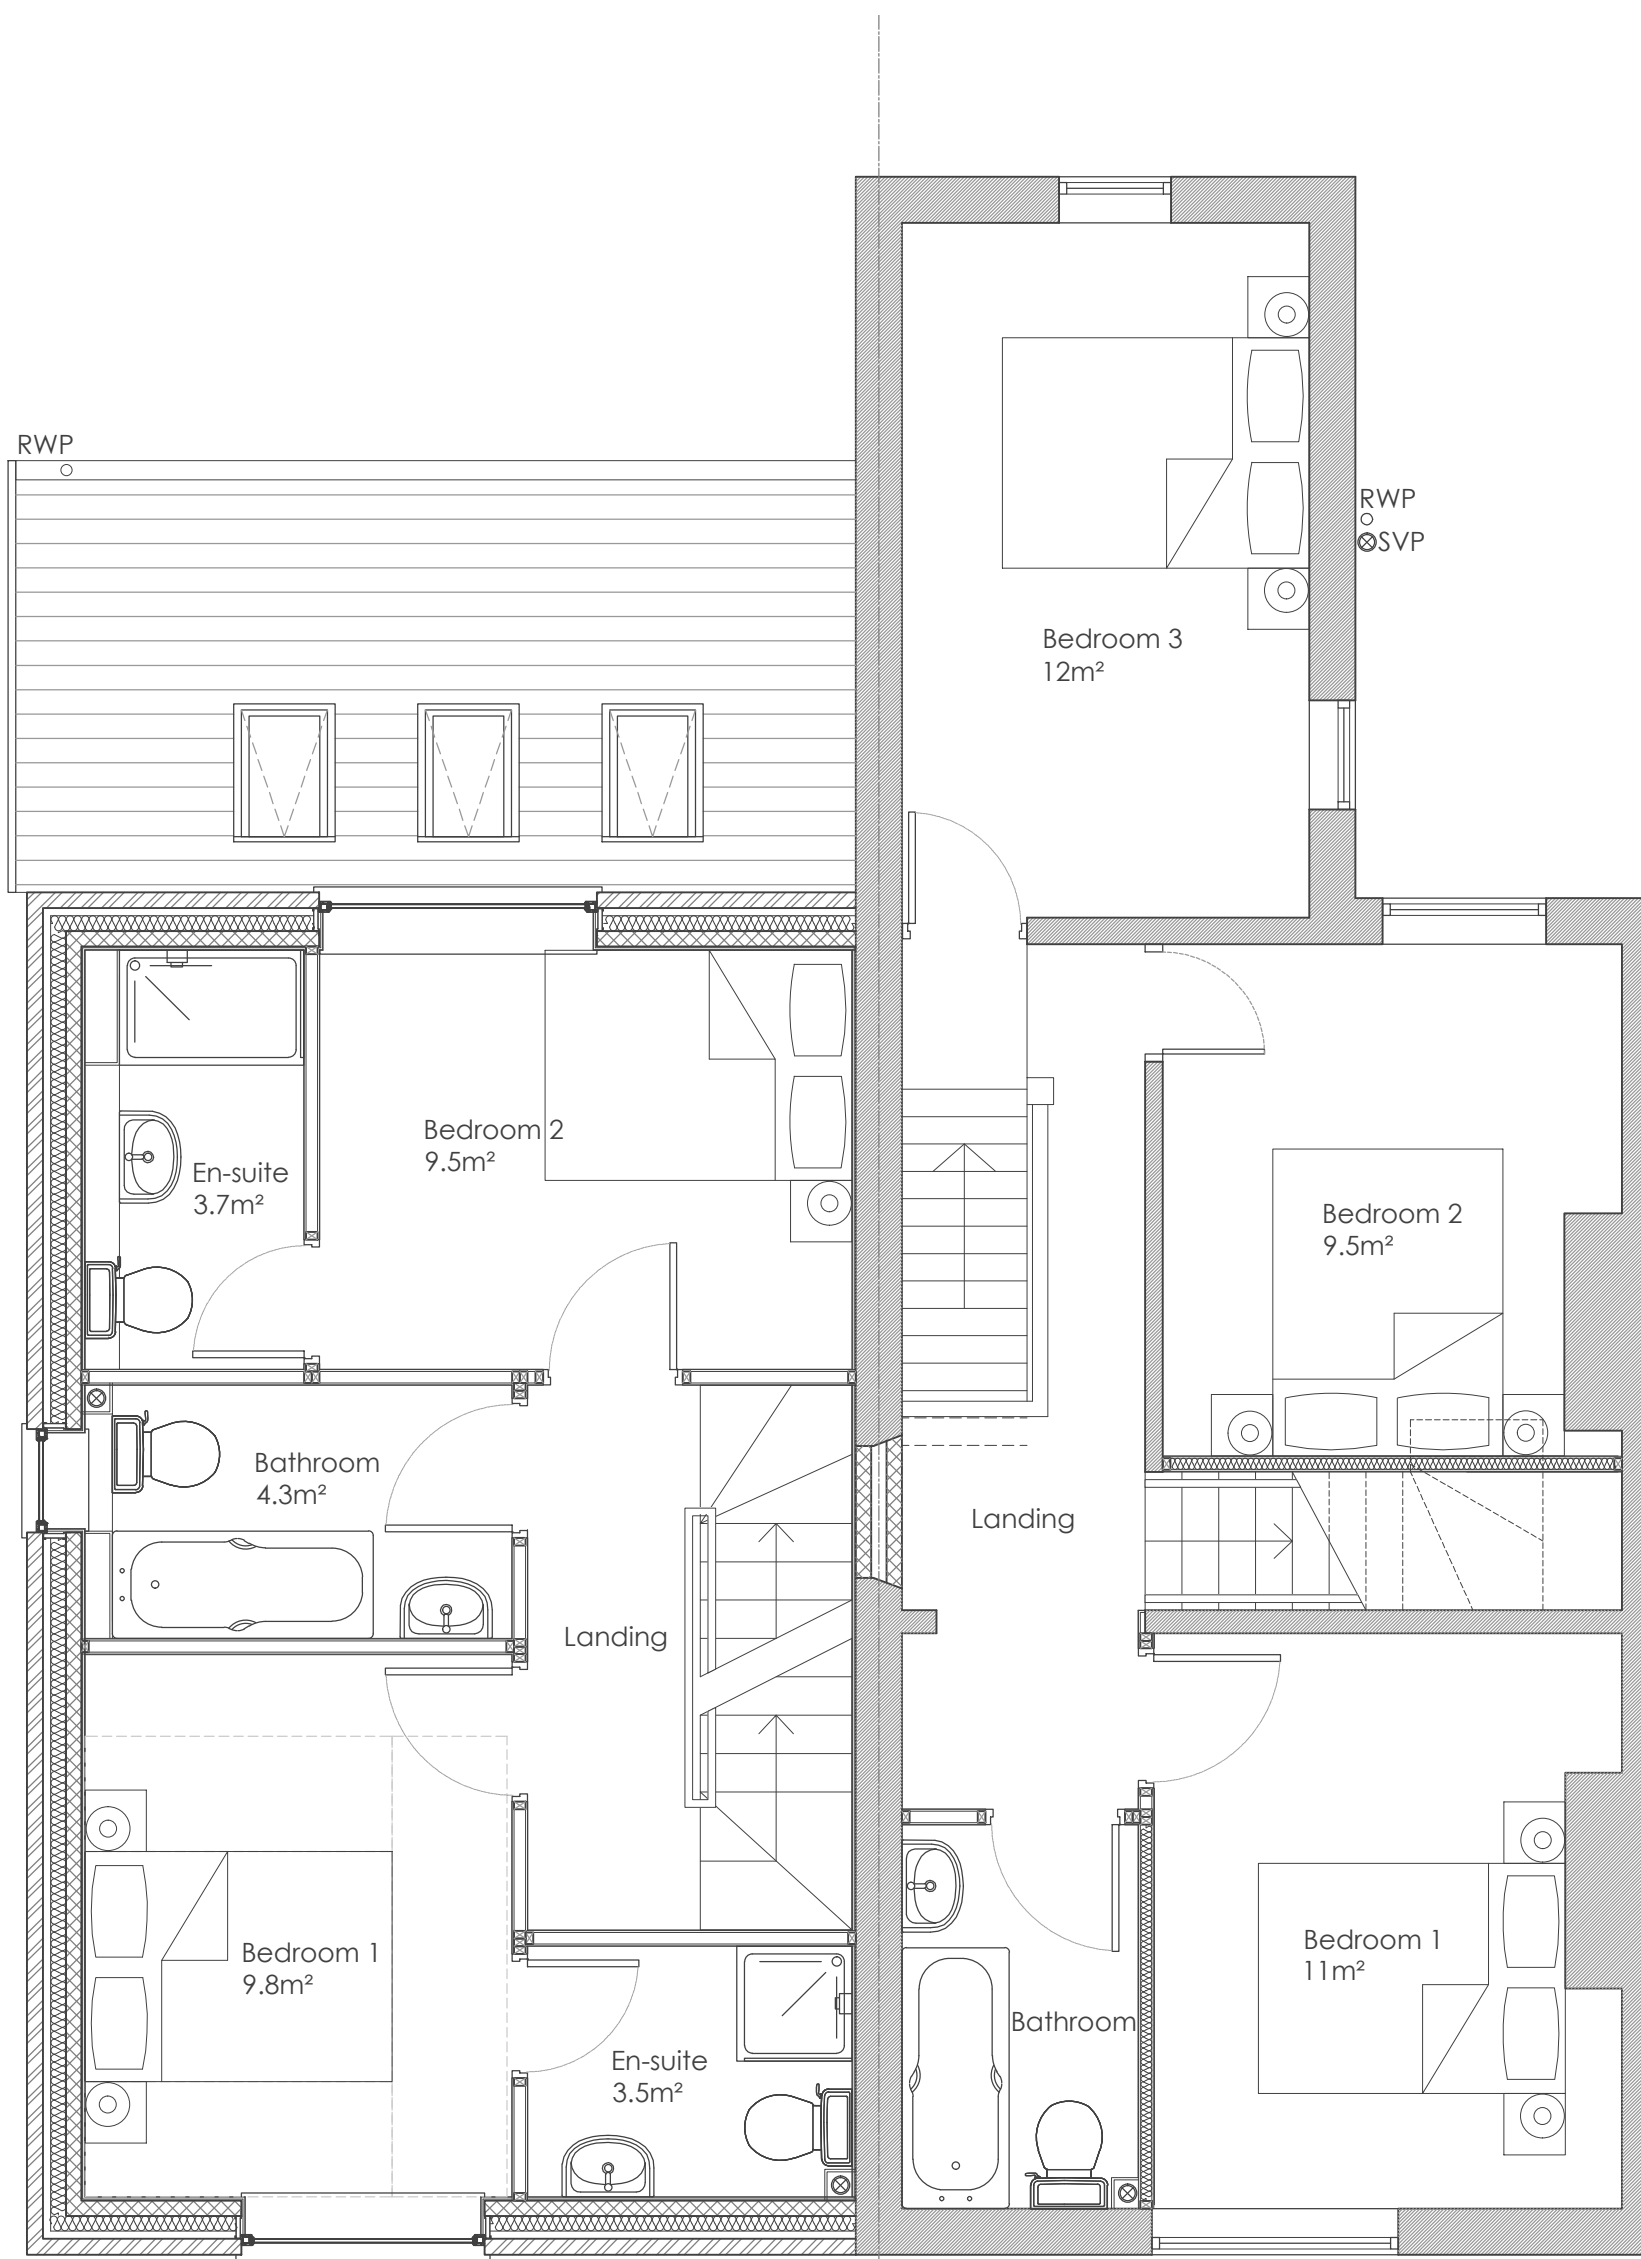

First Floor Plan
1:50

Rev	Description	Date	By

Duke Design Services

T:07450607284 W:ddesignservices.co.uk
E:dd@dukedesignservices.co.uk



C	Concept	G	Contract
D	Planning	J	Construction
E	Building Regs	L	As Built
F	Tender	Sk	Sketch

Client:	Major Group Developments Ltd		
Project:	229 Moston Lane East, Manchester, M40 3HY		
Scale:	1:50	@ original size	Date: July 2021

Drawing Number	Description	Rev
21(04)_200	Proposed Floor Plans	