



EXISTING SIGNAGE (TO BE REMOVED)

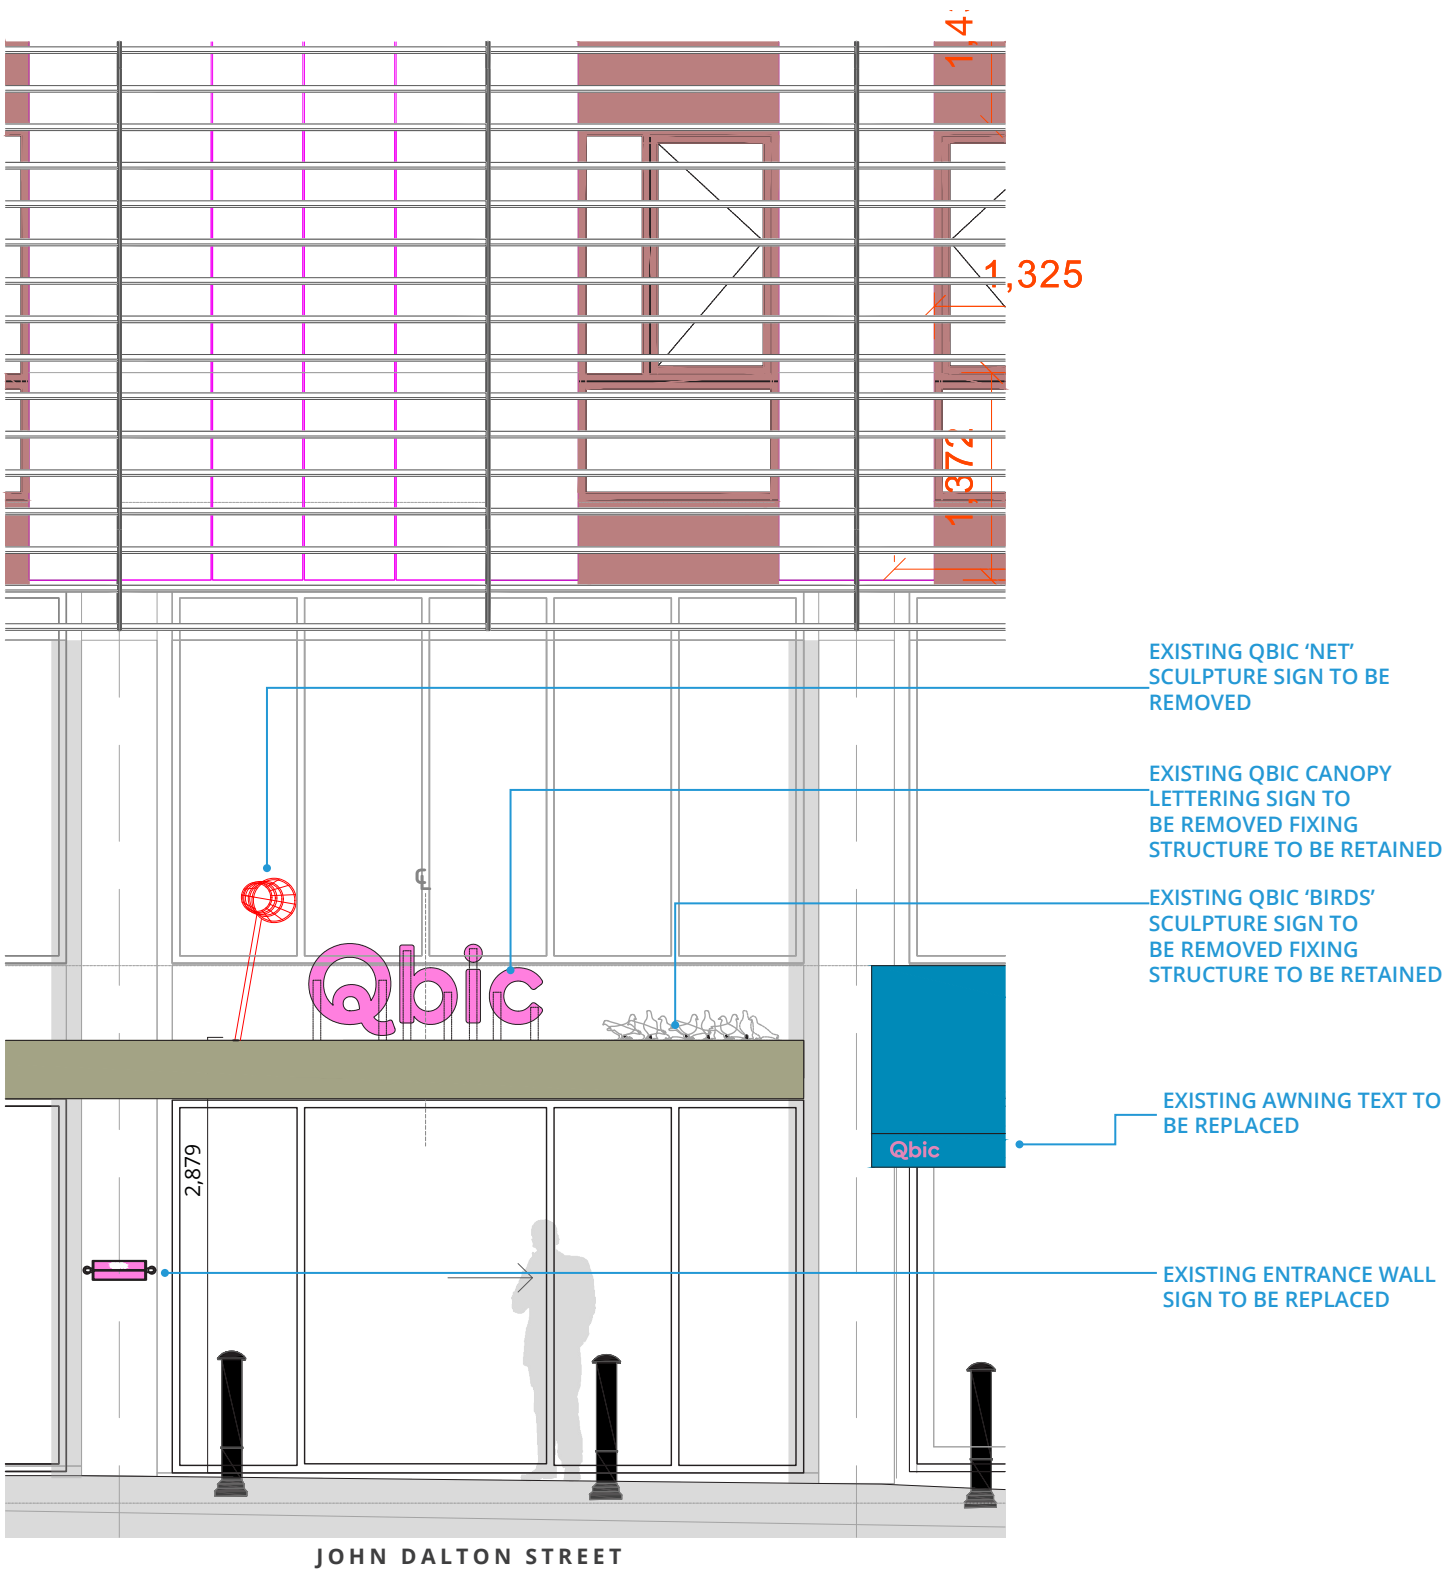

NORTH ELEVATION (TO JOHN DALTON STREET) 1:50

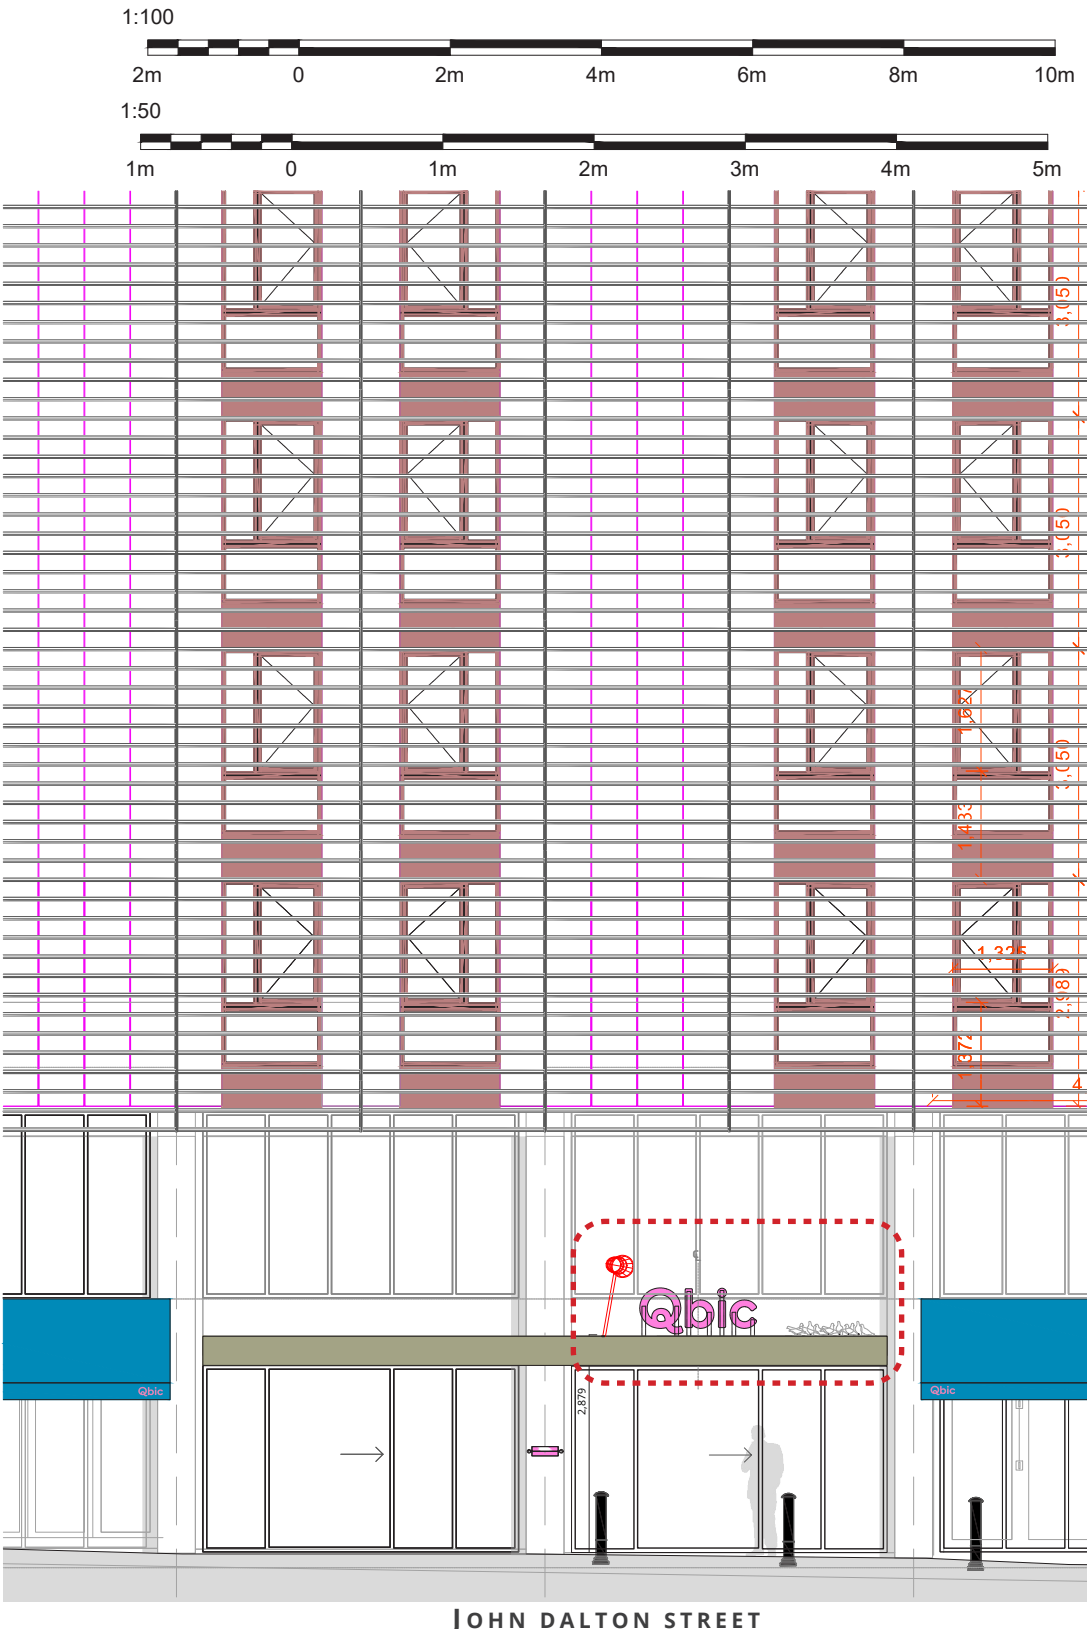

NORTH ELEVATION CONTEXT (TO JOHN DALTON STREET) 1:100

Notes:

Colour References:

FOR REVIEW
DO NOT MANUFACTURE
FROM THIS DOCUMENT

Drawing No:

10171-0003

Revision:

P03

Start Date: 29/09/2021

Rev. Date: 13/10/2021

Drawn By: DK

Checked By: DW / LW

Client:

YOTEL

Project:

YOTEL MANCHESTER

EST. 1938 **ascot**
inspired signage and
architectural creations