



NOTES:

1. ALTHOUGH THIS DRAWING IS ISSUED FOR CONSTRUCTION IT DOES NOT RELIEVE THE SUBCONTRACTOR FROM PRODUCING THEIR OWN INSTALLATION DRAWINGS AS DEFINED BY BSRIA DOCUMENT BAG BG 6/2018 'DESIGN FRAMEWORK FOR BUILDING SERVICES'. 5TH EDITION.
2. DO NOT SCALE, IF IN DOUBT, ASK.

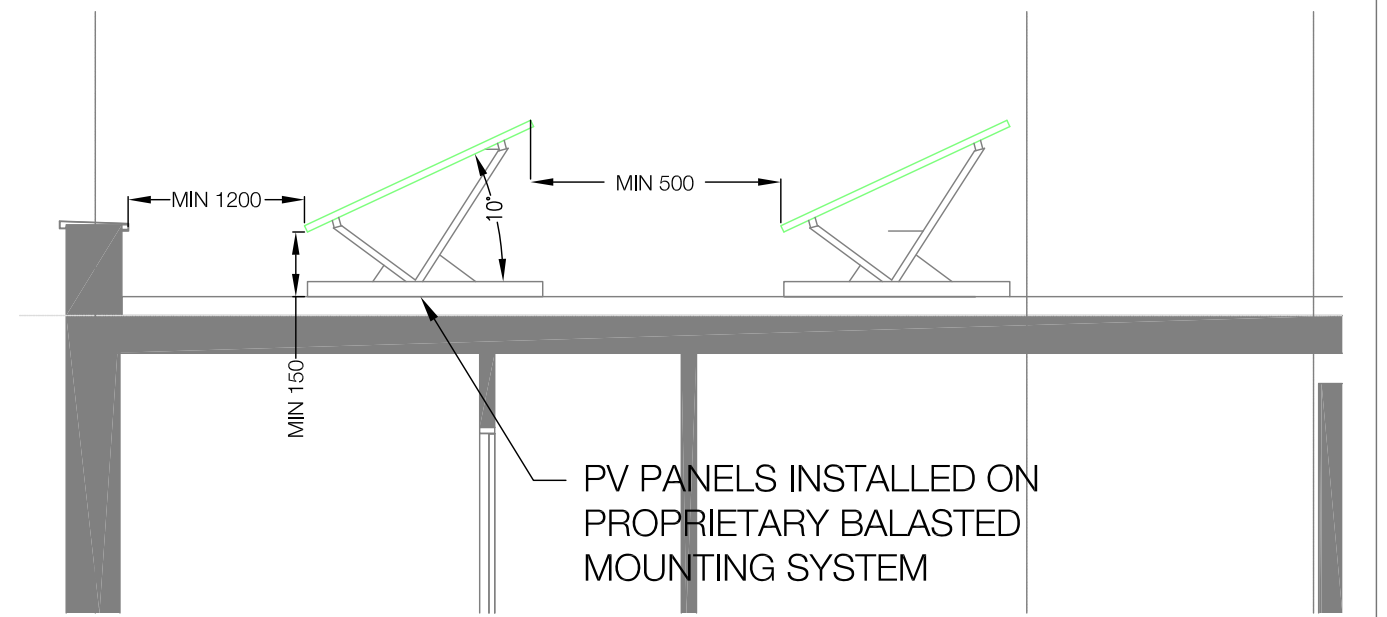

SECTION A-A
Scale 1:50

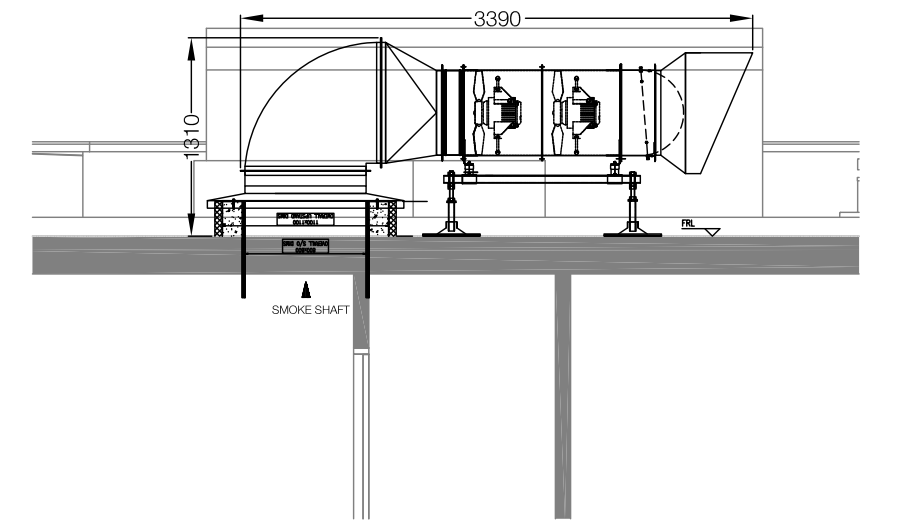

SECTION B-B
Scale 1:50

DESIGNED	MC	05.07.21	DRAWN	MC	05.07.21	APPROVED
REV	DESCRIPTION					
P1	PRELIMINARY ISSUE					

STATUS

CONSTRUCTION



4 FOX OAK PARK, COMMON ROAD, DUNNINGTON, YORK, YO19 5RZ
01904 488486 info@martindesignassociates.com

CLIENT CANNOCK BUILDING SERVICES

PROJECT OLDHAM STREET
MANCHESTER

TITLE MECHANICAL SERVICES
BLOCK A
ROOF PLANT LAYOUT

SCALE: 1:100 @ A1 DATE: JUNE 2021
DRAWN: MC ENGINEER: MC
CHECKED: APPROVED:

20161

BA - M

50 - 02

1