




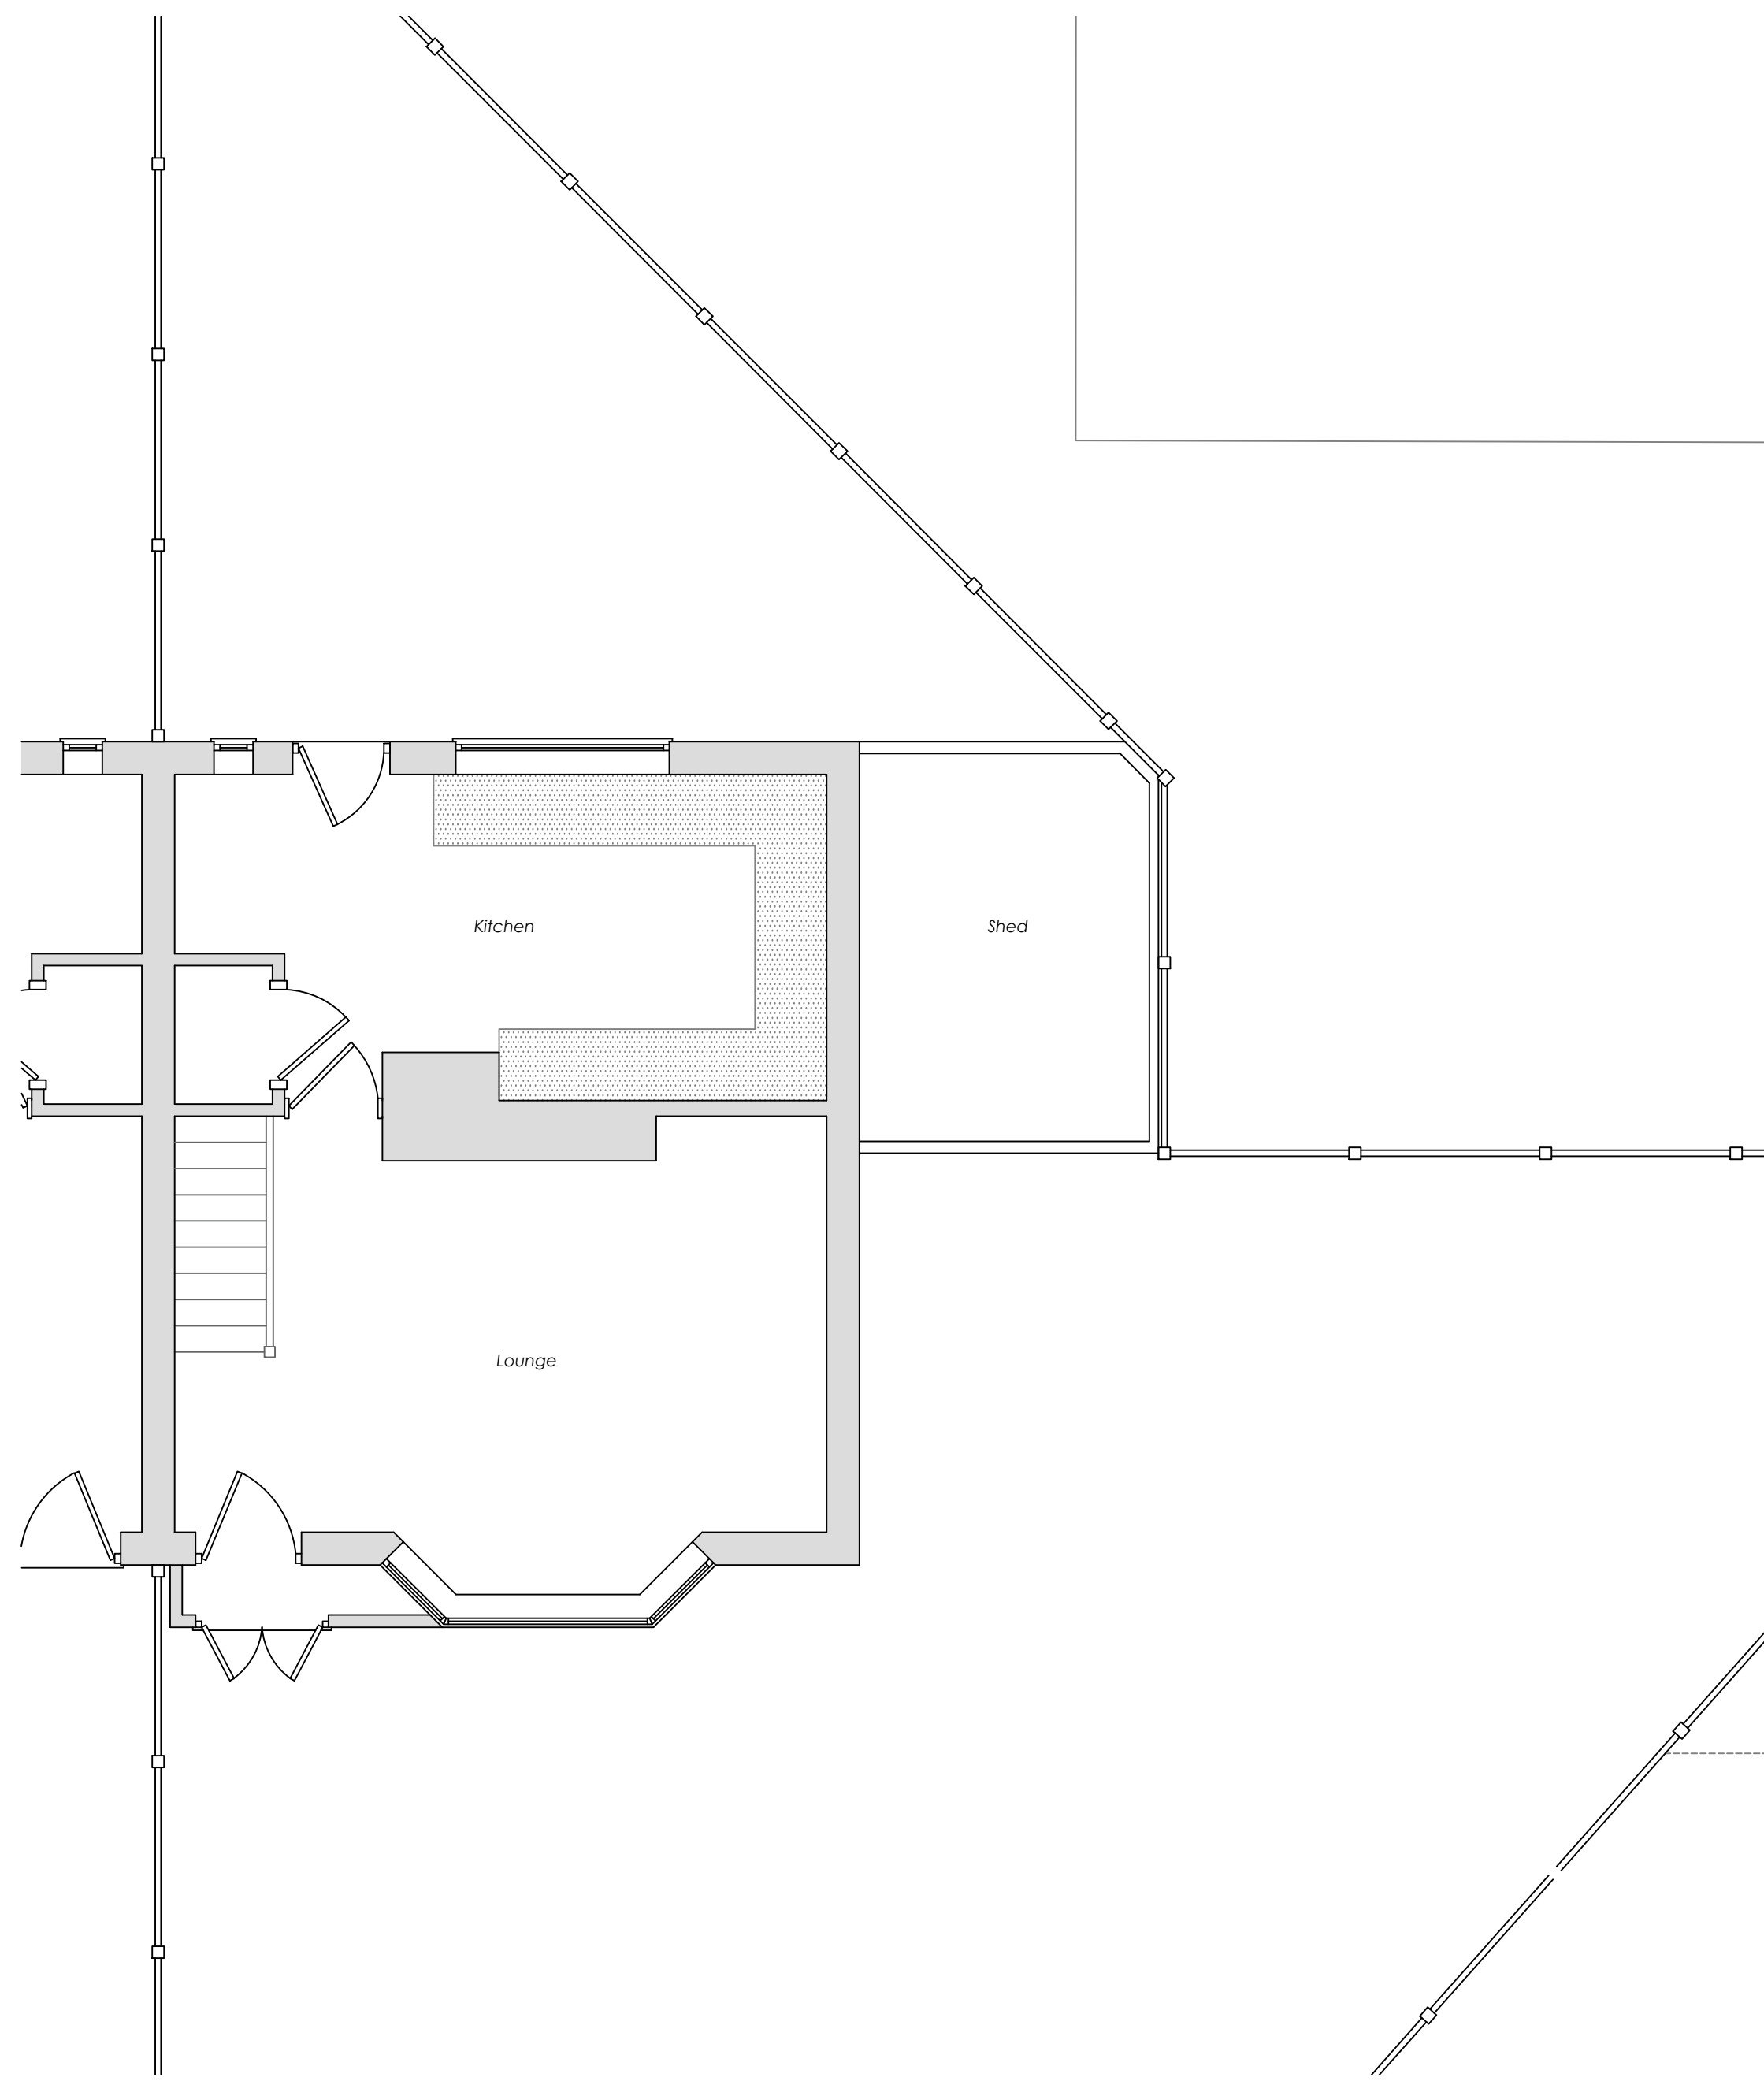


Existing Ground Floor Plan
Scale 1:50

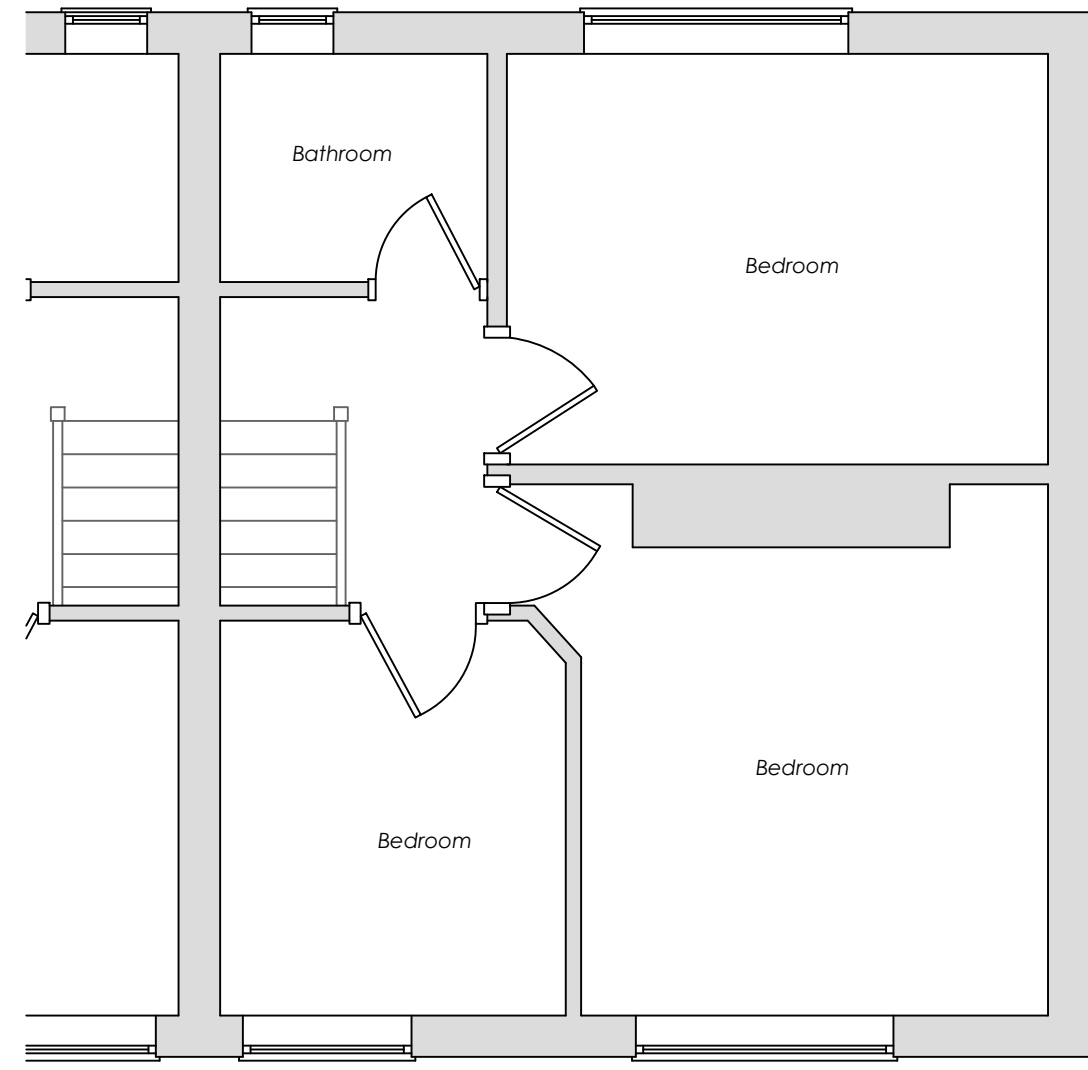


Existing First Floor Plan
Scale 1:50

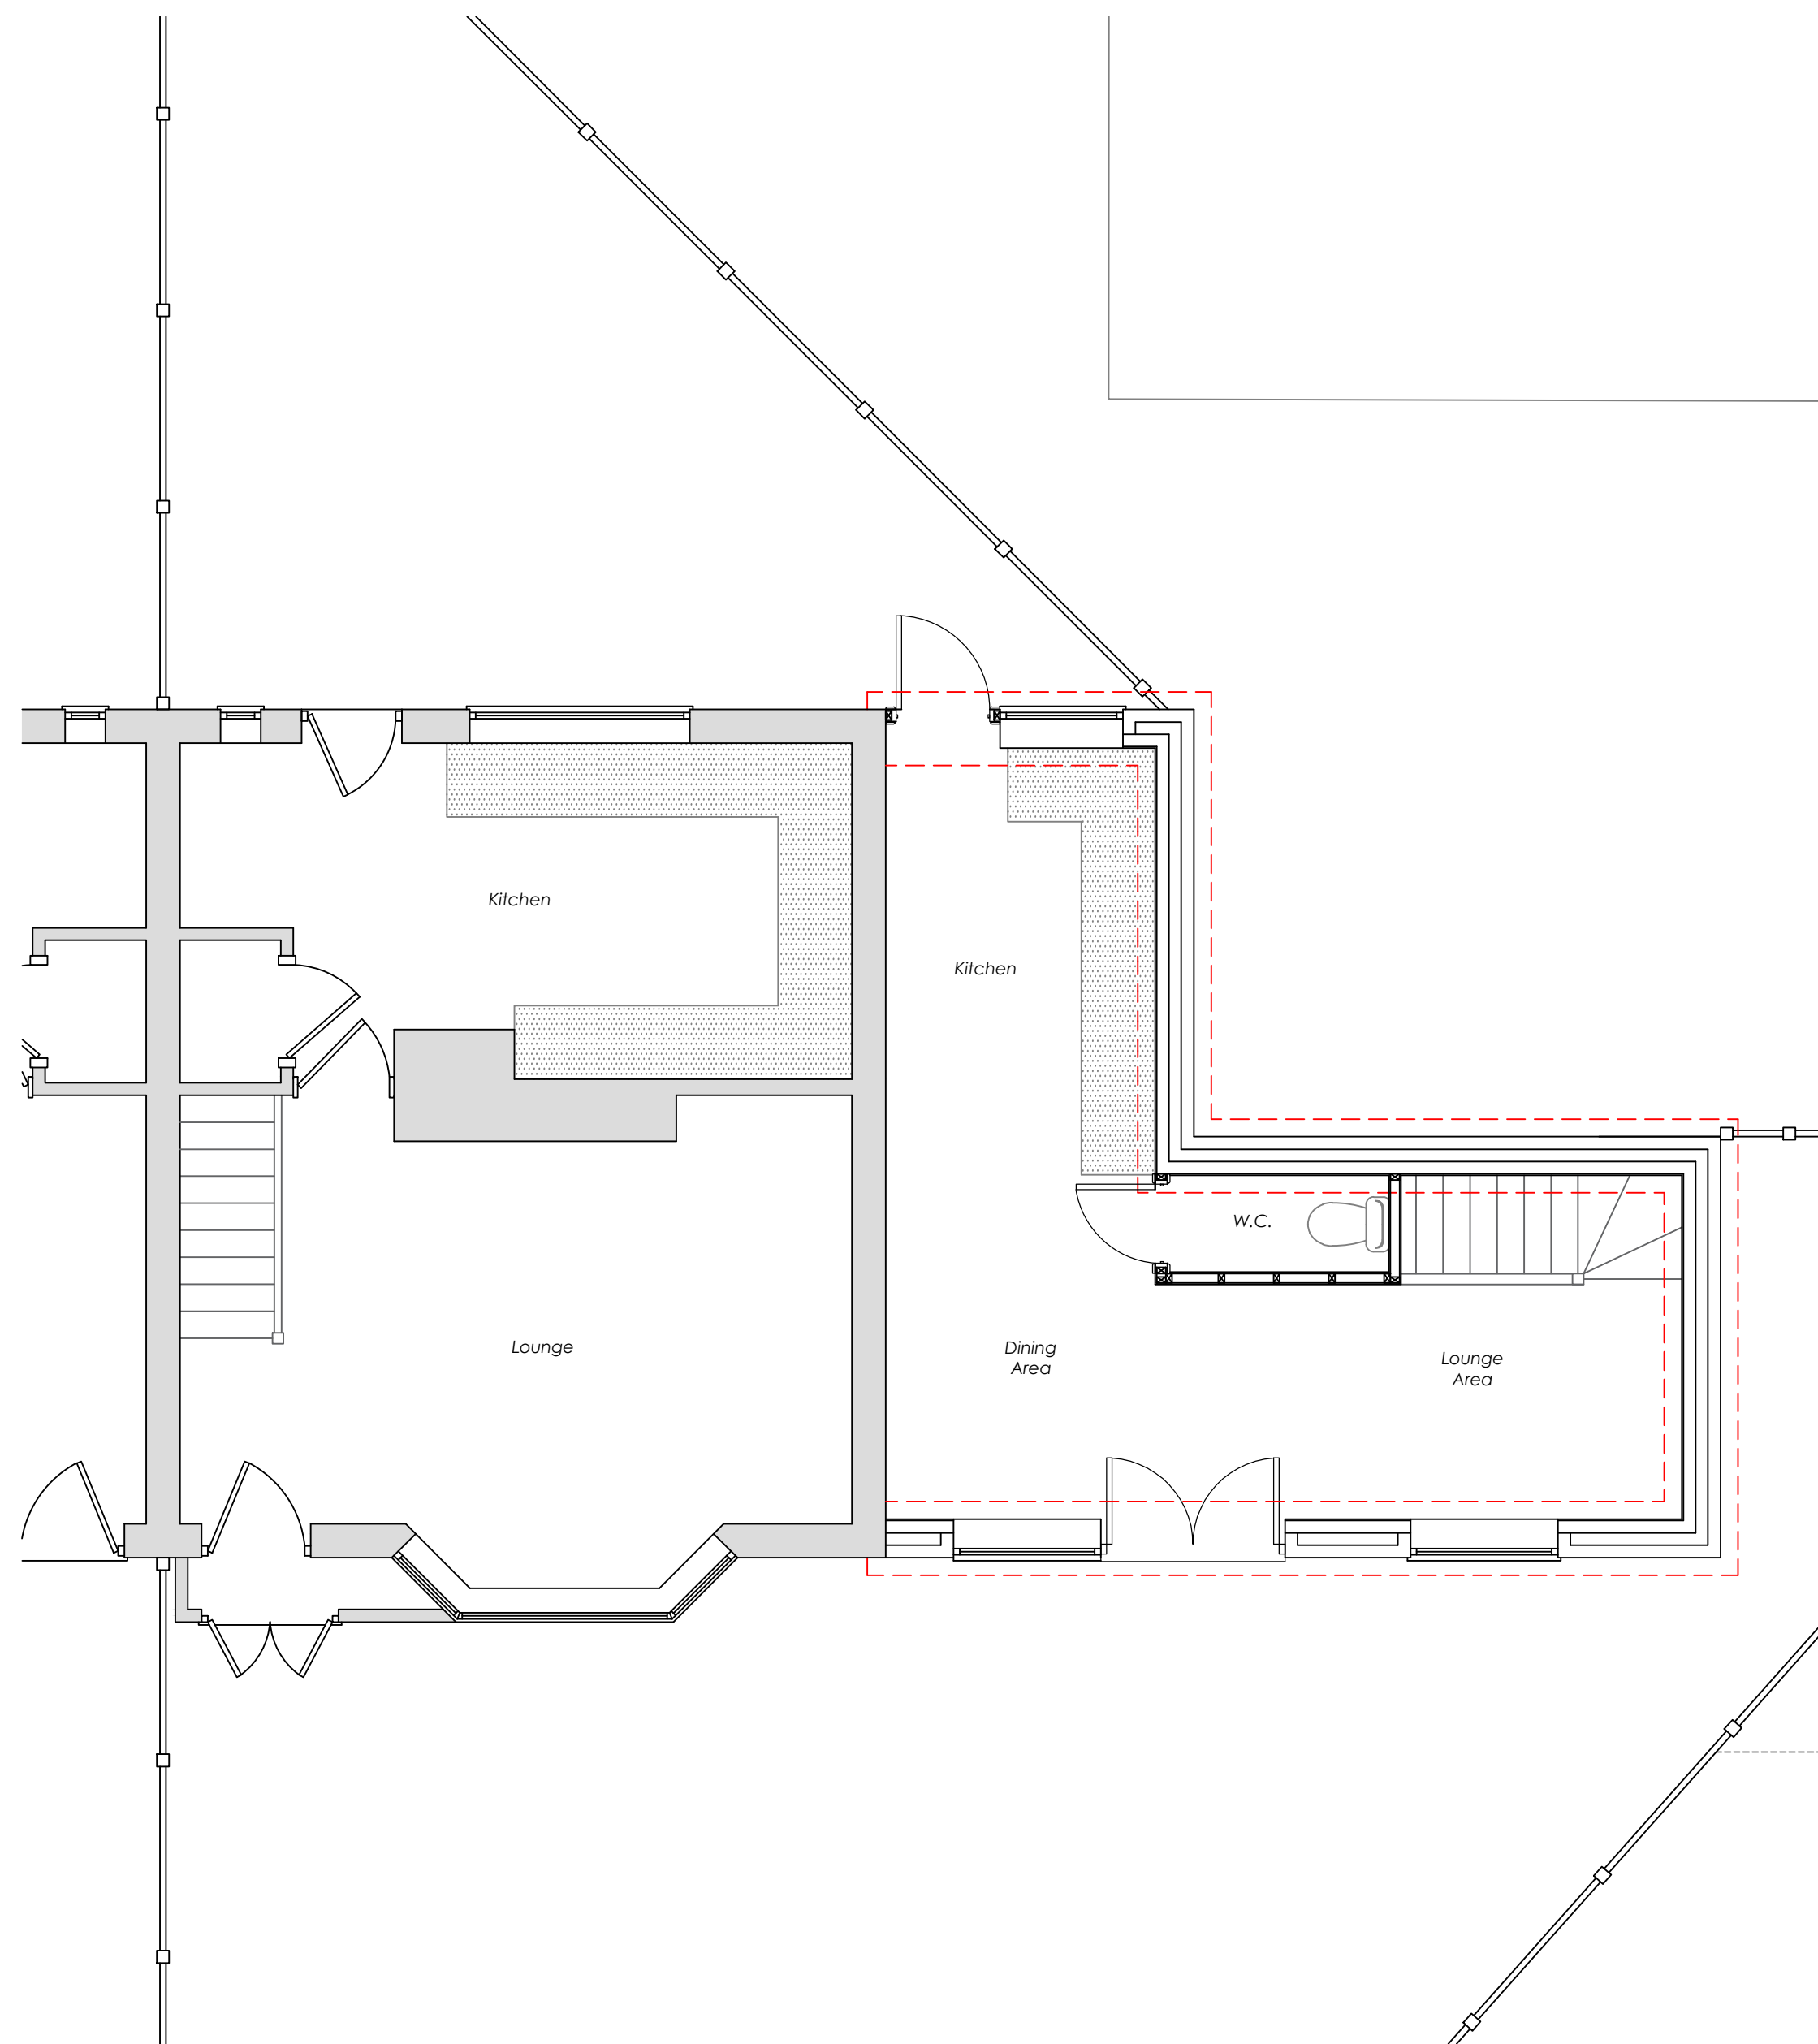


Proposed Ground Floor Plan
Scale 1:50

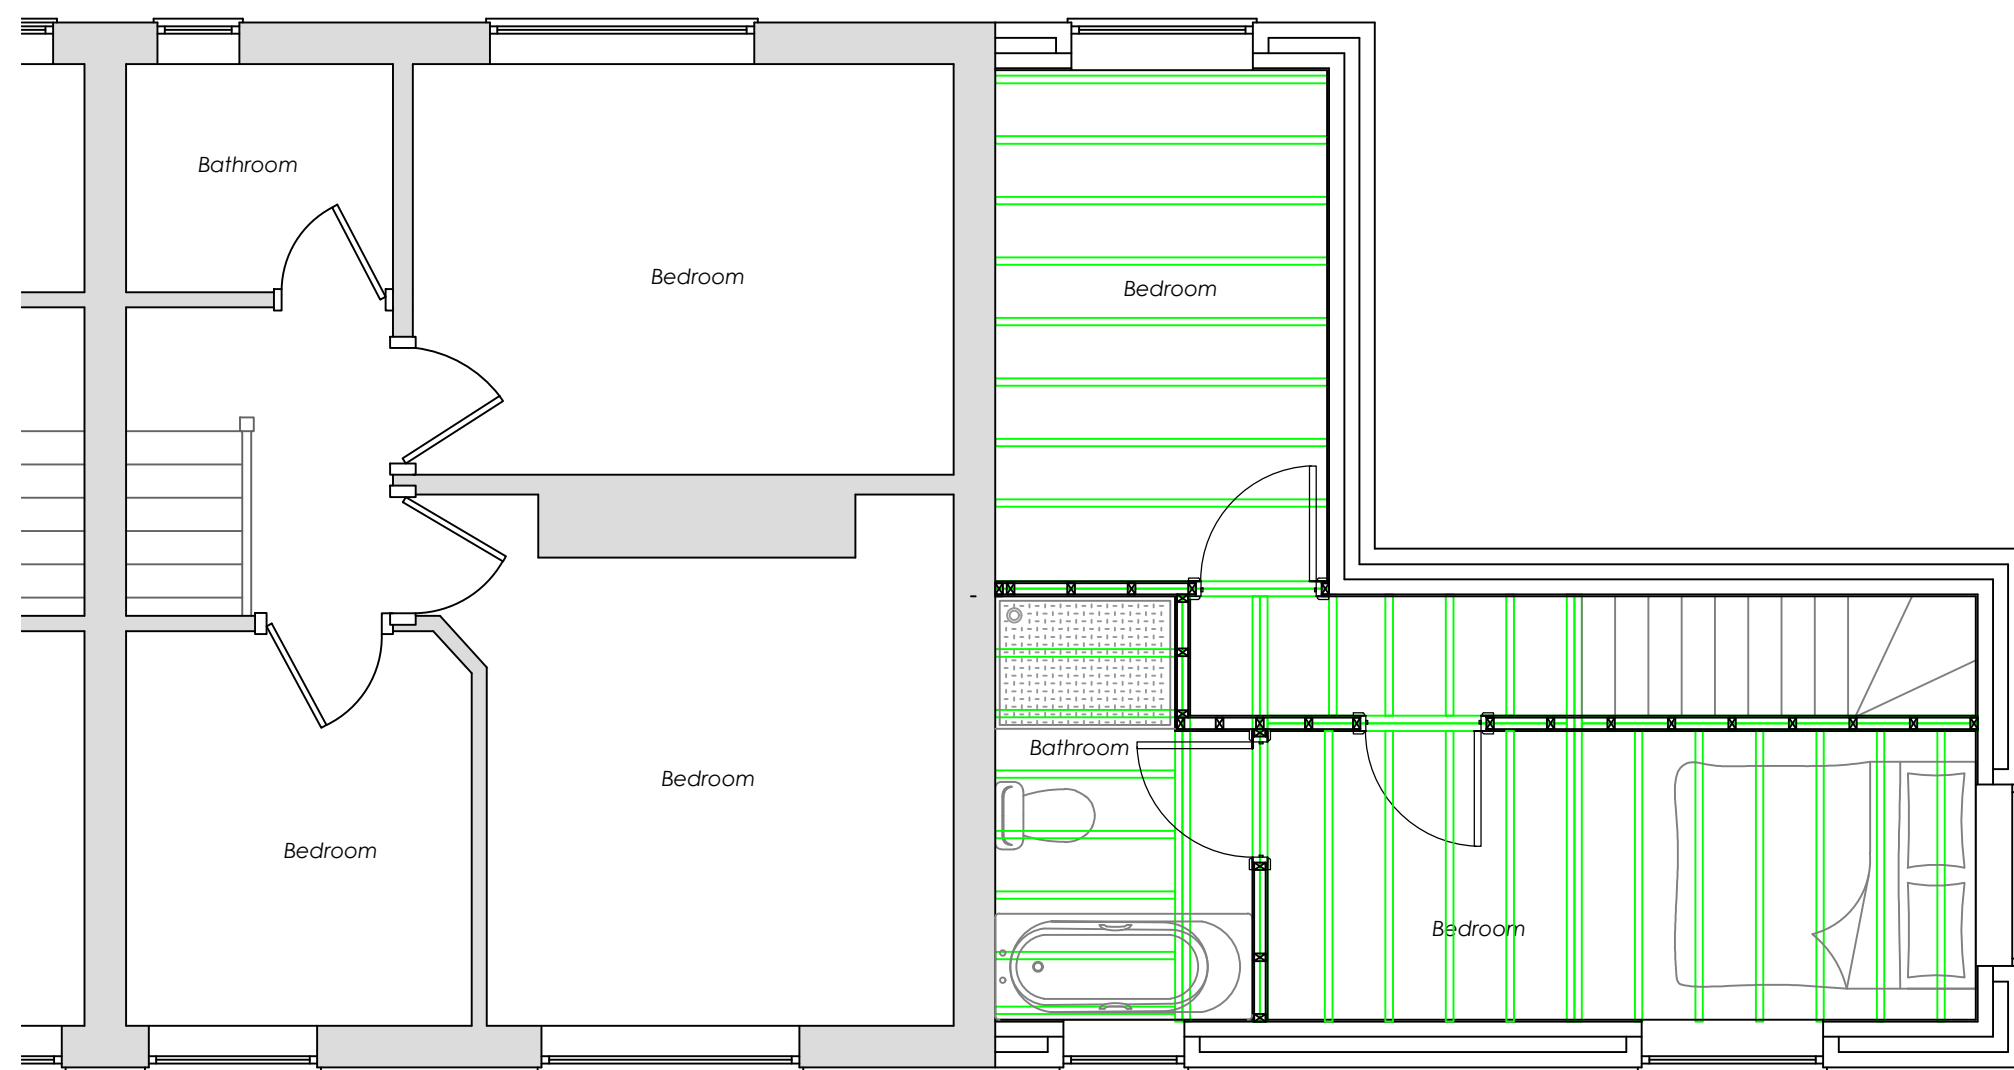


Proposed First Floor Plan
Scale 1:50

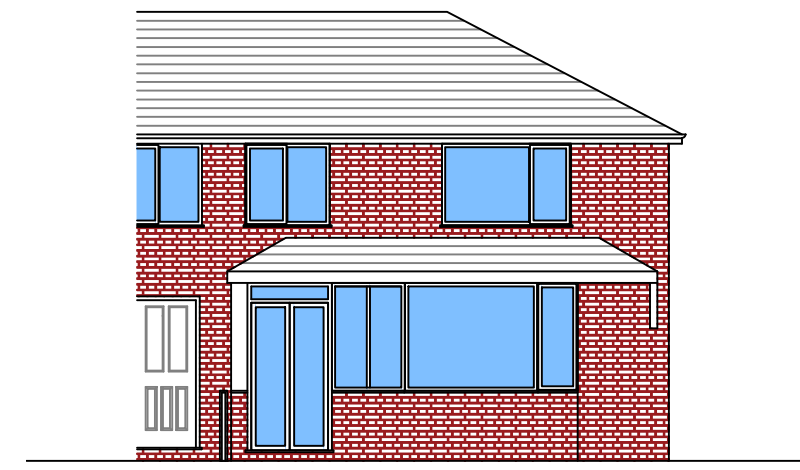


Existing Front Elevation
Scale 1:100

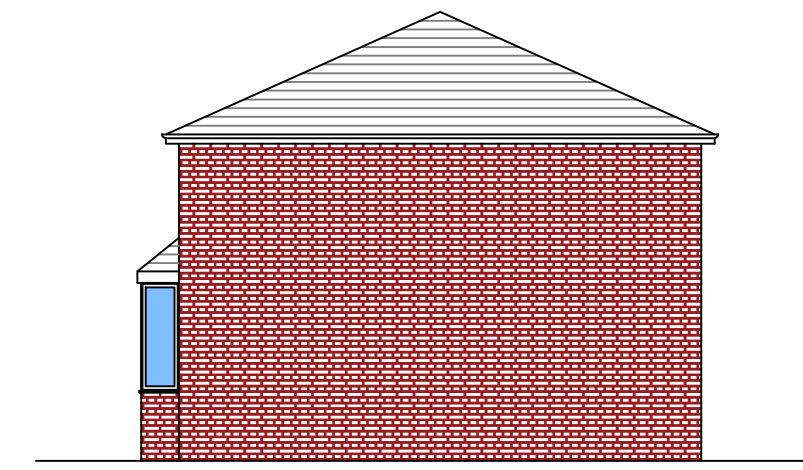


Existing Side Elevation
Scale 1:100

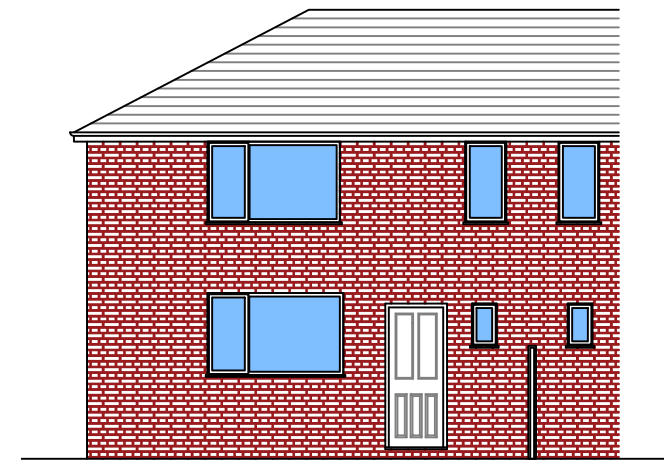

Existing Side Elevation
Scale 1:100

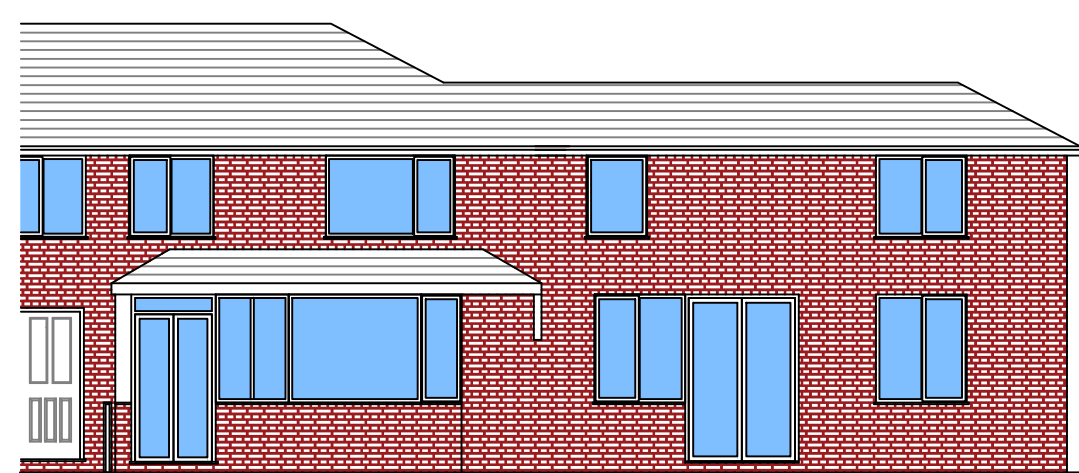

Proposed Front Elevation
Scale 1:100

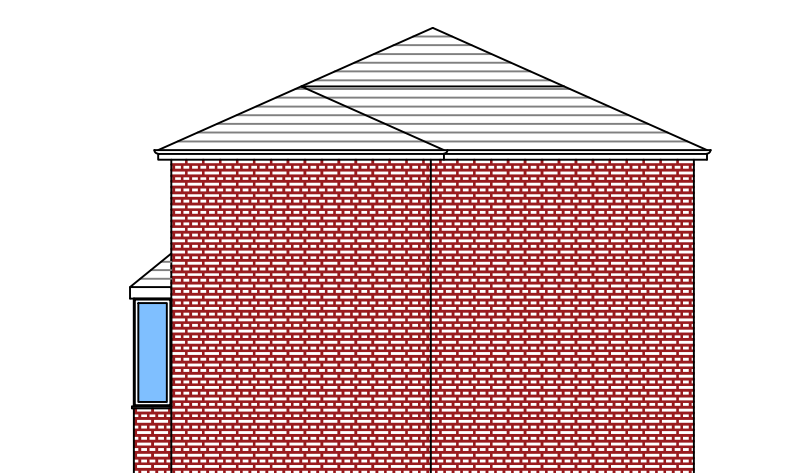


Proposed Side Elevation
Scale 1:100




Proposed Rear Elevation
Scale 1:100


Notes:

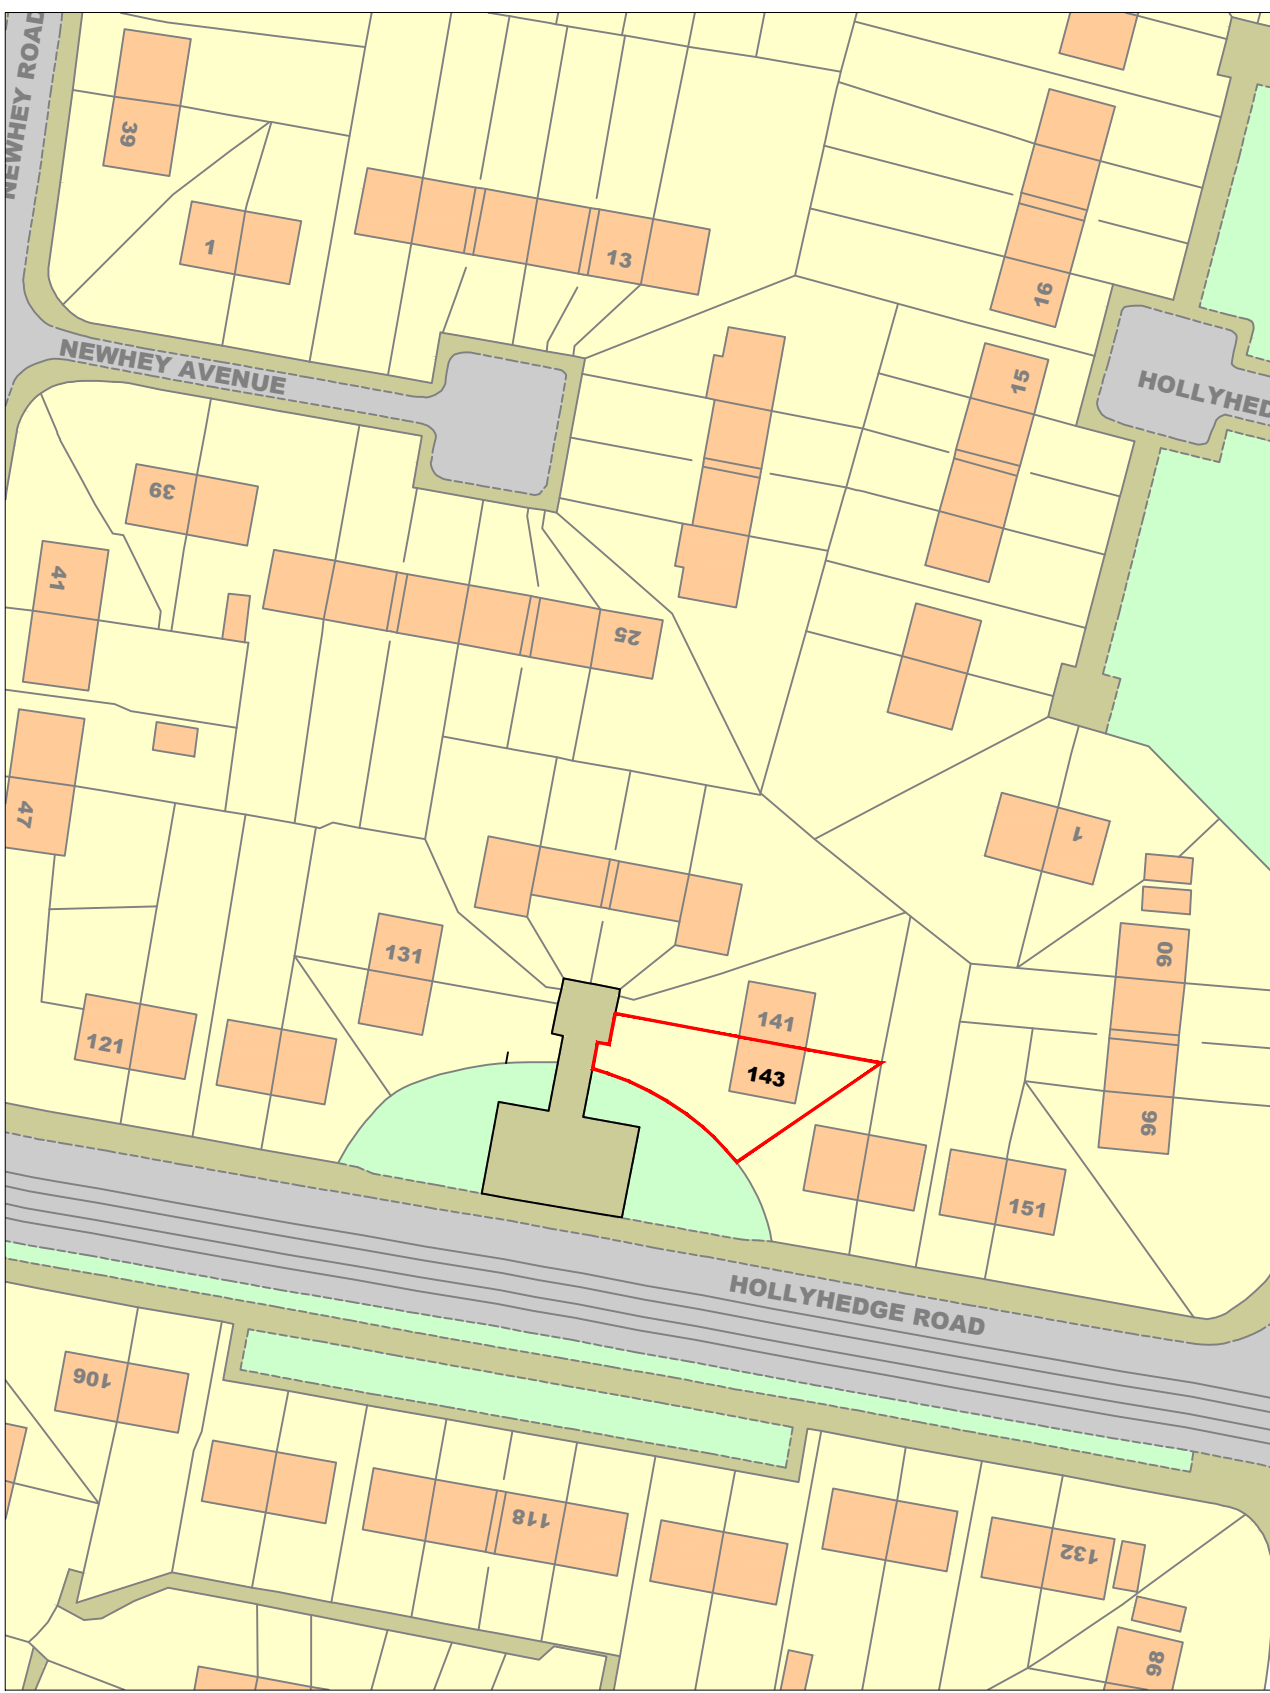

Location Plan
Scale 1:1250

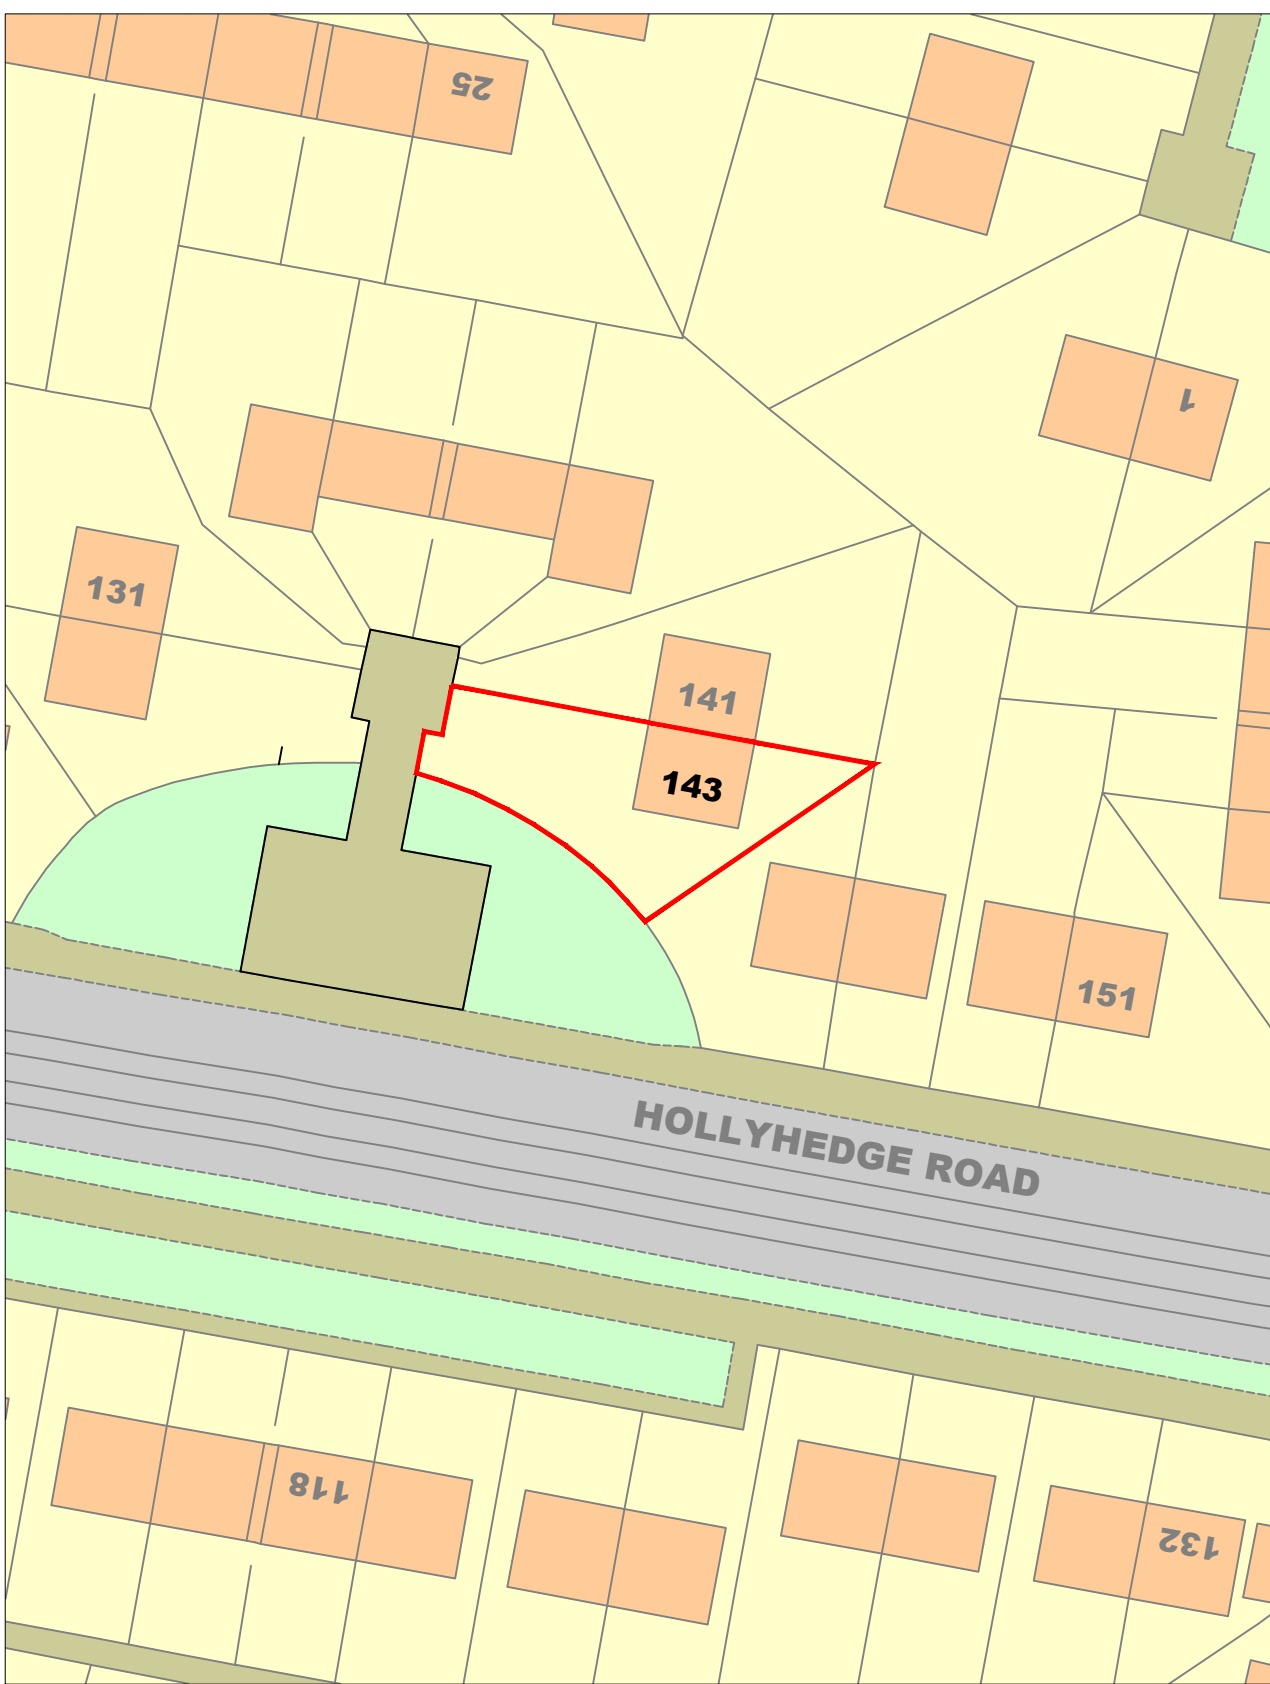

Site Plan
Scale 1:500

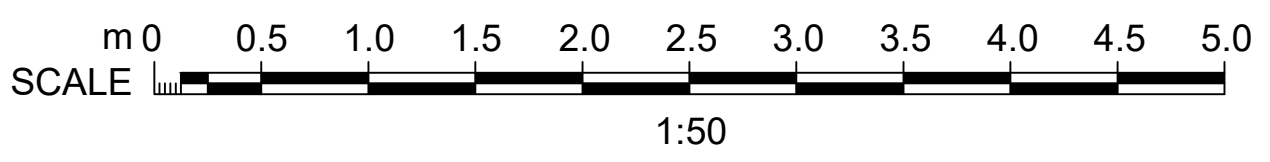

Revision Details	

Project / Title:
**Planning Permission for
Proposed Two Storey Side Extension**

Client:
**143 Hollyhedge Road
Wythenshawe, Manchester
M32 8LG**

Drawn: MJD	Scale: As Shown	Date: 12.09.21
AutoCAD Location	D:\BentleyP&PM\Planning Apps\	

No.	TSSE-143HR-001	Rev. A
------------	-----------------------	---------------



Office: 1 Anfield Road, Sale, Cheshire M33 2AY	Telephone: +44 (0) 161 282 5310 Mobile: +44 (0) 7903 720 144 E-mail: Bentleypandm@gmail.com
--	---