


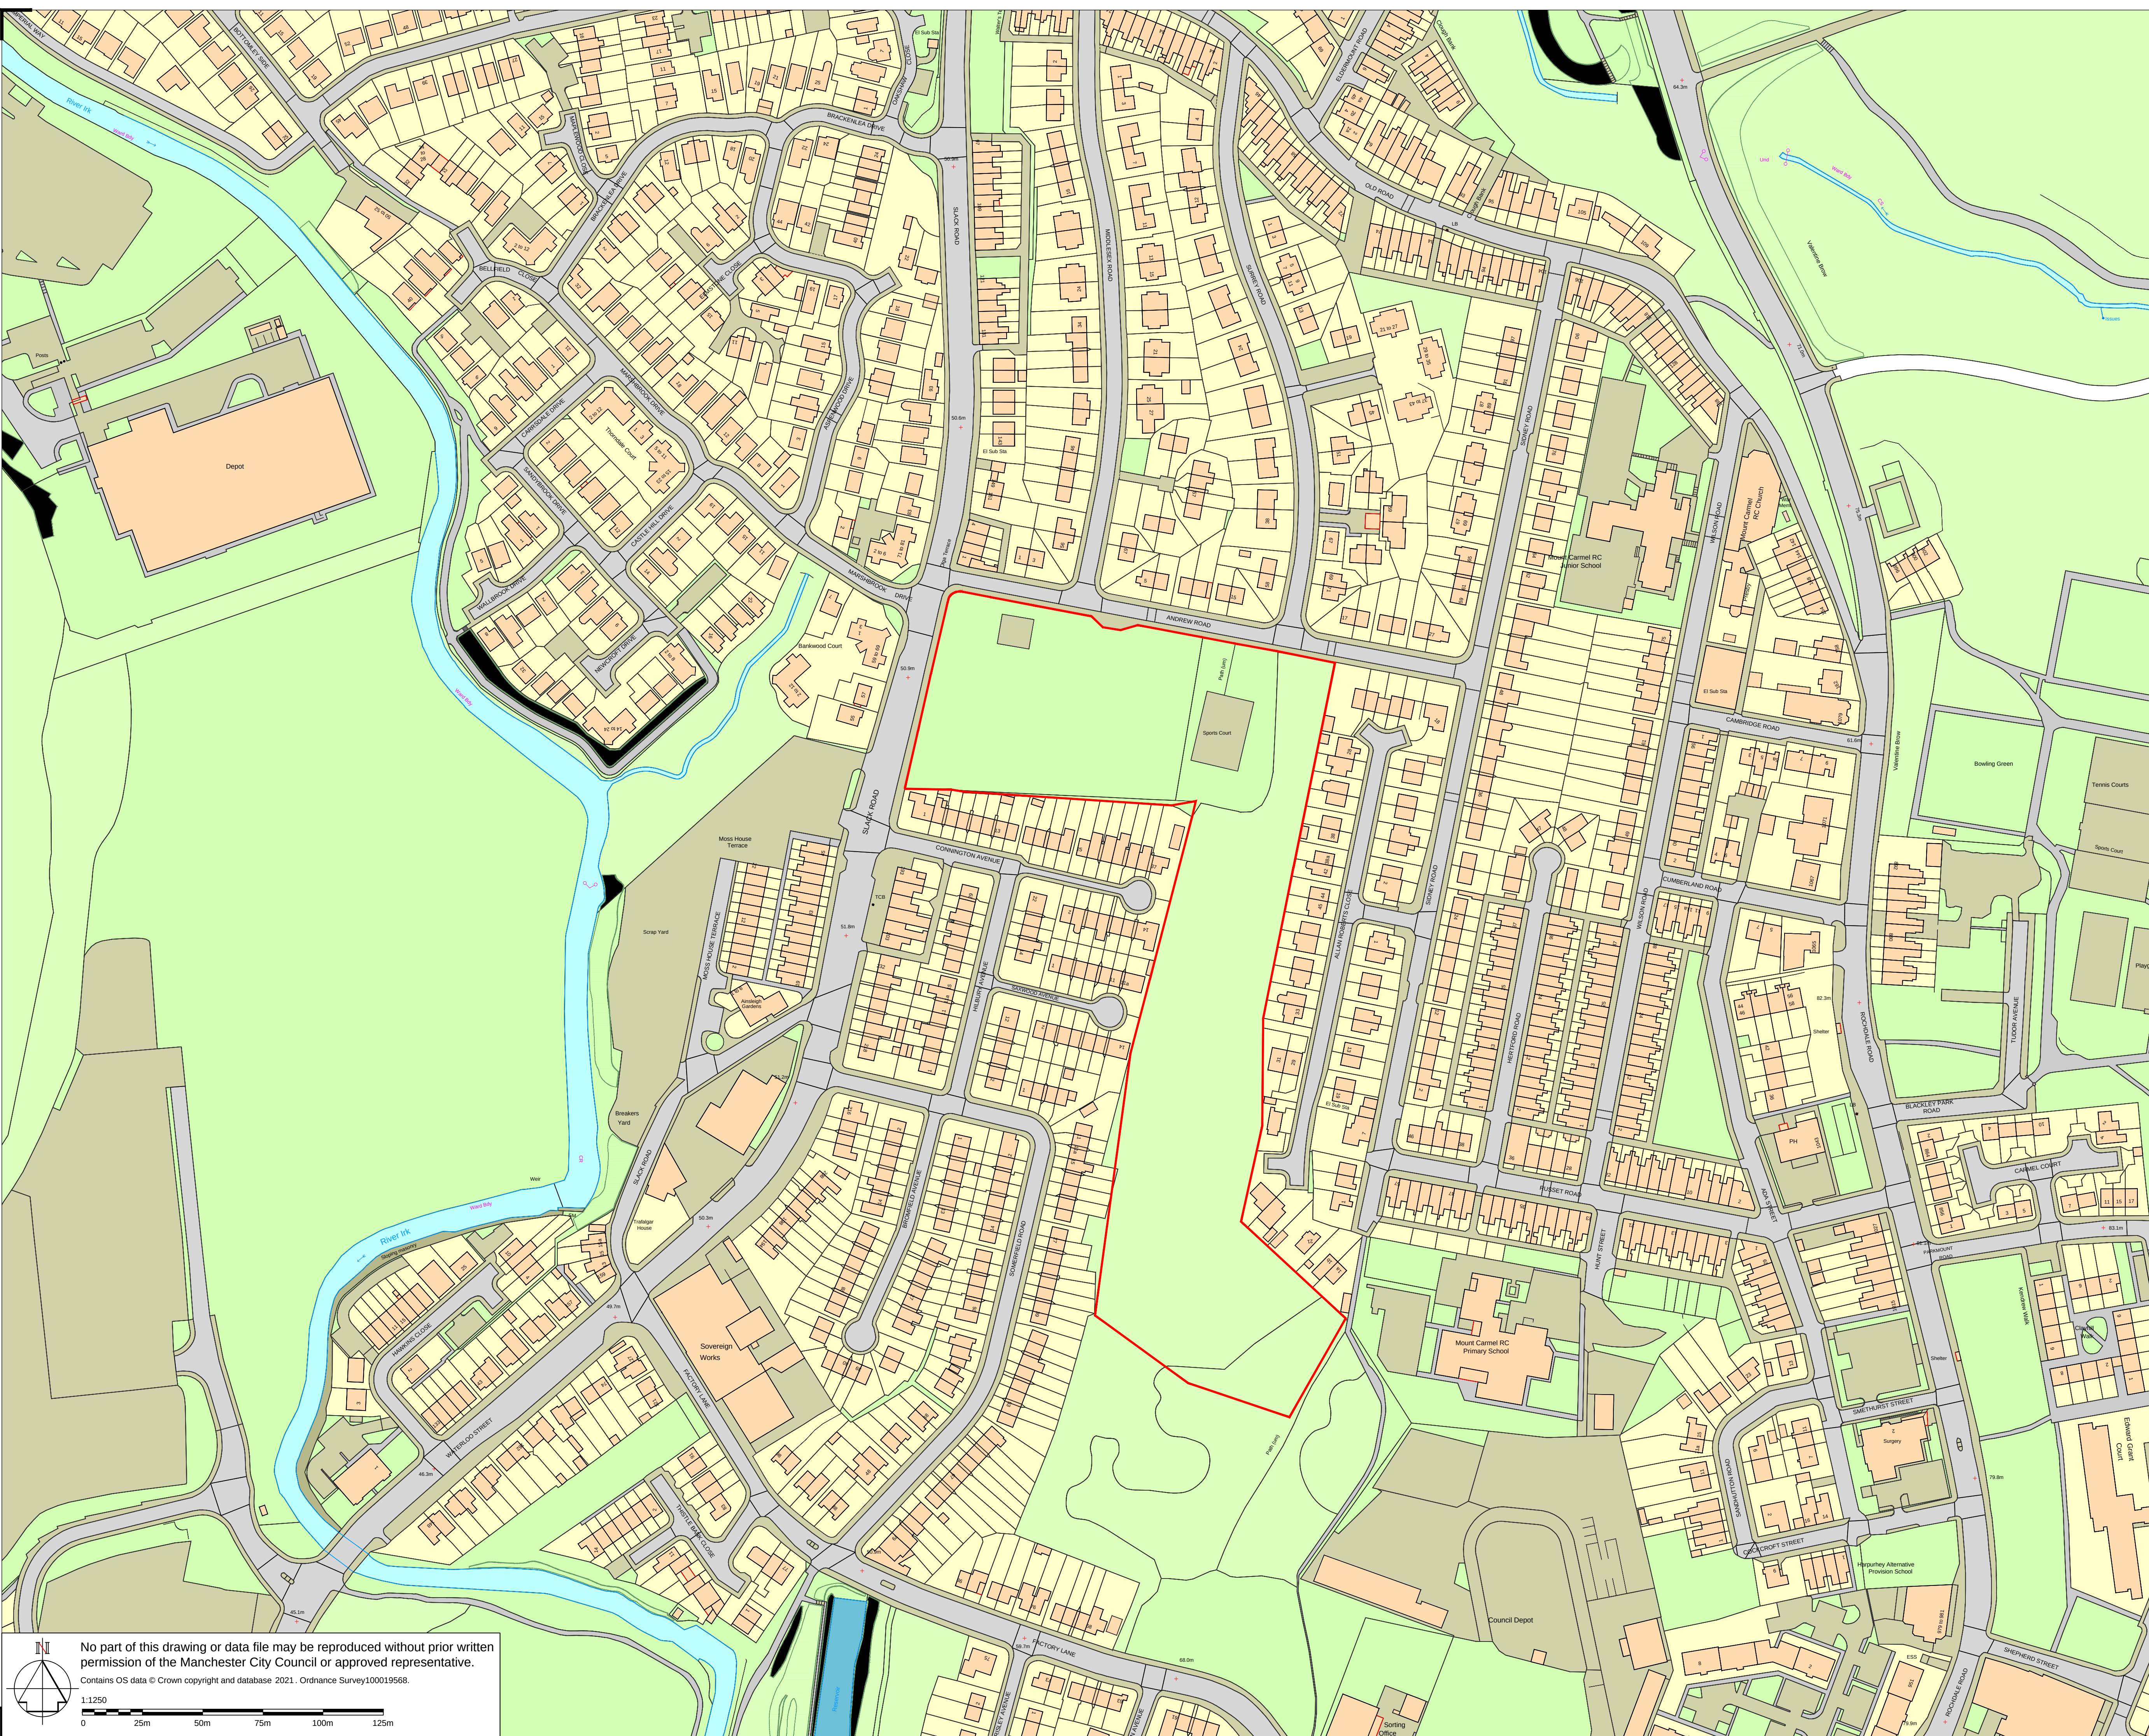

Legend:

— = Site Boundary

Please note: Exact boundary to be determined on-site

- NOTES
1. All dimensions are in millimetres unless otherwise stated
 2. This drawing is to be read with all other relevant documentation
 3. Do not scale from this drawing, all measurement data should be taken directly from the model



MANCHESTER CITY COUNCIL
Capital Programmes Division

Manchester City Council
PO Box 532, Town Hall
Manchester
M60 2LA

DRAWING STATUS **Information**

PROPERTY TITLE
Andrew Road Playing Fields
Andrew Road, Blackley
M9 8AY

UPRN 010023049326 OFE NO. 0000

PROJECT TITLE
Perimeter Fencing to Andrew Road/Slack Road

DRAWING TITLE
Site Plan

JOB NO. ED DATE 11/11/2021 REV

SCALE 1:500@A1 AUTHOR A Dent CHECKED BY J Brennan APPROVED BY

DRAWING NO. 01