


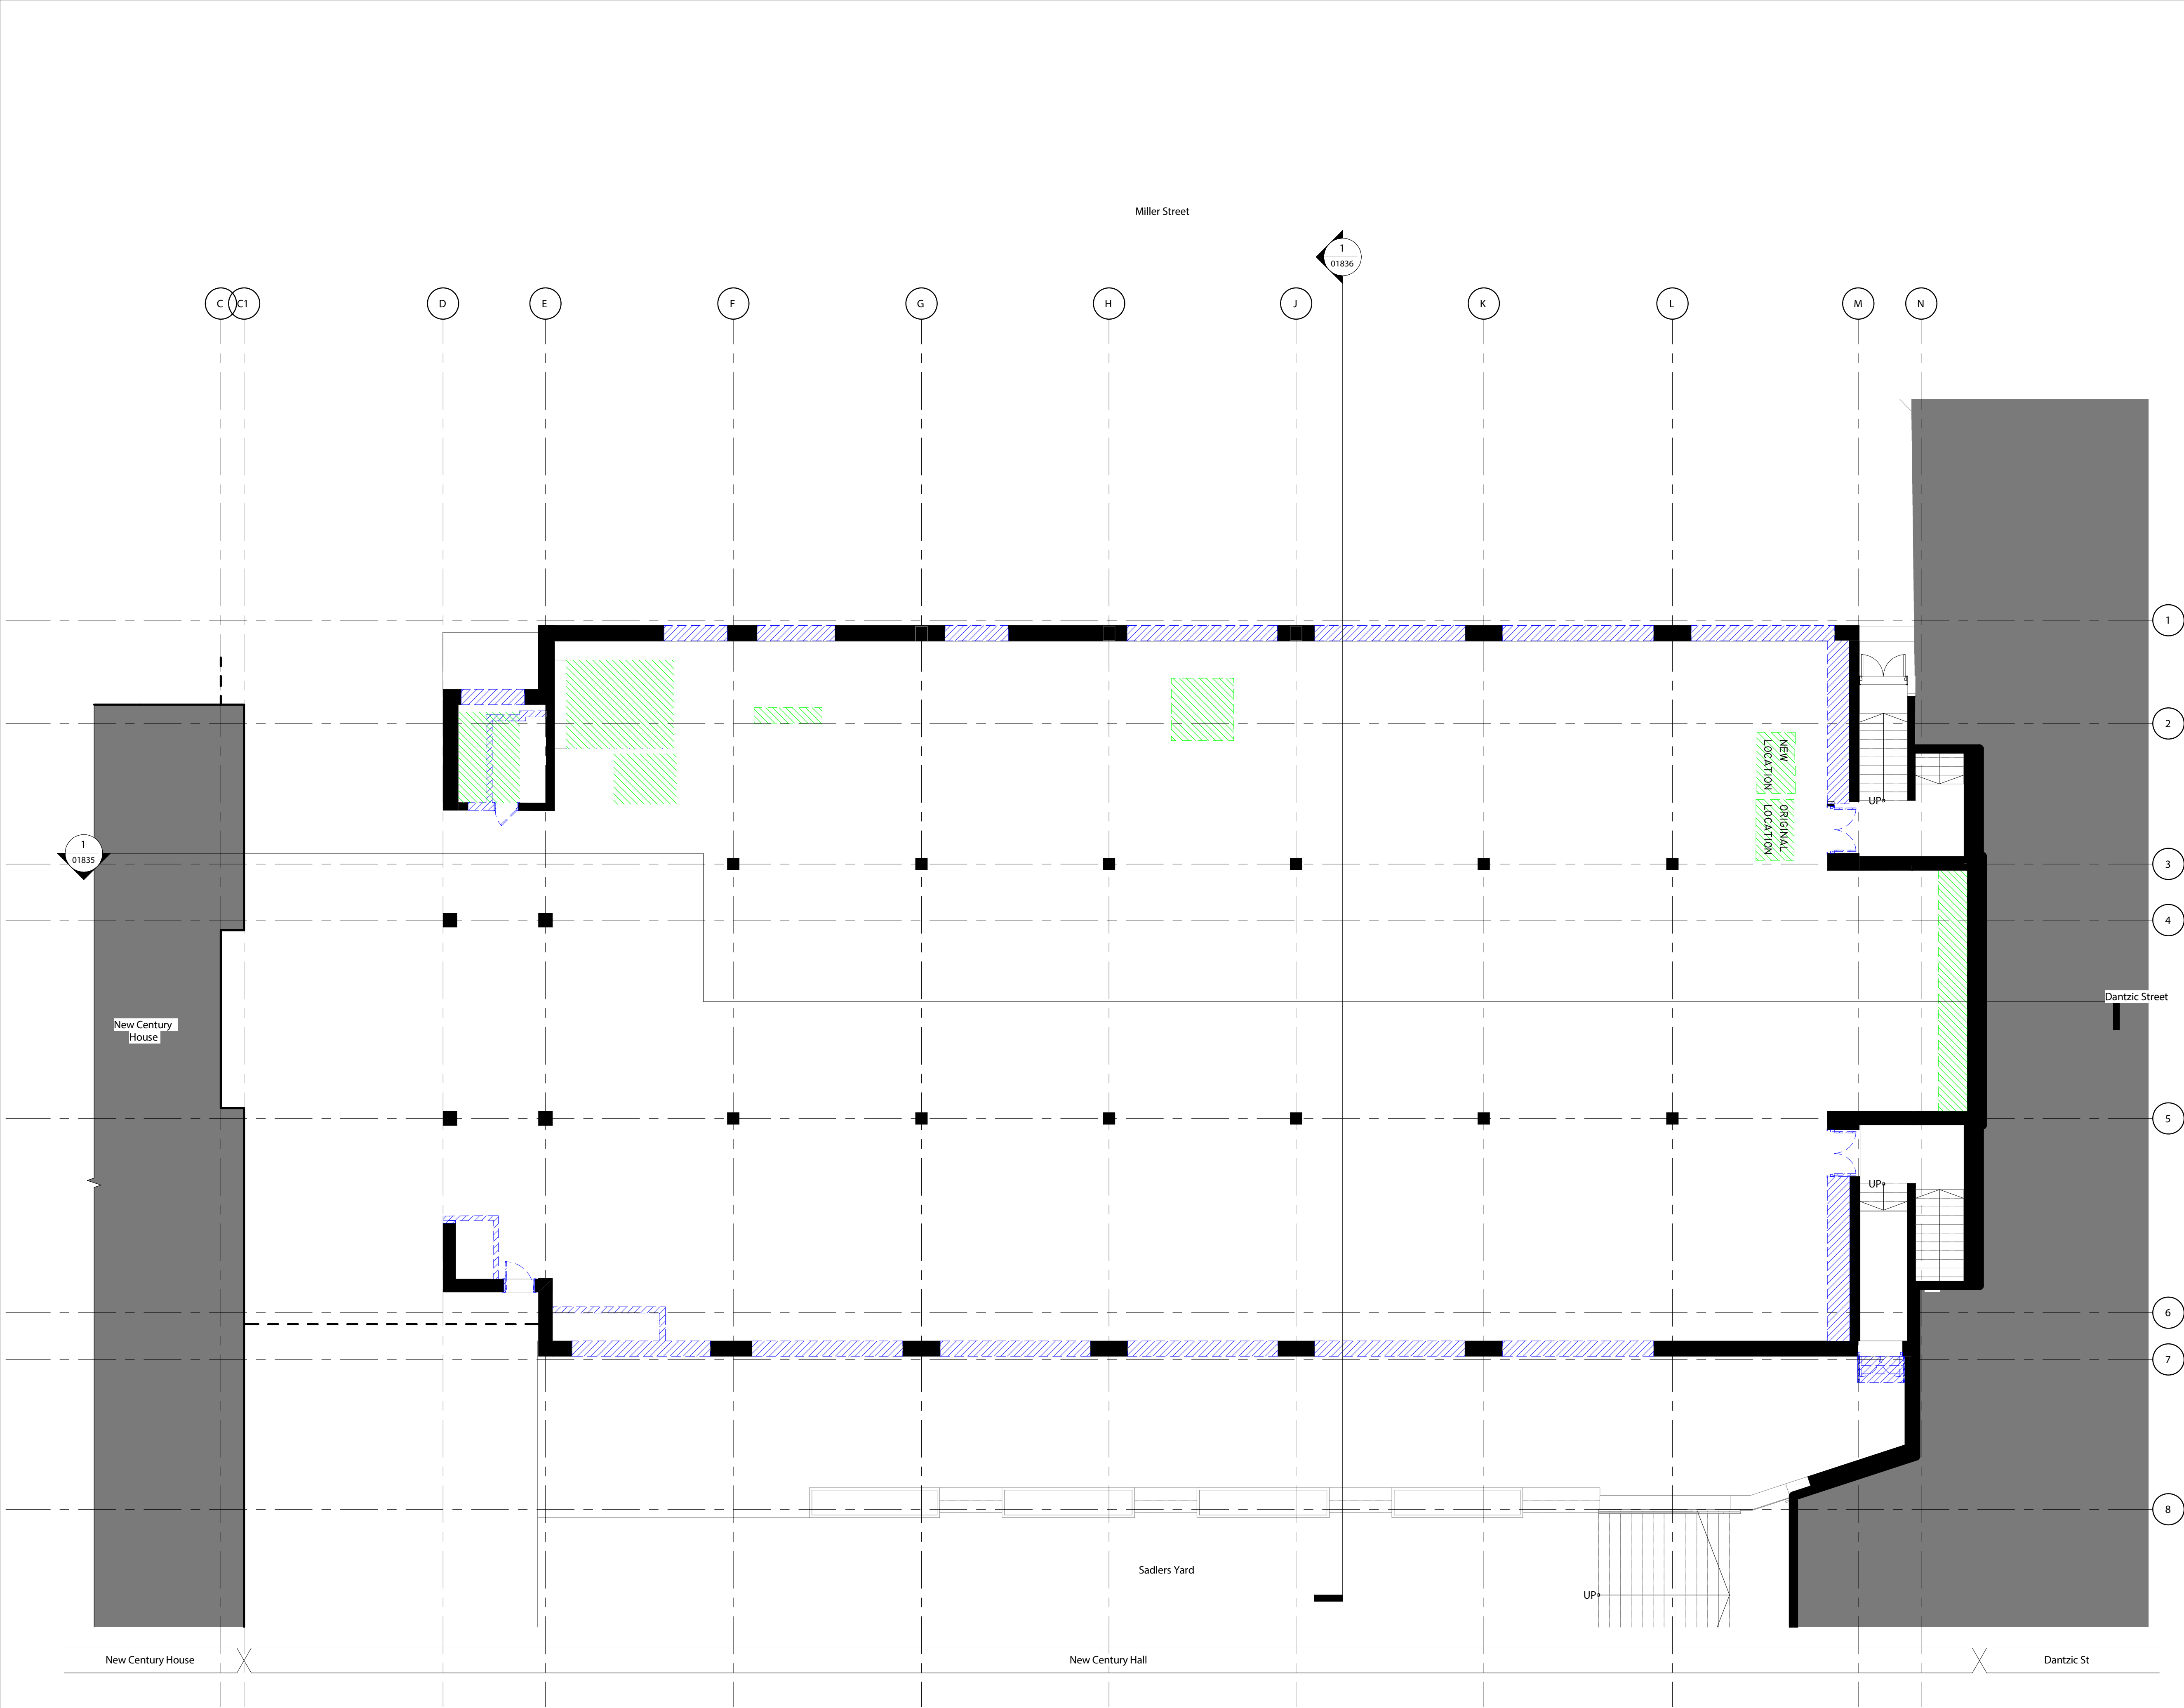

Ground Floor Plan - Demolition
1:100

© COPYRIGHT
The copyright in this drawing is vested in Sheppard Robson and no license or assignment of any kind has been, or is, granted to any third party whether by provision of copies or originals or otherwise unless agreed in writing.

The contractor shall check and verify all dimensions on site and report any discrepancies in writing to Sheppard Robson before proceeding work


Electronic Data / drawings are issued as "read only" and should not be interrogated for measurement. All dimensions and levels should read, only from those values stated in test, on the drawing.

- New Century Hall is a Grade II listed building. If in doubt about any element please consult with the Architect.
1. General Arrangement drawings to be read in conjunction with specifications and schedules and SLHA Heritage Statement & Conservation Strategies.
 2. Proposed General Arrangement drawings subject to Planners approval.
 3. Proposals subject to detailed site investigation and opening up works.
 4. All dimensions and levels are to be checked on site prior to commencing work.
 5. This drawing is to be read in conjunction with:
 - SLHA Heritage and Method Statements
 - Sheppard Robson demolition drawings
 - M&E drawings and specifications
 6. Structural support to Structural Engineer's details consultation with specialist subcontractor.
 7. All rainwater outlets subject to site review and

Demolition Key

- General Demolition
- Slab Demolition

REV.	DATE	AMENDMENT
P01	25/07/19	First Issue
P02	18/10/19	Issued for design development

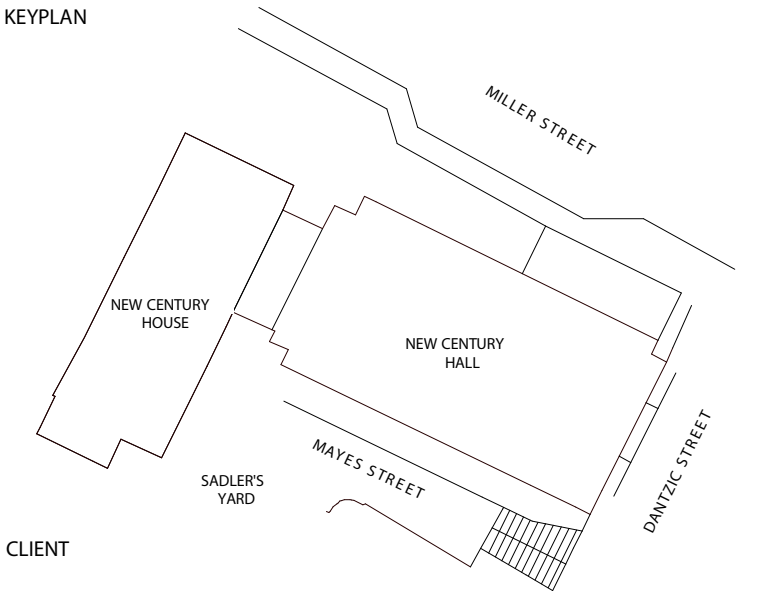

CLIENT

NOMA

SHEPPARD ROBSON

77 Parkway Camden Town London NW1 7PU
T: +44 (0)20 7504 1700 E: london@sheppardrobson.com

PROJECT
New Century Hall

SCALE@A1	DATE	ORIGINATOR	CHECKED	AUTHORISED
1:100	25/07/19	NA	RW	TOB

Demolition
Ground Floor

PLANNING

STATUS	PURPOSE FOR ISSUE	SR NO.
S2	For Planning	NCHA
DRAWING NO.	REV.	
NCHA - SRA - ZZ - 00 - DR - A - 01810	P02	