


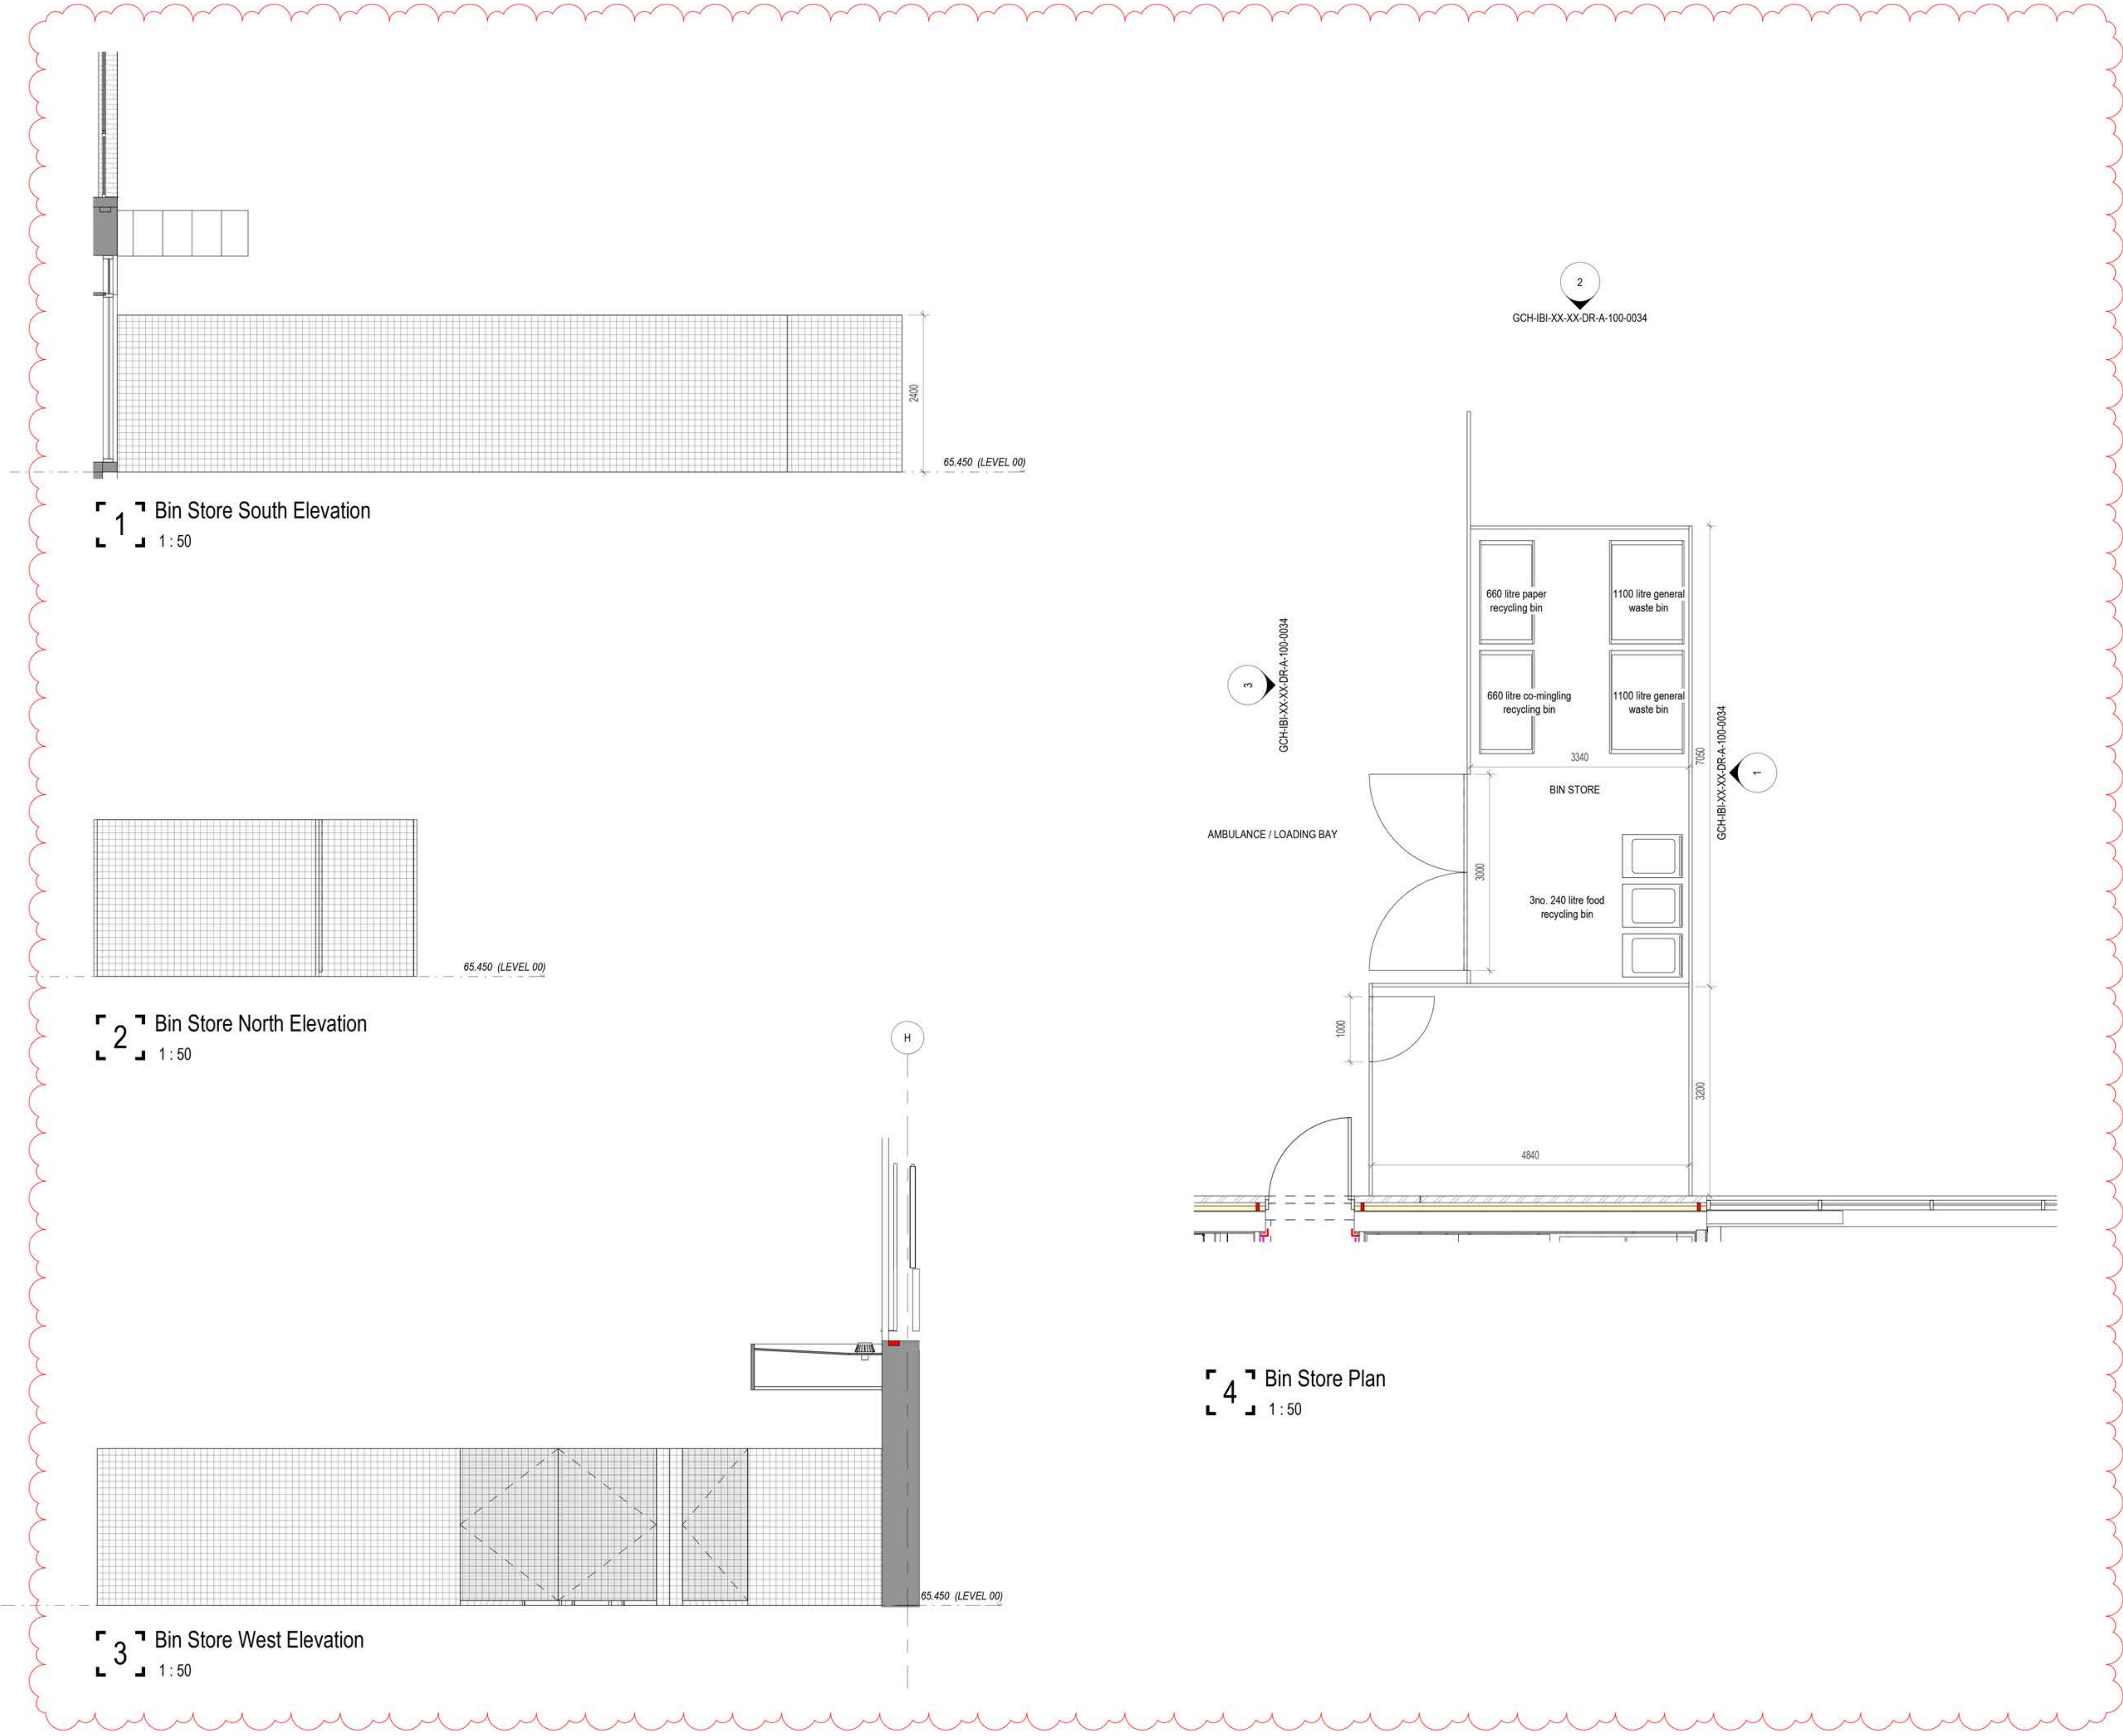

1 Bin Store South Elevation
1 : 50

2 Bin Store North Elevation
1 : 50

3 Bin Store West Elevation
1 : 50

4 Bin Store Plan
1 : 50

Notes:

- This drawing is copyright.
- Do not scale dimensions from this drawing.
- This drawing is to be read in conjunction with all other relevant drawings.
- All discrepancies on this drawing are to be reported to the architect.
- Do not modify any element of this drawing.
- Use drawing only for purpose(s) issued.
- This drawing may contain colour.

Scale Bar

0 1m 3m 5m

Scale: 1:100

North Point

Key Plan

Hazard

1

HAZ-xx

To warn of significant hazards or information that is unusual

To be read in conjunction with all other consultant's information

Refer to CDM Schedule XXXX-IBI-WB-XX-SH-A-200-0000

The following external model files are included within this drawing:

Rev	Date	Revision Notes	Drawn	Review
C02	20/10/21	Updated following ground floor changes	KA	TK
C01	18/06/21	Early Warning 022 - Pharmacy Extension re-issue	JW	TK

Client

MORGAN SINDALL

Intelligence Buildings Infrastructure

www.ibigroup.com

Project

GORTON COMMUNITY HUB

Drawing Title

Proposed Bin Store

Job Number	Date	Drawn By
50786	15/07/2019	KA
Scale@A1	Purpose	Reviewed By
1 : 50	CONSTRUCTION ISSUE	TK
Drawing Number	Revision	Suitability
GCH-IBI-XX-XX-DR-A-100-0034	C02	S4