



- do not scale dimensions from this drawing
- all dimensions to be checked on-site and
discrepancies to be reported to the architects

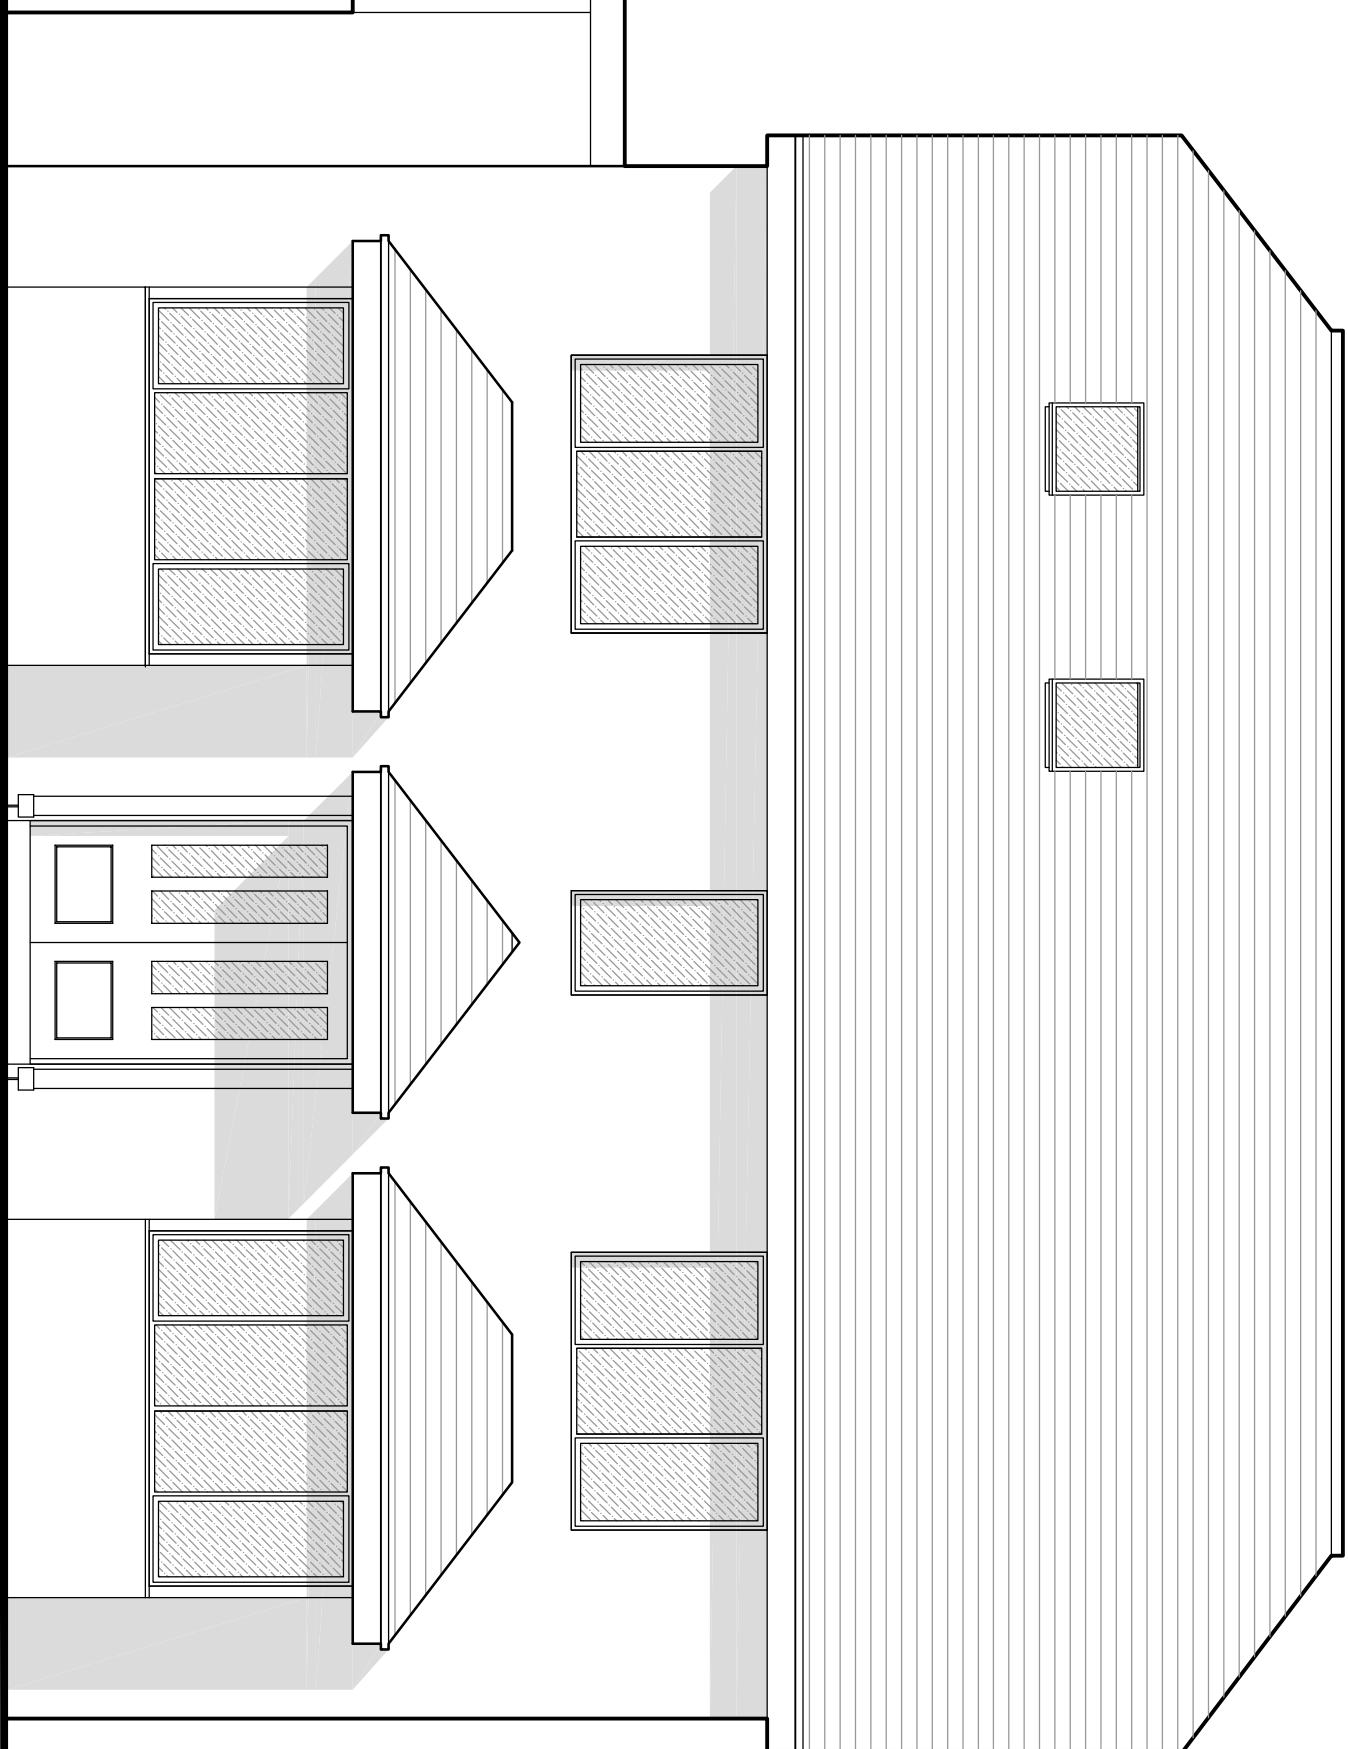


Front Elevation

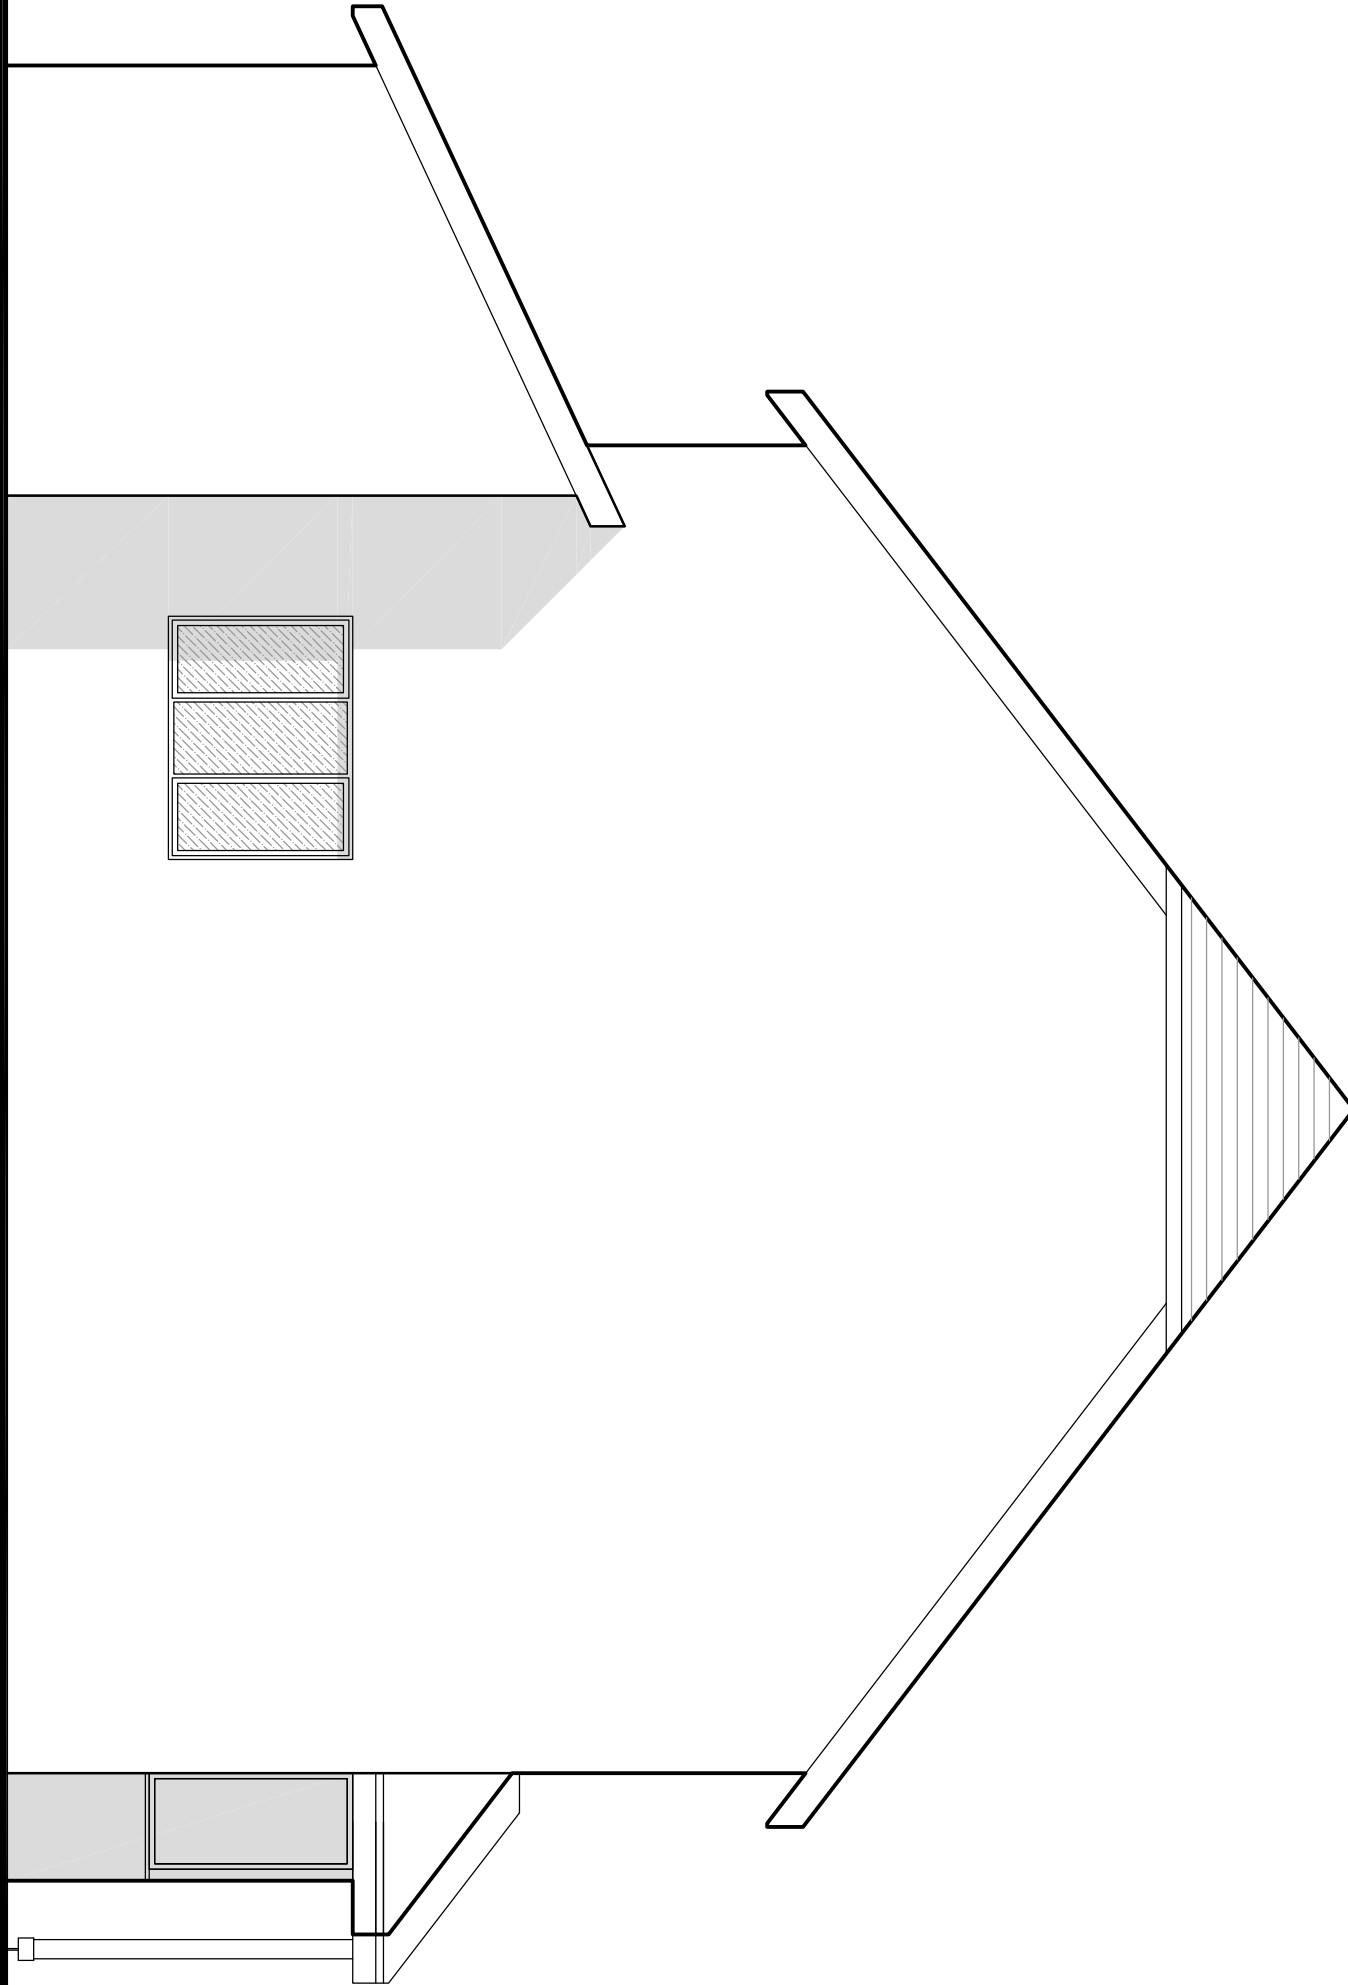


Gable Elevation (south)

Elevations
scale 1:50
0 5 metres
SCALE

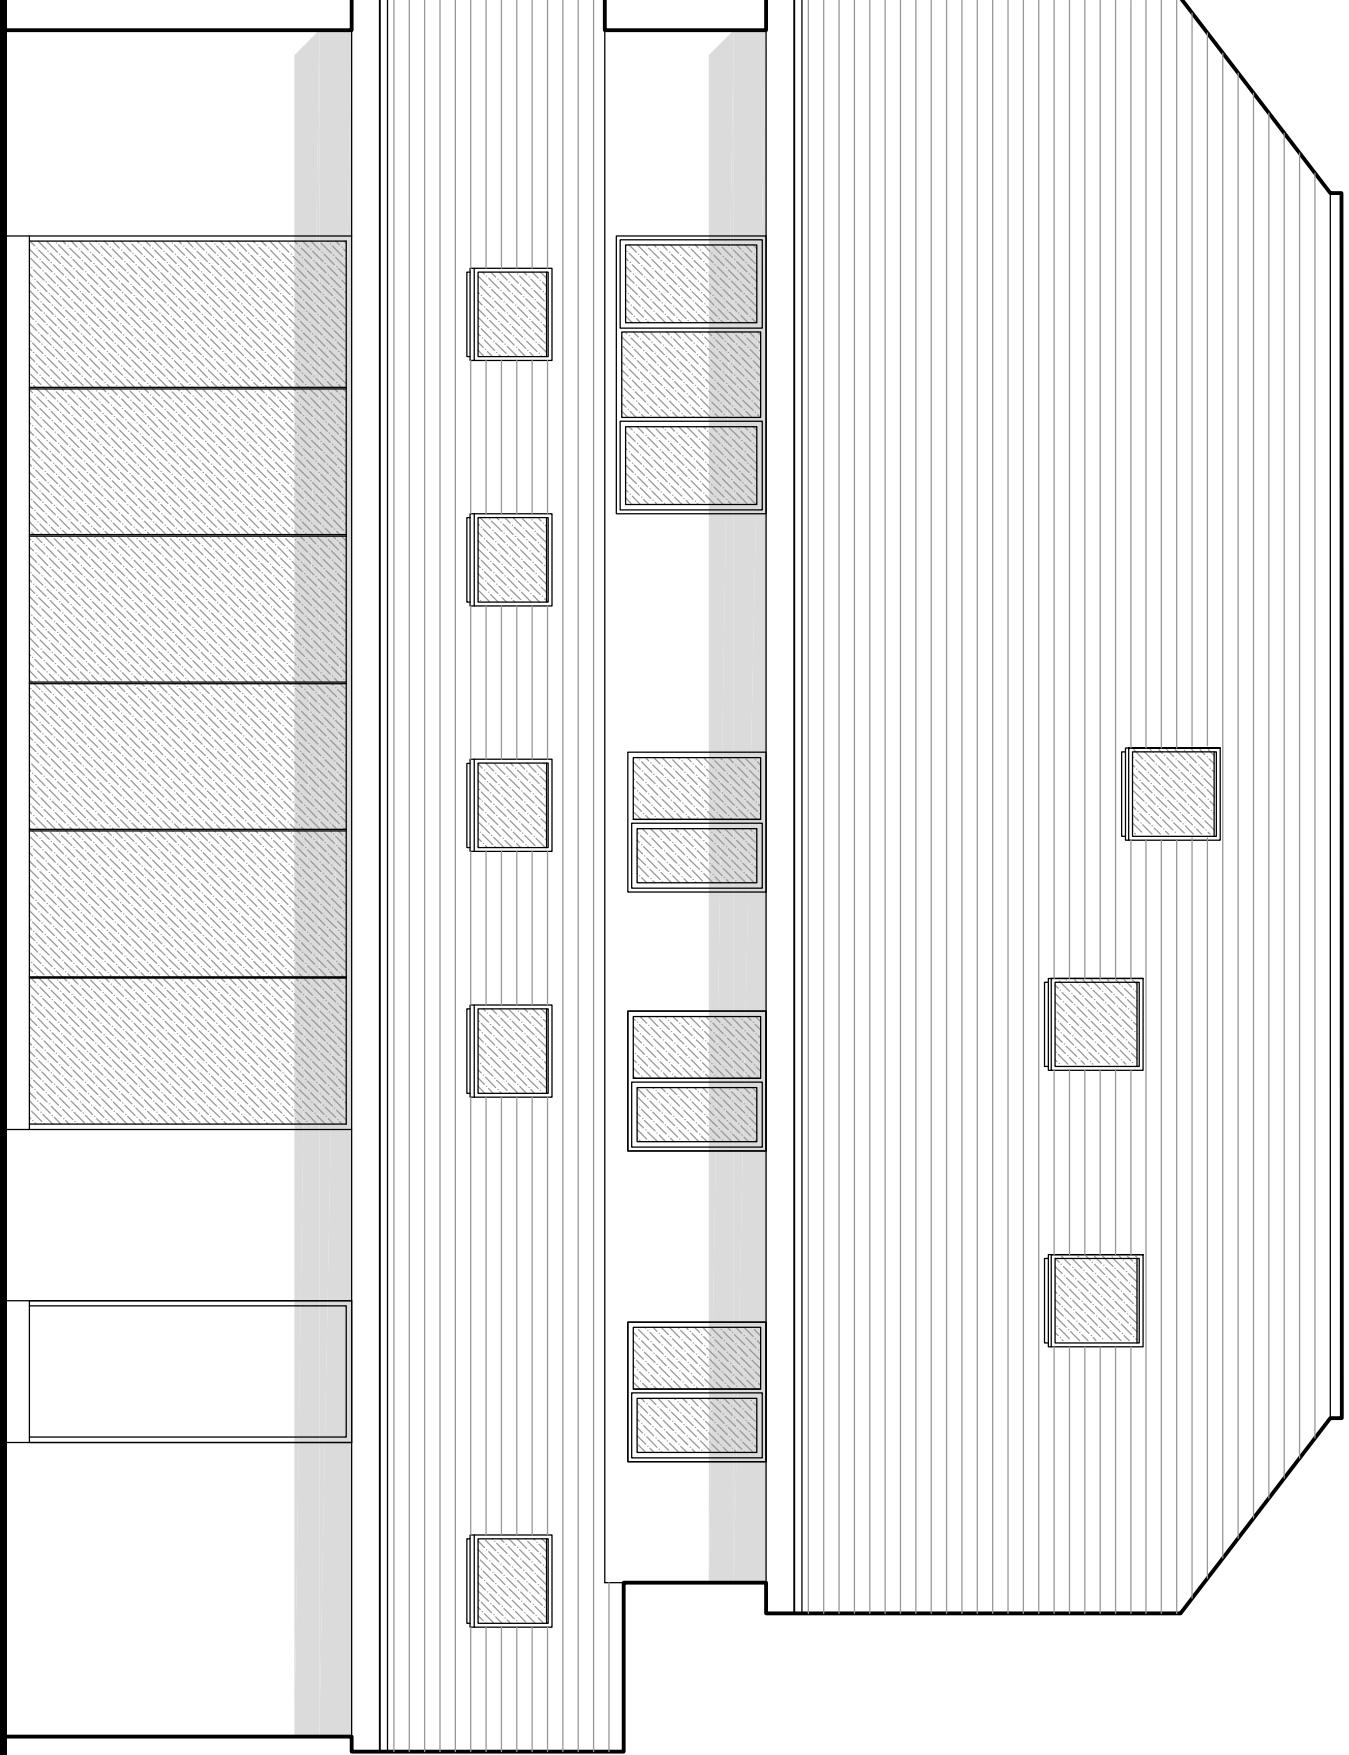

Rear Elevation

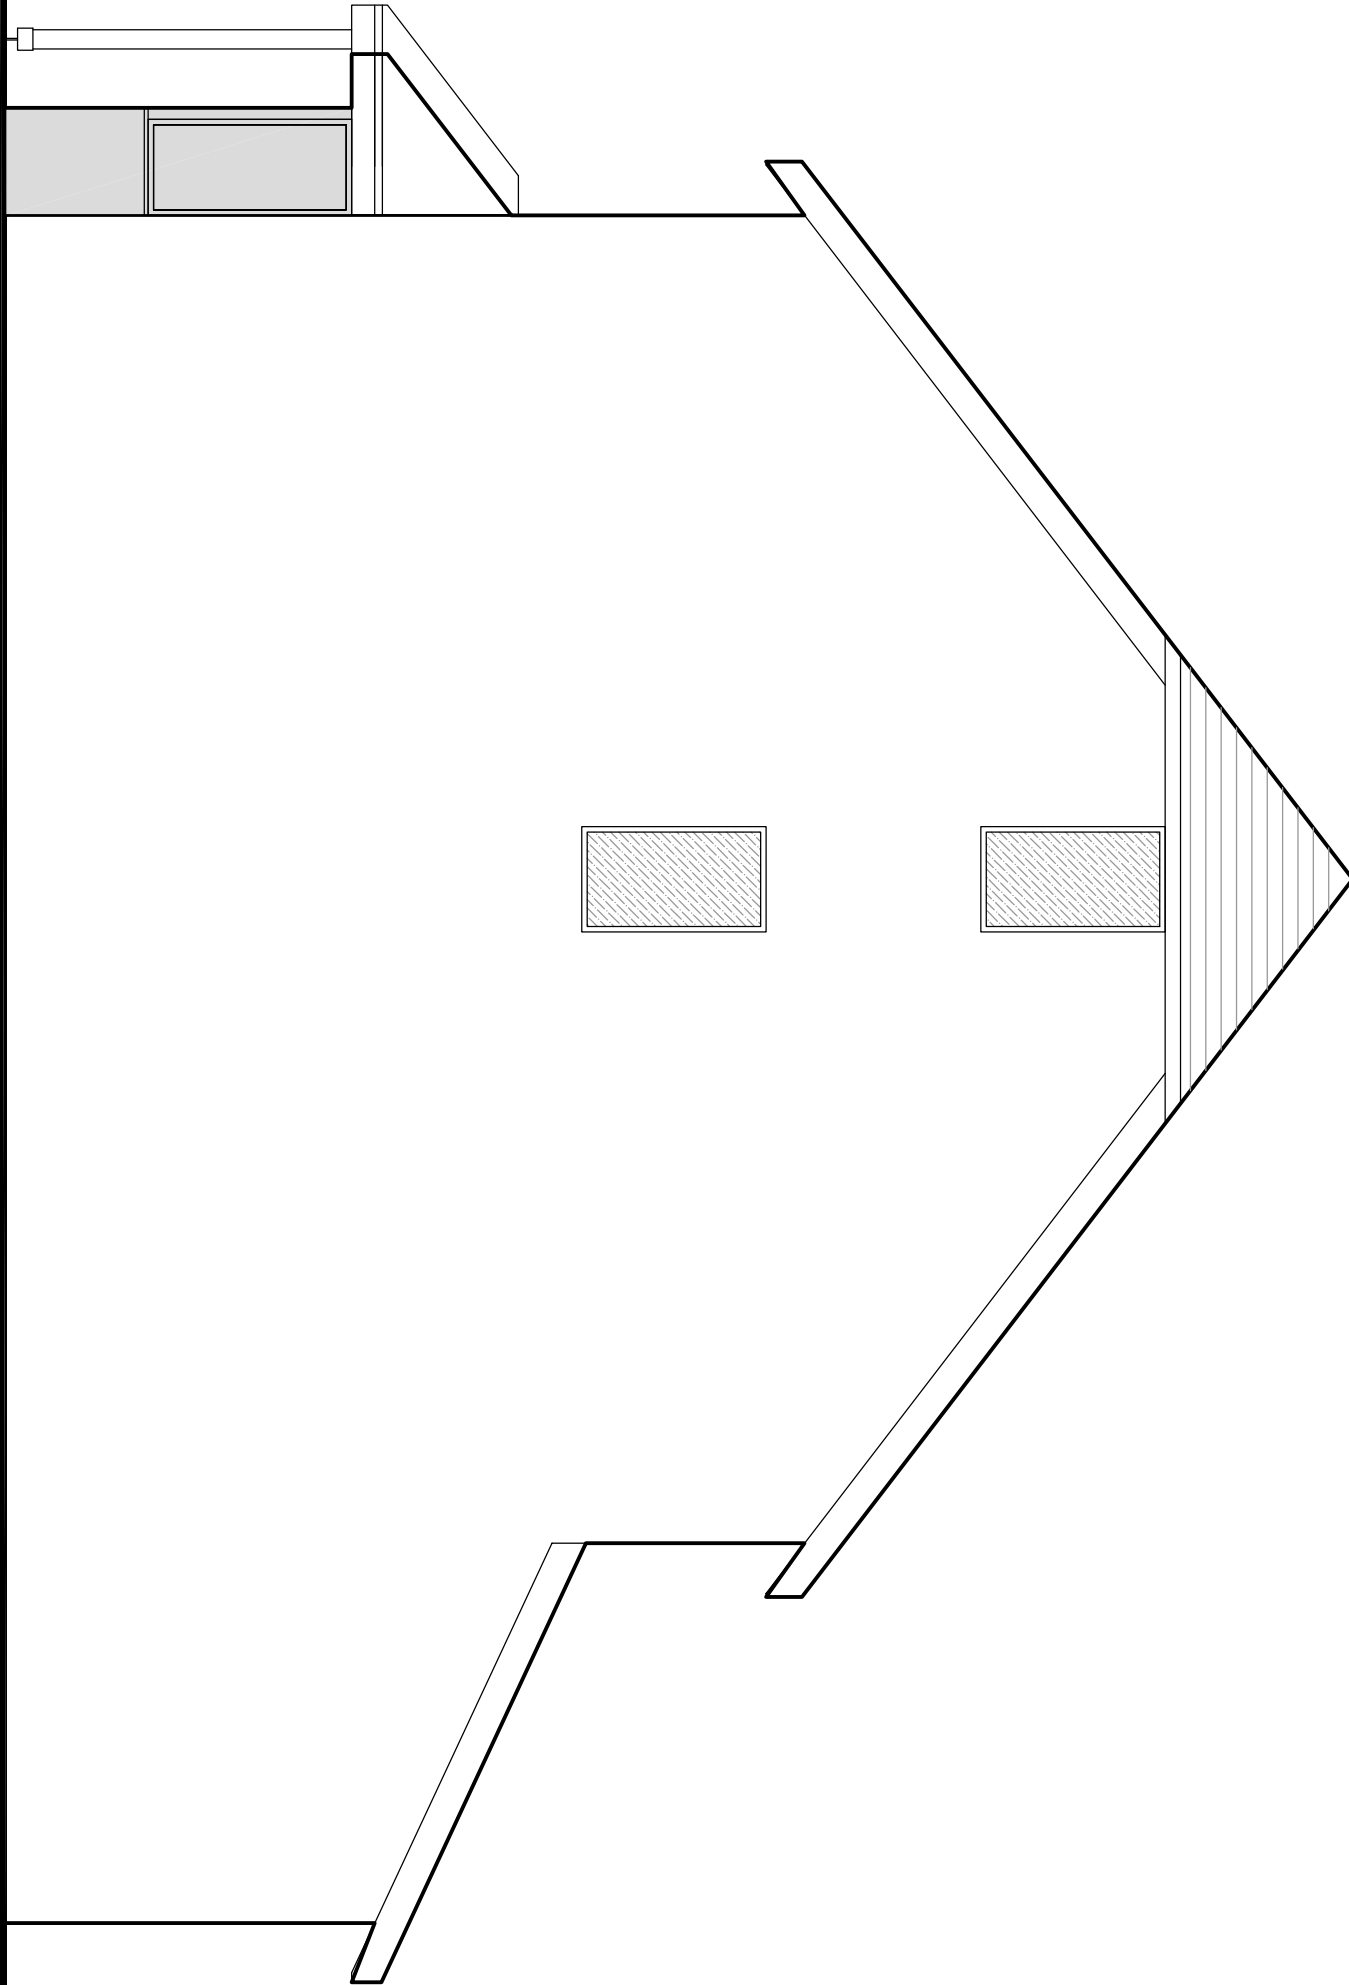

Gable Elevation (north)

Client
N. Hughes esq.,

Project
Proposed Dwelling
Wilton Road, Crumpsall,
Manchester, M8 4PX

Title
Proposed Elevations

Drawing Number
1194:04

Scale
1:50 A1

Drawn By
June 2021

Status
Planning

fisk
& associates
architects

20 Chorley road, Swinton, Manchester, M27 5dJ
t - 0161 793 5300 e - info@rnfisk.co.uk

