





Proposed Front Elevation
Scale 1:100

Proposed Rear Elevation
Scale 1:100

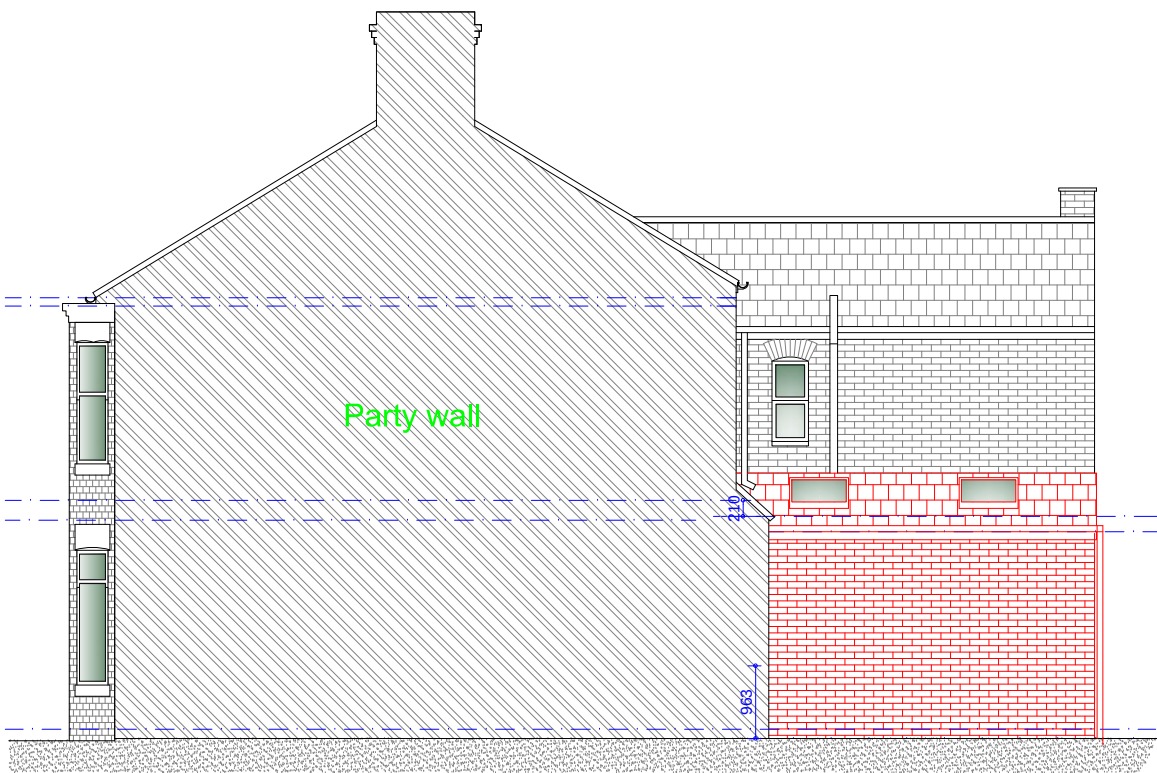

Proposed R/H Side Elevation
Scale 1:100

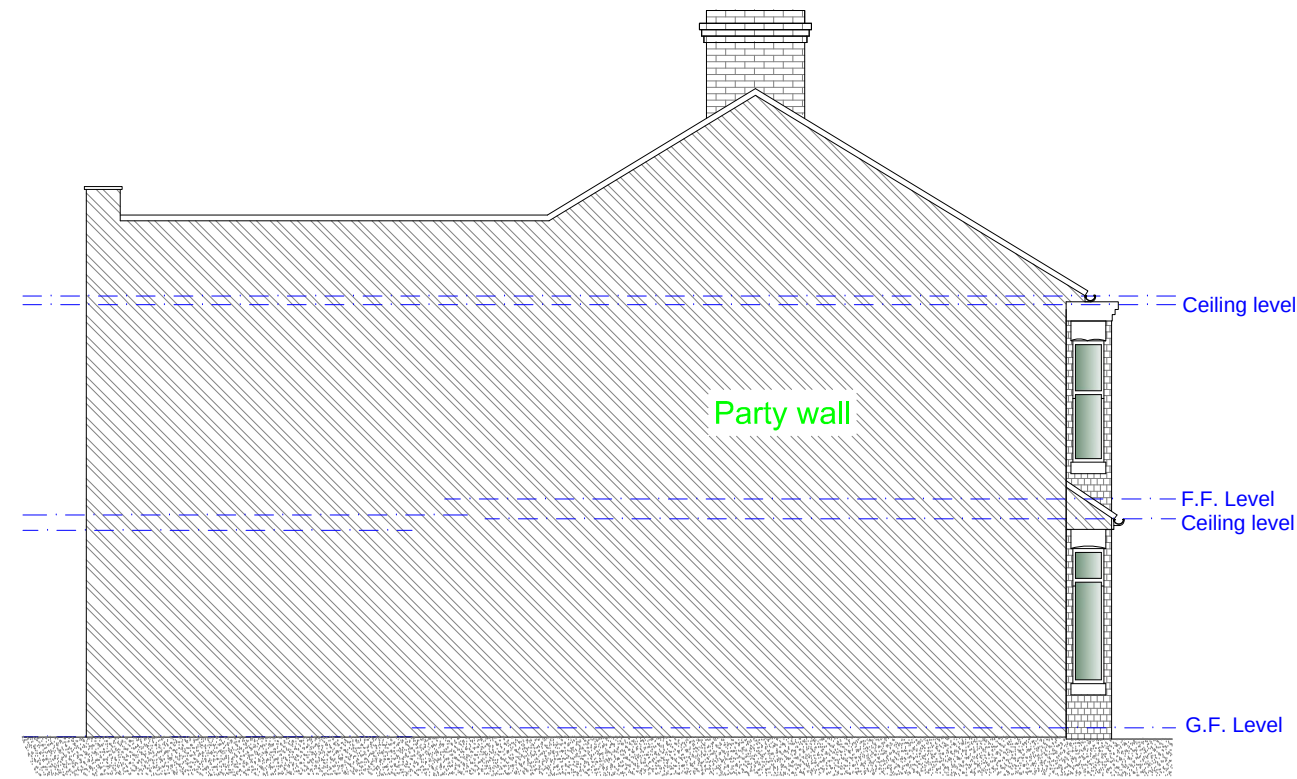

Proposed L/H Side Party Wall Elevation
Scale 1:100

**PROPERTY OF JK TECHNICAL SERVICES (NW) LTD.
NOT FOR DISTRIBUTION.**

Rev	Date	Description
Issued For : INFORMATION PURPOSES ONLY		
Client		
Mr. Marko Trevizan		
Project		
14 Spencer Avenue, Manchester M16 0AW Proposed loft conversion and single storey rear extension.		
Scheme - Drawing Title		
Proposed Elevations.		
03	Date	28.10.21
Drawing No.	Revision	Scale 1:100 @A3

