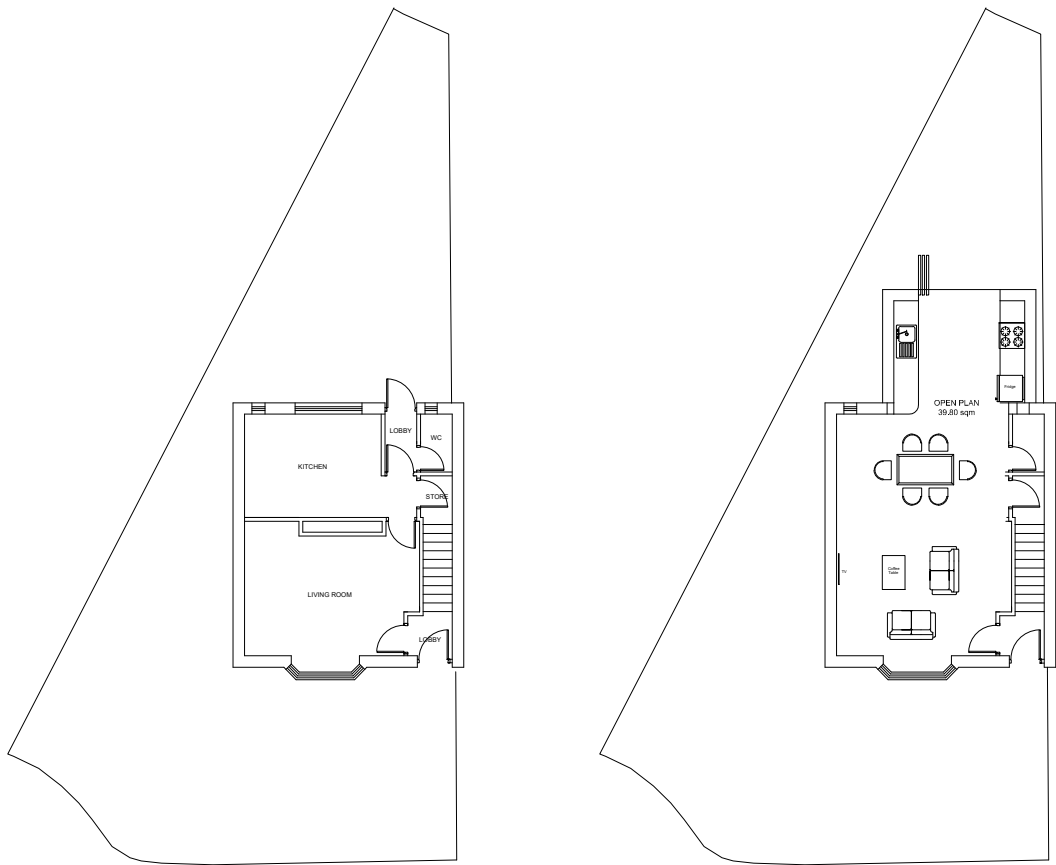


General Notes

All site dimensions shall be verified by the Contractor on site prior to commencing any works.

Do not scale from this drawing.

Only work to written dimensions.

This drawing is property of EBB Limited and copyright is reserved by them. The drawing is not to be copied or disclosed by or to any unauthorised persons without the prior written consent of EBB Limited.

|           |             |          |
|-----------|-------------|----------|
|           |             |          |
| P1        | First Issue | 01/05/21 |
| Mod       | Description | Date     |
| REVISION: |             |          |

DATE: 01/05/21      DRAWN BY: JJ      SCALE 1:200 (A3)

PROPOSED SIDE EXTENSION  
8 Keston Avenue  
M97AQ

PROJECT: Residential Extension  
CLIENT: MRS CHEN  
TITLE: EXISTING & PROPOSED  
SITE PLAN  
DRG No. EBB889-01-002 P1