


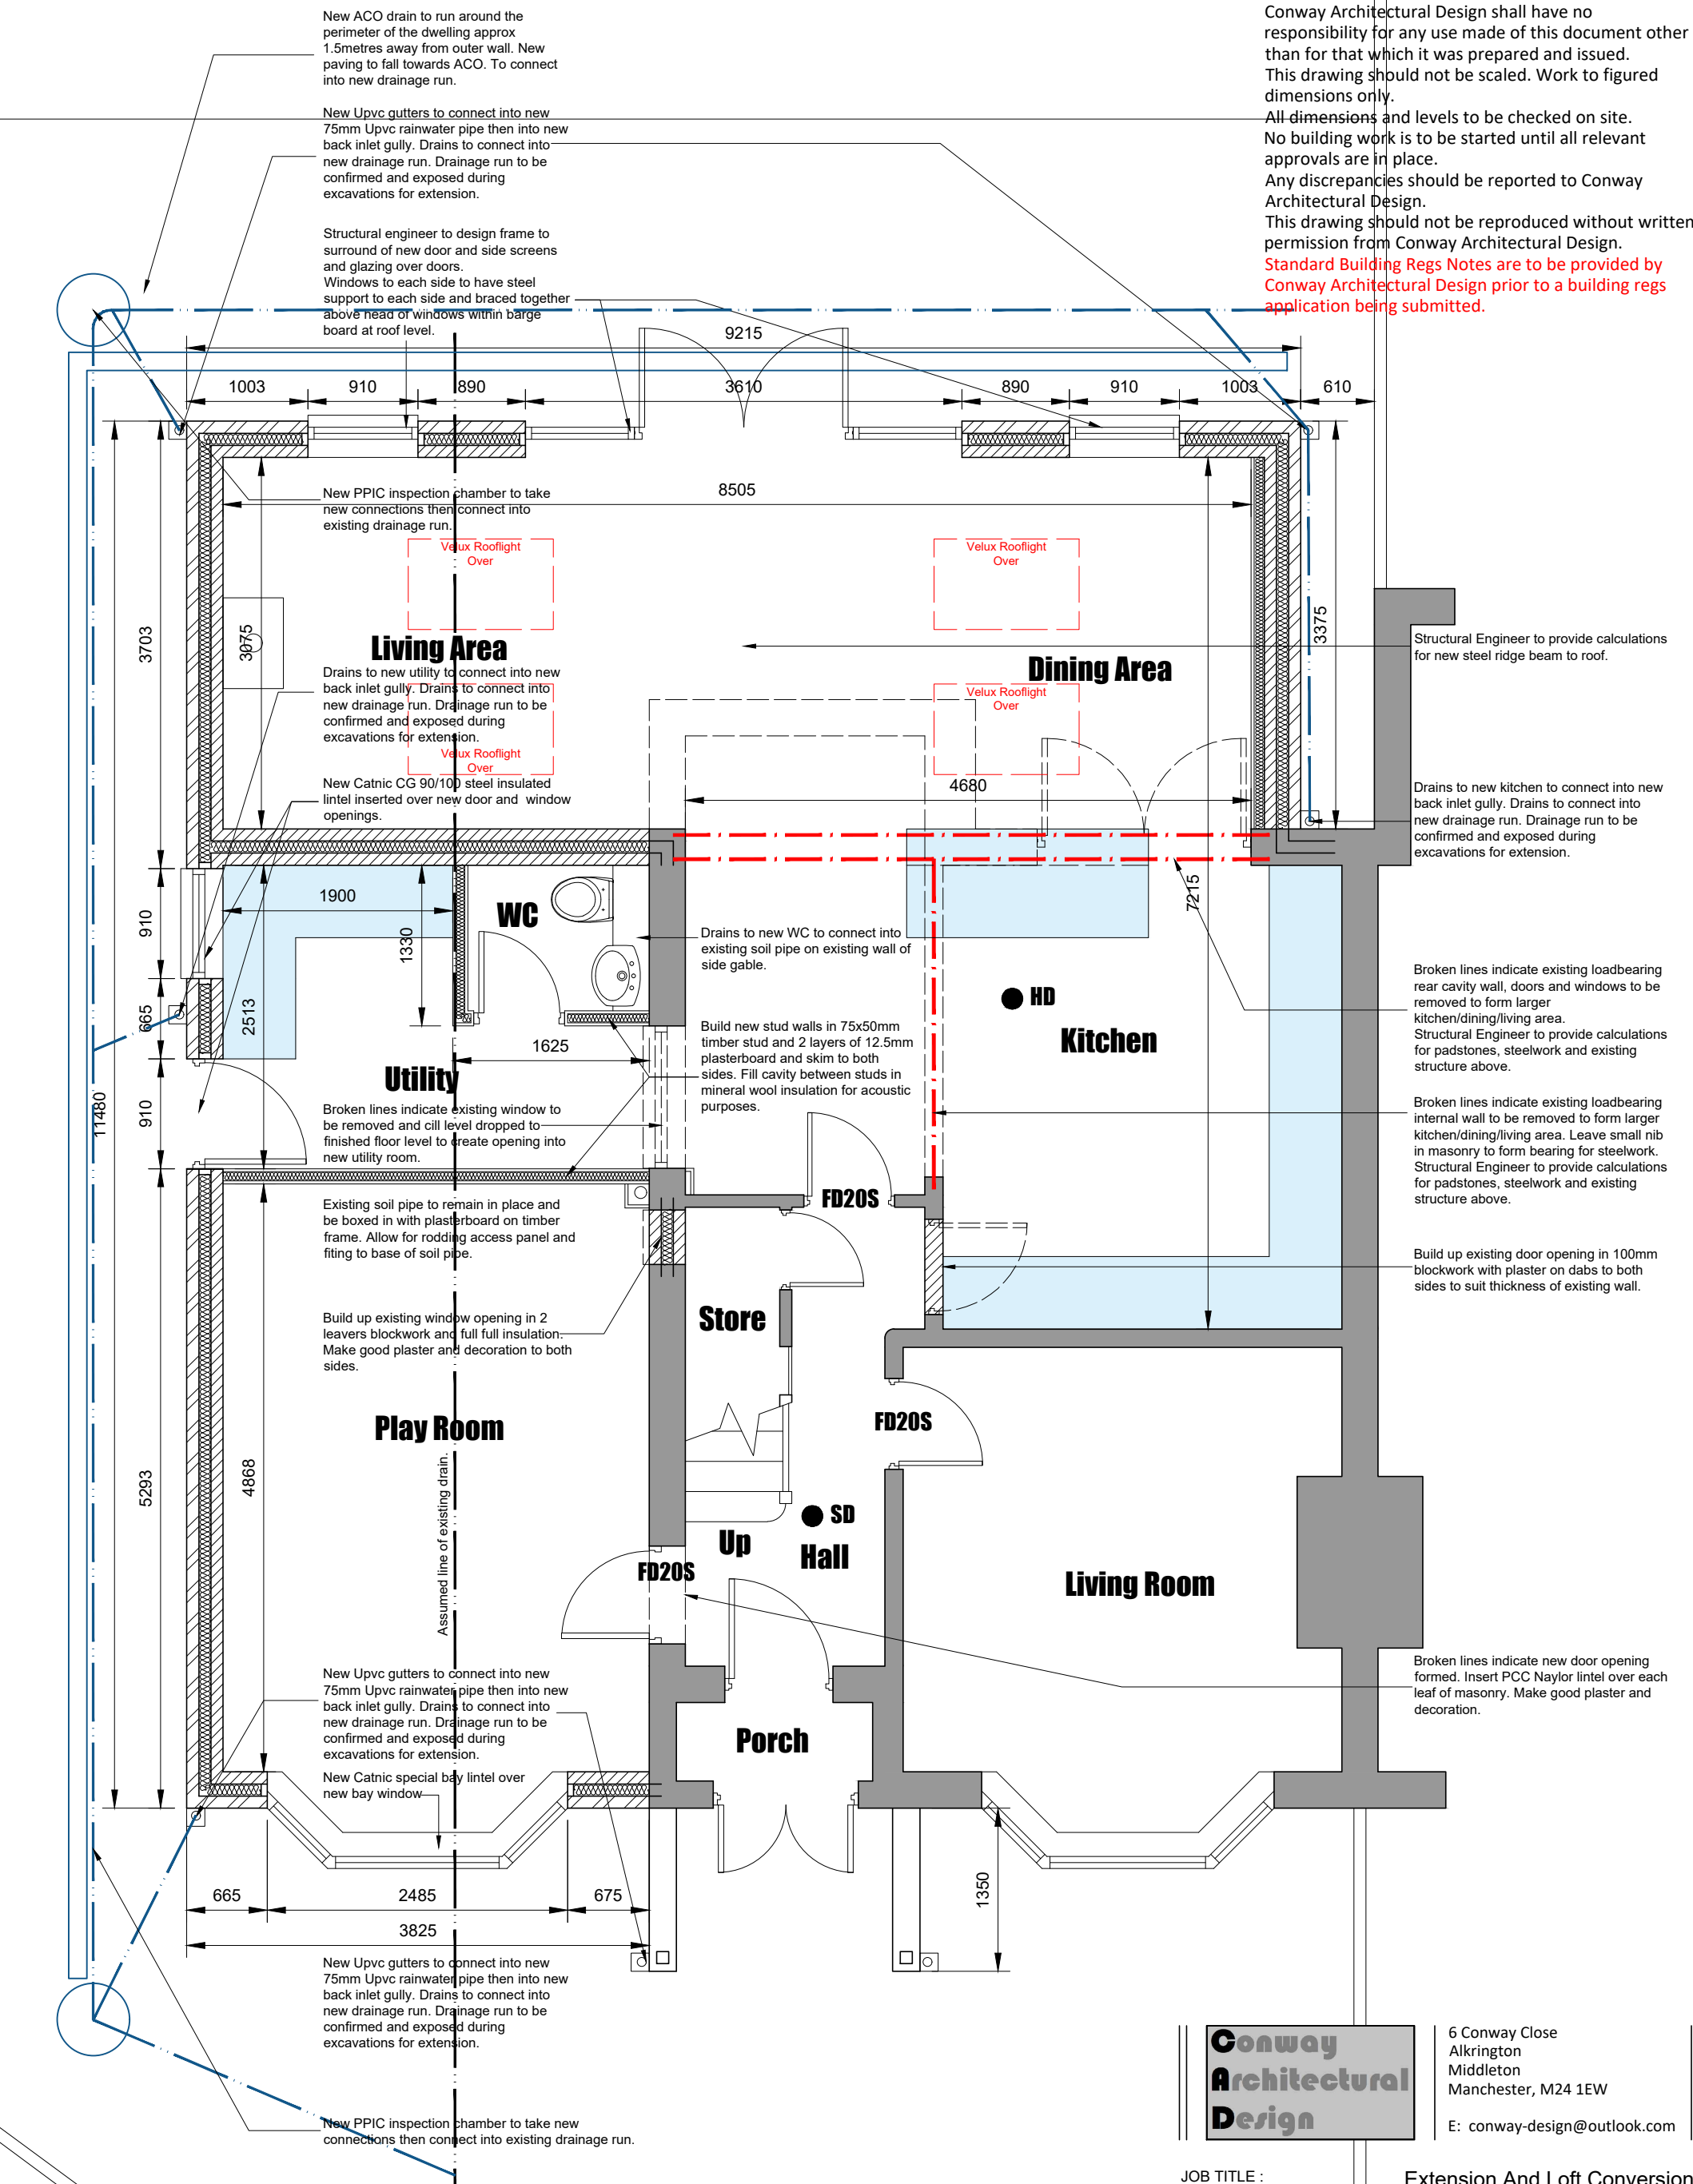

- HD Indicates heat detector.
- SD Indicates smoke detector.
- FD20S 20min fire door.

**Conway
Architectural
Design**

6 Conway Close
Alkington
Middleton
Manchester, M24 1EW
E: conway-design@outlook.com

JOB TITLE : Extension And Loft Conversion
ADDRESS : 2 Enderby Road, Moston
DRAWING TITLE : Proposed Ground Floor Plan
SCALE : 1:50 @ A3
DRAWN : xxx DATE : 13.09.20

JOB NO./ DWG NO. 357-08