




PHOTOGRAPH OF HEAD OF RETROFIT INTERNAL STAIR THAT CONNECTS GROUND AND FIRST FLOOR NIGHTCLUB AREAS. MOST AREAS PLASTERBOARDED AND BOXED IN AND SUBSEQUENTLY PAINTED BLACK FOR NIGHTCLUB USE.



PHOTOGRAPH OF RETROFIT PLASTERBOARD CEILING TO STORAGE AREAS GENERALLY.

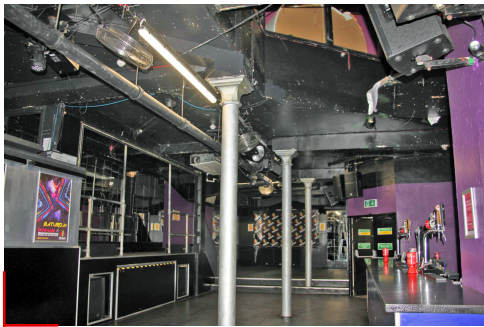

PHOTOGRAPH OF SEATING AREA 0/003 SHOWING RETROFIT PLASTERBOARD CEILING AND BOXING OUT OF TIMBER BEAMS. ALL PAINTED BLACK FOR NIGHTCLUB USE. LIGHTS, ALARMS, INDICATORS AND SPRINKLERS PREDOMINANTLY SURFACE MOUNTED.



PHOTOGRAPH OF ENTRANCE LIFT/STAIR LOBBY 0/006 SHOWING RETROFIT PLASTERBOARD BULKHEAD CEILINGS WITH INTEGRAL DOWNLIGHTERS

NOTE:
EXISTING CEILING FABRIC TO THIS FLOOR WHICH WILL BE REMOVED AS PART OF THE PROPOSAL IS PART OF THE MODERN CLUB FIT-OUT AND AS SUCH NON-ORIGINAL

- © BOWKER SADLER PARTNERSHIP LIMITED

THIS DRAWING IS THE SUBJECT OF COPYRIGHT WHICH VESTS IN BOWKER SADLER PARTNERSHIP LIMITED. IT IS AN INFRINGEMENT OF COPYRIGHT TO REPRODUCE THIS DRAWING, BY WHATEVER MEANS, INCLUDING ELECTRONIC, WITHOUT THE EXPRESS WRITTEN CONSENT OF BOWKER SADLER PARTNERSHIP LIMITED WHICH RESERVES ALL ITS RIGHTS

BOWKER SADLER PARTNERSHIP LIMITED ASSERTS ITS RIGHTS TO BE IDENTIFIED AS THE AUTHOR OF THIS DESIGN
- DRAWING NOT TO BE SCALED.

REPORT ERRORS & OMISSIONS TO ARCHITECT.


CHECK ALL DIMENSIONS ON SITE

DRAWING TO BE READ IN CONJUNCTION WITH THE HEALTH AND SAFETY PLAN AND ALL RELEVANT RISK ASSESSMENTS


BASED UPON OCCUPEYE LTD
MEASURED SURVEY RECEIVED
25.03.2019 VIA LAMBERT SMITH
HAMPTON



PHOTOGRAPH OF ENTRANCE LOBBY 0/001 SHOWING RETROFIT PLASTERBOARD BULKHEAD CEILINGS WITH INTEGRAL DOWNLIGHTERS

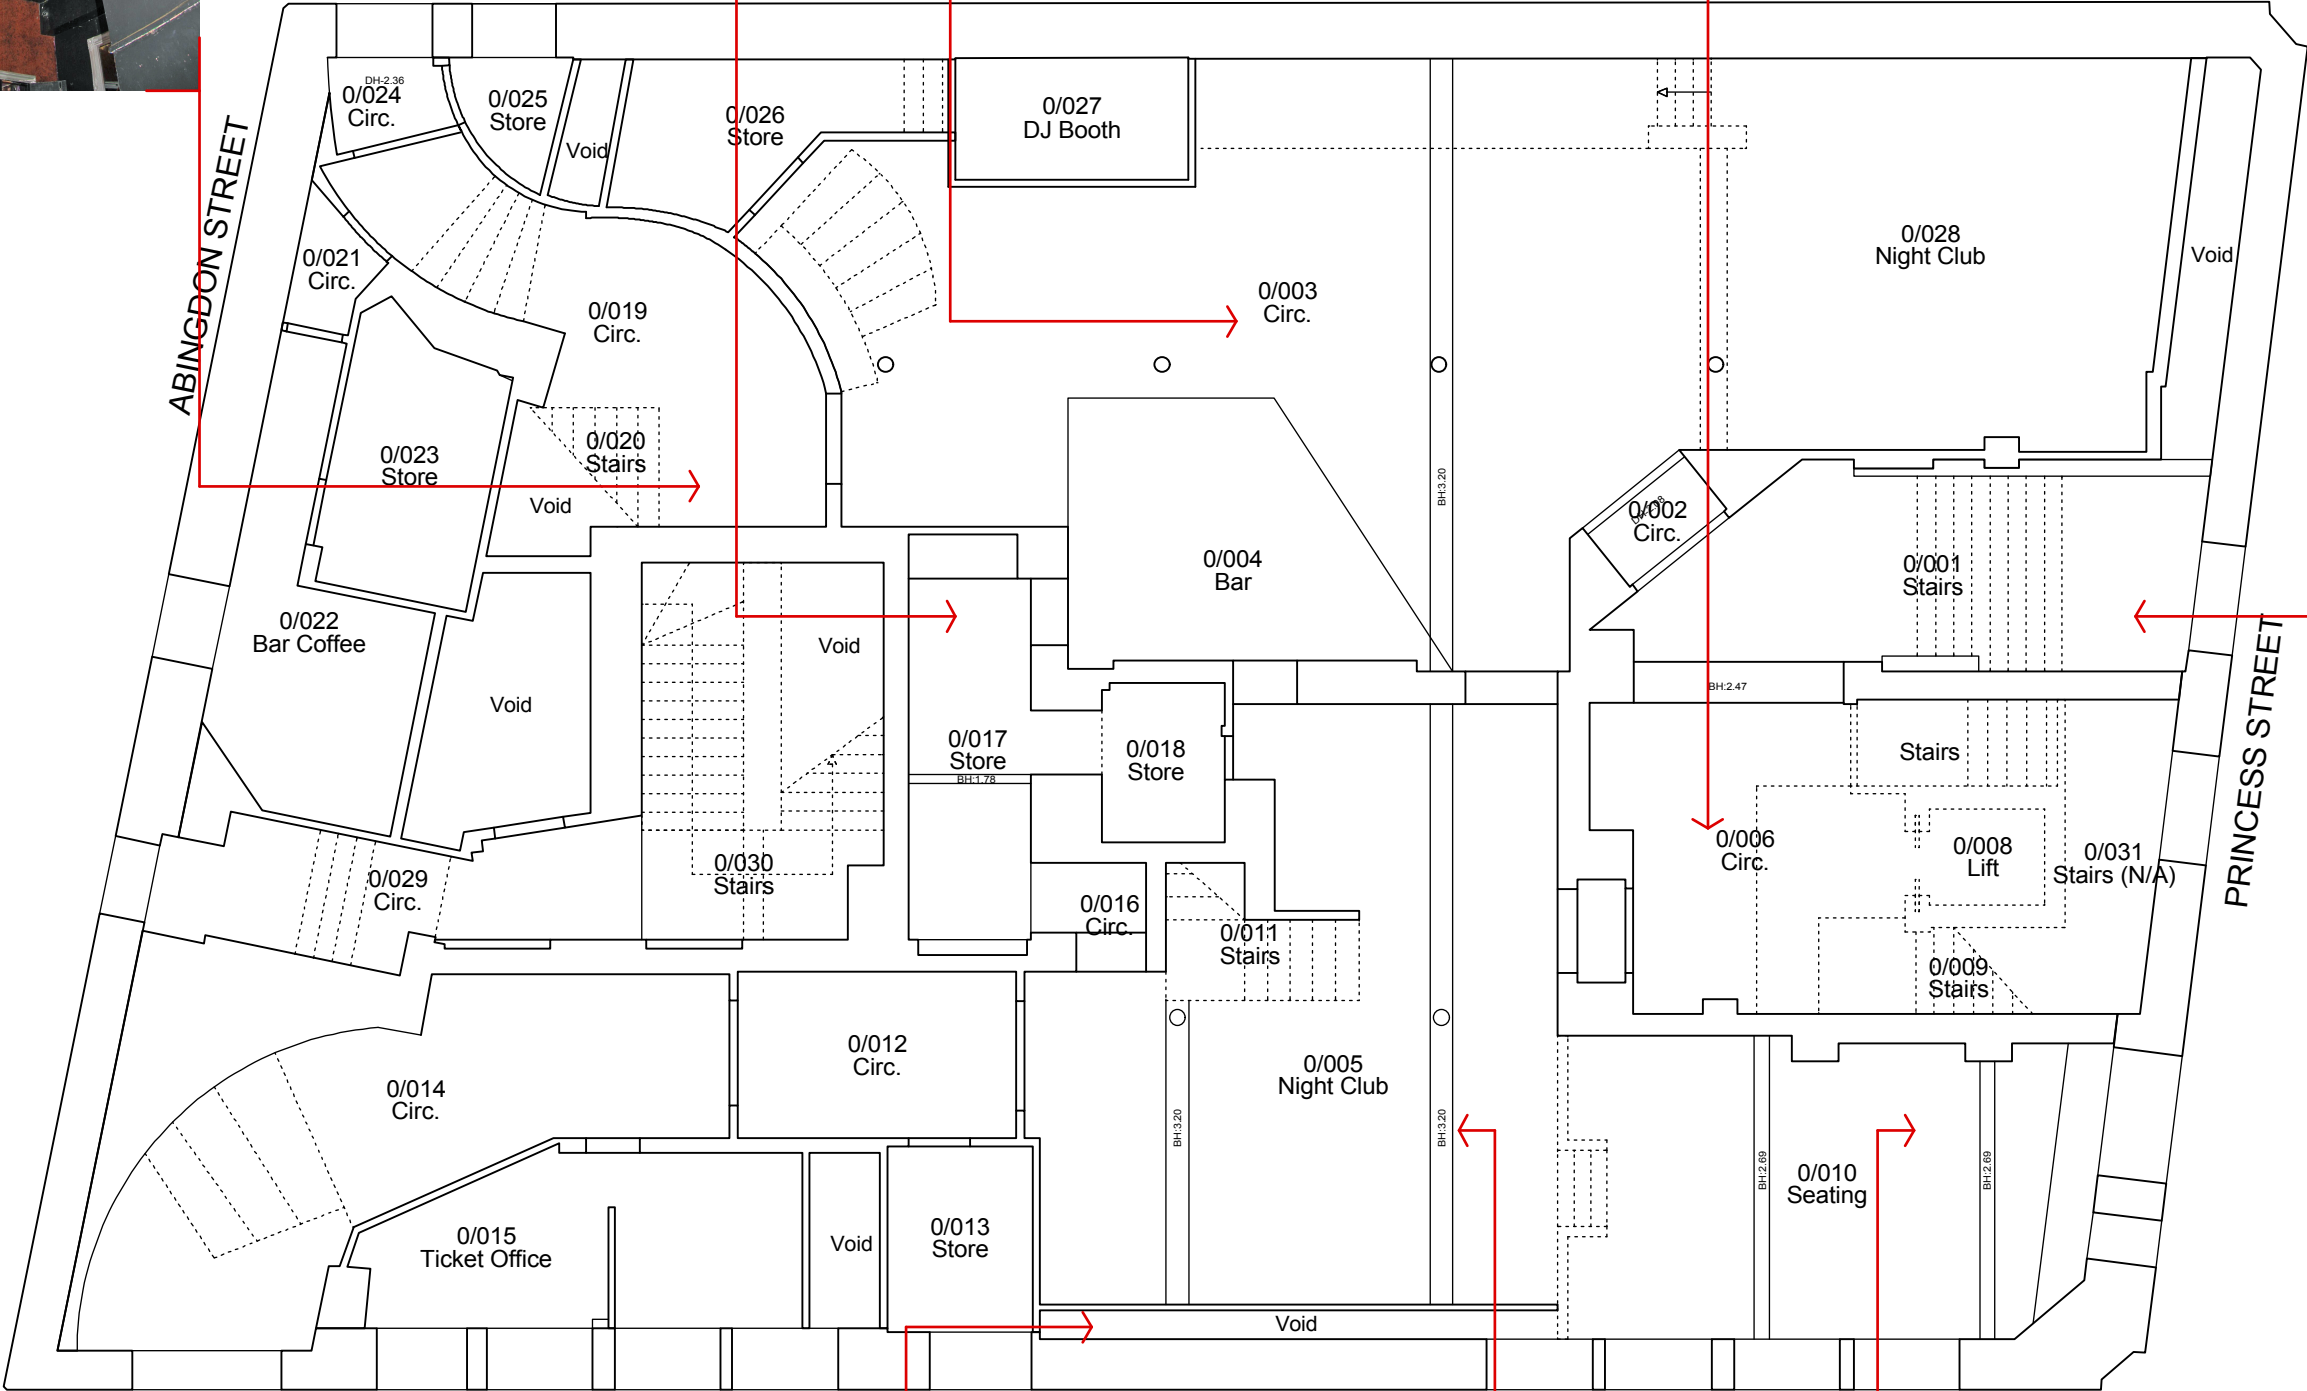

PHOTOGRAPH TAKEN BEHIND THE GENERAL LINING TO GROUND FLOOR NIGHTCLUB WALLS. ALL EXTERNAL WINDOWS ARE BOARDED UP AND INTERNAL WALL FACED LINED WITH OFFSET PLASTERBOARD ON TIMBER STUDWORK.

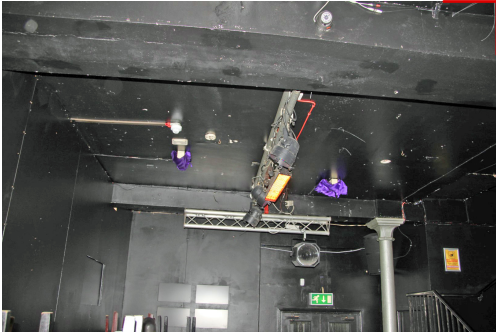

PHOTOGRAPH OF SEATING AREA 0/010 SHOWING RETROFIT PLASTERBOARD CEILING AND BOXING OUT OF TIMBER BEAMS. ALL PAINTED BLACK FOR NIGHTCLUB USE. LIGHTS, ALARMS, INDICATORS AND SPRINKLERS PREDOMINANTLY SURFACE MOUNTED.



PHOTOGRAPH OF SEATING AREA 0/010 SHOWING RETROFIT PLASTERBOARD CEILING AND BOXING OUT OF TIMBER BEAMS. ALL PAINTED BLACK FOR NIGHTCLUB USE. LIGHTS, ALARMS, INDICATORS AND SPRINKLERS PREDOMINANTLY SURFACE MOUNTED.

REV	DATE	DRN	CHKD
PROJECT			
PRINCESS HOUSE 105-107 PRINCESS STREET MANCHESTER			
CLIENT			
LAPWINE LIMITED			
DRAWING			
EXISTING GROUND FLOOR REFLECTED CEILING PLAN			
SCALE	SHEET SIZE	DRAWN	CHECKED
1:100	@ A3	DAL	CL
DATE		JUL 19	

BOWKER SADLER ARCHITECTURE

A: Hatherlow House, Hatherlow, Romiley, Stockport SK6 3DY
T: 0161 406 7333
E: bsp@bowker-sadler.co.uk
W: www.bowker-sadler.co.uk

JOB No	DRAWING No	REVISION
18-094	1071	
STATUS		
PLANNING		