



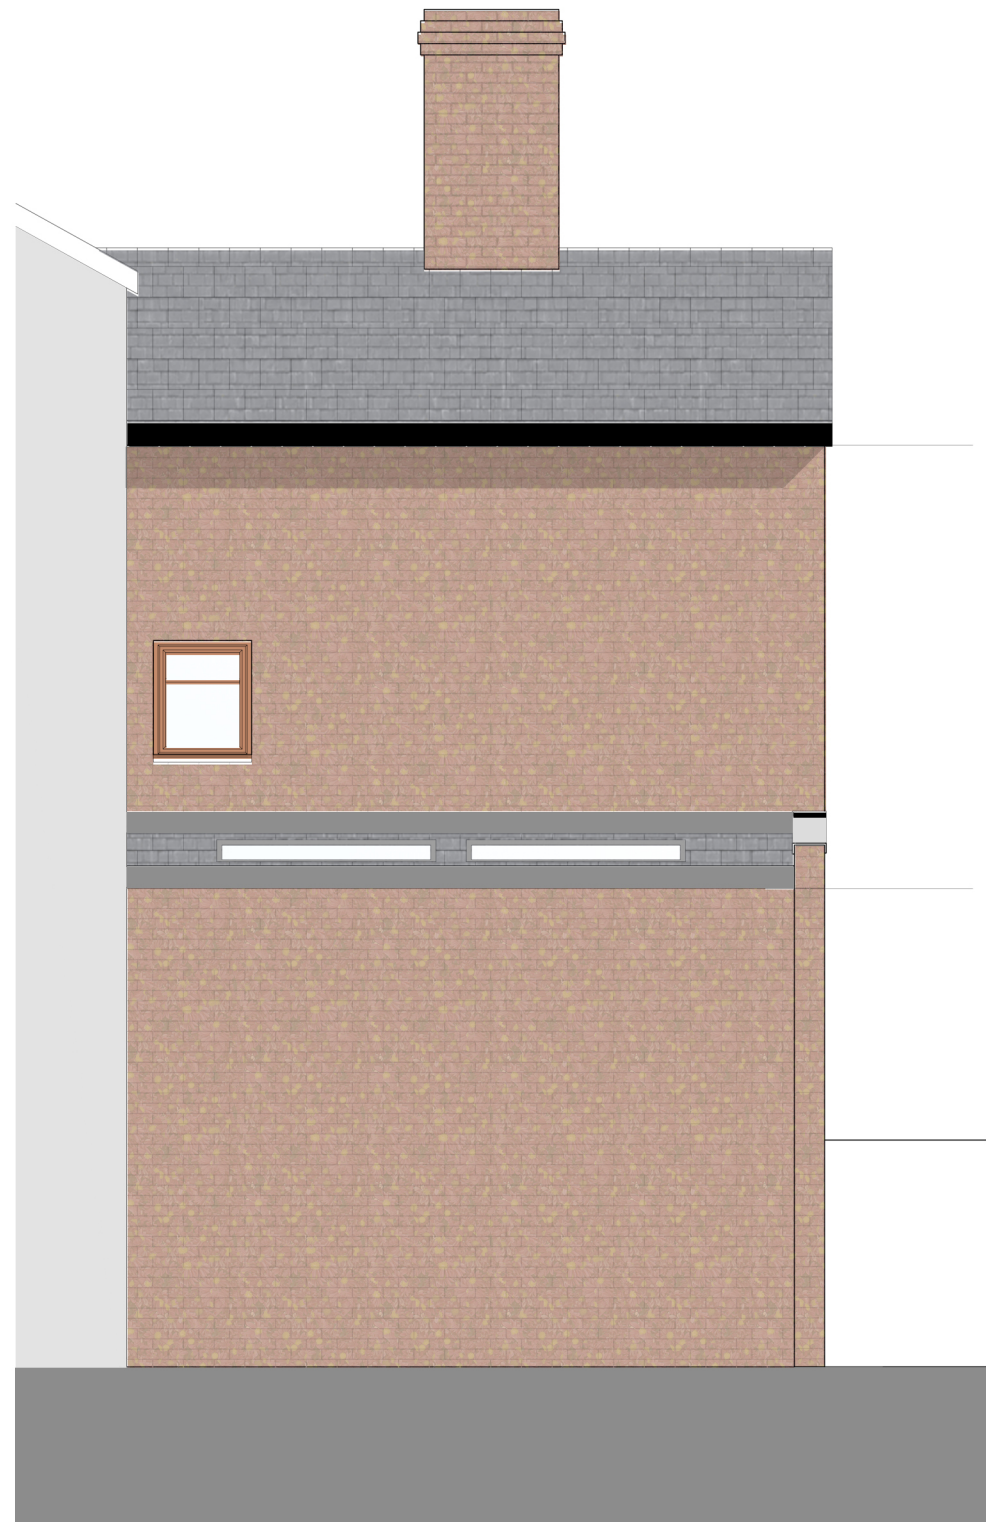

SCALE 1 : 100

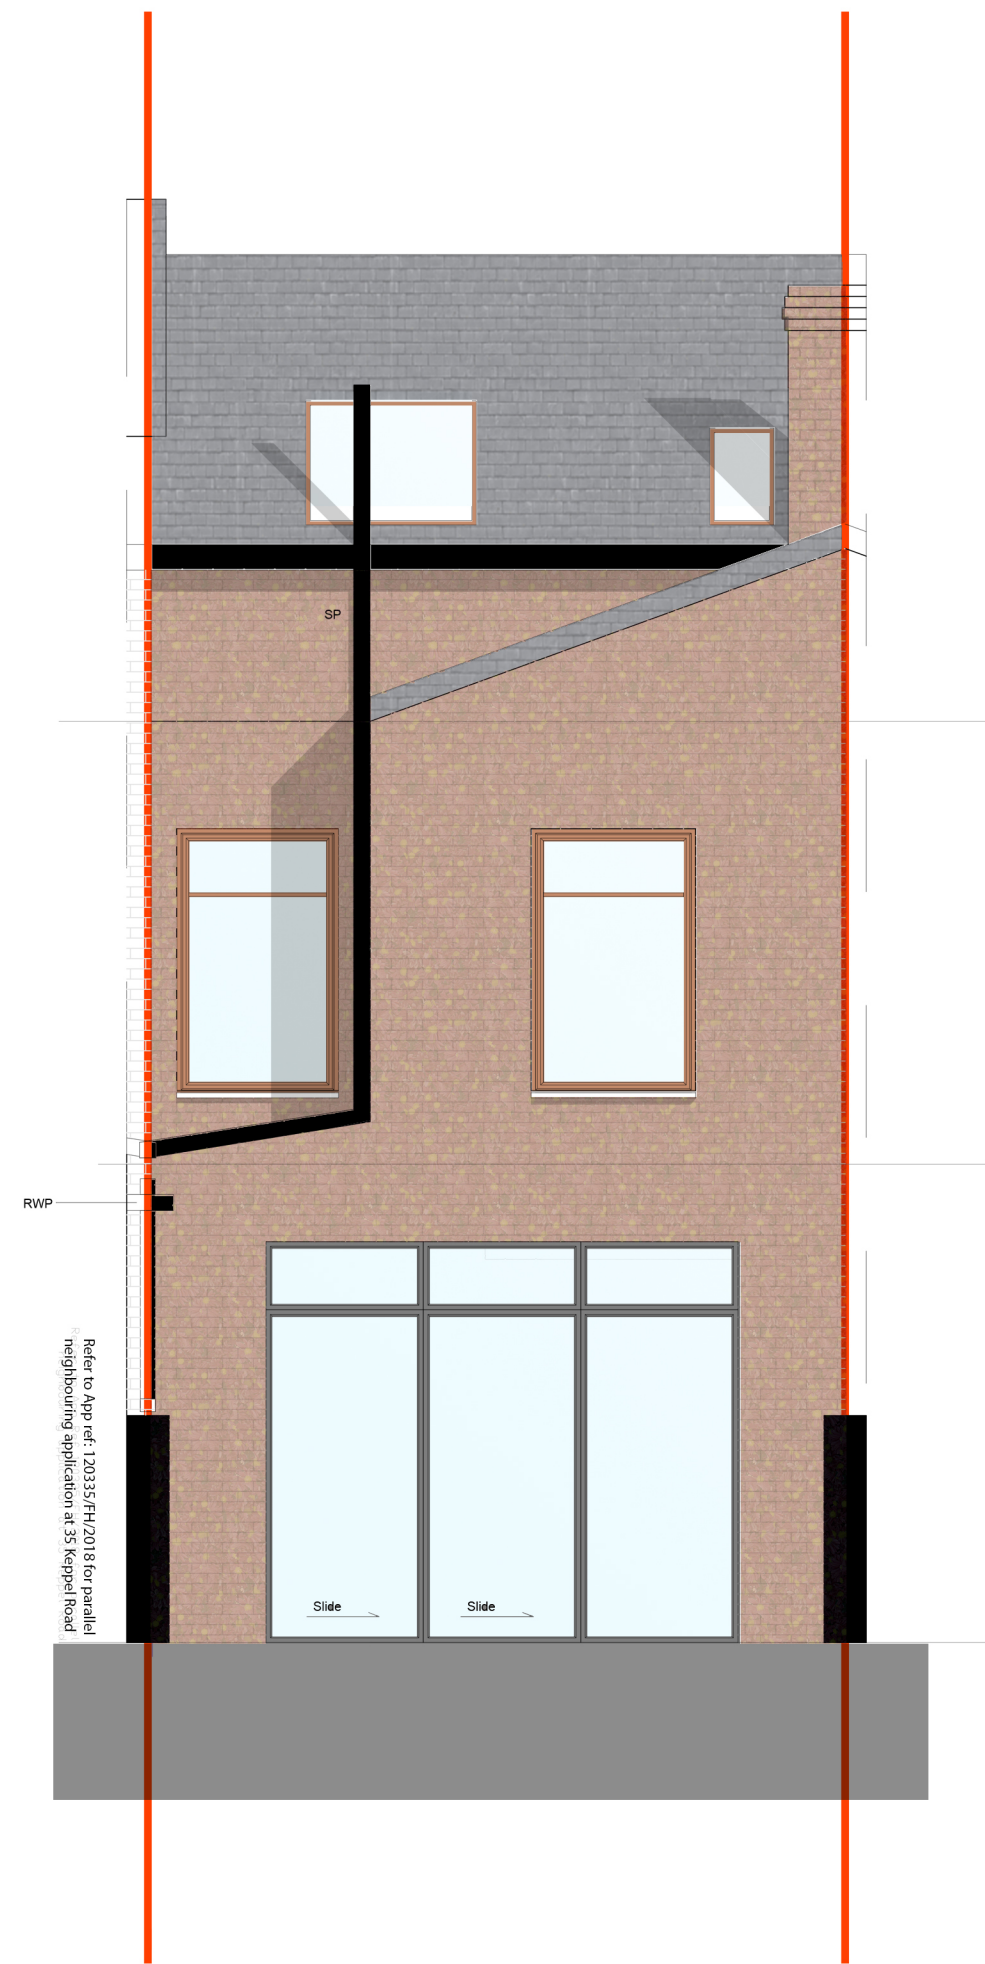

Proposed Rear Elevation

Proposed Side Elevation

2	Proposed Side Elevation Shown	Sept '21
1	Planning Application Submission	Jul '21
Rev	Description	Date
original by		date created
FW		July '21
client name		
SMc + KS		
project		
33 Keppel Road Chorlton cum Hardy Manchester M21 0BP		
drawing		
Proposed Elevations		
plot date		
29.06.21		
project number		scale
2021.002.000		1 : 100 @A3
drawing number		rev issue status
KEP-FW-XX-XX-DR-A-PL-004		2 PL