





Proposed Front Elevation




Proposed Side Elevation (South West)

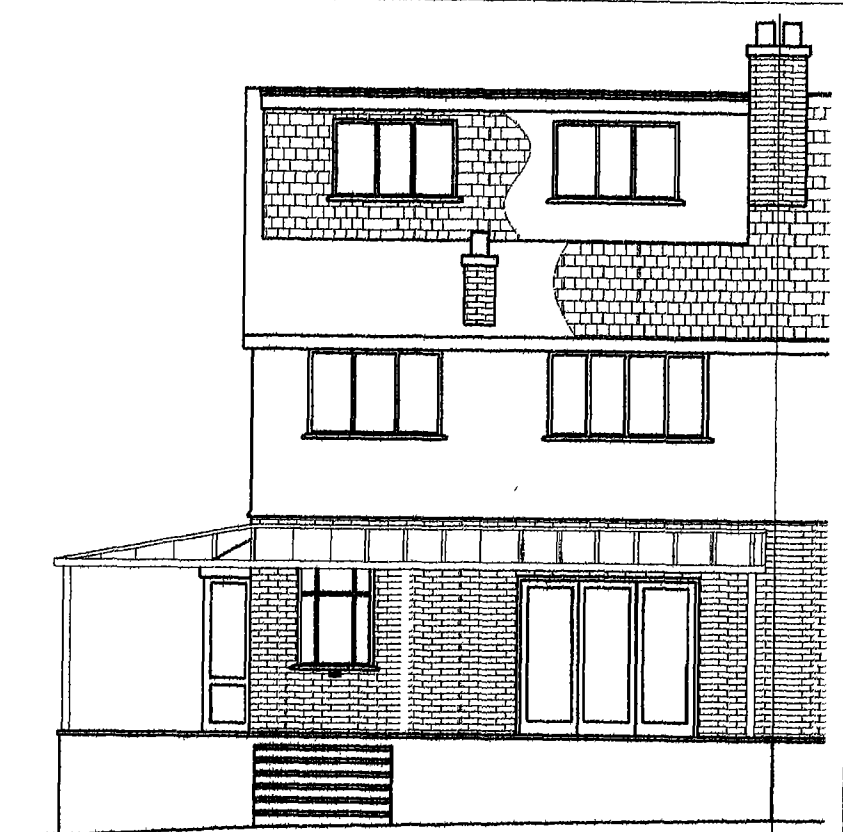


Proposed Rear Elevation

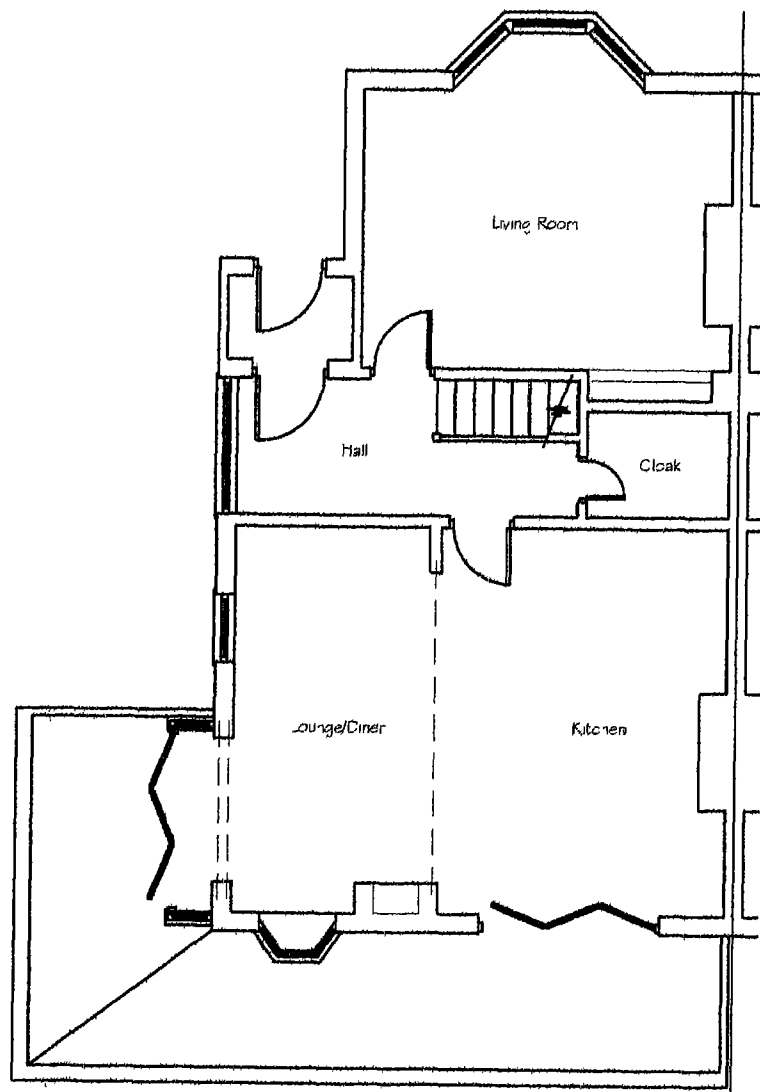


Proposed Ground Floor Plan

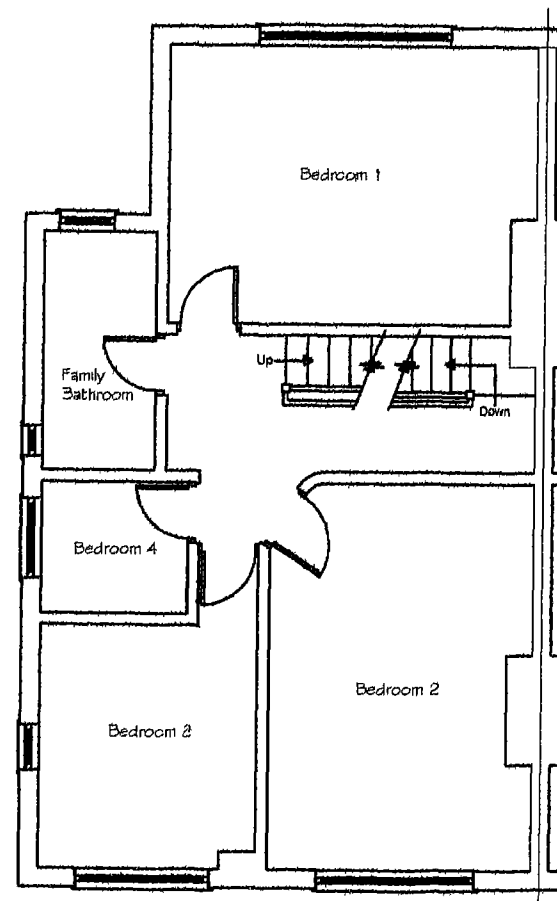

Proposed First Floor Plan

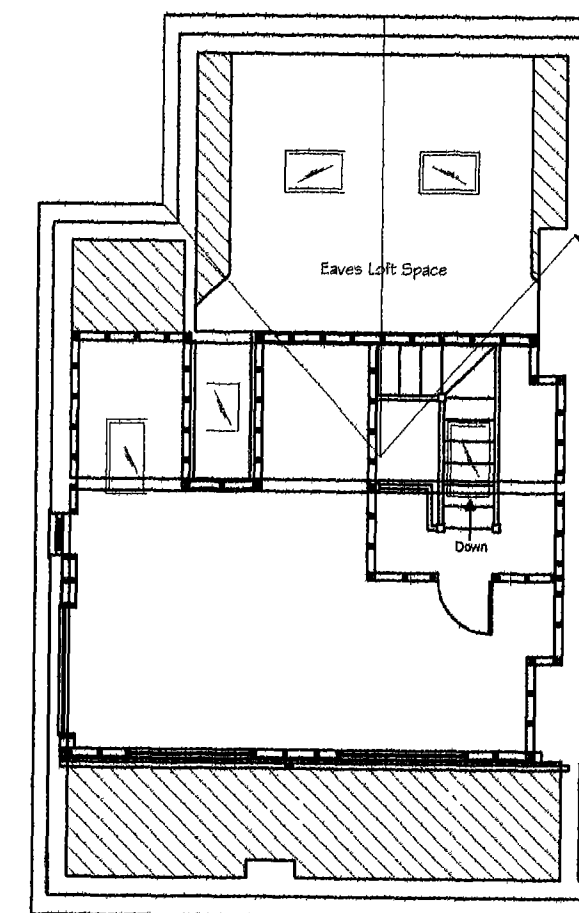

Proposed Loft Floor Plan

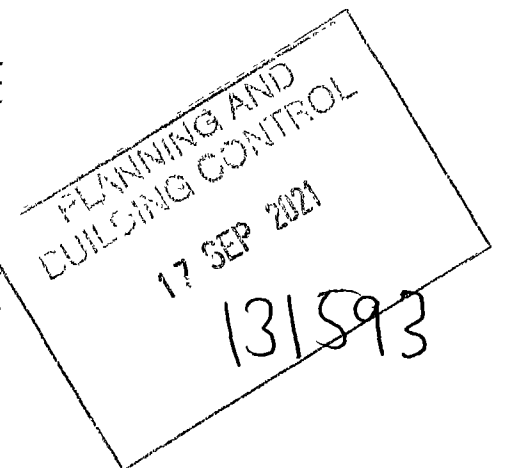

Title Proposed Dormer Loft Conversion Proposed Loft Plan & Floor Joist Layout	
Project Loft Conversion	
Location 57 Brookburn Rd, Chorlton-cum-Hardy, Manchester. M21 8FE.	
Scale 1:50 @ A3	Date 2nd July 2021
Drawn by	Client Mr Steve Meert
Local authority MANCHESTER	
Drawing number 02	Revision G