

DO NOT SCALE FROM THIS DRAWING. THE AUTHOR OF THIS DRAWING TAKES NO RESPONSIBILITY FOR ANY DIMENSIONS OBTAINED BY MEASURING OR SCALING FROM THIS DRAWING AND NO RELIANCE MAY BE PLACED ON SUCH DIMENSIONS. ALL DIMENSIONS MUST BE CHECKED AND VERIFIED ON SITE BY THE CONTRACTOR BEFORE COMMENCING ANY WORK OR PRODUCING DRAWINGS. RML ARCHITECTURE MUST BE NOTIFIED IMMEDIATELY OF ANY ERRORS OR DISCREPANCIES PRIOR TO THE COMMENCEMENT OF WORK.

THIS DRAWING IS TO BE READ IN CONJUNCTION WITH ALL OTHER RELEVANT CONTRACT DRAWINGS, SCHEDULES AND SPECIFICATIONS.

THIS DRAWING AND ALL INFORMATION CONTAINED WITHIN IS THE SOLE PROPERTY OF RML ARCHITECTURE LTD AND MAY NOT BE REPRODUCED IN WHOLE OR PART WITHOUT WRITTEN PERMISSION FROM RML ARCHITECTURE LTD.

REV	DESCRIPTION	DATE	BY
A	Fascia sign section and elevation amended to suit Landlords signage strategy.	23-09-21	RML

0mm 60mm
PRINTED SIZE @ A3
CLIENT



PROJECT
BSC ST PETERS SQUARE
2 ST PETERS SQUARE
MANCHESTER
M2 3LQ

DRAWING TITLE
PROPOSED SIGN DETAILS


PROJECT NUMBER 9551
DATE JULY '21

SCALE 1:10 & 1:20 @ A3
DRAWN BY RML


DRAWING NUMBER 9551-P-06
REVISION A

DRAWING STATUS
APPROVAL


RMLArchitecture
FREEDOM WORKS CREATIVE HUB,
UNIT 7 HOVE BUSINESS CENTRE,
HOVE. BN3 6HA

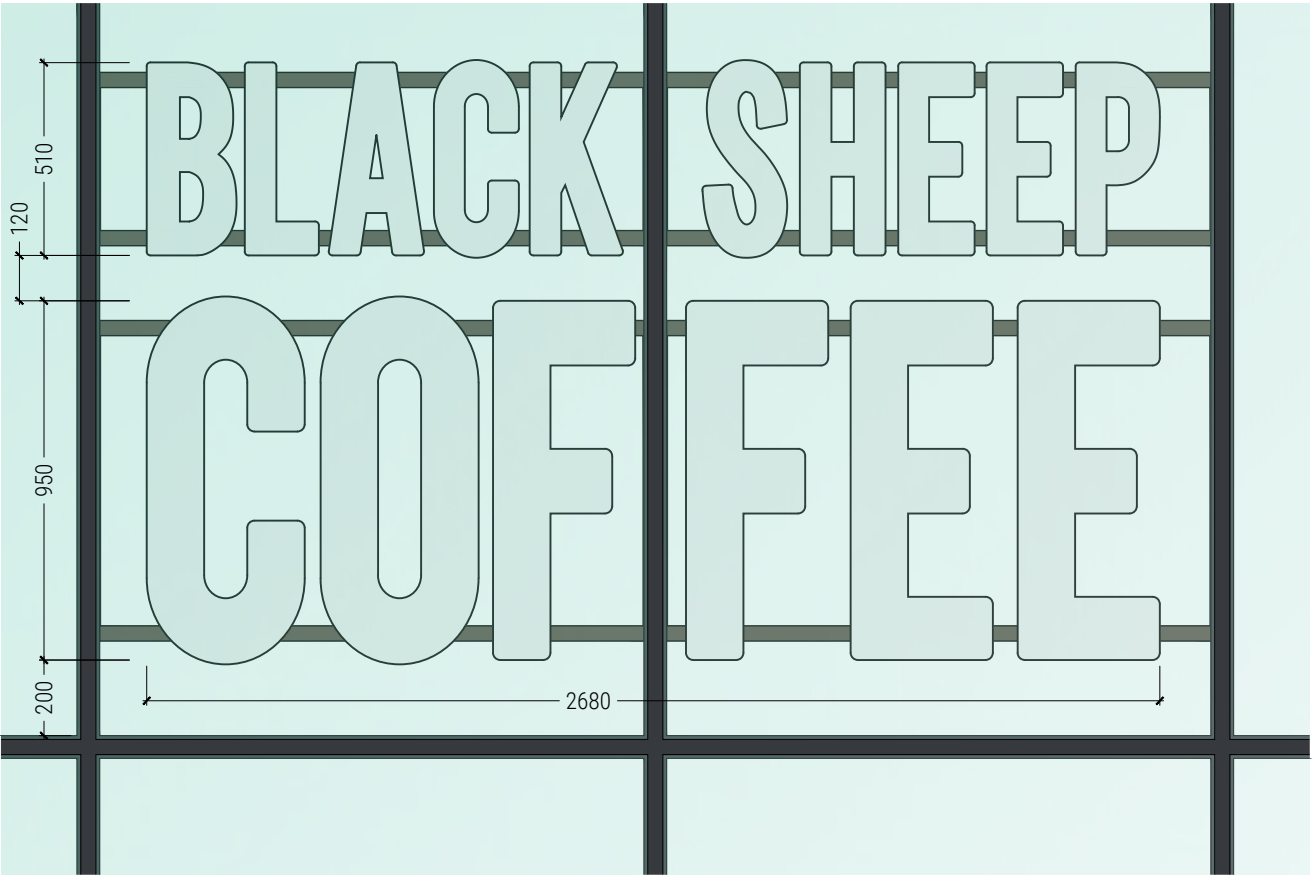

Fascia Sign Front Elevation - Scale 1:20

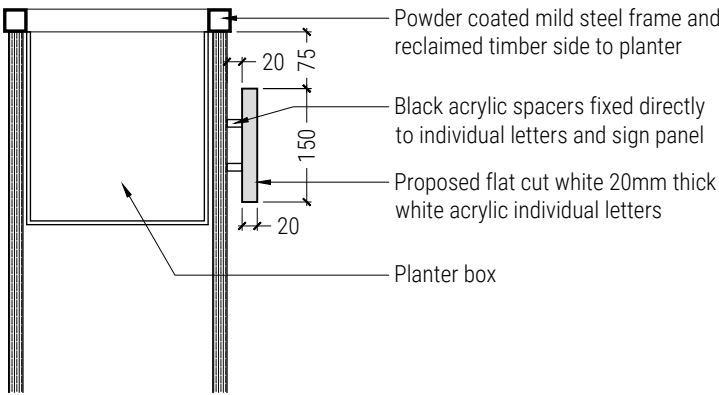

Section Through Planter Sign - Scale 1:10

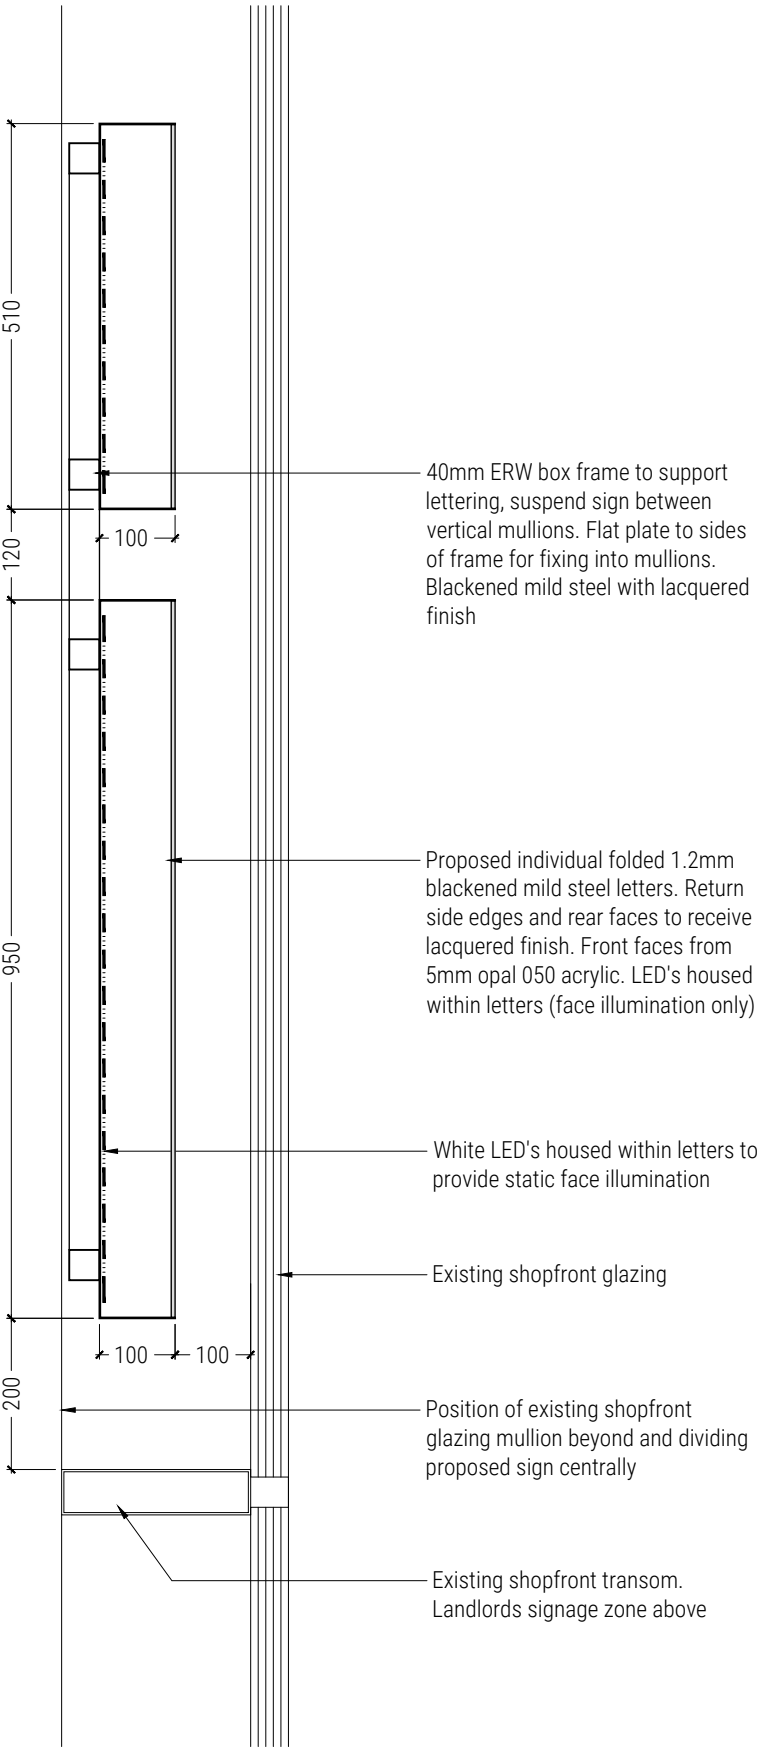

Section Through Fascia Sign - Scale 1:10

SCALE - 1:10 @ A3
0 0.2m 0.4m 0.6m 0.8m 1m

SCALE - 1:20 @ A3
0 0.5m 1m 1.5m 2m