


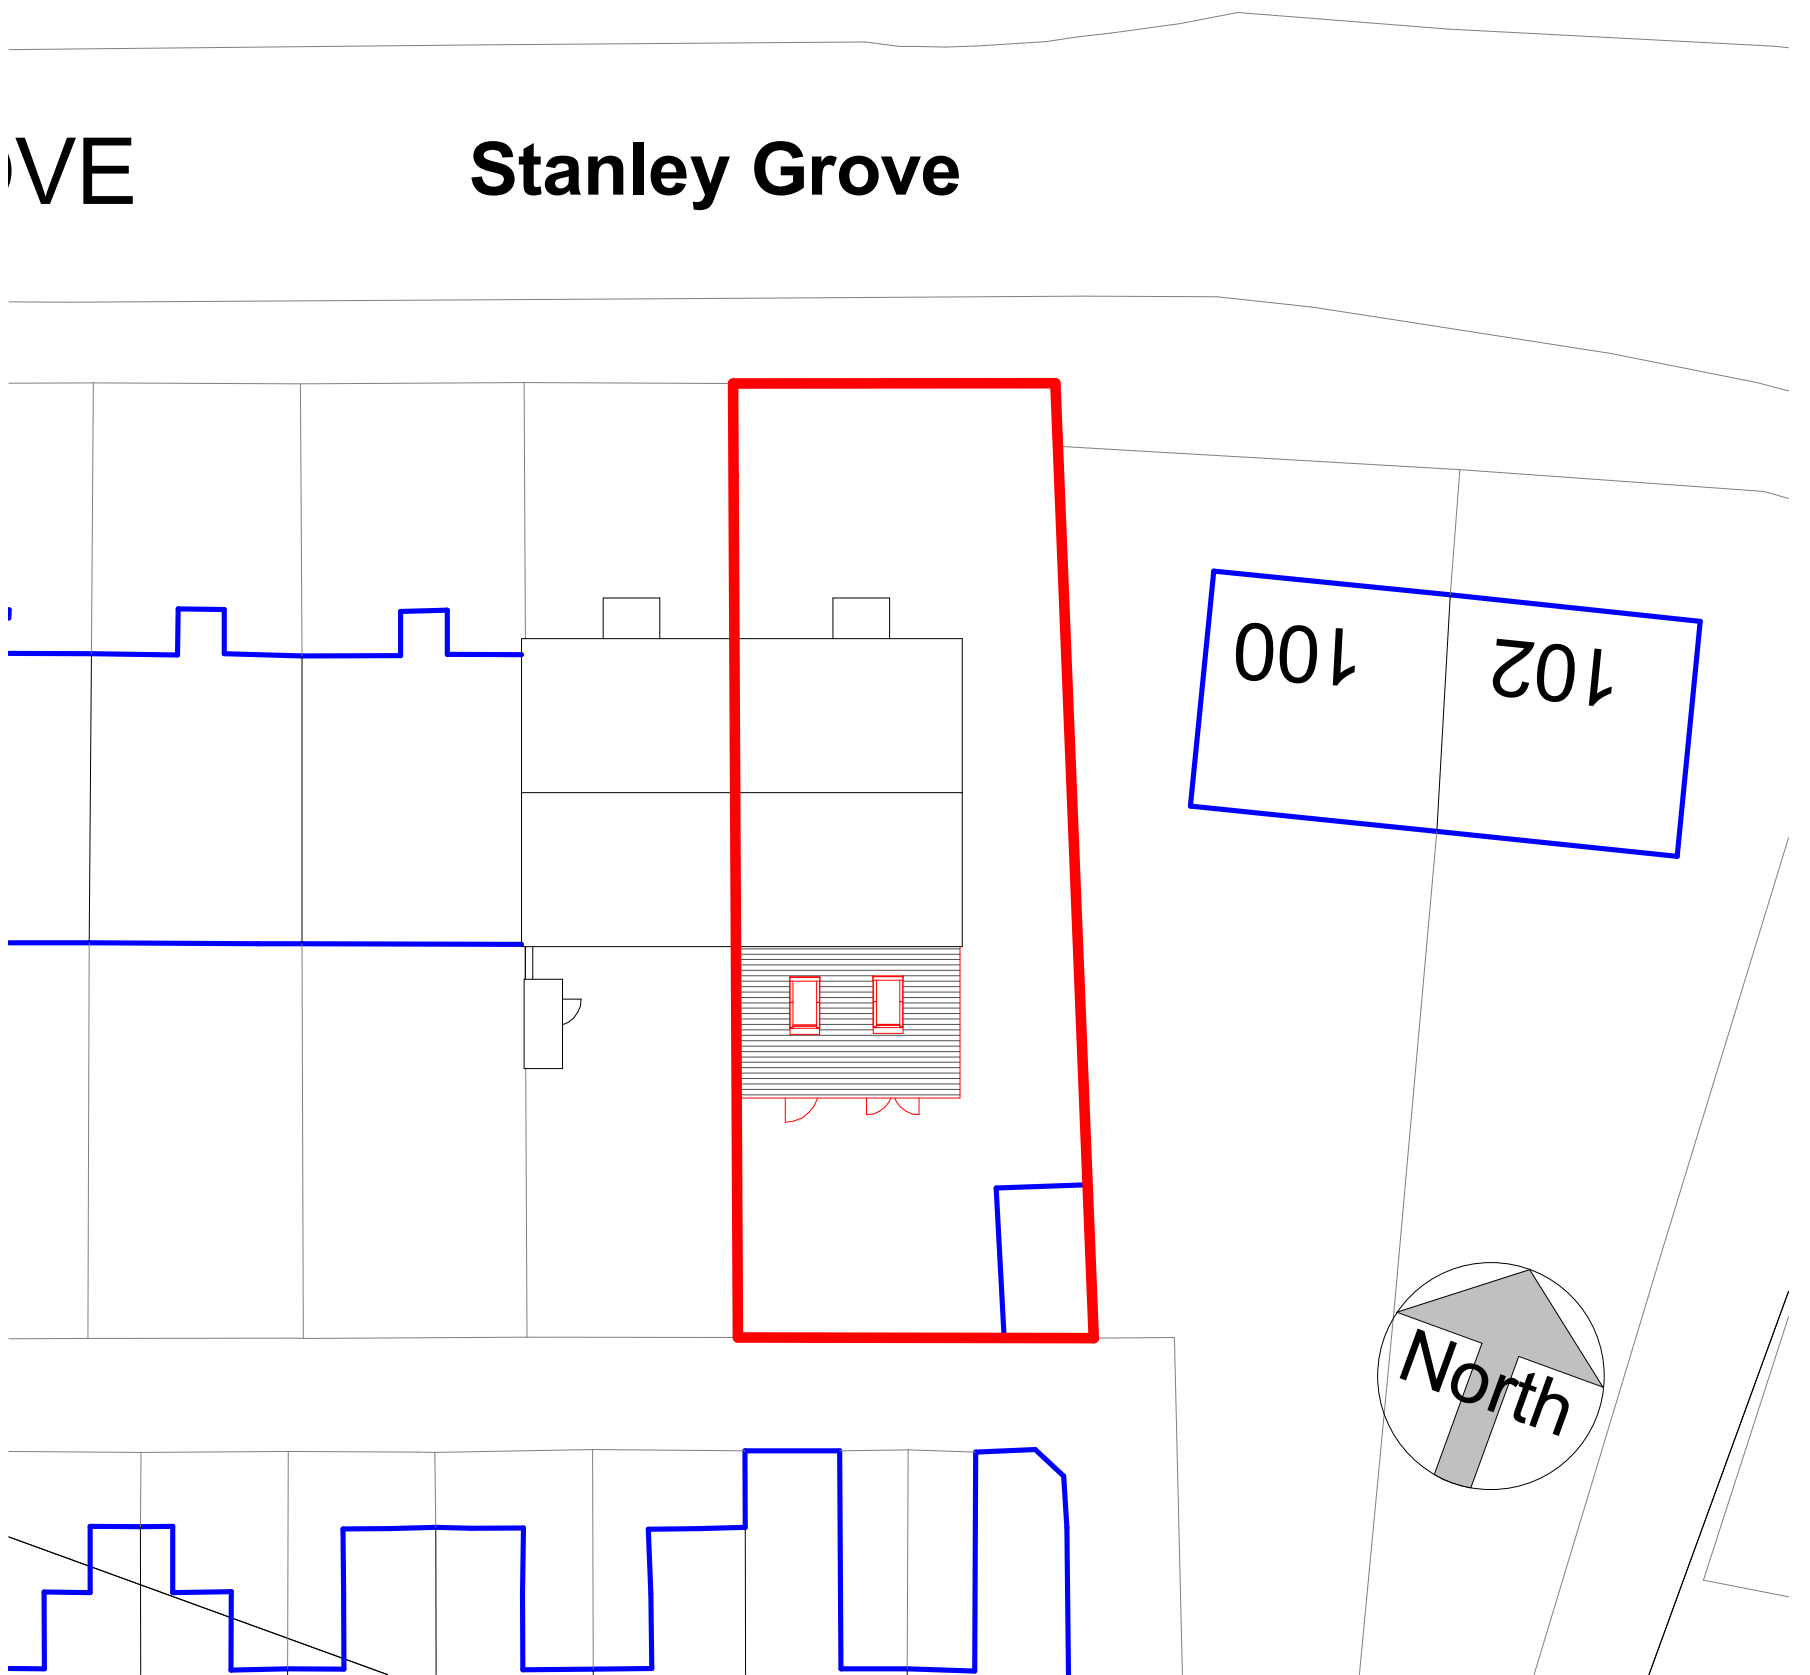

Location Plan
1 : 1250



COPYRIGHT © ALL RIGHTS RESERVED BY VIKAS ALYAS LTD. DO NOT SCALE FROM DRAWING. DRAWING INDICATES DESIGN INTENT ONLY. REPORT ANY DISCREPANCIES TO CLIENT / VA LTD. NOT TO BE USED FOR CONSTRUCTION UNLESS STATED SO. TO BE READ IN CONJUNCTION WITH OTHER DRAWINGS OR SPECIFICATION WHERE PROVIDED.

ARCHITEK
BUILDING DESIGN CONSULTANCY

0161 511 8479
vikas@architek.uk
916 Stockport Road, Levenshulme, Manchester, M19 3AB

No.	Description	Date
P1	Issue to Planning	18.08.2021

PROJECT		ADDRESS		CLIENT		
Single storey rear extension		2034_92 Stanley Grove Longsight, Manchester M12 5GF		Marlene Barnett		
		SHEET		Date 18.05.2021	Project number 2034	Scale (@ A3) As indicated
Manchester City Council		PURPOSE OF ISSUE		Drawn by VA	DRAWING NUMBER	
Planning		Location and Site Plan		Checked by VA	A101	REV P1