

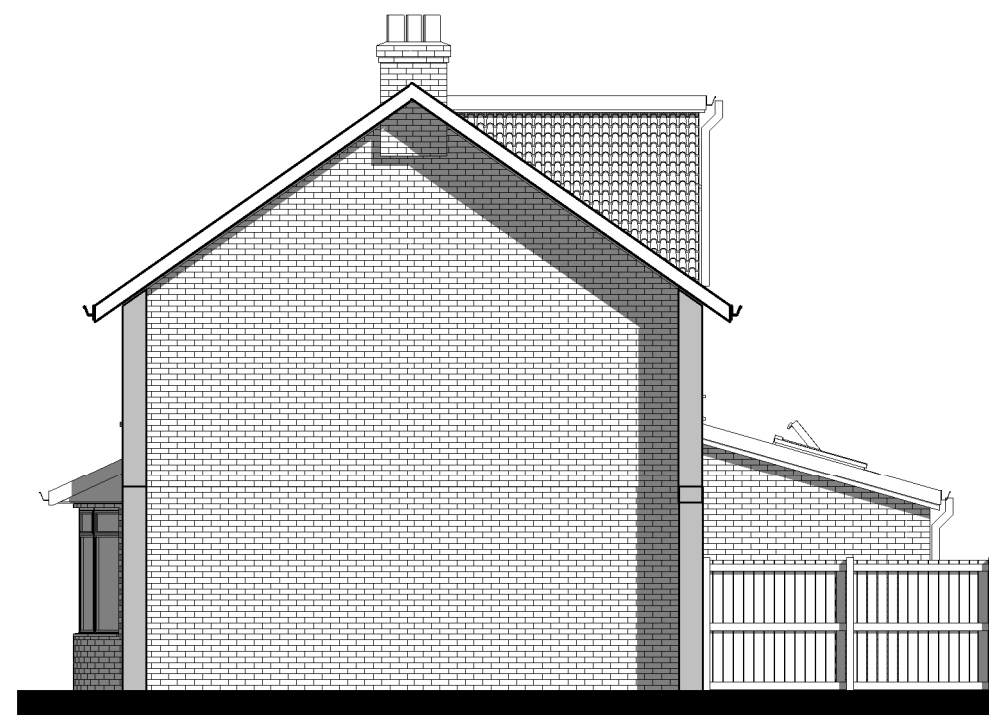


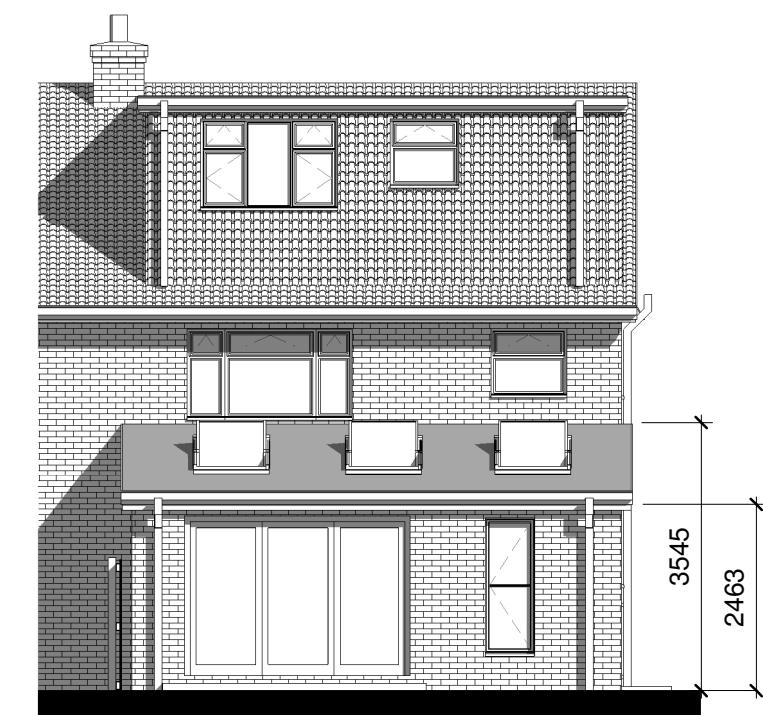


Proposed Side Elevation 1

1 : 100

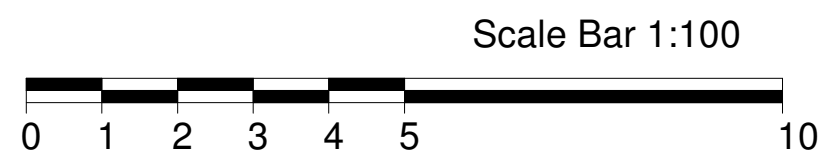


Proposed Rear Elevation

1 : 100

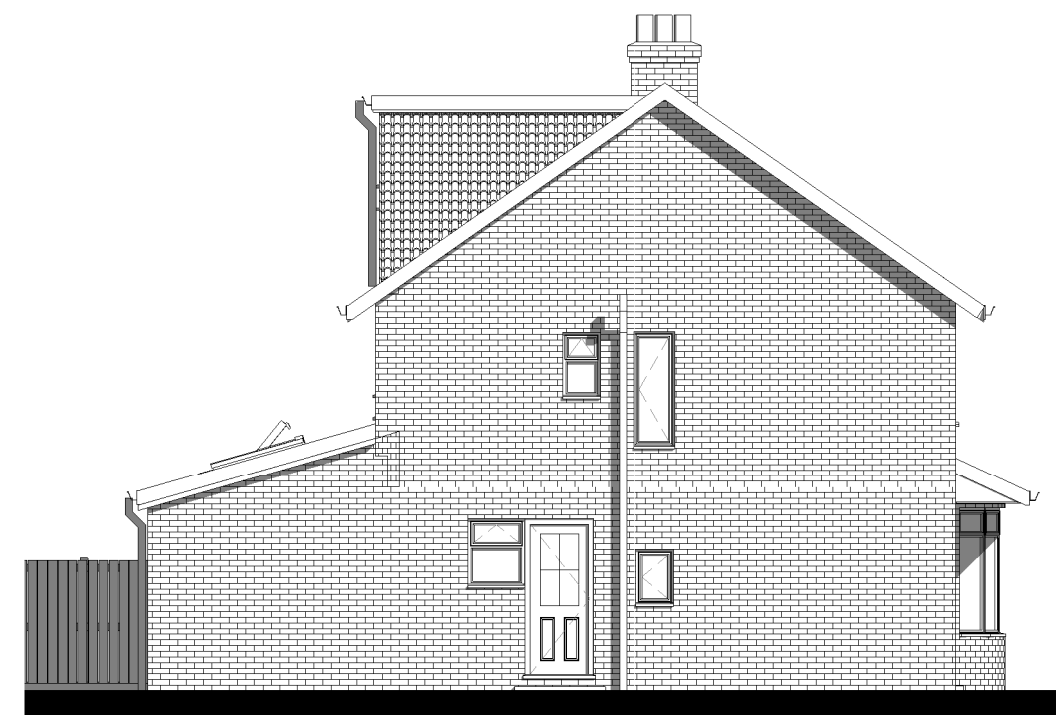


Proposed Side Elevation

1 : 100

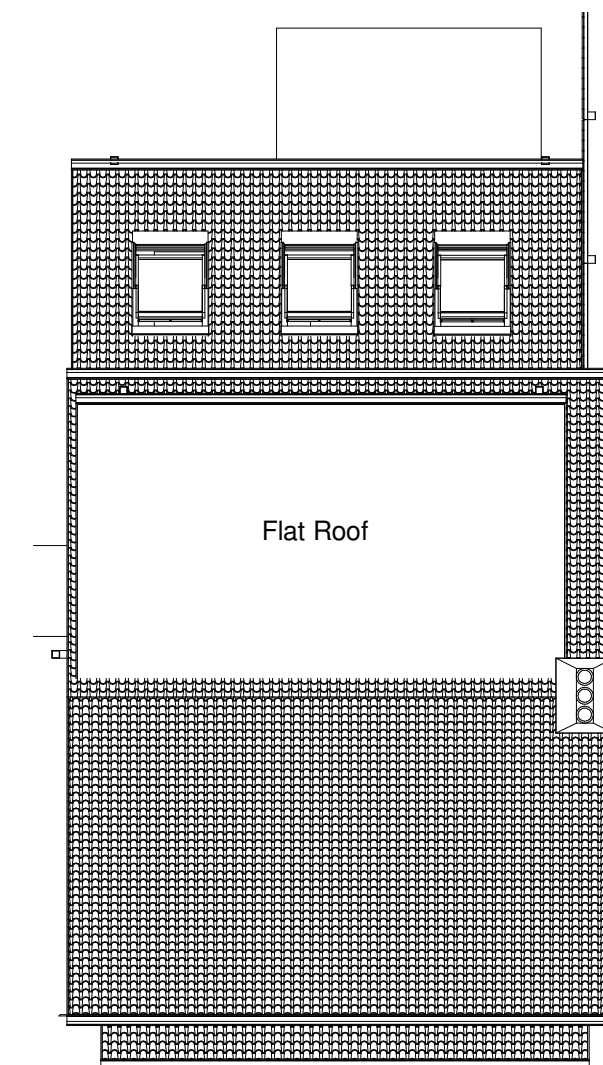

04 Proposed Roof Plan

1 : 100

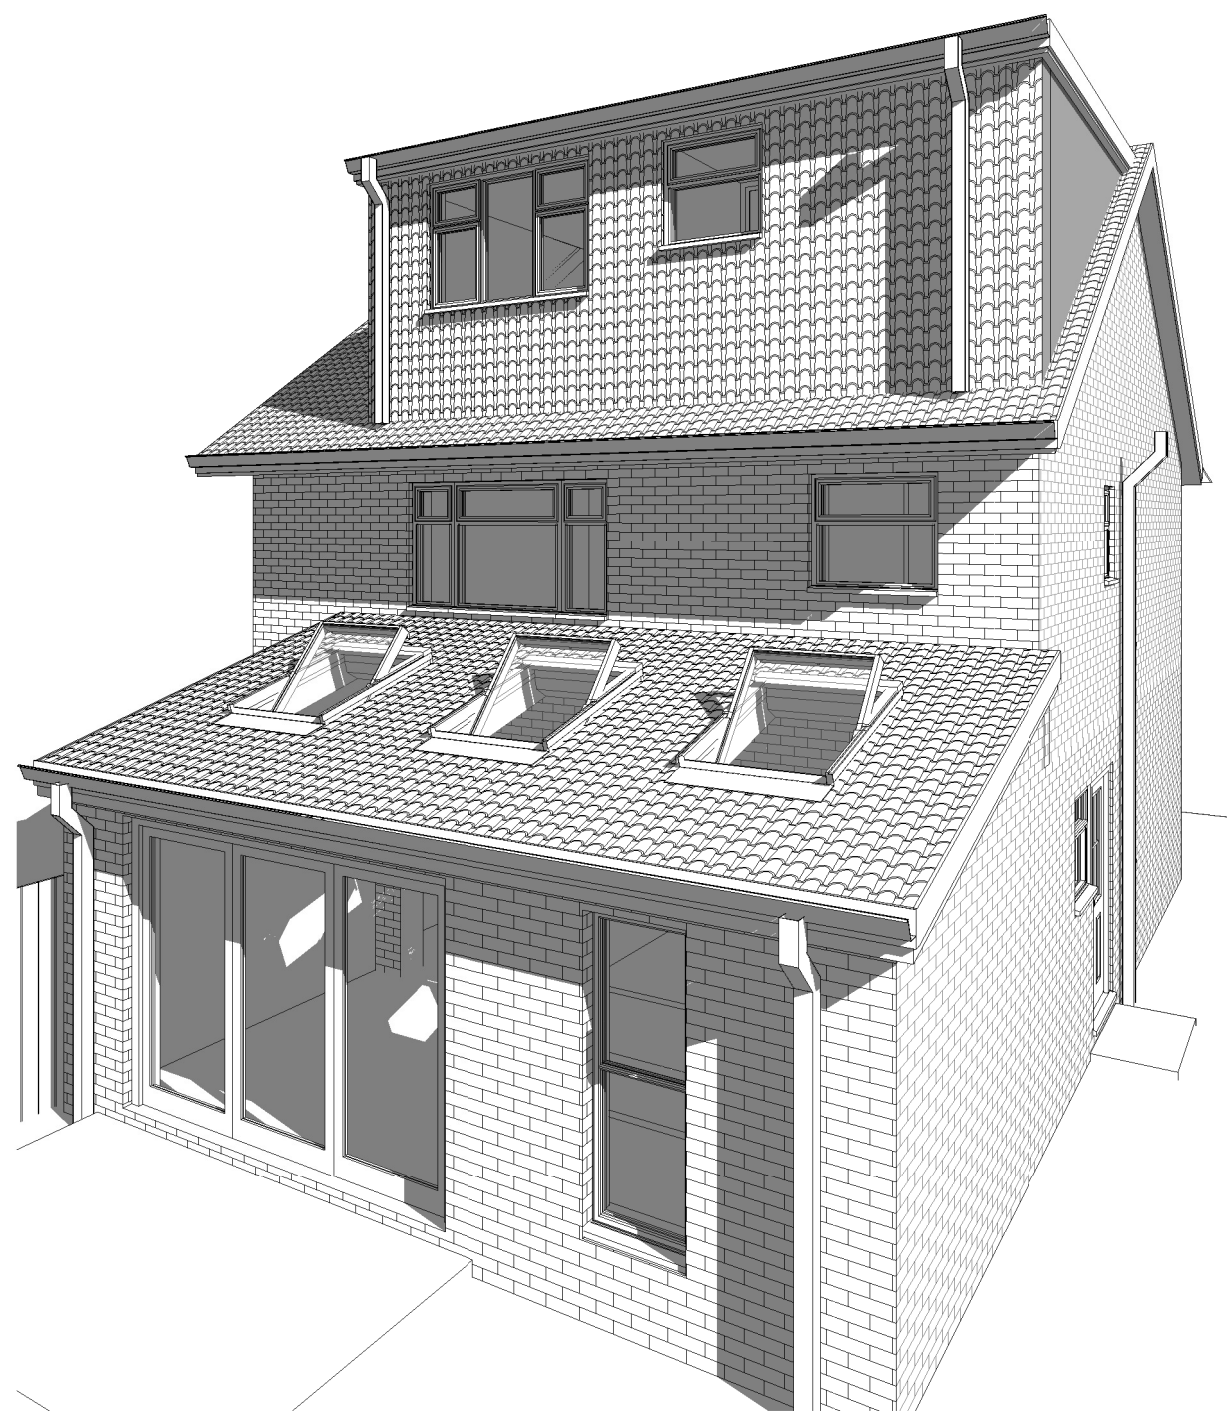

3D View 1



3D View 2



3D View 4

SCALE 1 : 100
A2 DRAWING

Client:
Mr Fintan Harkin
69 Cringle Road
Levenshulme
Manchester
M19 2RQ



Bricks and Pieces
Suite 301
Broadstone Mill
Broadstone Road
Stockport
SK5 7DL
Tel: 0161 443 4117