




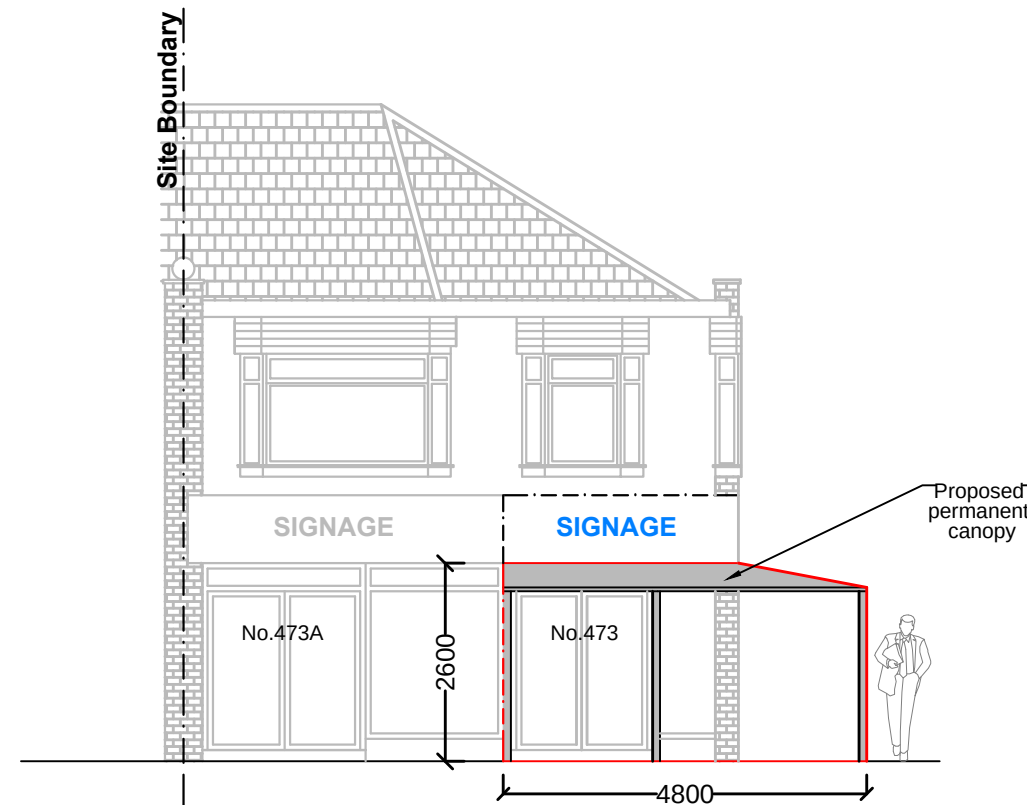


Proposed Front Elevation

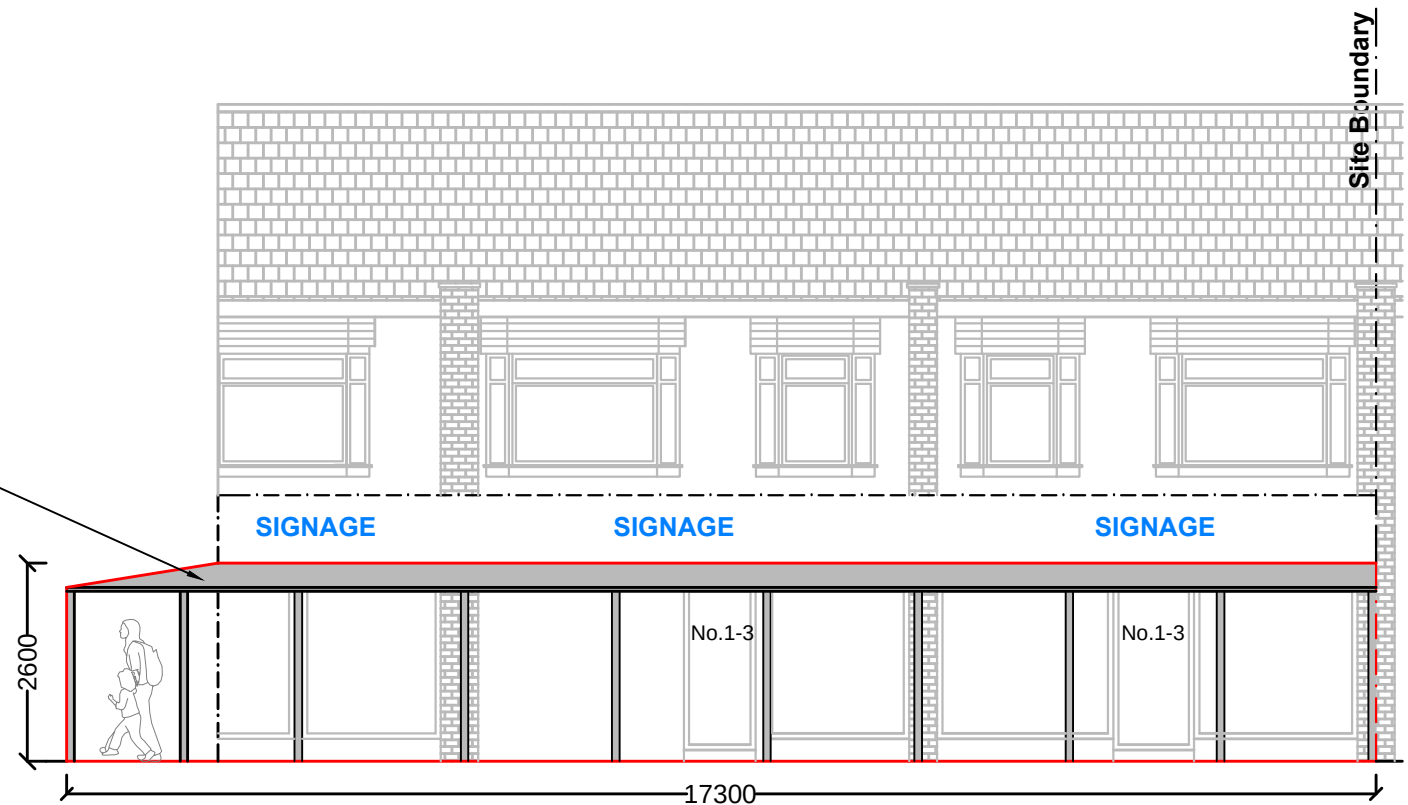

Proposed Side Elevation

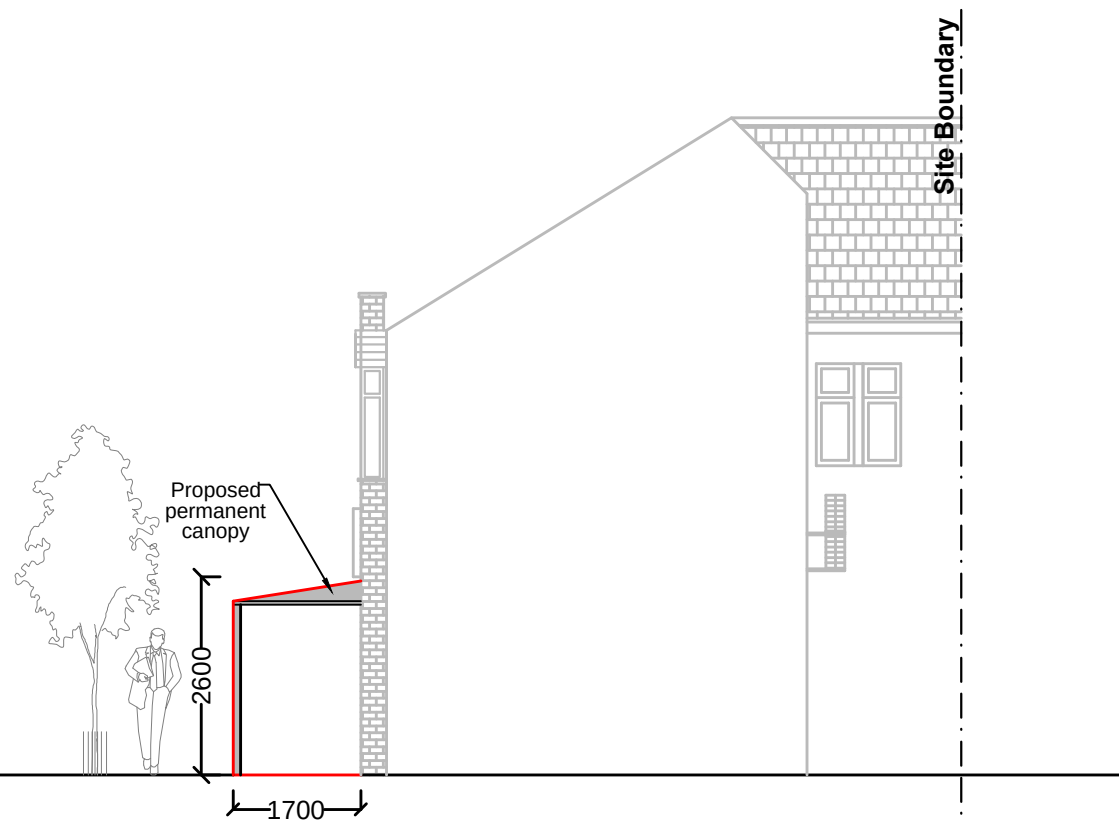

Proposed Rear Elevations

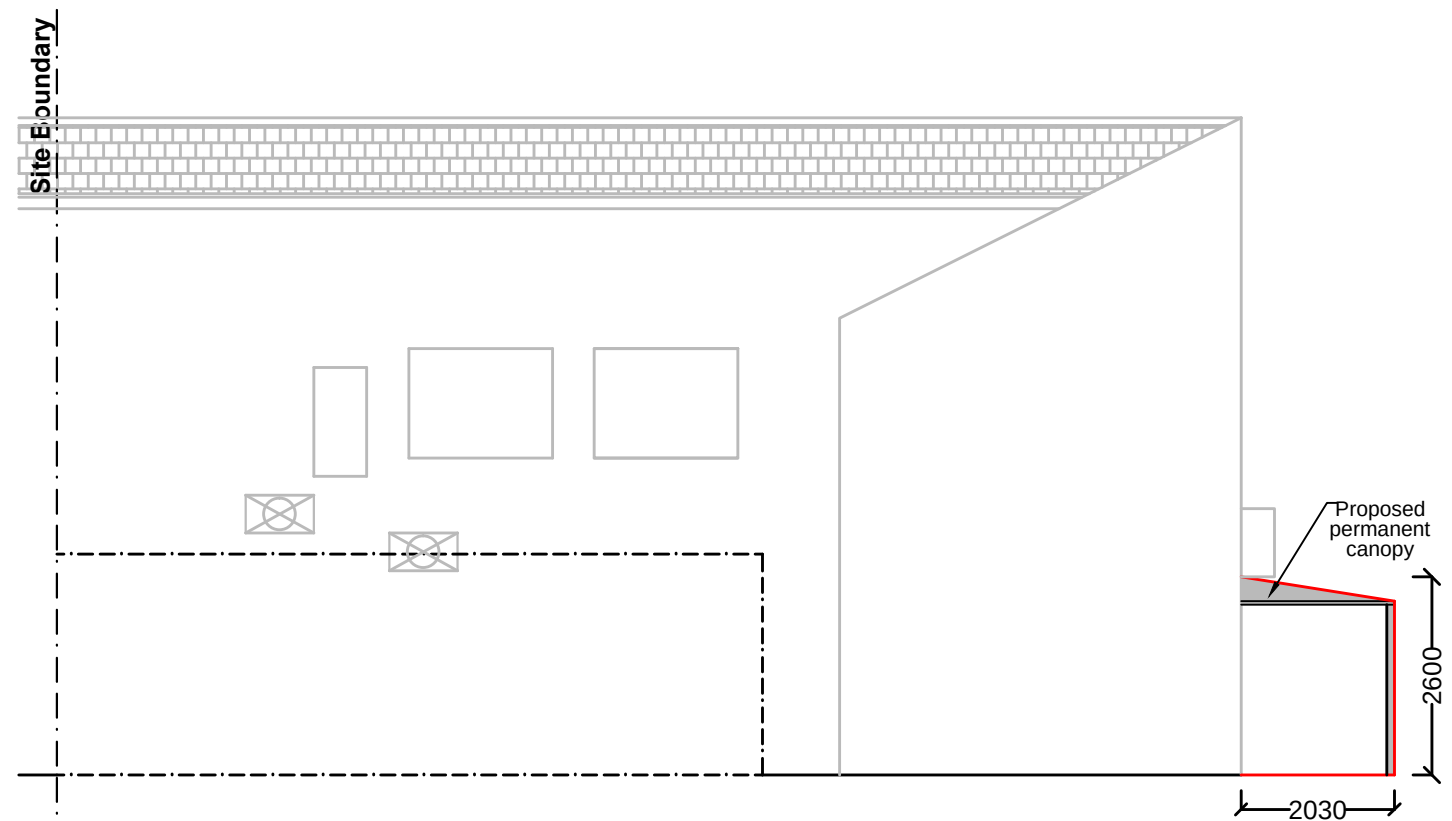

Proposed Side Elevation

Mohammed Khan
BSc (Hons) MCIQB
Chartered Construction Manager & Property Consultant
Ash 4 Homes, Pure Offices, Brooks Drive, Cheadle Royal Business Park,
Cheadle, SK8 3TD, Tel: 0161 428 8652 Mobile: 07890 269580

Project Name: Proposed Permanent External
Canopy

Drawing Name:
Proposed Elevations

Project Address:
473 Kingsway,
Burnage,
Manchester, M19 1NR

Project Ref: MK/042102
Date: 07.10.21
Scale: 1:100
Paper Size: A3

Sheet:
04
Rev: 0