



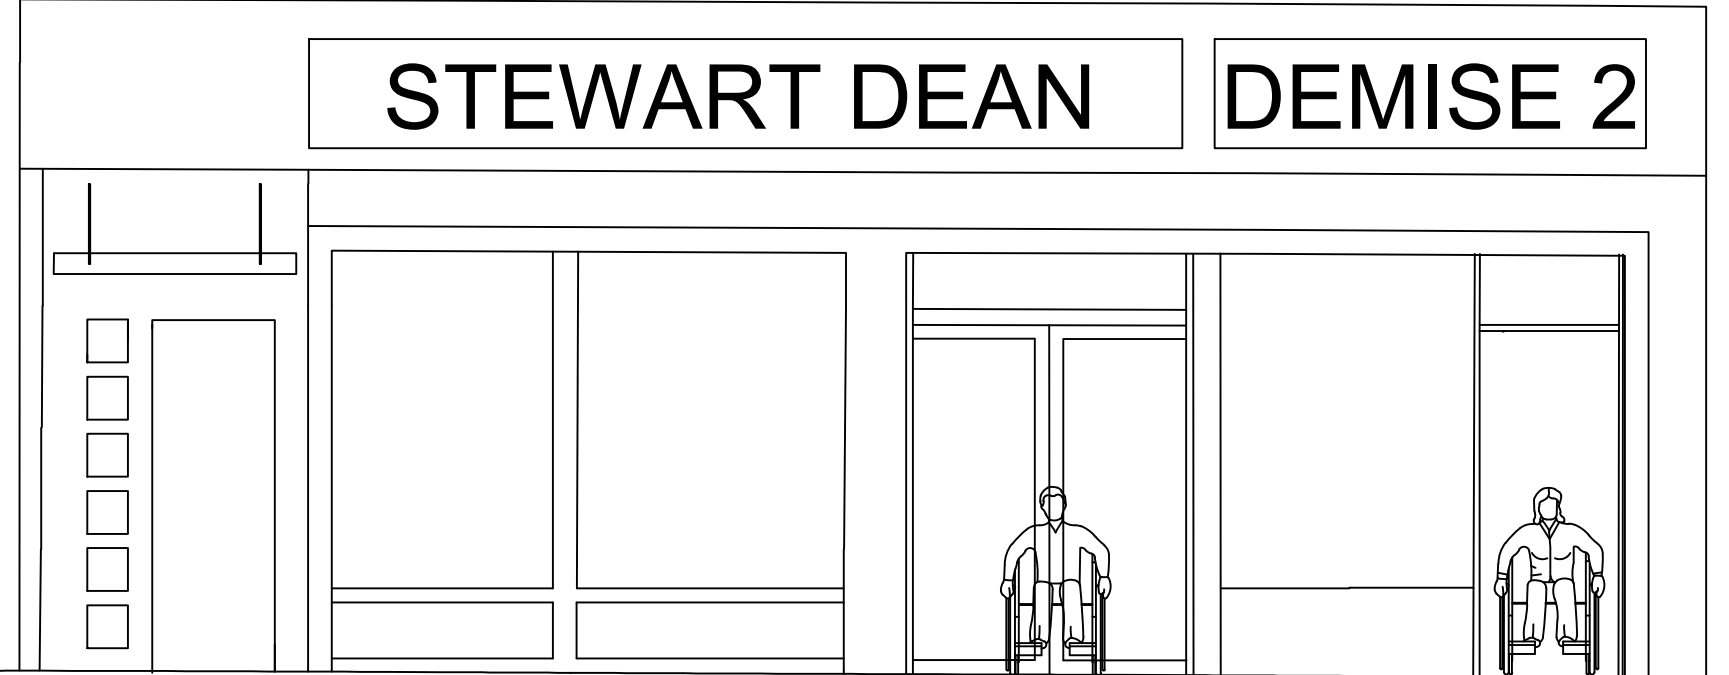

Proposed Front Elevation
Scale: 1/50


The main entrance doors are accessible for disabled persons and wheelchair users, with level access from the pavement.

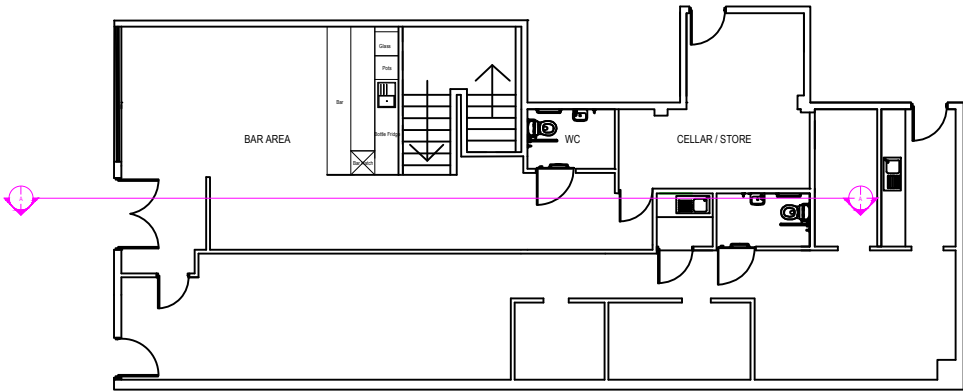

Scale: NTS

NOTES:

No dimensions are to be scaled from the drawing. It is the Contractor's responsibility to check and verify all building and size dimensions, levels and sewer invert levels etc.

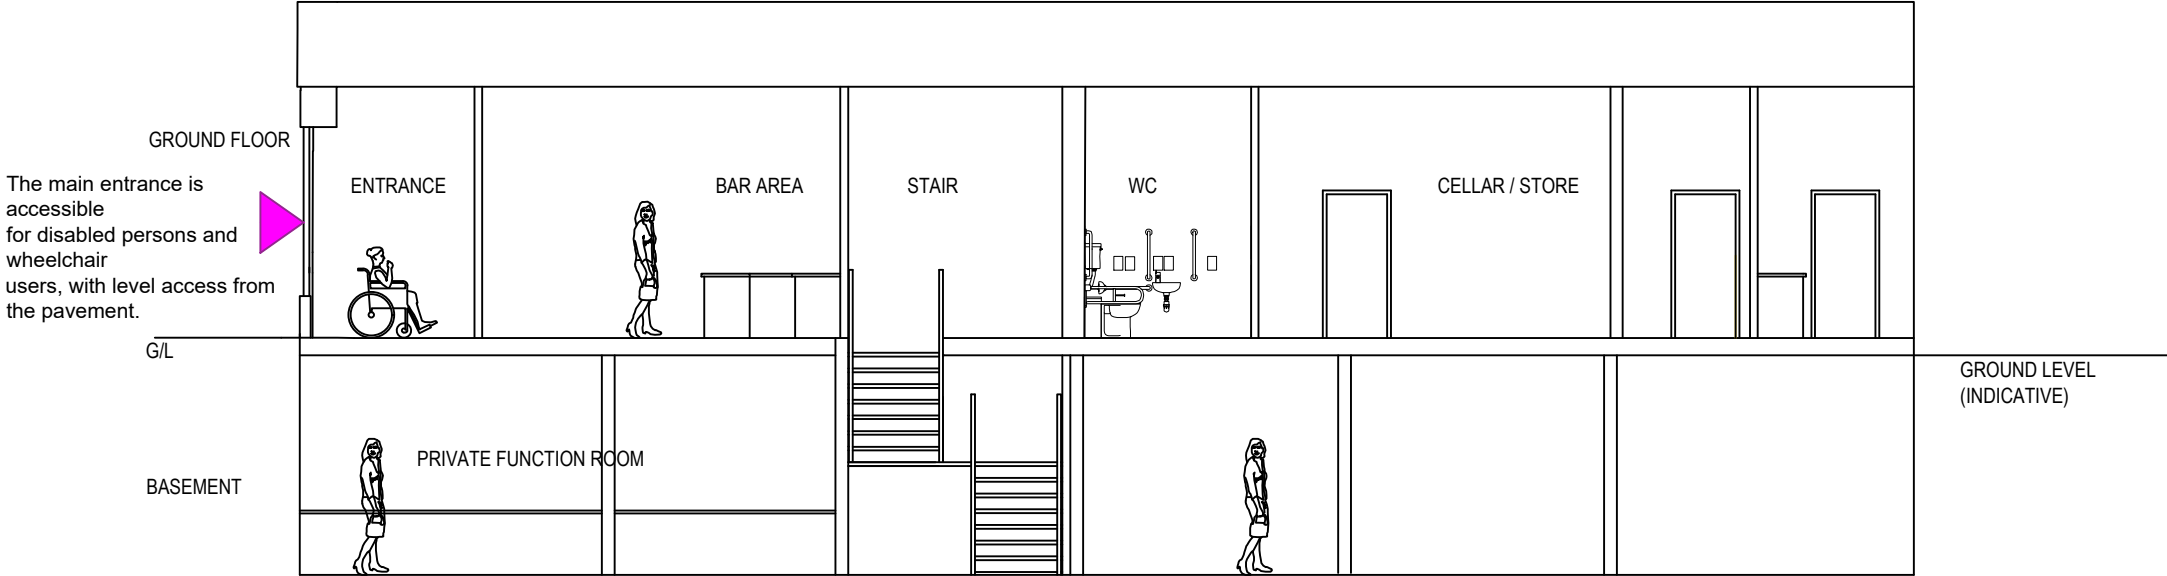

Proposed Section A - A
Scale: 1/50

Revision:	Date:	By:	Details of Revision:
short: Stewart Dean			
project: 60 Oldham Street, Manchester, M4 1LE			
project no:	drawing no:	rev:	
description: Bar & restaurant conversion Proposed section / access drawing			
			
scale: As shown @ A3			
date drawn:	drawn by:	author checked by:	
05.11.2021	MH	MH	
purpose of issue:			
☒ planning ☐ building regs ☐ tender ☐ contract ☒ approval ☐ variation			