


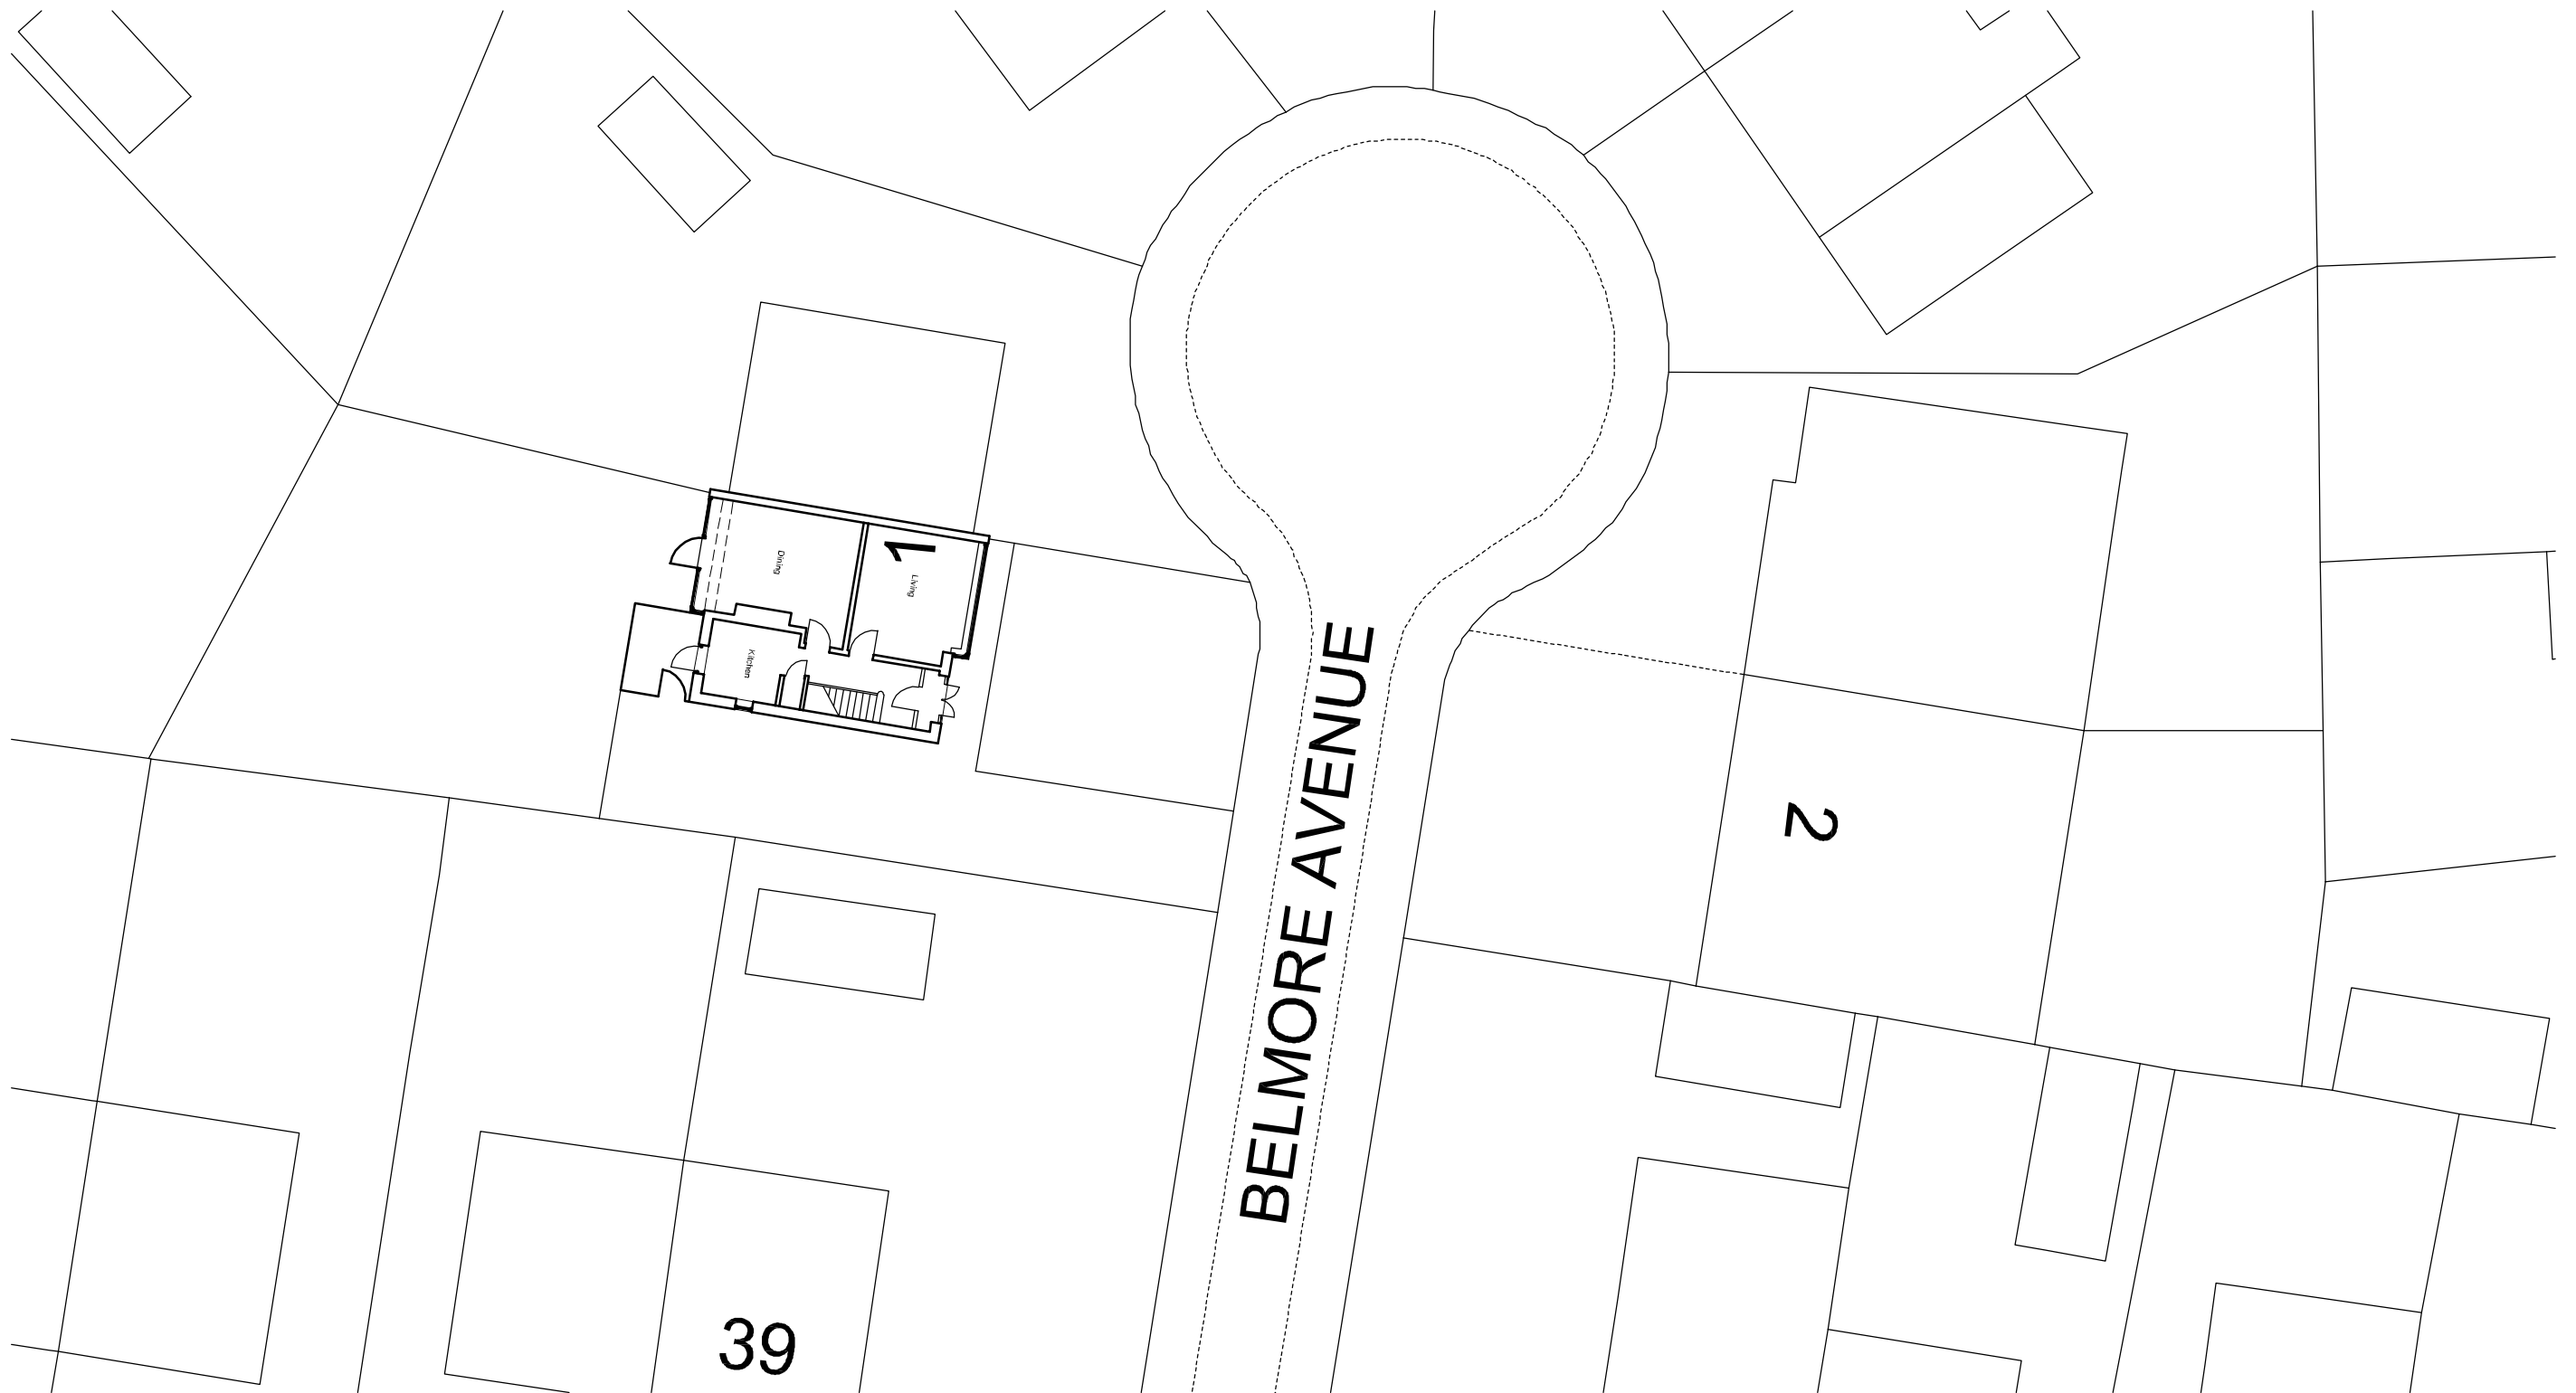

Site Plan as Existing Scale 1:200

PROJECT Single Storey Rear Extension 1 Belmore Avenue, Crumpsall, M8 4EF		DRAWING NUMBER BA 002		
DRAWING Site Plan as Existing		REVISION	DRAWN MV DATE Apr 2020	CHECKED SCALE 1:200 @ A3