





EXISTING FRONT ELEVATION
1:50@A1

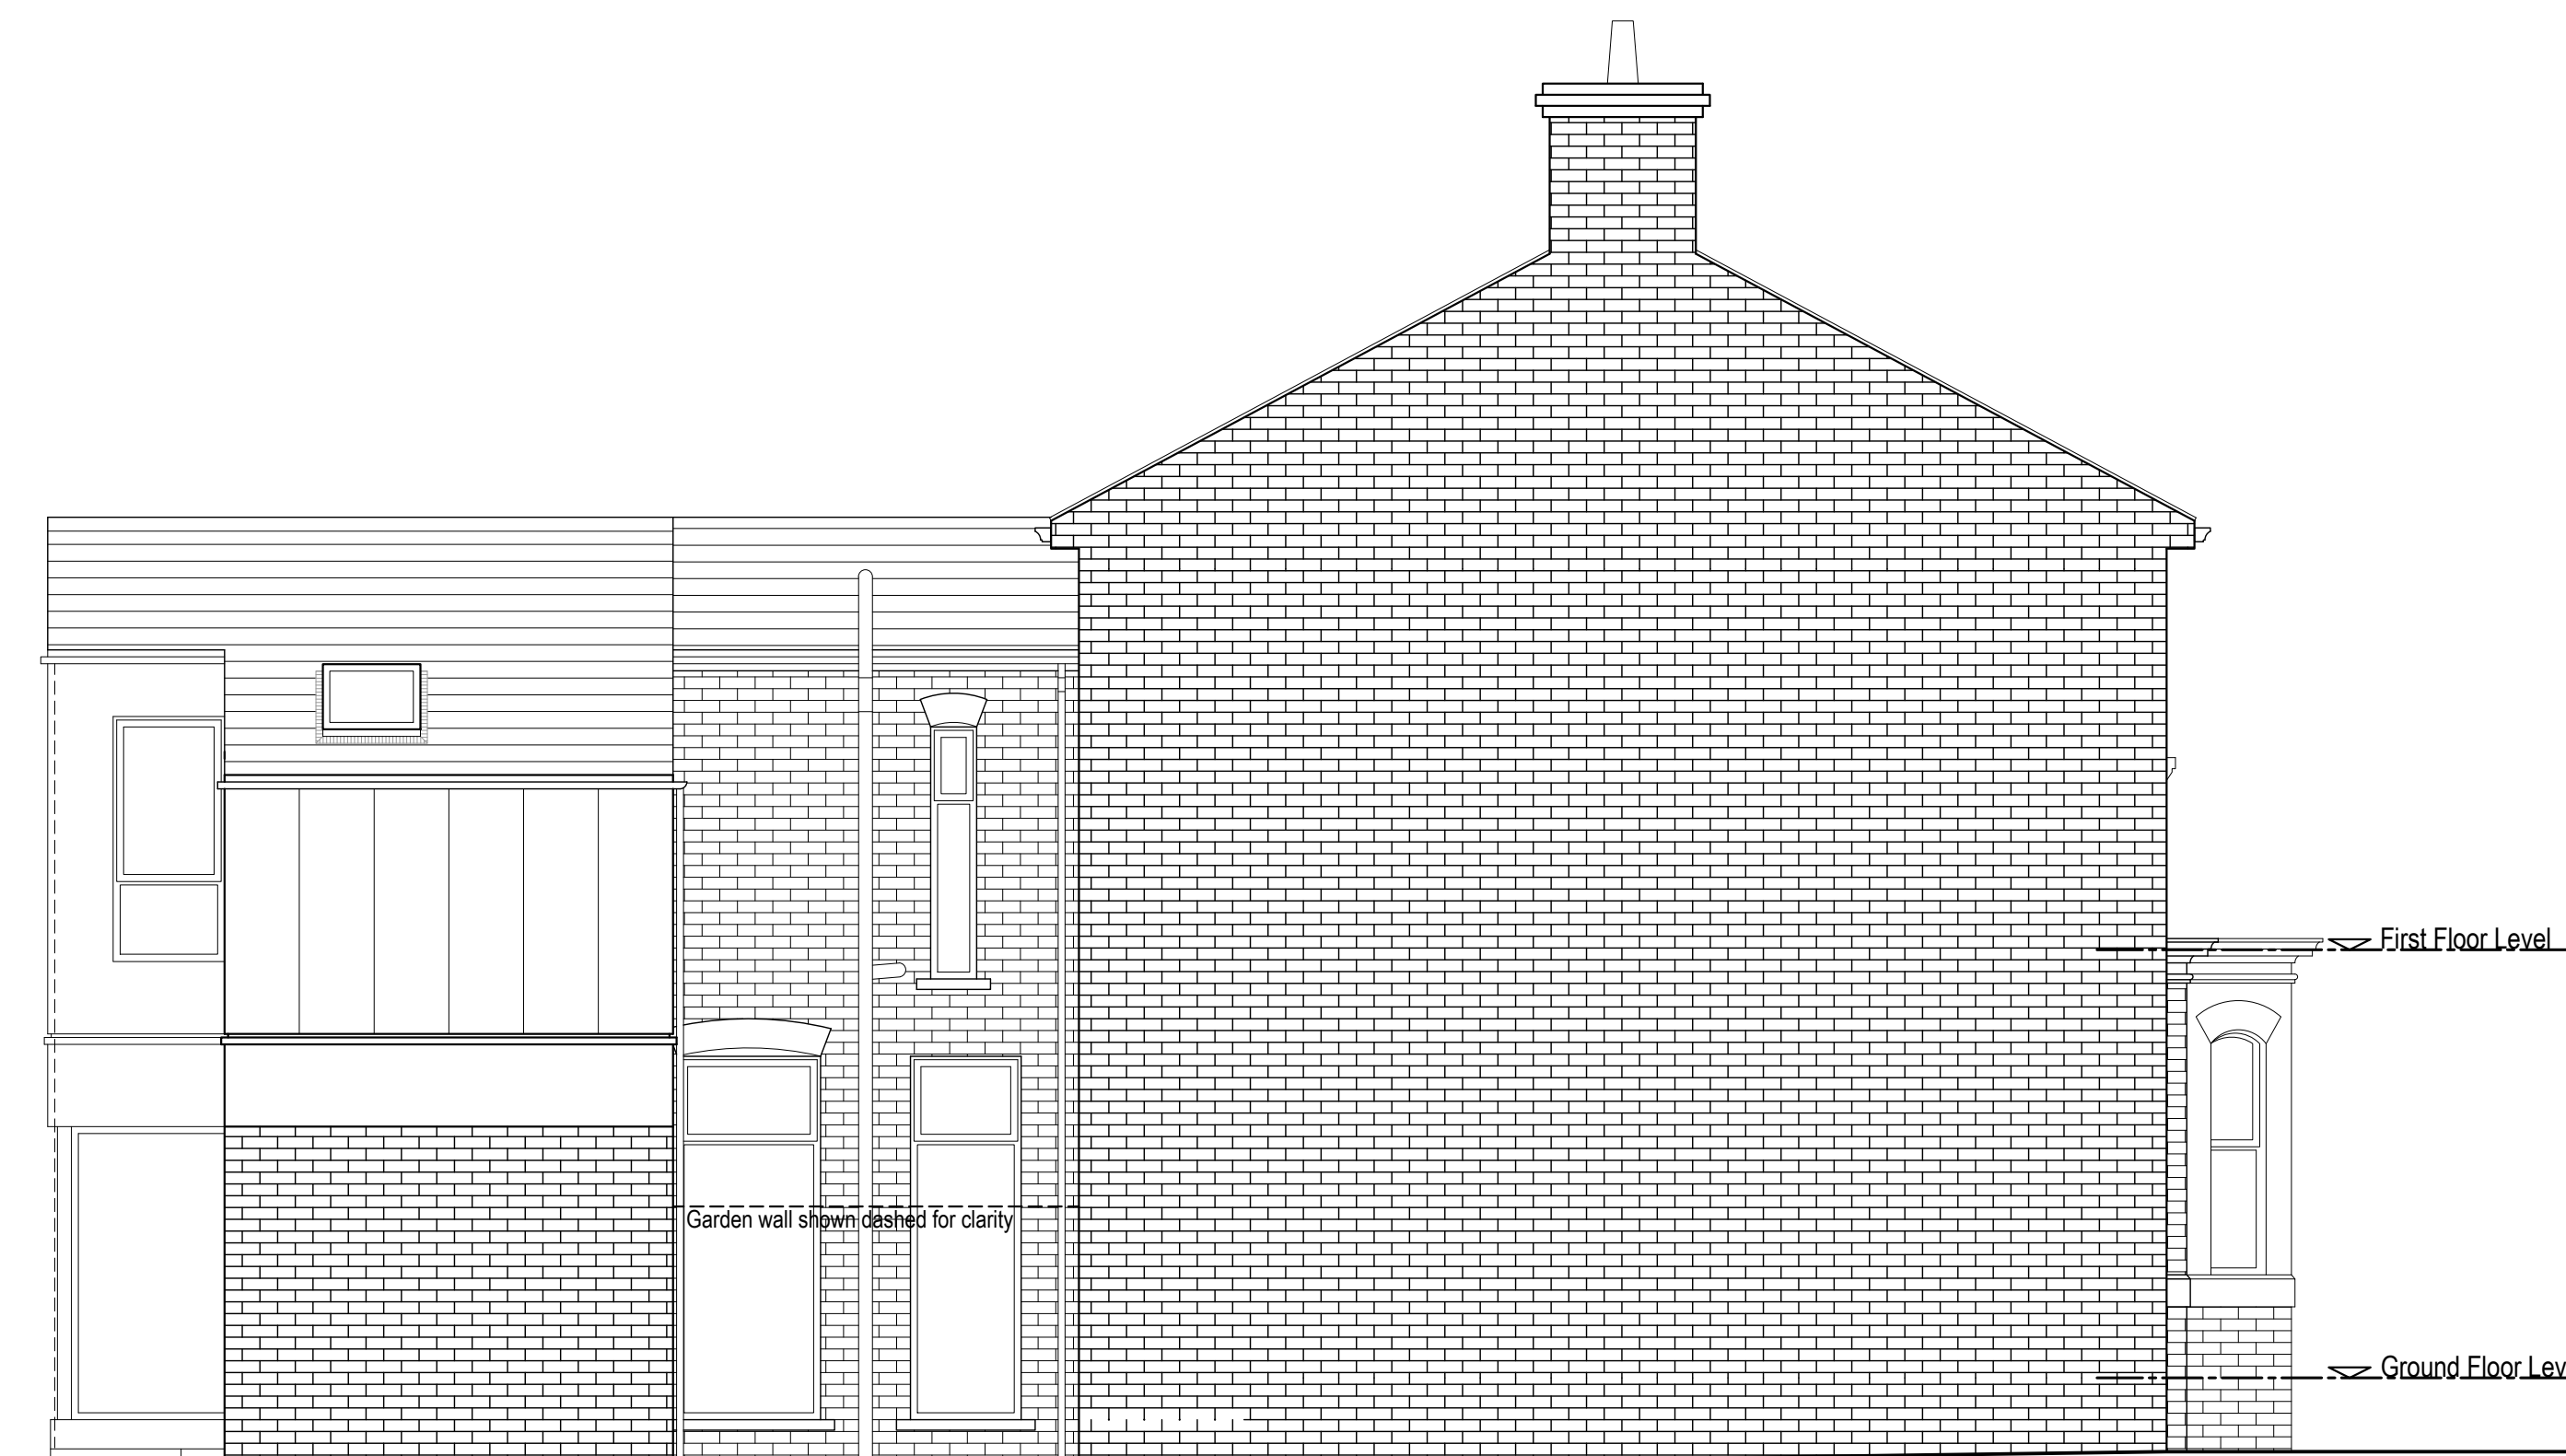


EXISTING SIDE ELEVATION
1:50@A1




EXISTING REAR ELEVATION
1:50@A1

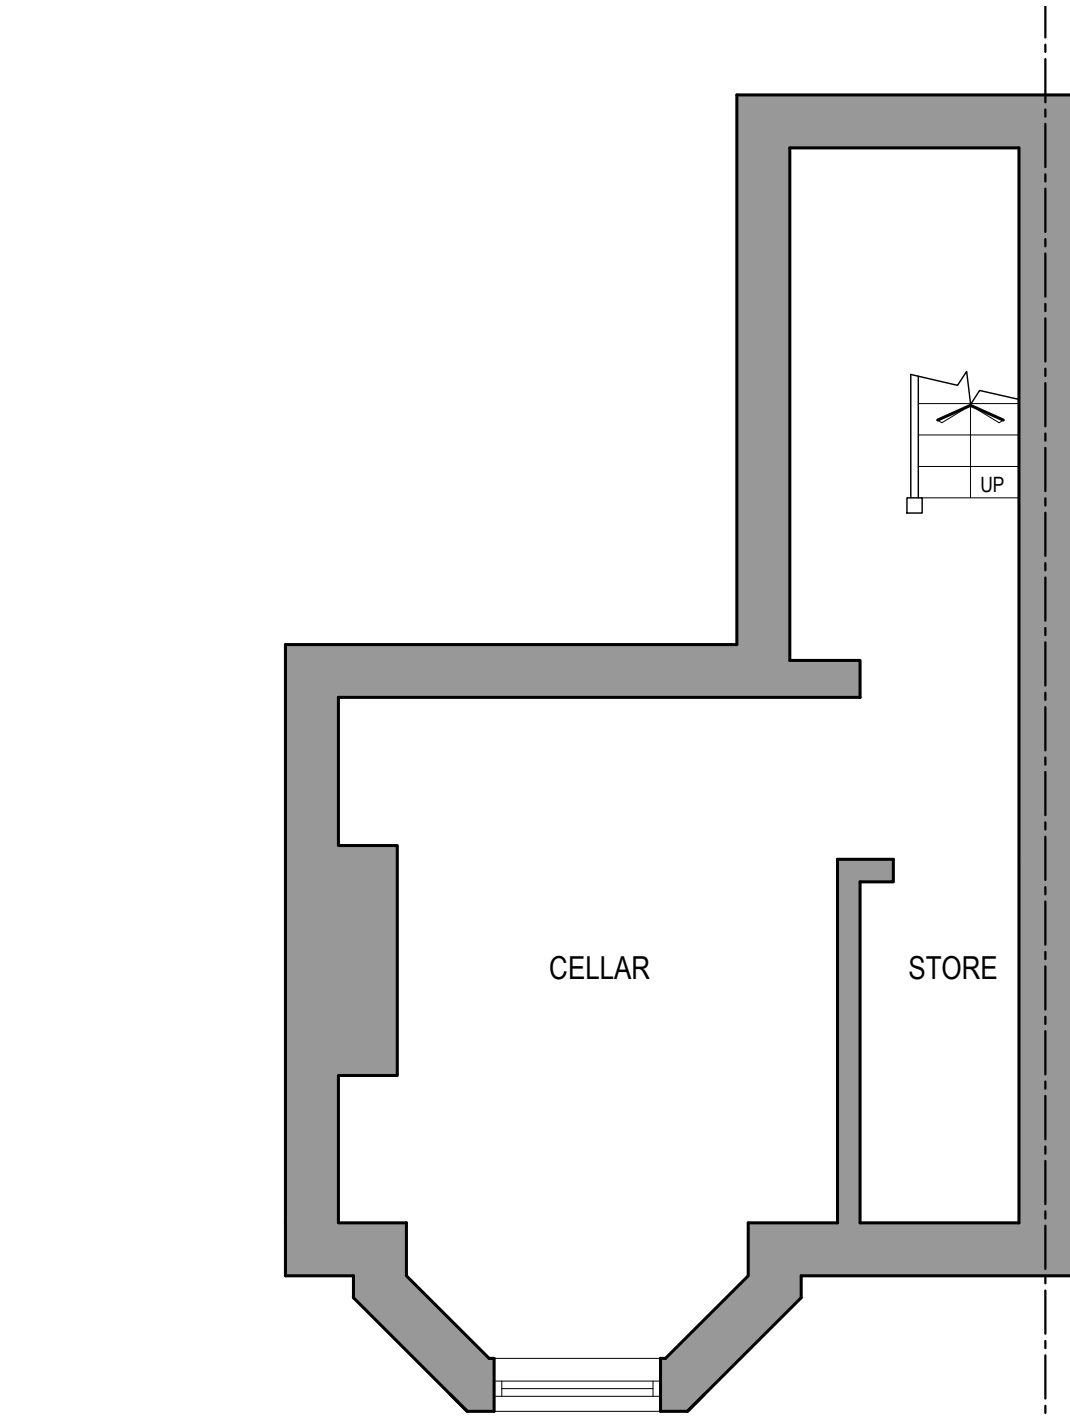

EXISTING BASEMENT LEVEL PLAN
1:50@A1

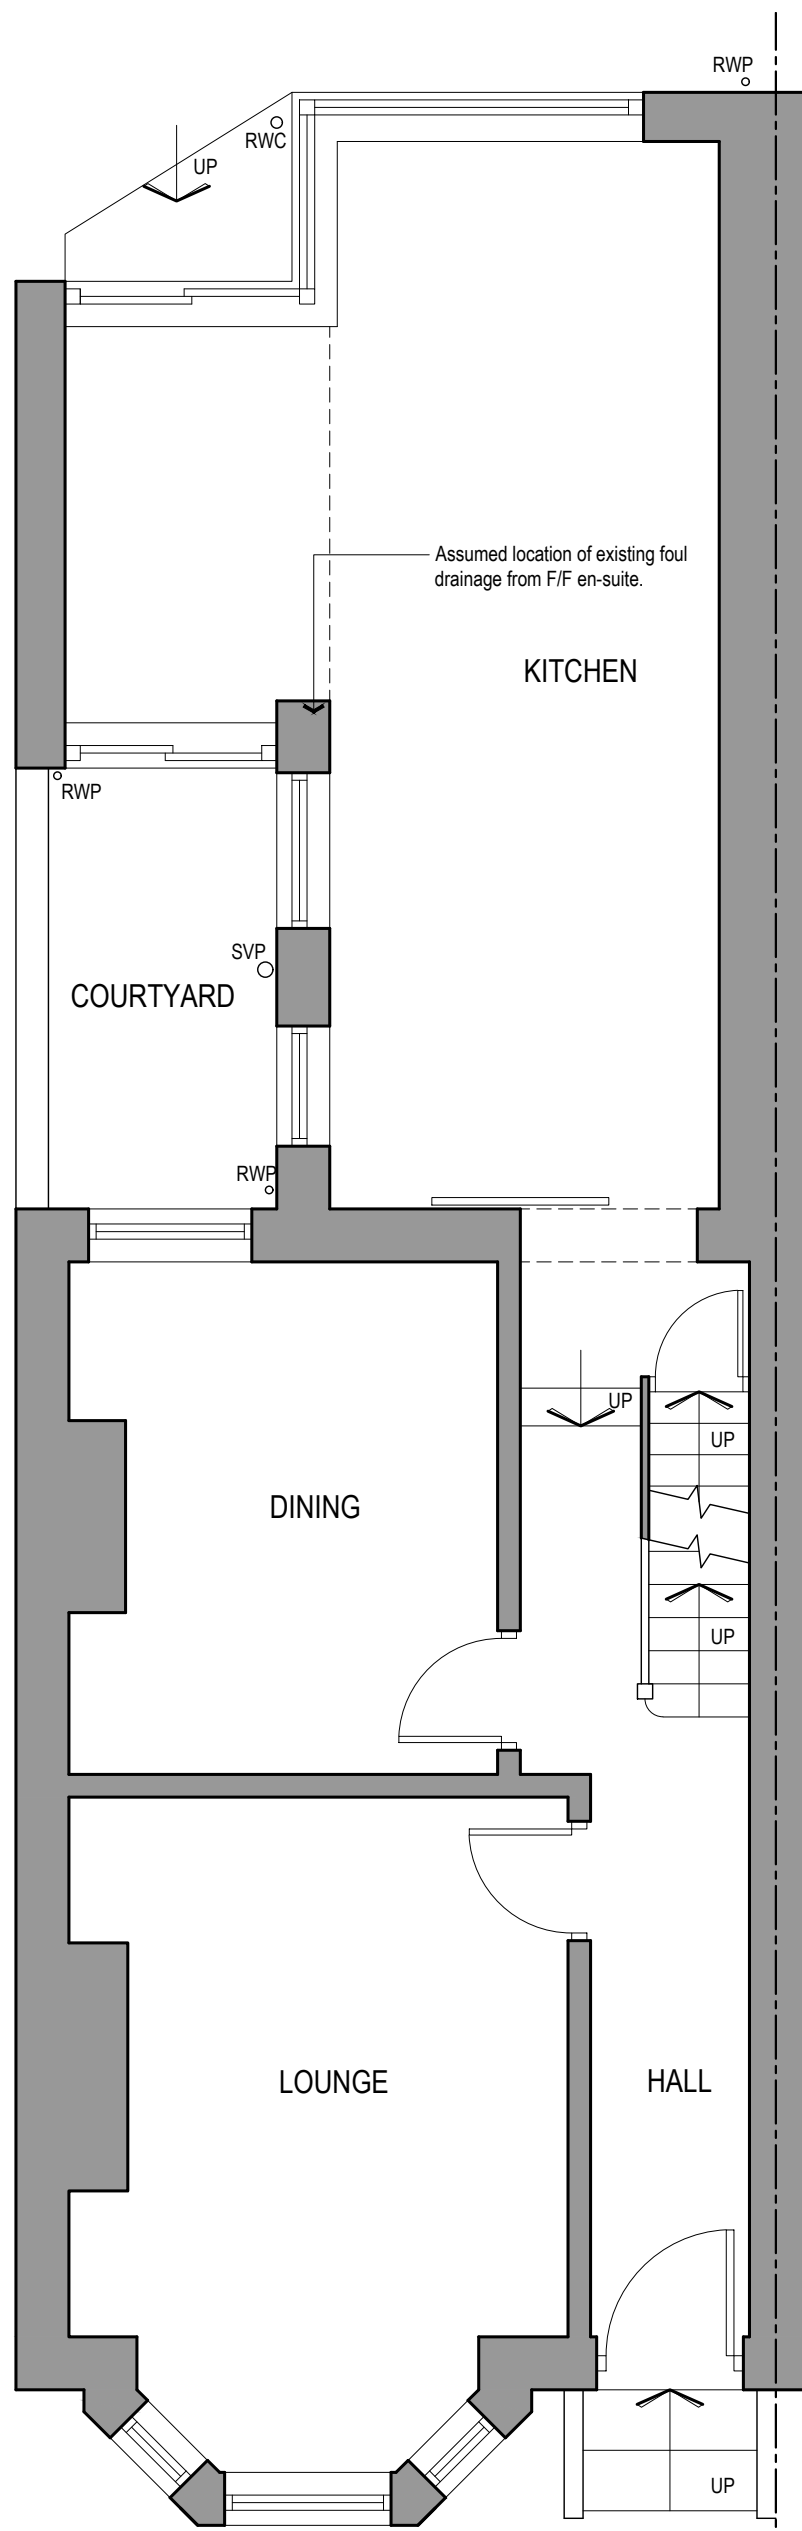

EXISTING GROUND FLOOR PLAN
1:50@A1

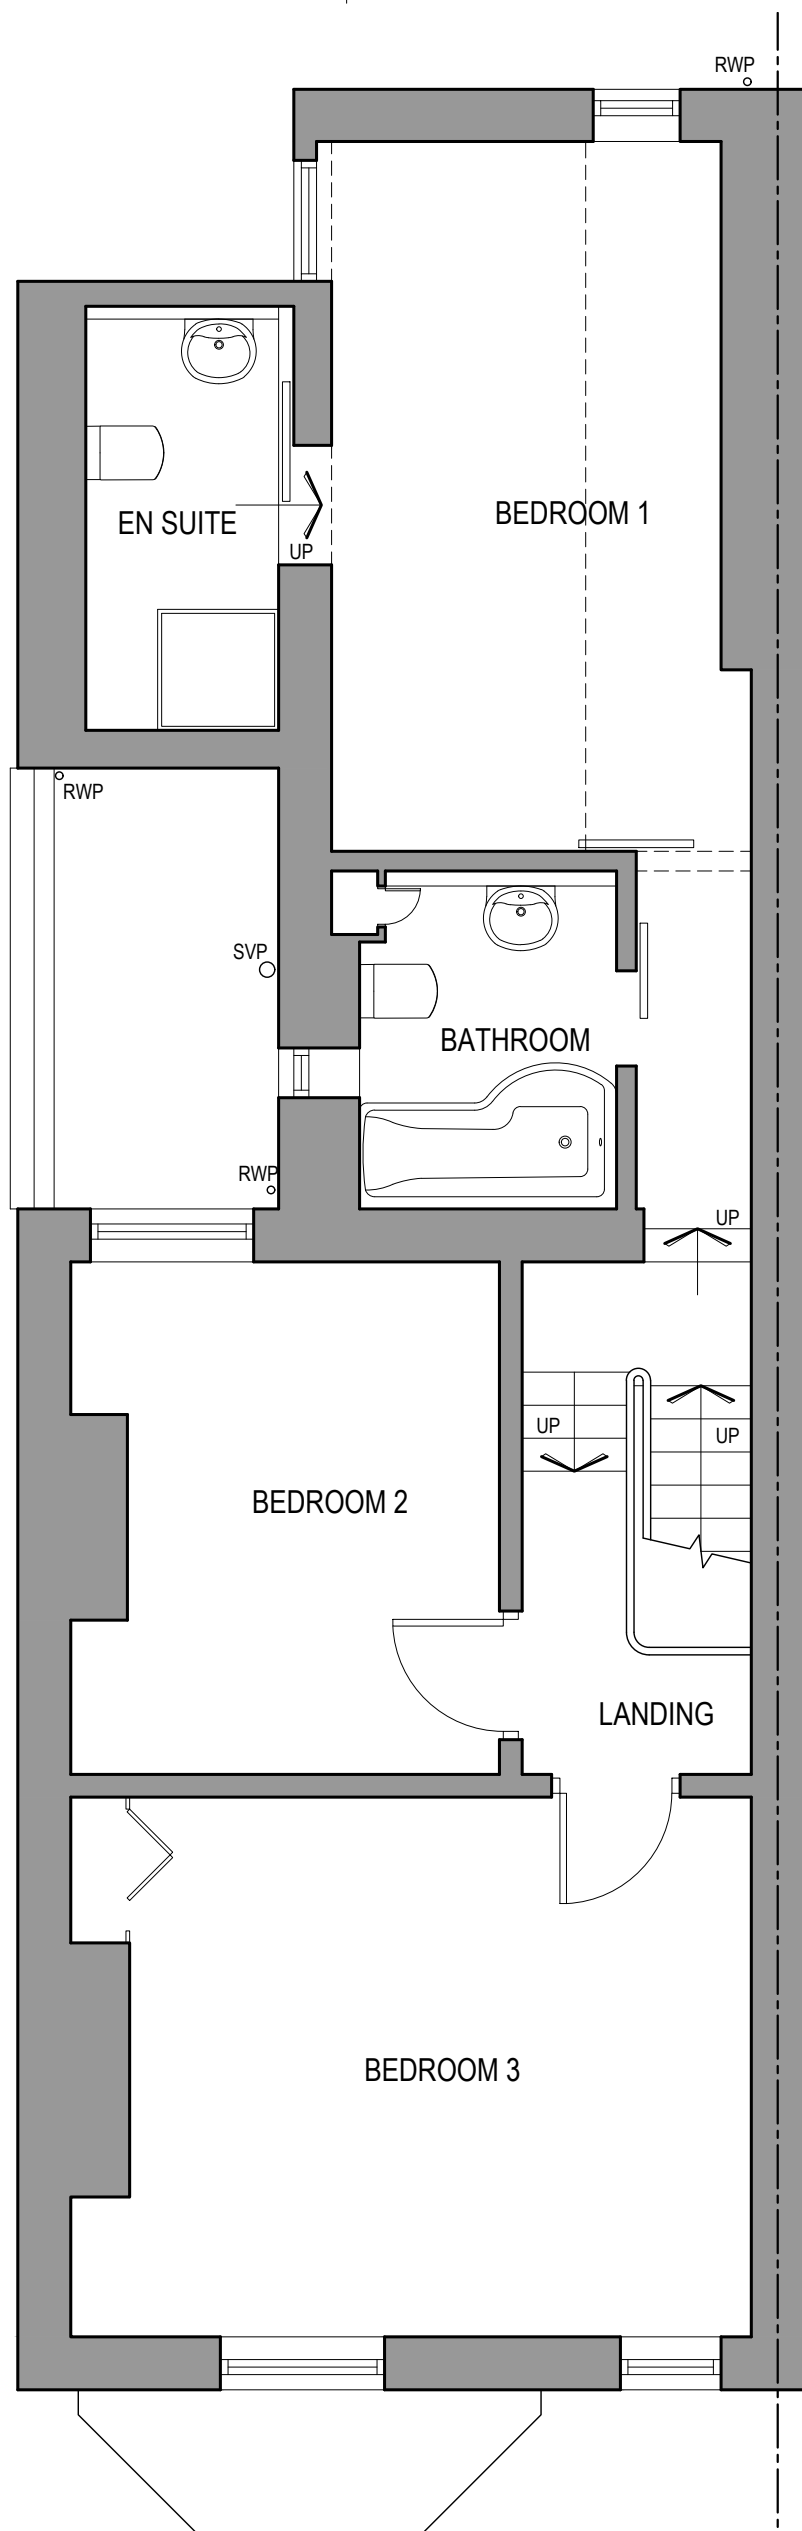

EXISTING FIRST FLOOR PLAN
1:50@A1

- ALL DIMENSIONS AND LEVELS ARE TO BE CHECKED ON SITE.
- ANY DISCREPANCIES ARE TO BE REPORTED TO CUBE ARCHITECTURE AND DESIGN BEFORE ANY WORK COMMENCES.
- THIS DRAWING SHALL NOT BE SCALED TO ASCERTAIN ANY DIMENSIONS. WORK TO FIGURED DIMS ONLY.
- THIS DRAWING SHALL NOT BE REPRODUCED WITHOUT EXPRESS WRITTEN PERMISSION FROM CUBE ARCHITECTURE AND DESIGN.
- TITLE OVERLAY DRAWINGS AND OWNERSHIP BOUNDARIES ARE PRODUCED USING ALL REASONABLE ENDEAVOURS. CUBE ARCHITECTURE AND DESIGN CANNOT BE RESPONSIBLE FOR THE ACCURACY OR SCALE DISCREPANCY OF BASE PLANS SUPPLIED TO THEM.

Rev	Description	Date	By
-----	-------------	------	----

Status:
PLANNING

Client:
MS S DA SILVA

Contract:
PROPOSED DOMESTIC EXTENSION
7 CHEQUERS ROAD
CHORLTON, MANCHESTER

Drawing:
EXISTING PLANS AND ELEVATIONS

Drawing No: AS759-01	Revision:	Scales: 1:50@A1
Drawn: DMR	Checked:	Date: JUL '21

CUBE commercial house
architecture and design clarence avenue
m17 1qs trafford park
www.cubearchitecture.net tel: 0161 848 5893
DO NOT scale from this drawing.