




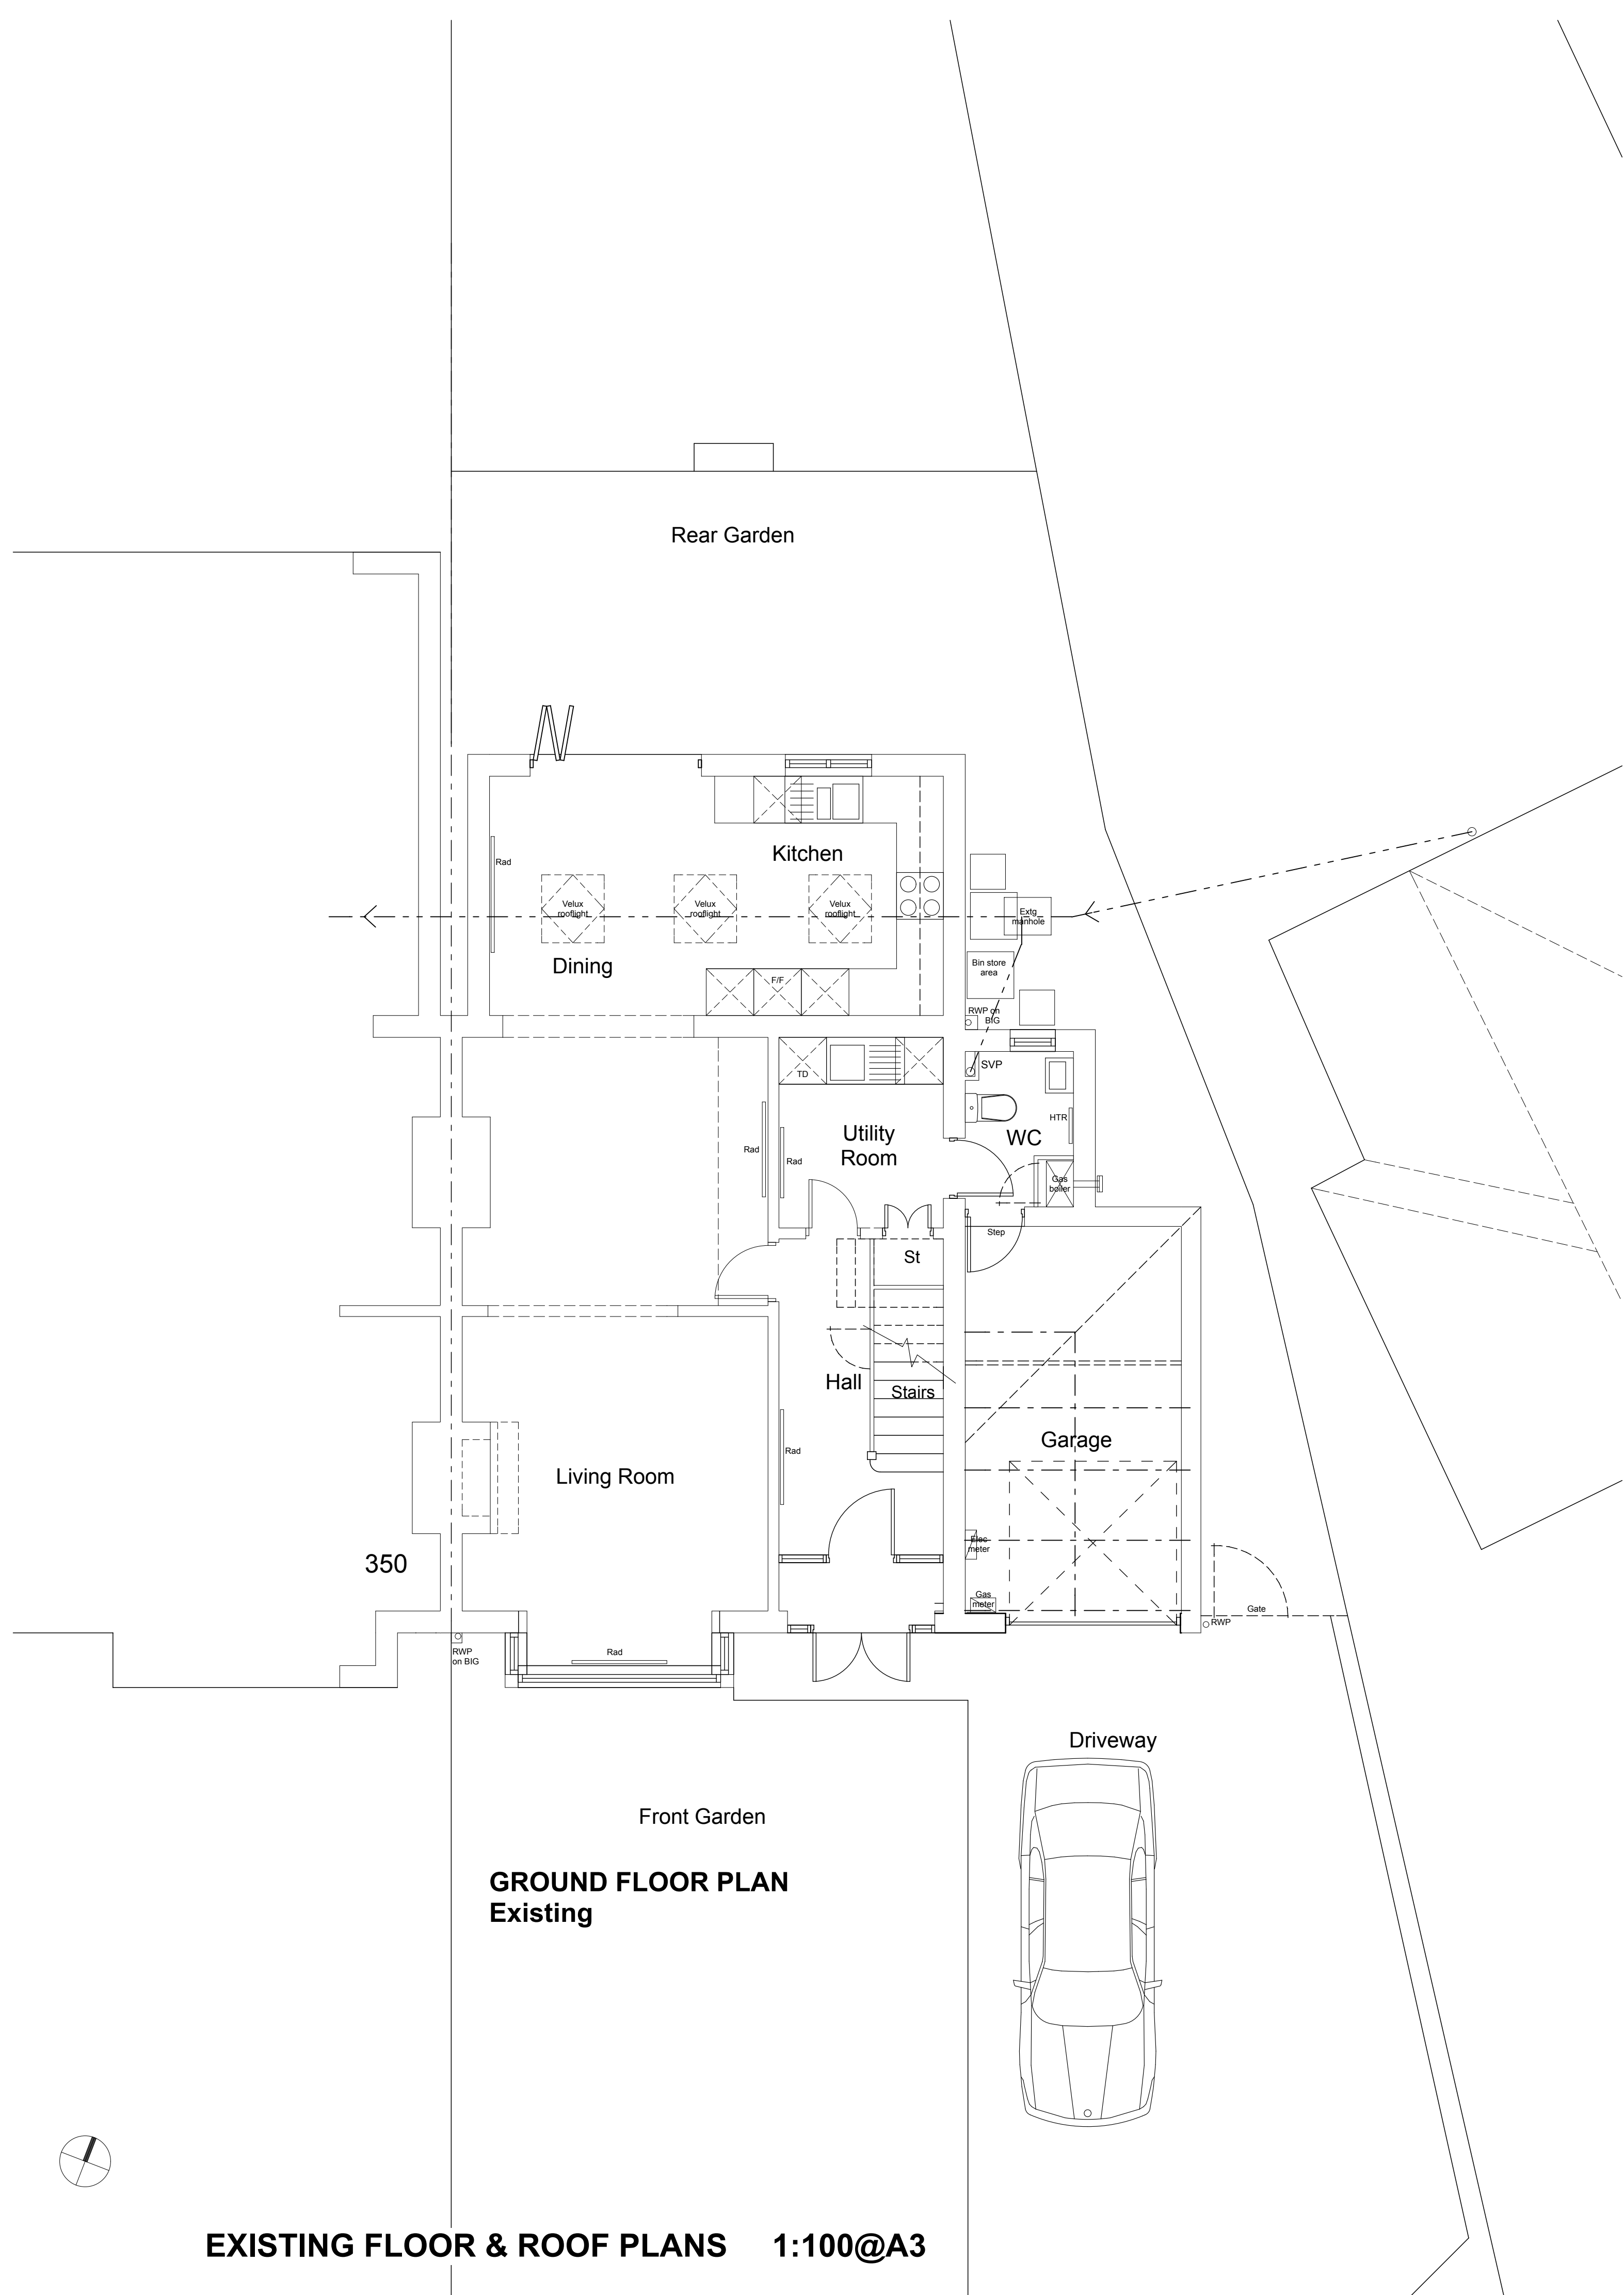

GROUND FLOOR PLAN
Existing

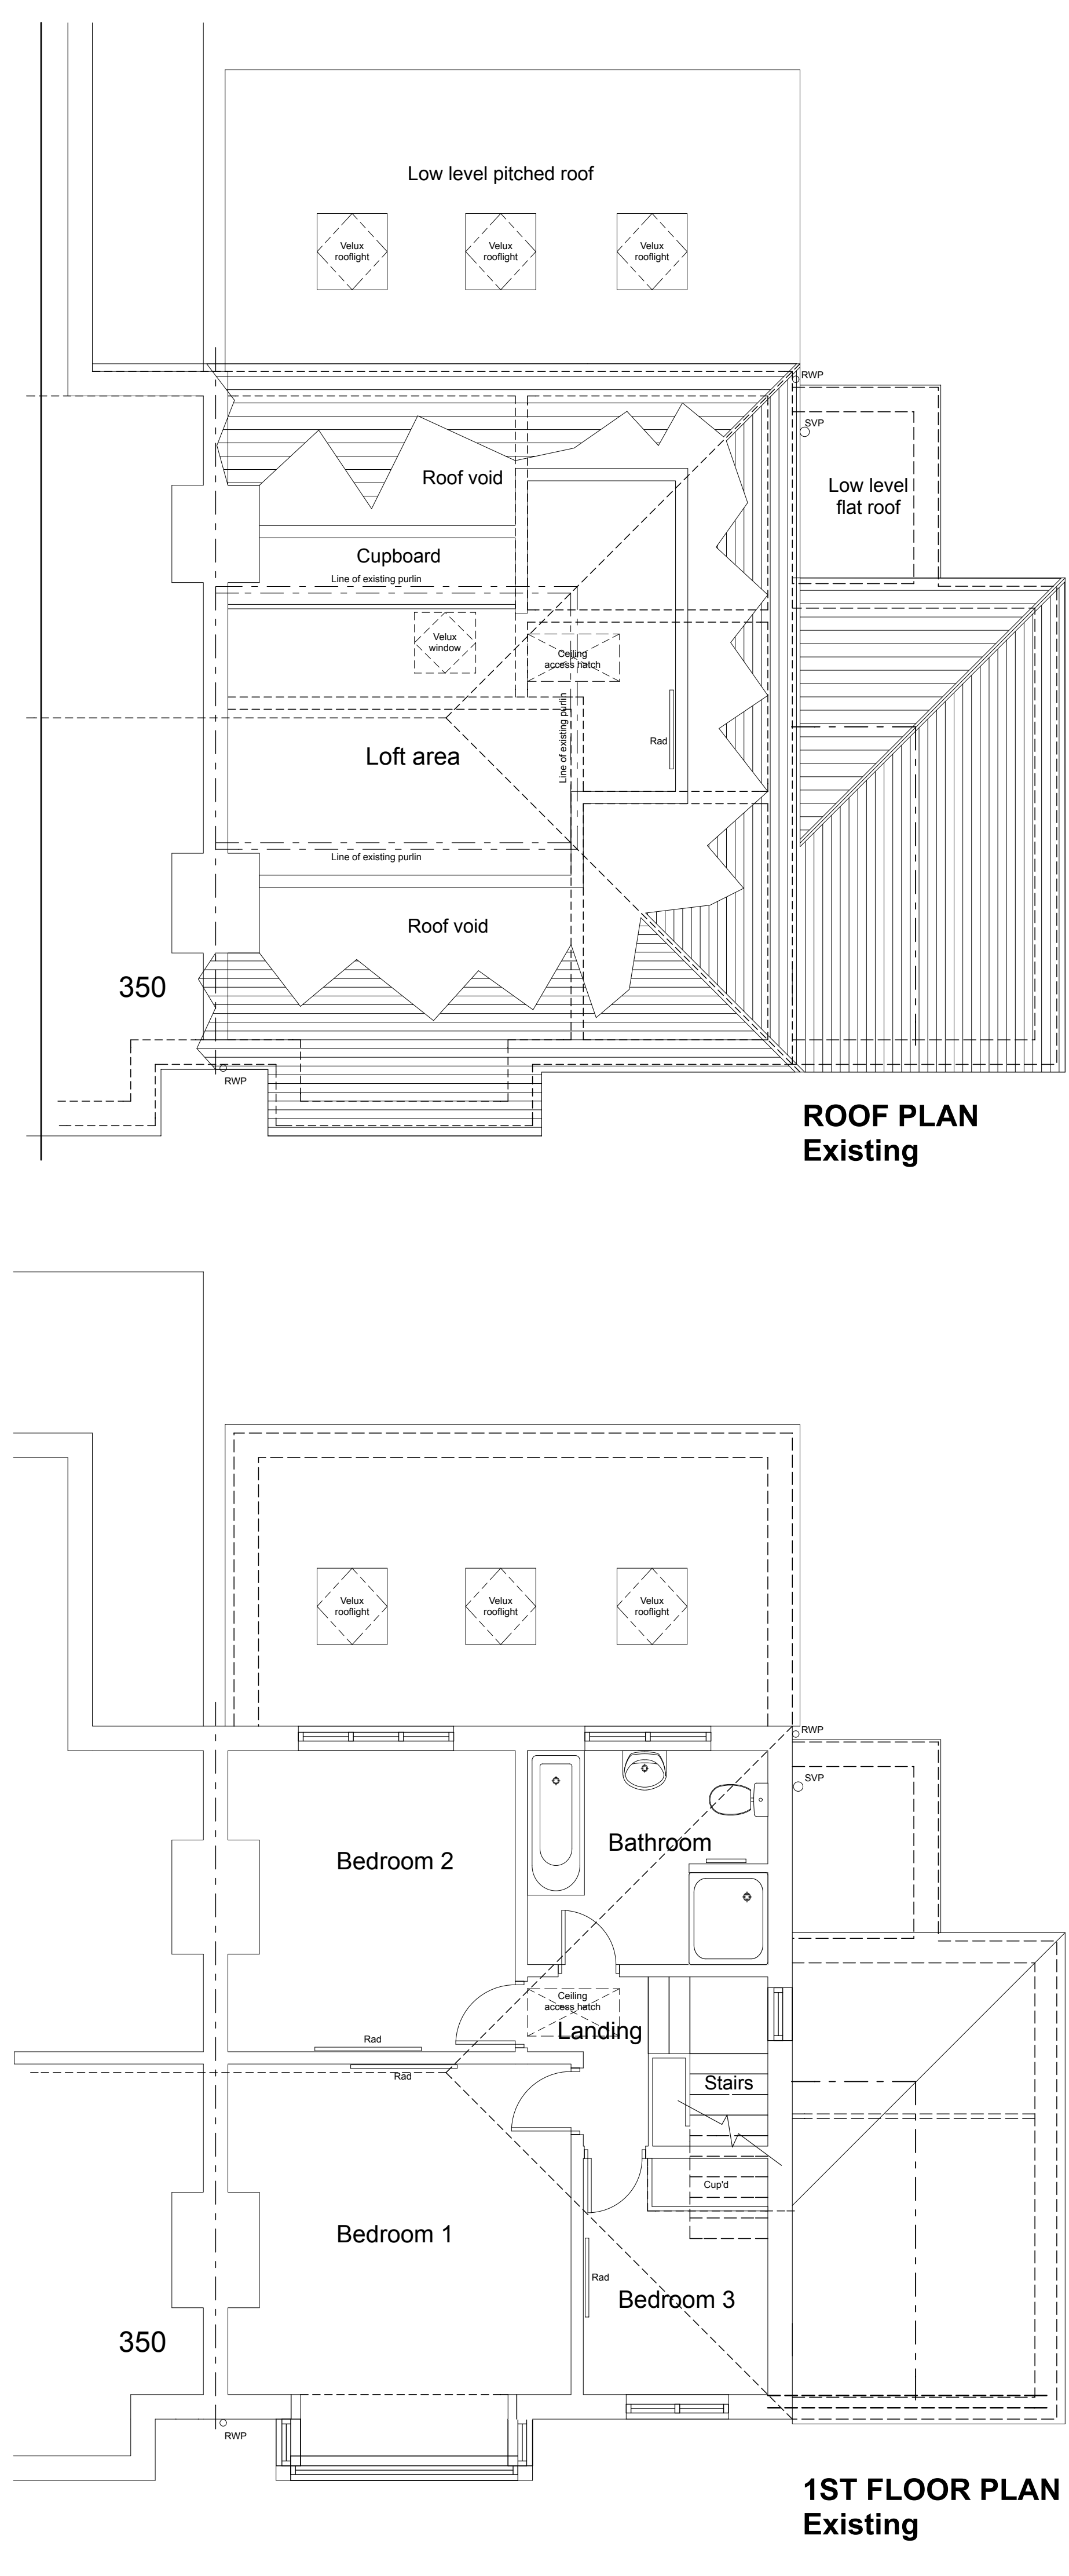

ROOF PLAN
Existing

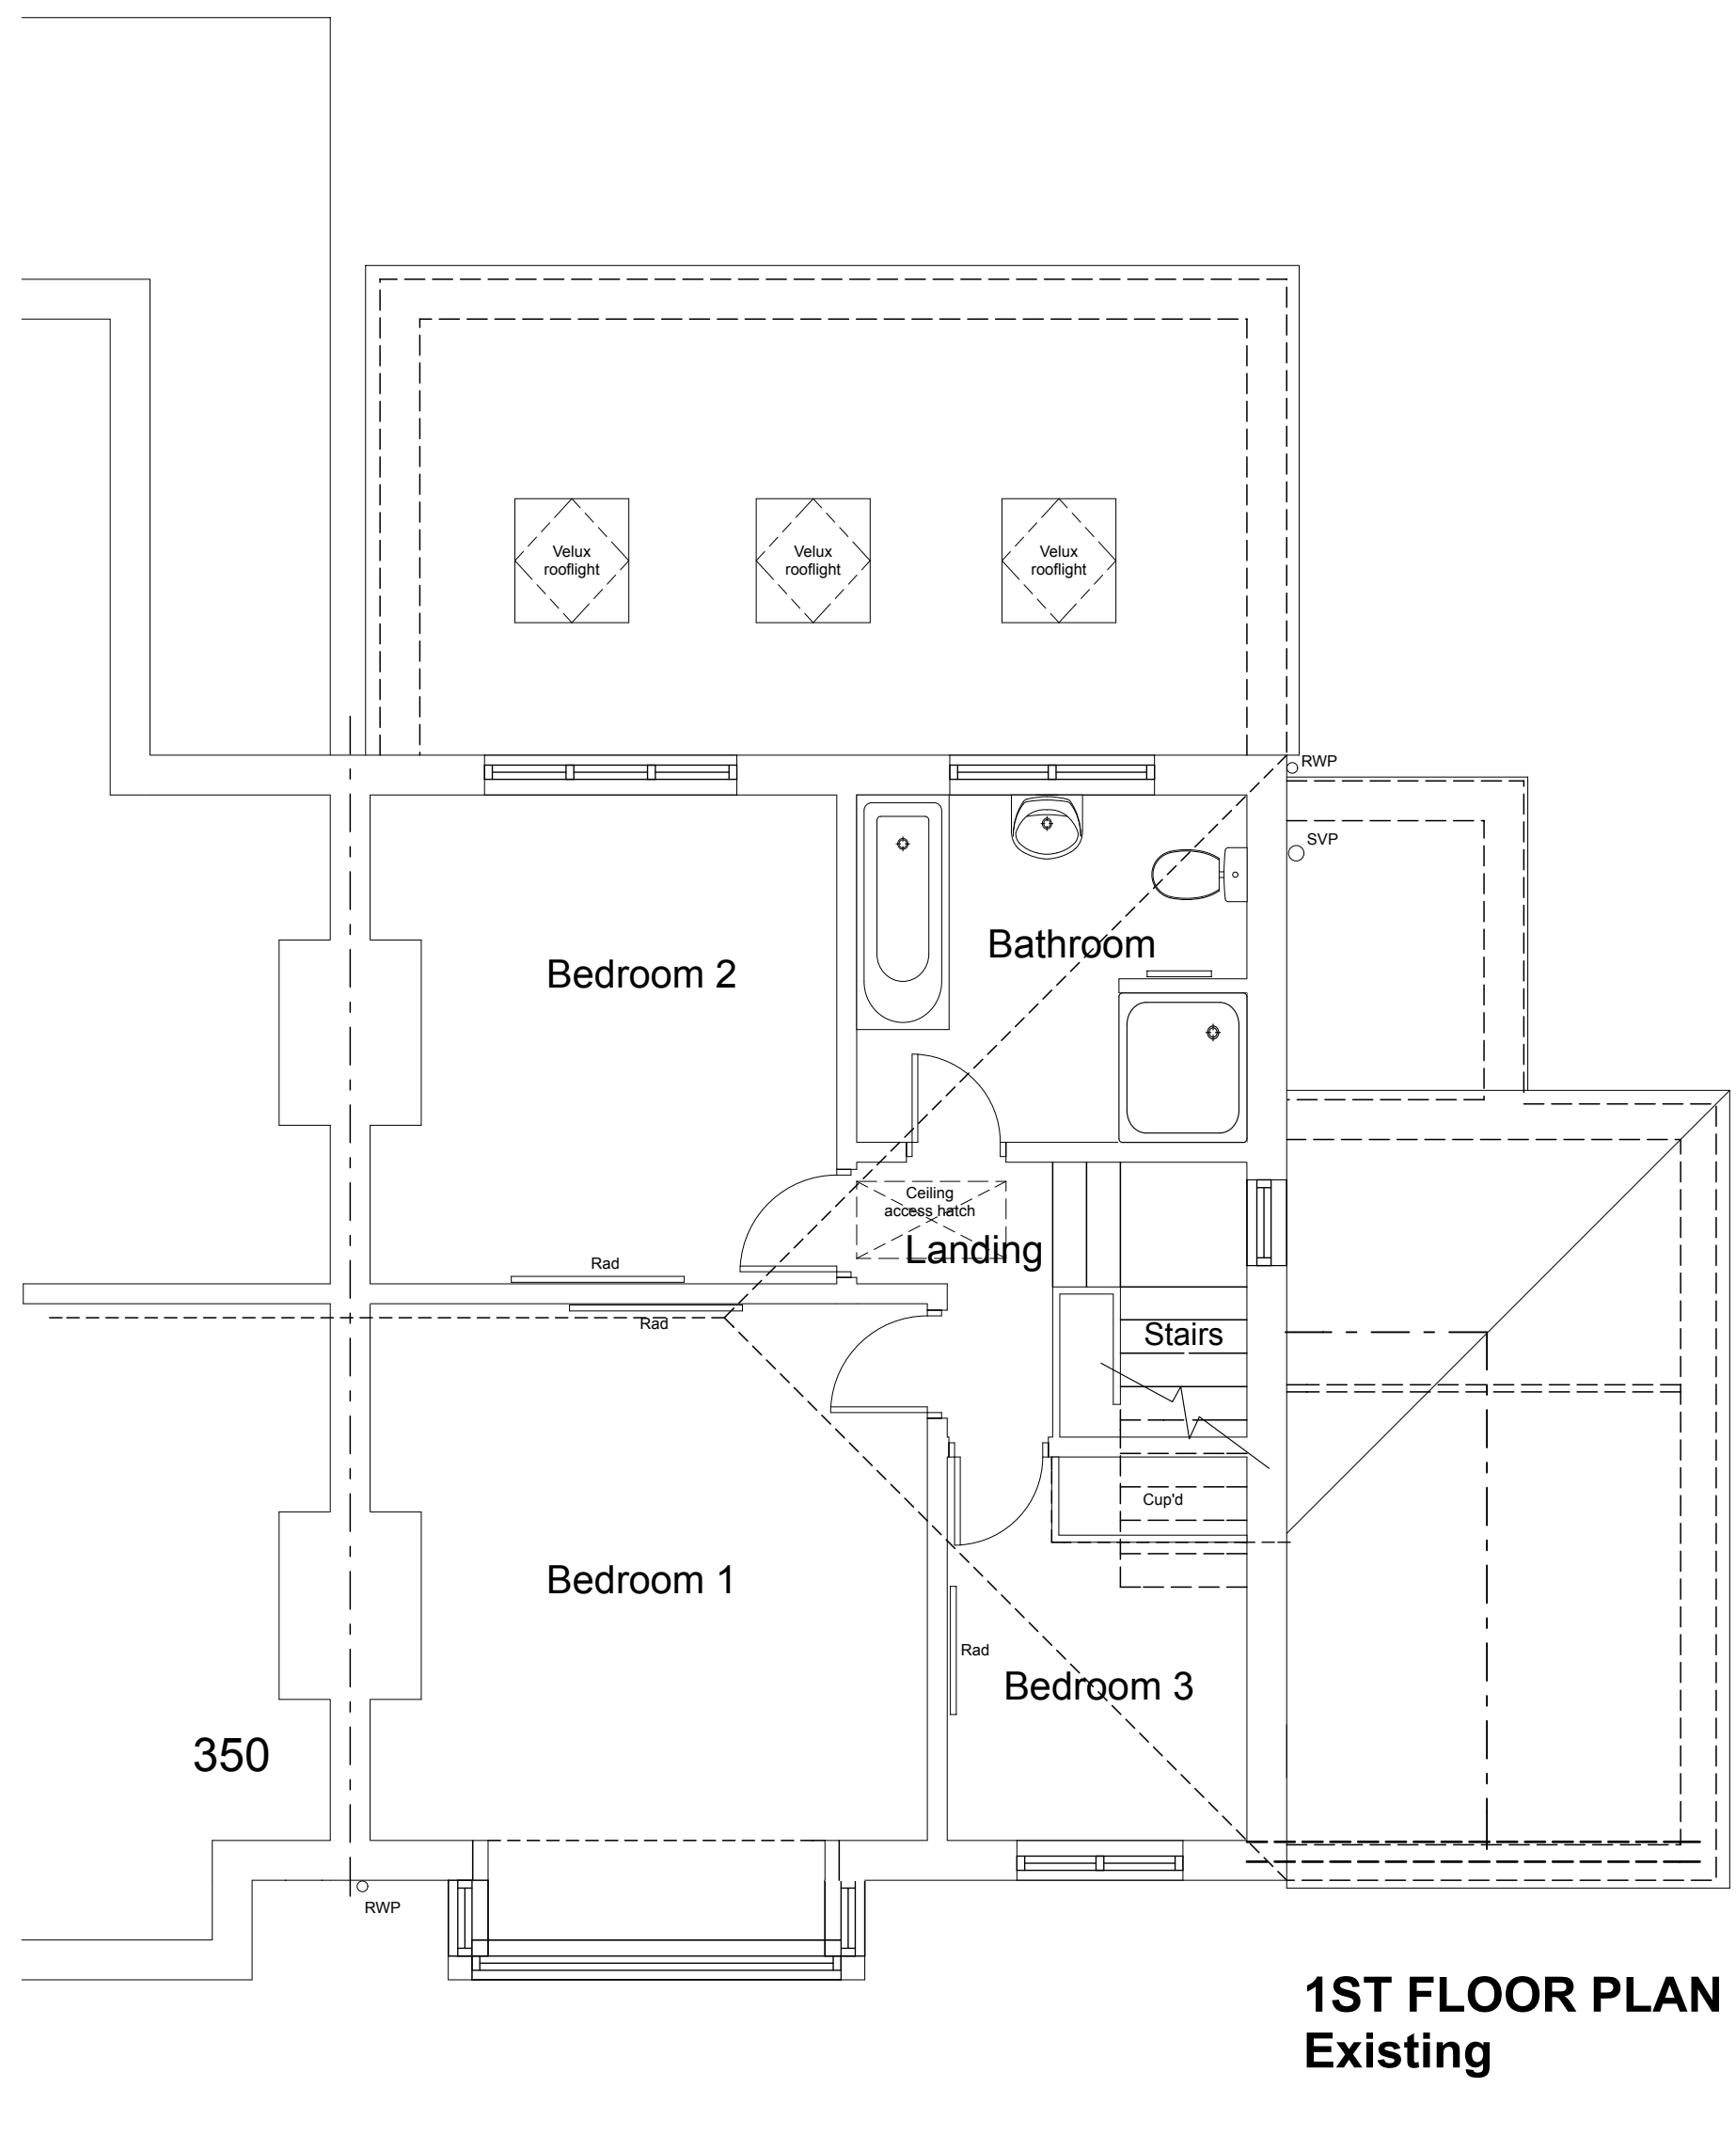

1ST FLOOR PLAN
Existing

Notes
This drawing is the property of Mike Macpherson Architects and copyright is reserved by them. This drawing is not to be copied or disclosed by or to any unauthorised persons without the prior written consent of Mike Macpherson Architects.
Do not scale from this drawing.
All dimensions are to be checked on site prior to construction, manufacture of any components and ordering of materials and equipment.
Any discrepancies are to be reported to the architect for clarification.
All materials and workmanship to be in accordance with the current British Standards and codes of practice.

PLANNING ISSUE

Scheme
Extension & Alteration Works
348 Mauldeth Road West
Chorlton
Manchester M21 7RB
Client
Mr & Mrs Ali

Title
Existing Floor & Roof Plans

Scale 1:50	Date 6.10.21	Drawn MM
Job No P356	Dwg No 03	Rev

Mike Macpherson **Architects**
38 Reynard Road, Chorlton, Manchester M21 8DD

T: 0161 870 6129
E: mail@mikemacpherson-architects.co.uk
www.mikemacpherson-architects.co.uk