



THIS DRAWING IS THE PROPERTY OF PJO AND IS NOT TO BE REPRODUCED OR TRANSMITTED IN ANY FORM OR BY ANY MEANS, ELECTRONIC OR MECHANICAL, INCLUDING PHOTOCOPYING, RECORDING, OR BY ANY INFORMATION STORAGE AND RETRIEVAL SYSTEM, WITHOUT THE WRITTEN PERMISSION OF PJO. ANY UNAUTHORIZED REPRODUCTION OR TRANSMISSION IS STRICTLY PROHIBITED AND WILL BE PROSECUTED TO THE FULL EXTENT OF THE LAW.

Initials:

PJO

PJO

PJO

Date:

16.08.2021

25.08.2021

13.09.2021


Revision:

Rev. A. Side elevation added


Rev. B. Upper floor moved back

Rev. C. Existing bathroom window removed and block up


PROPOSED SIDE ELEVATION

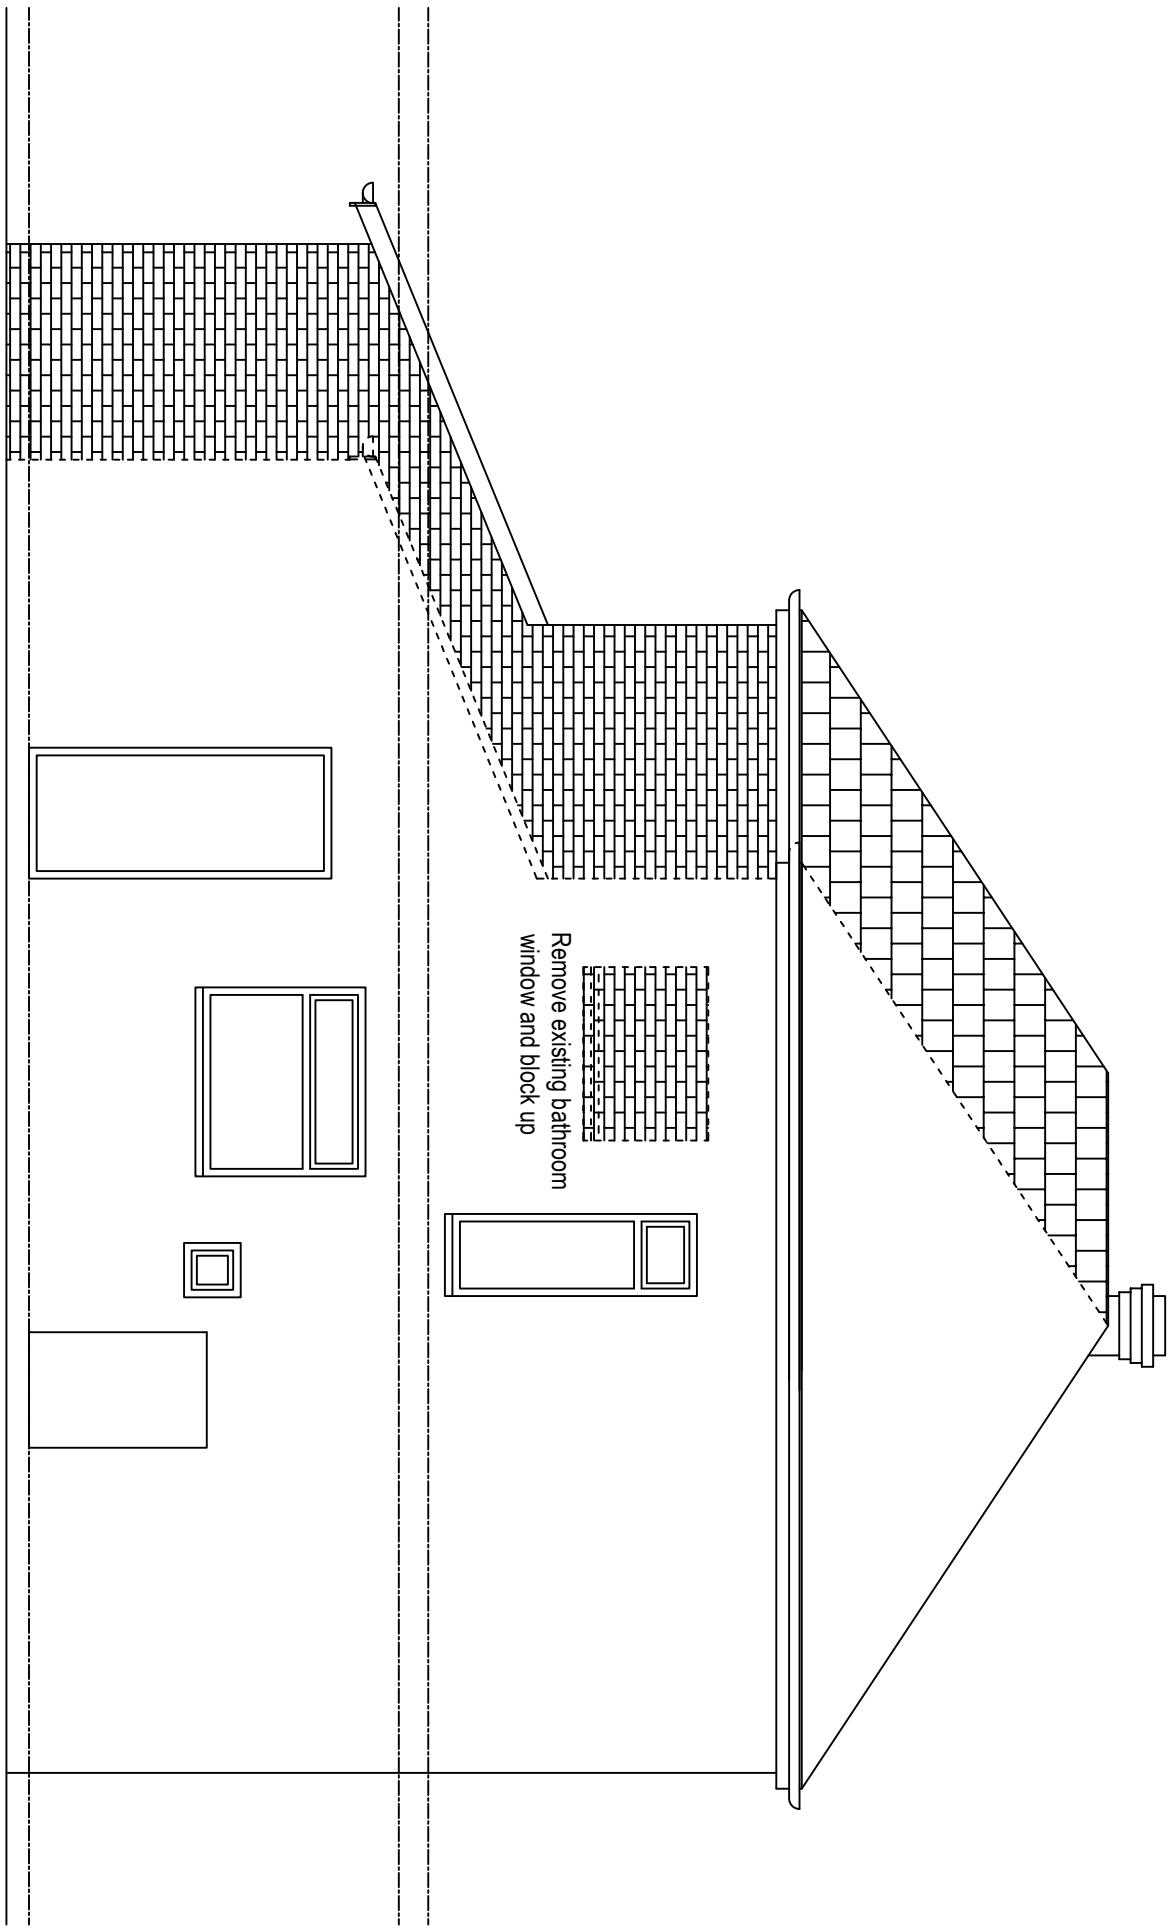


PROPOSED REAR ELEVATION

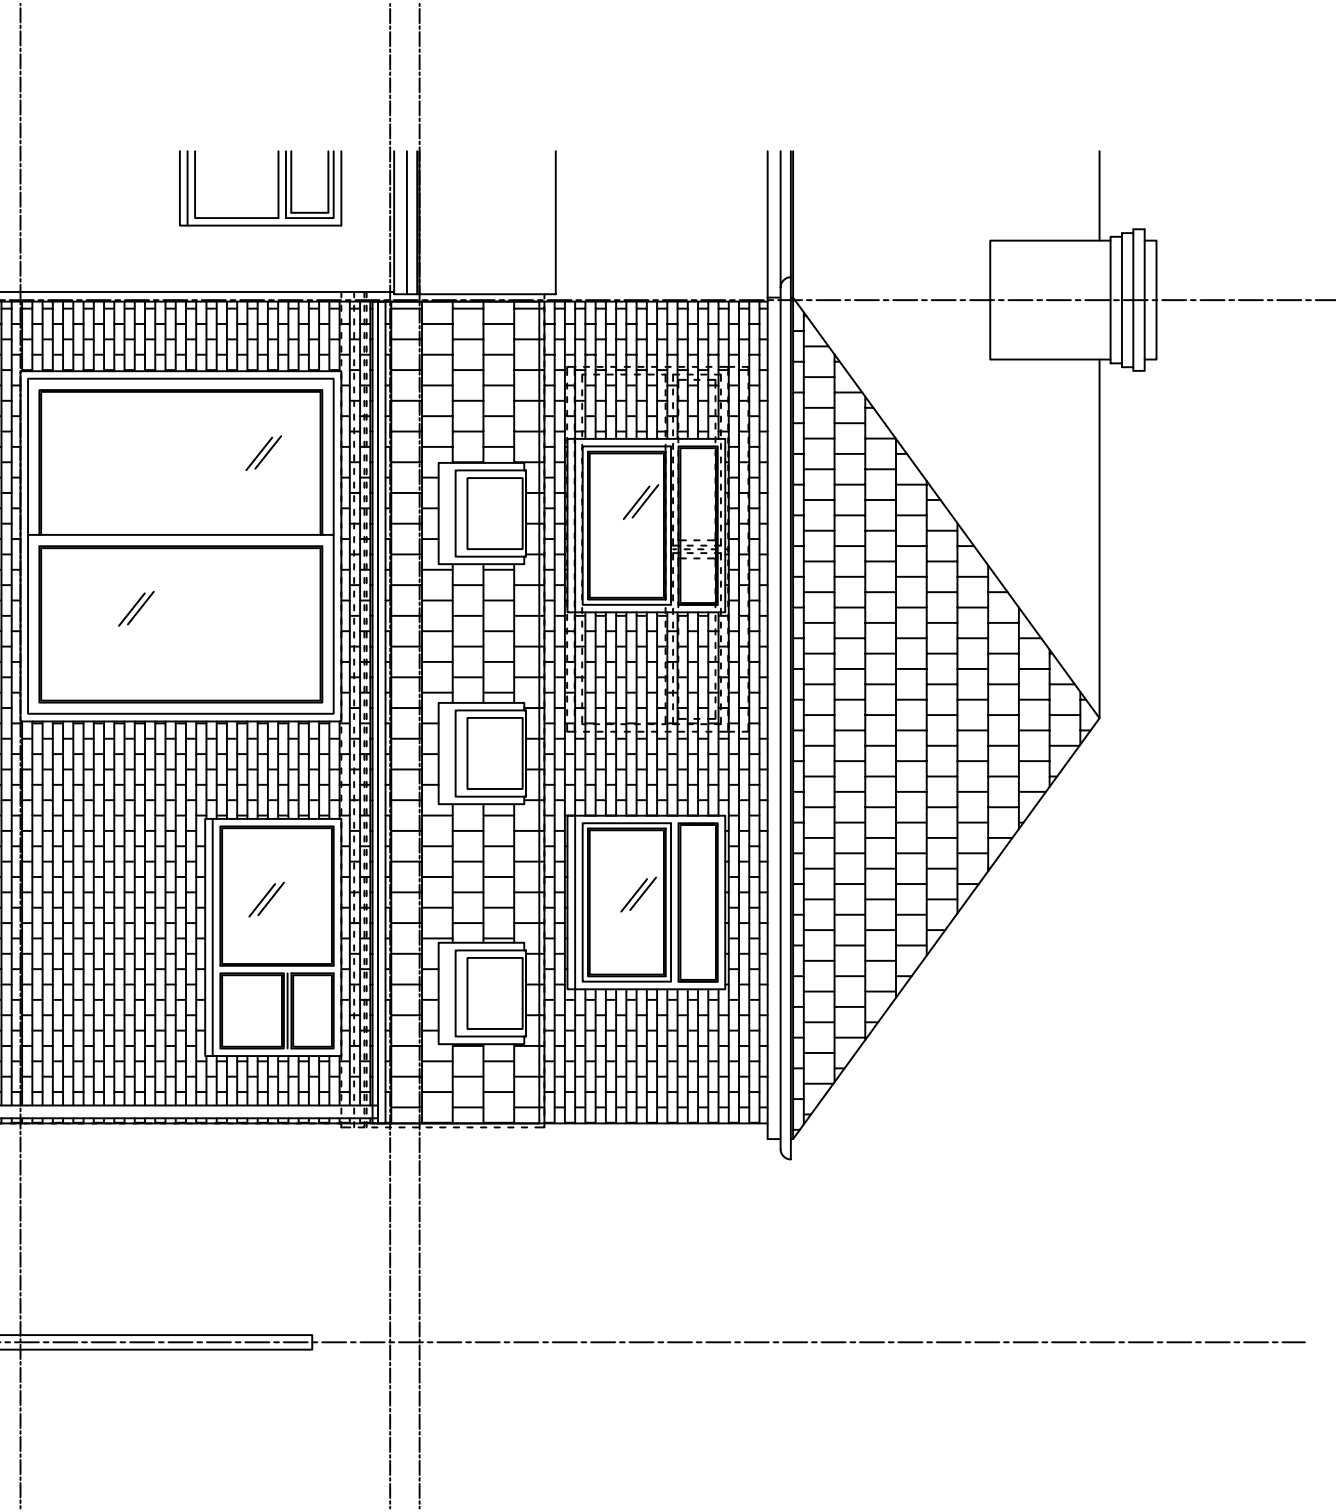




PROPOSED FIRST FLOOR PLAN

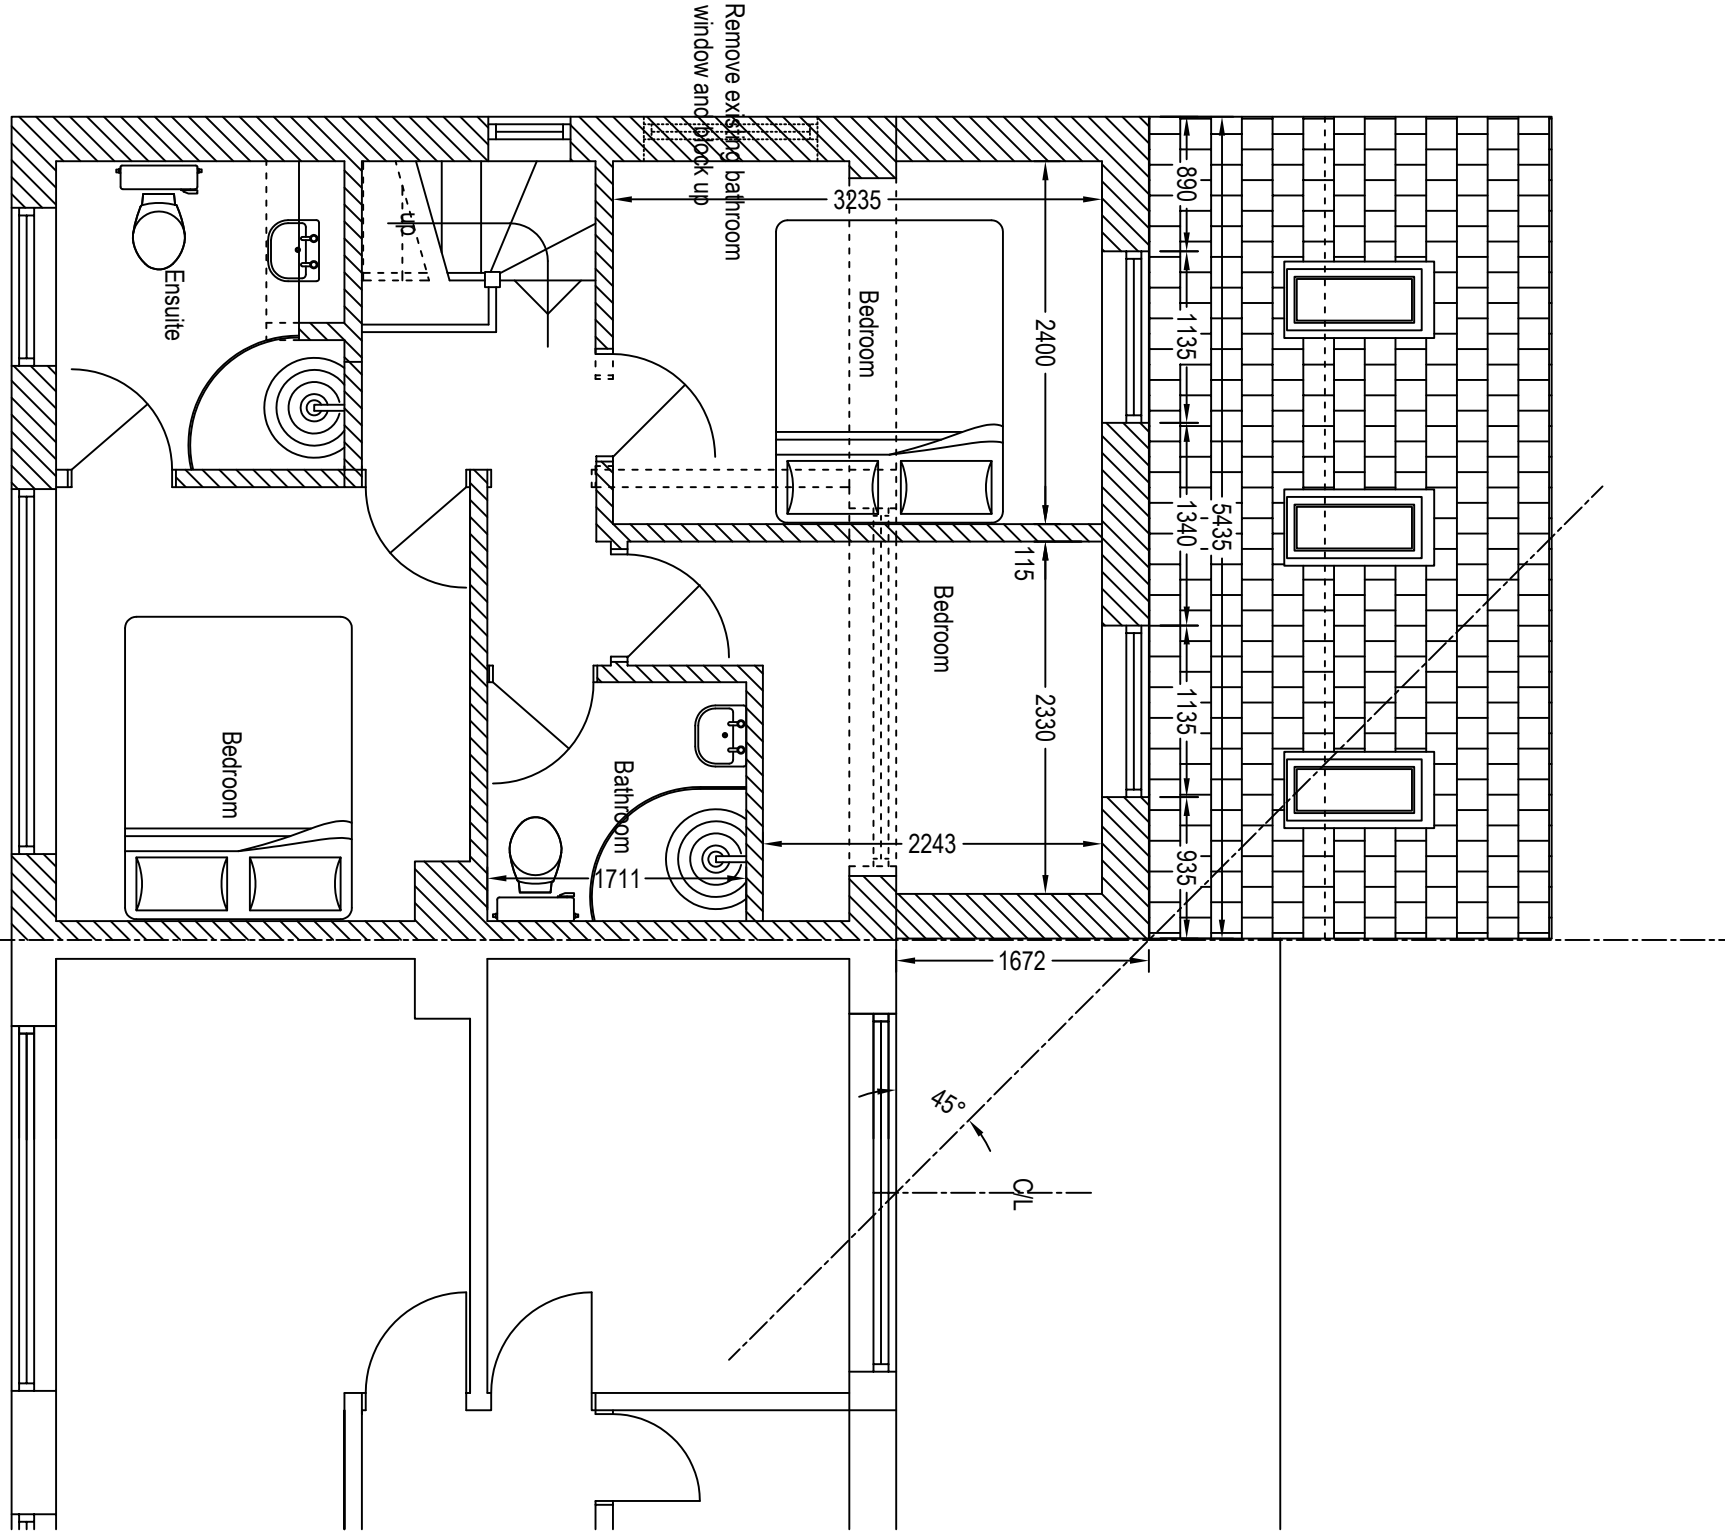

PROPOSED GROUND FLOOR PLAN

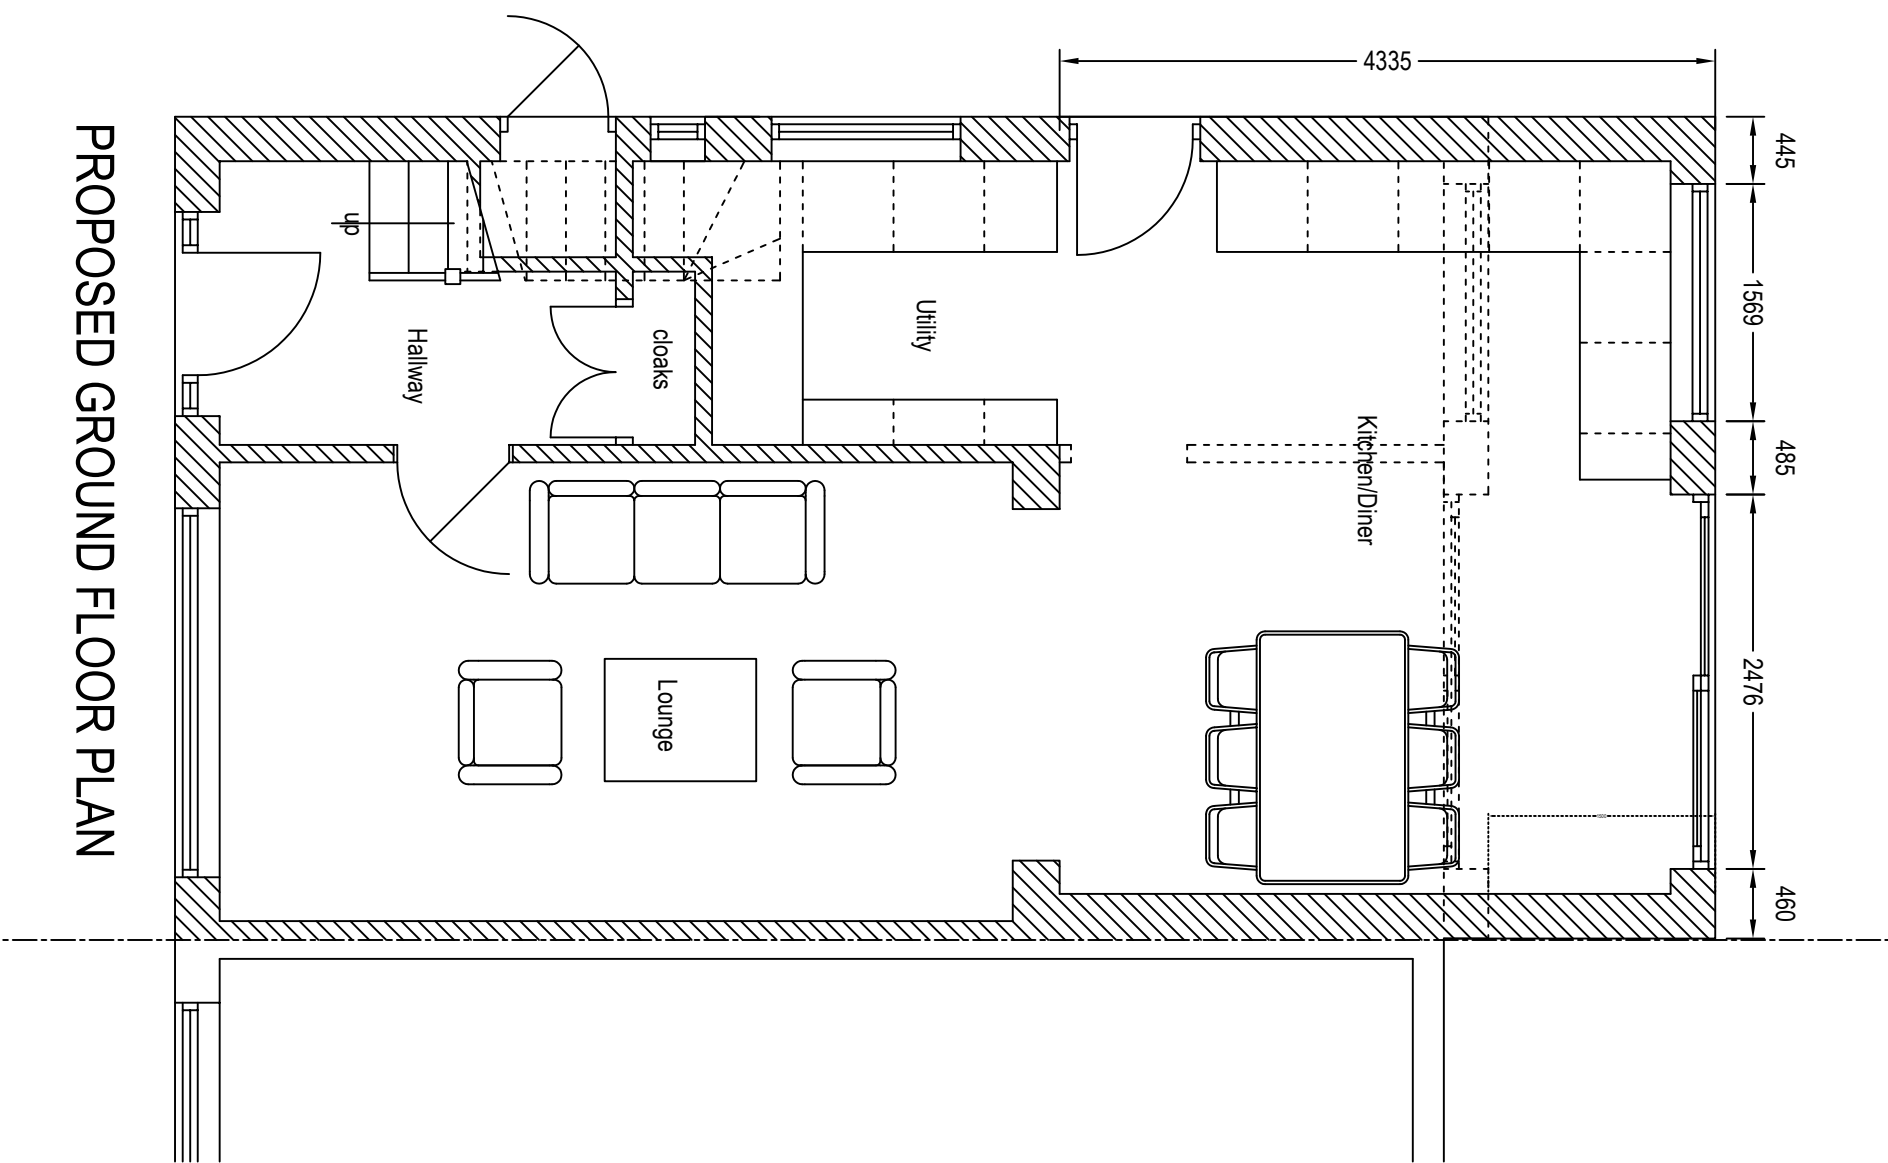

PROPOSED SIDE ELEVATION
TO 7 STRATHFIELD DRIVE

  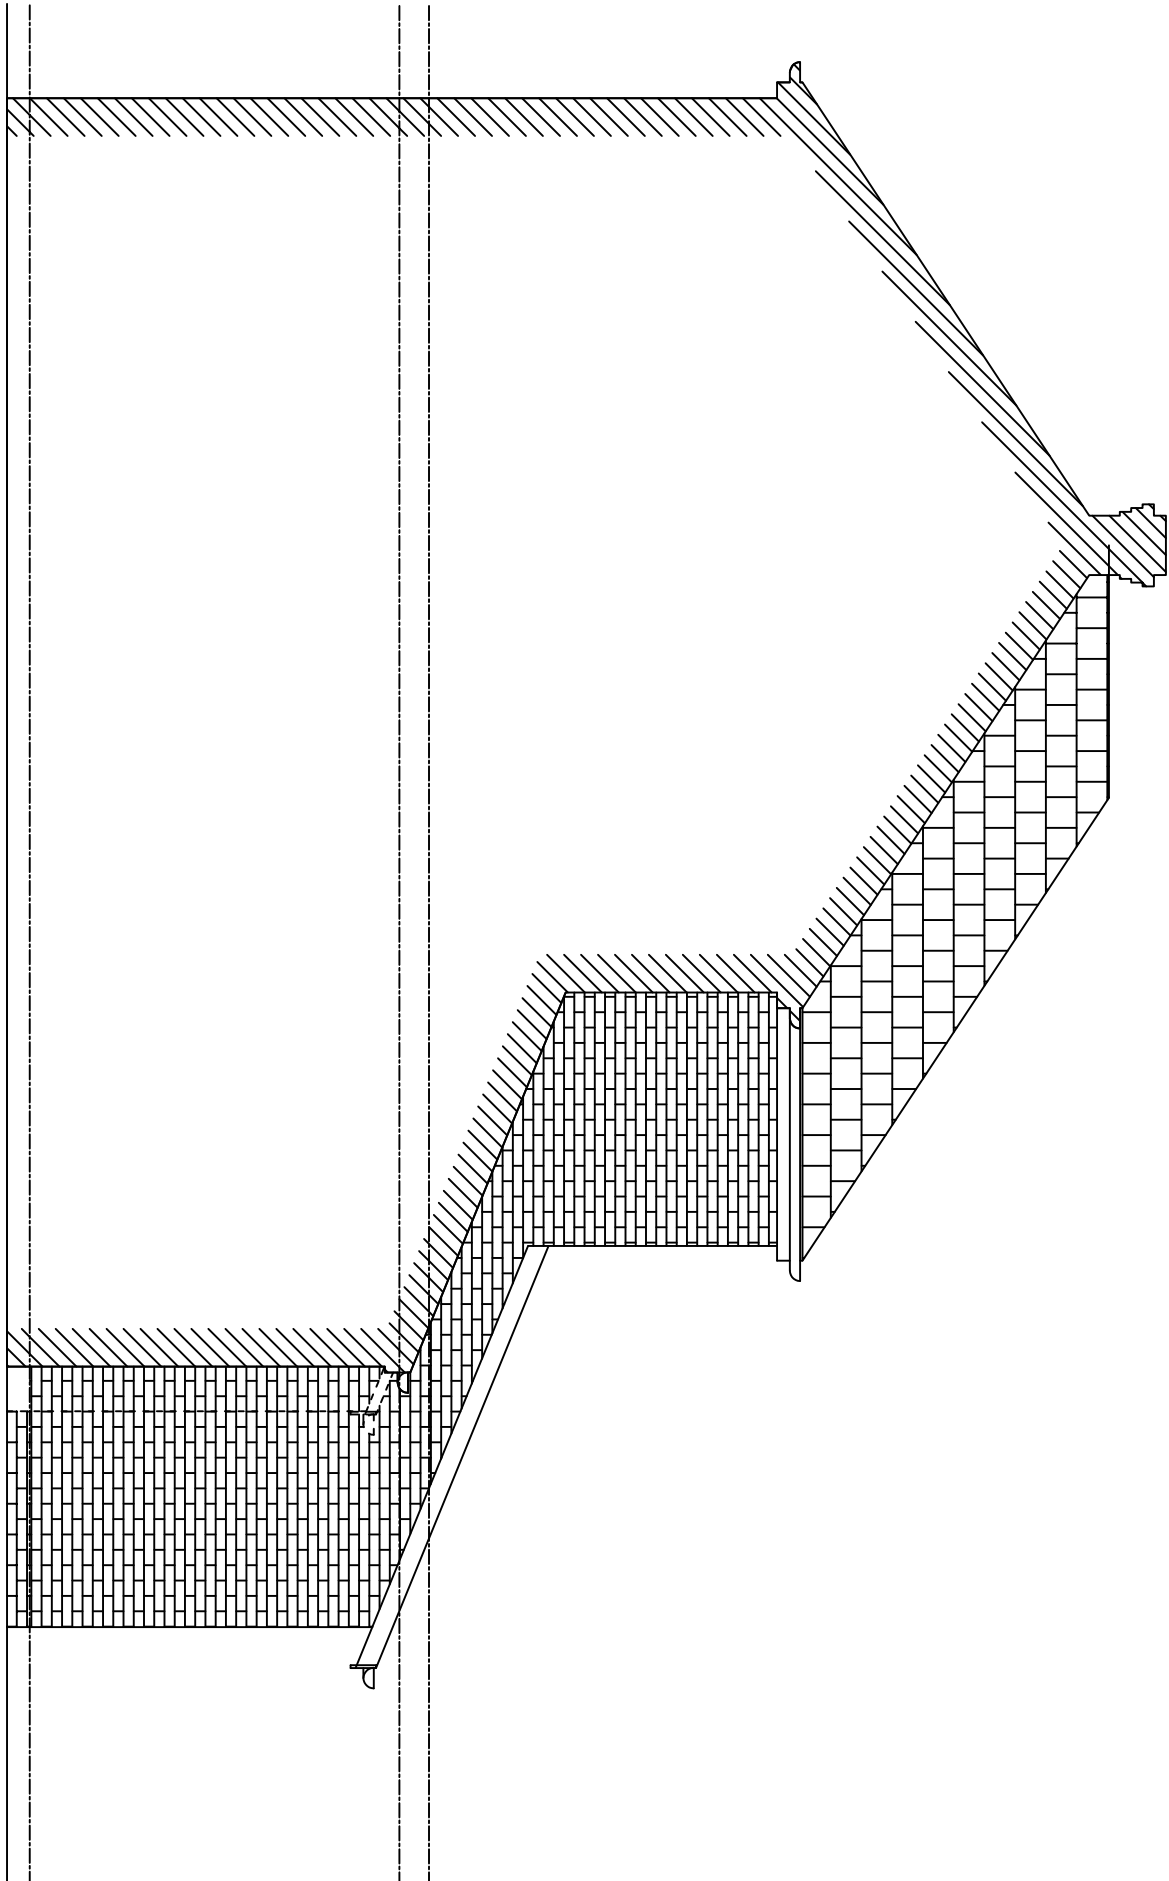

CLIENT:

PURPOSE:

PLANNING

Date: July 2021

Scale: A1

Drawn by:

Project: S STRATHFIELD DRIVE
CLAYTON
MANCHESTER M11 4HB

Drawing Title:
Proposed Plans & Elevations
(Planning Only)

Project No: 21.171

Drawing No: P-100.12

Revision: C