




All dimensions are to be checked on site. This drawing shall not be scaled to ascertain dimensions.

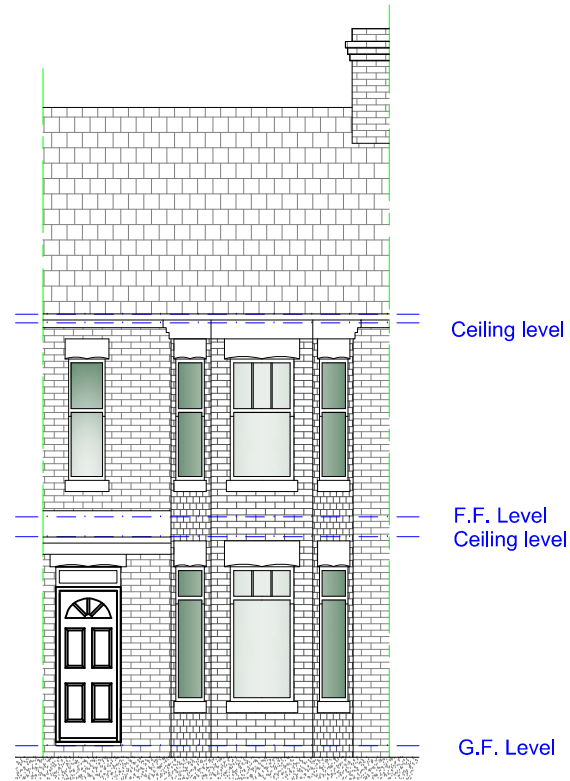


Existing Front Elevation
Scale 1:100

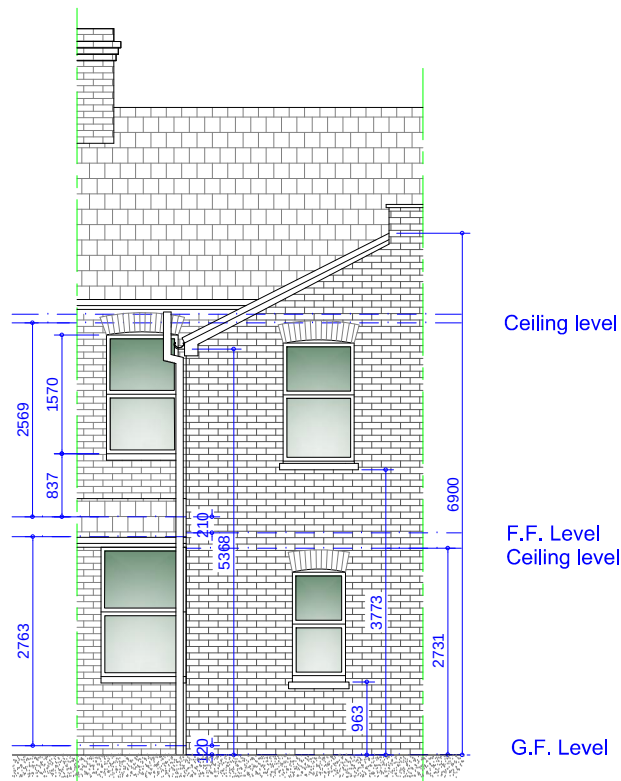


Existing Rear Elevation
Scale 1:100

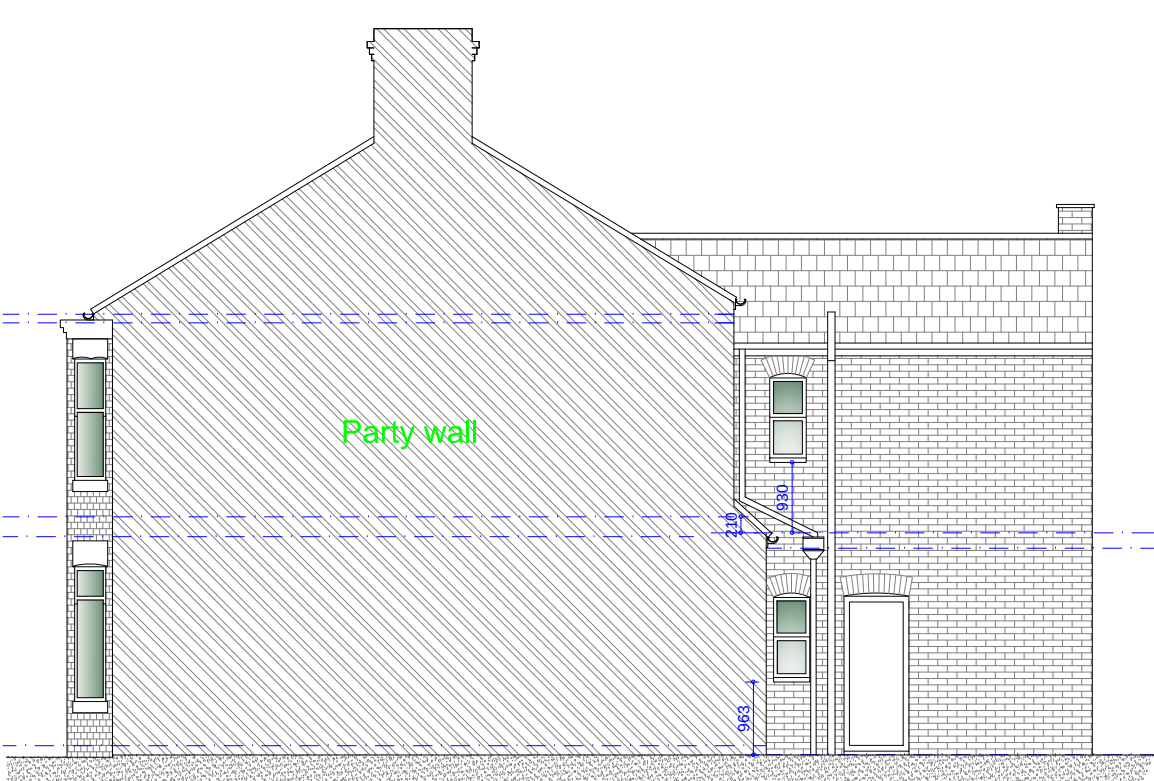


Existing R/H Side Party Wall Elevation
Scale 1:100

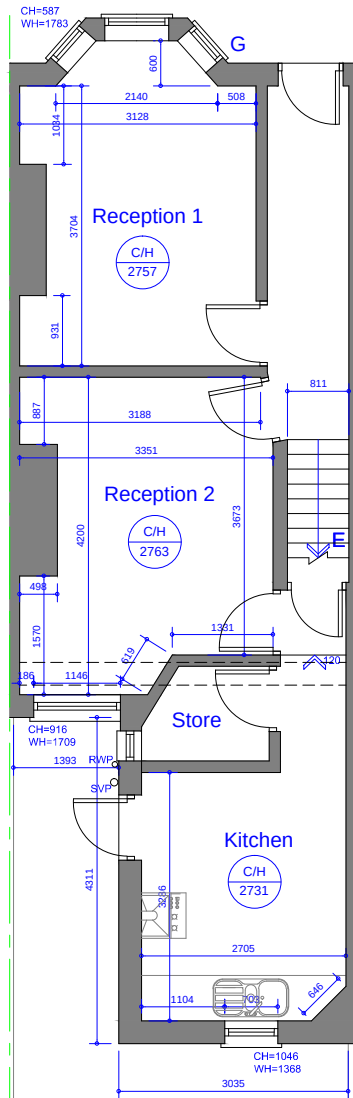


Existing Ground Floor Plan Scale 1:100

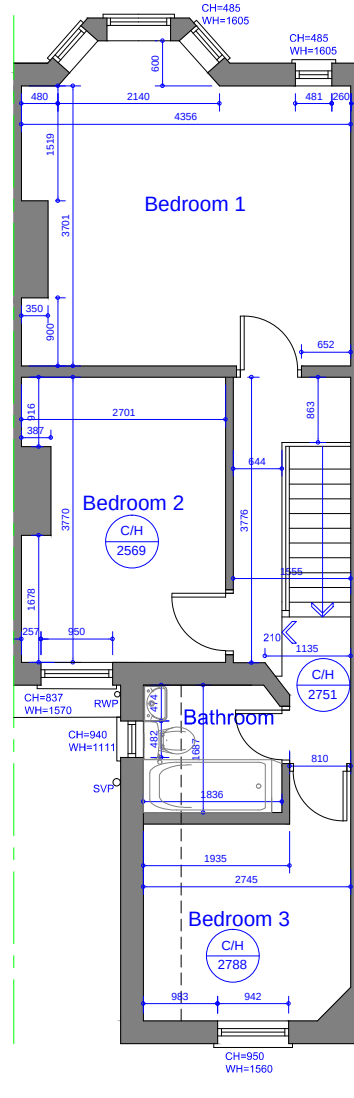

Existing First Floor Plan Scale 1:100

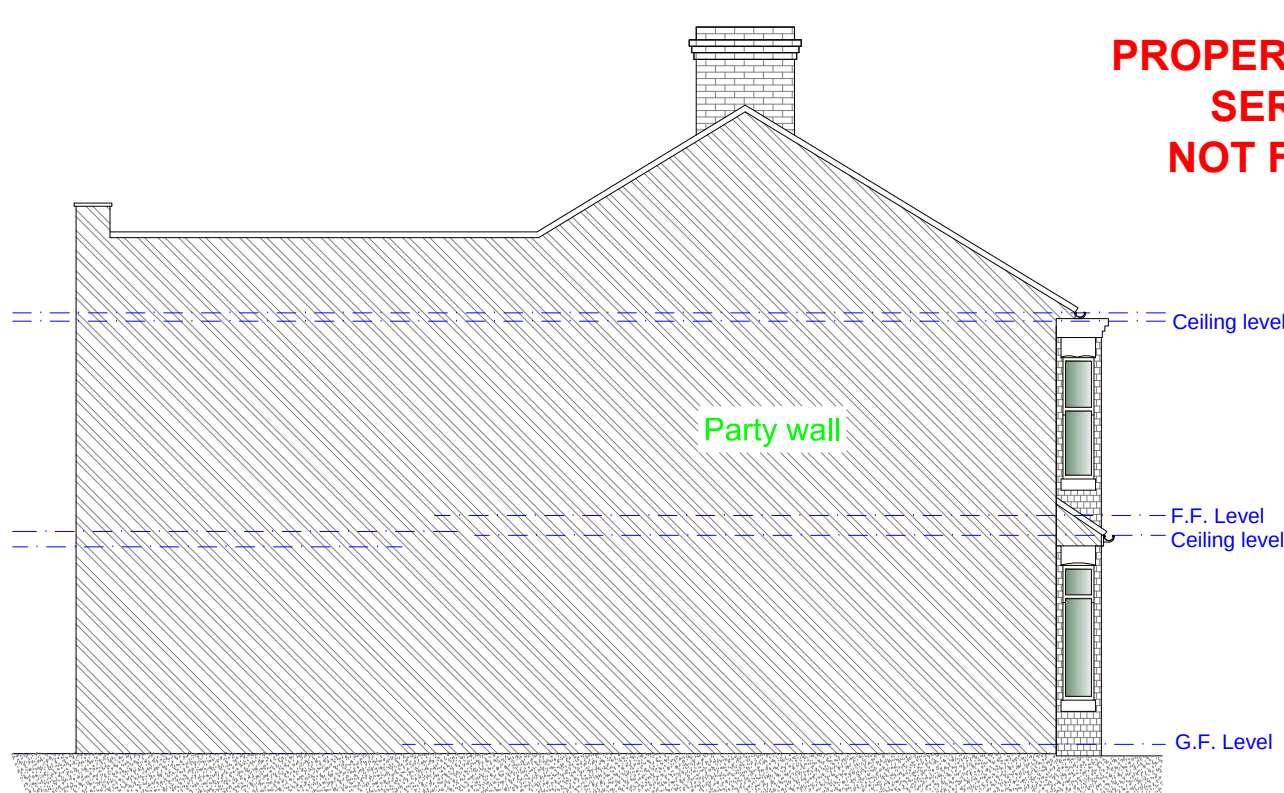

Existing L/H Side Party Wall Elevation
Scale 1:100

 

PROPERTY OF JK TECHNICAL SERVICES (NW) LTD.
NOT FOR DISTRIBUTION.

Rev	Date	Description
Issued For : INFORMATION PURPOSES ONLY		
Client : Mr. Marko Trevizan		
Project : 14 Spencer Avenue, Manchester M16 0AW Proposed loft conversion and single storey rear extension.		
Scheme - Drawing Title : Existing Floor Plans and Elevations.		
01	Date : 28.10.21	
Drawing No.	Revision	Scale : 1:100 @A3
JK Technical Services (NW) Ltd Tel: 0161 728 5730 Mob: 07741175755 www.jktechservs.co.uk		