




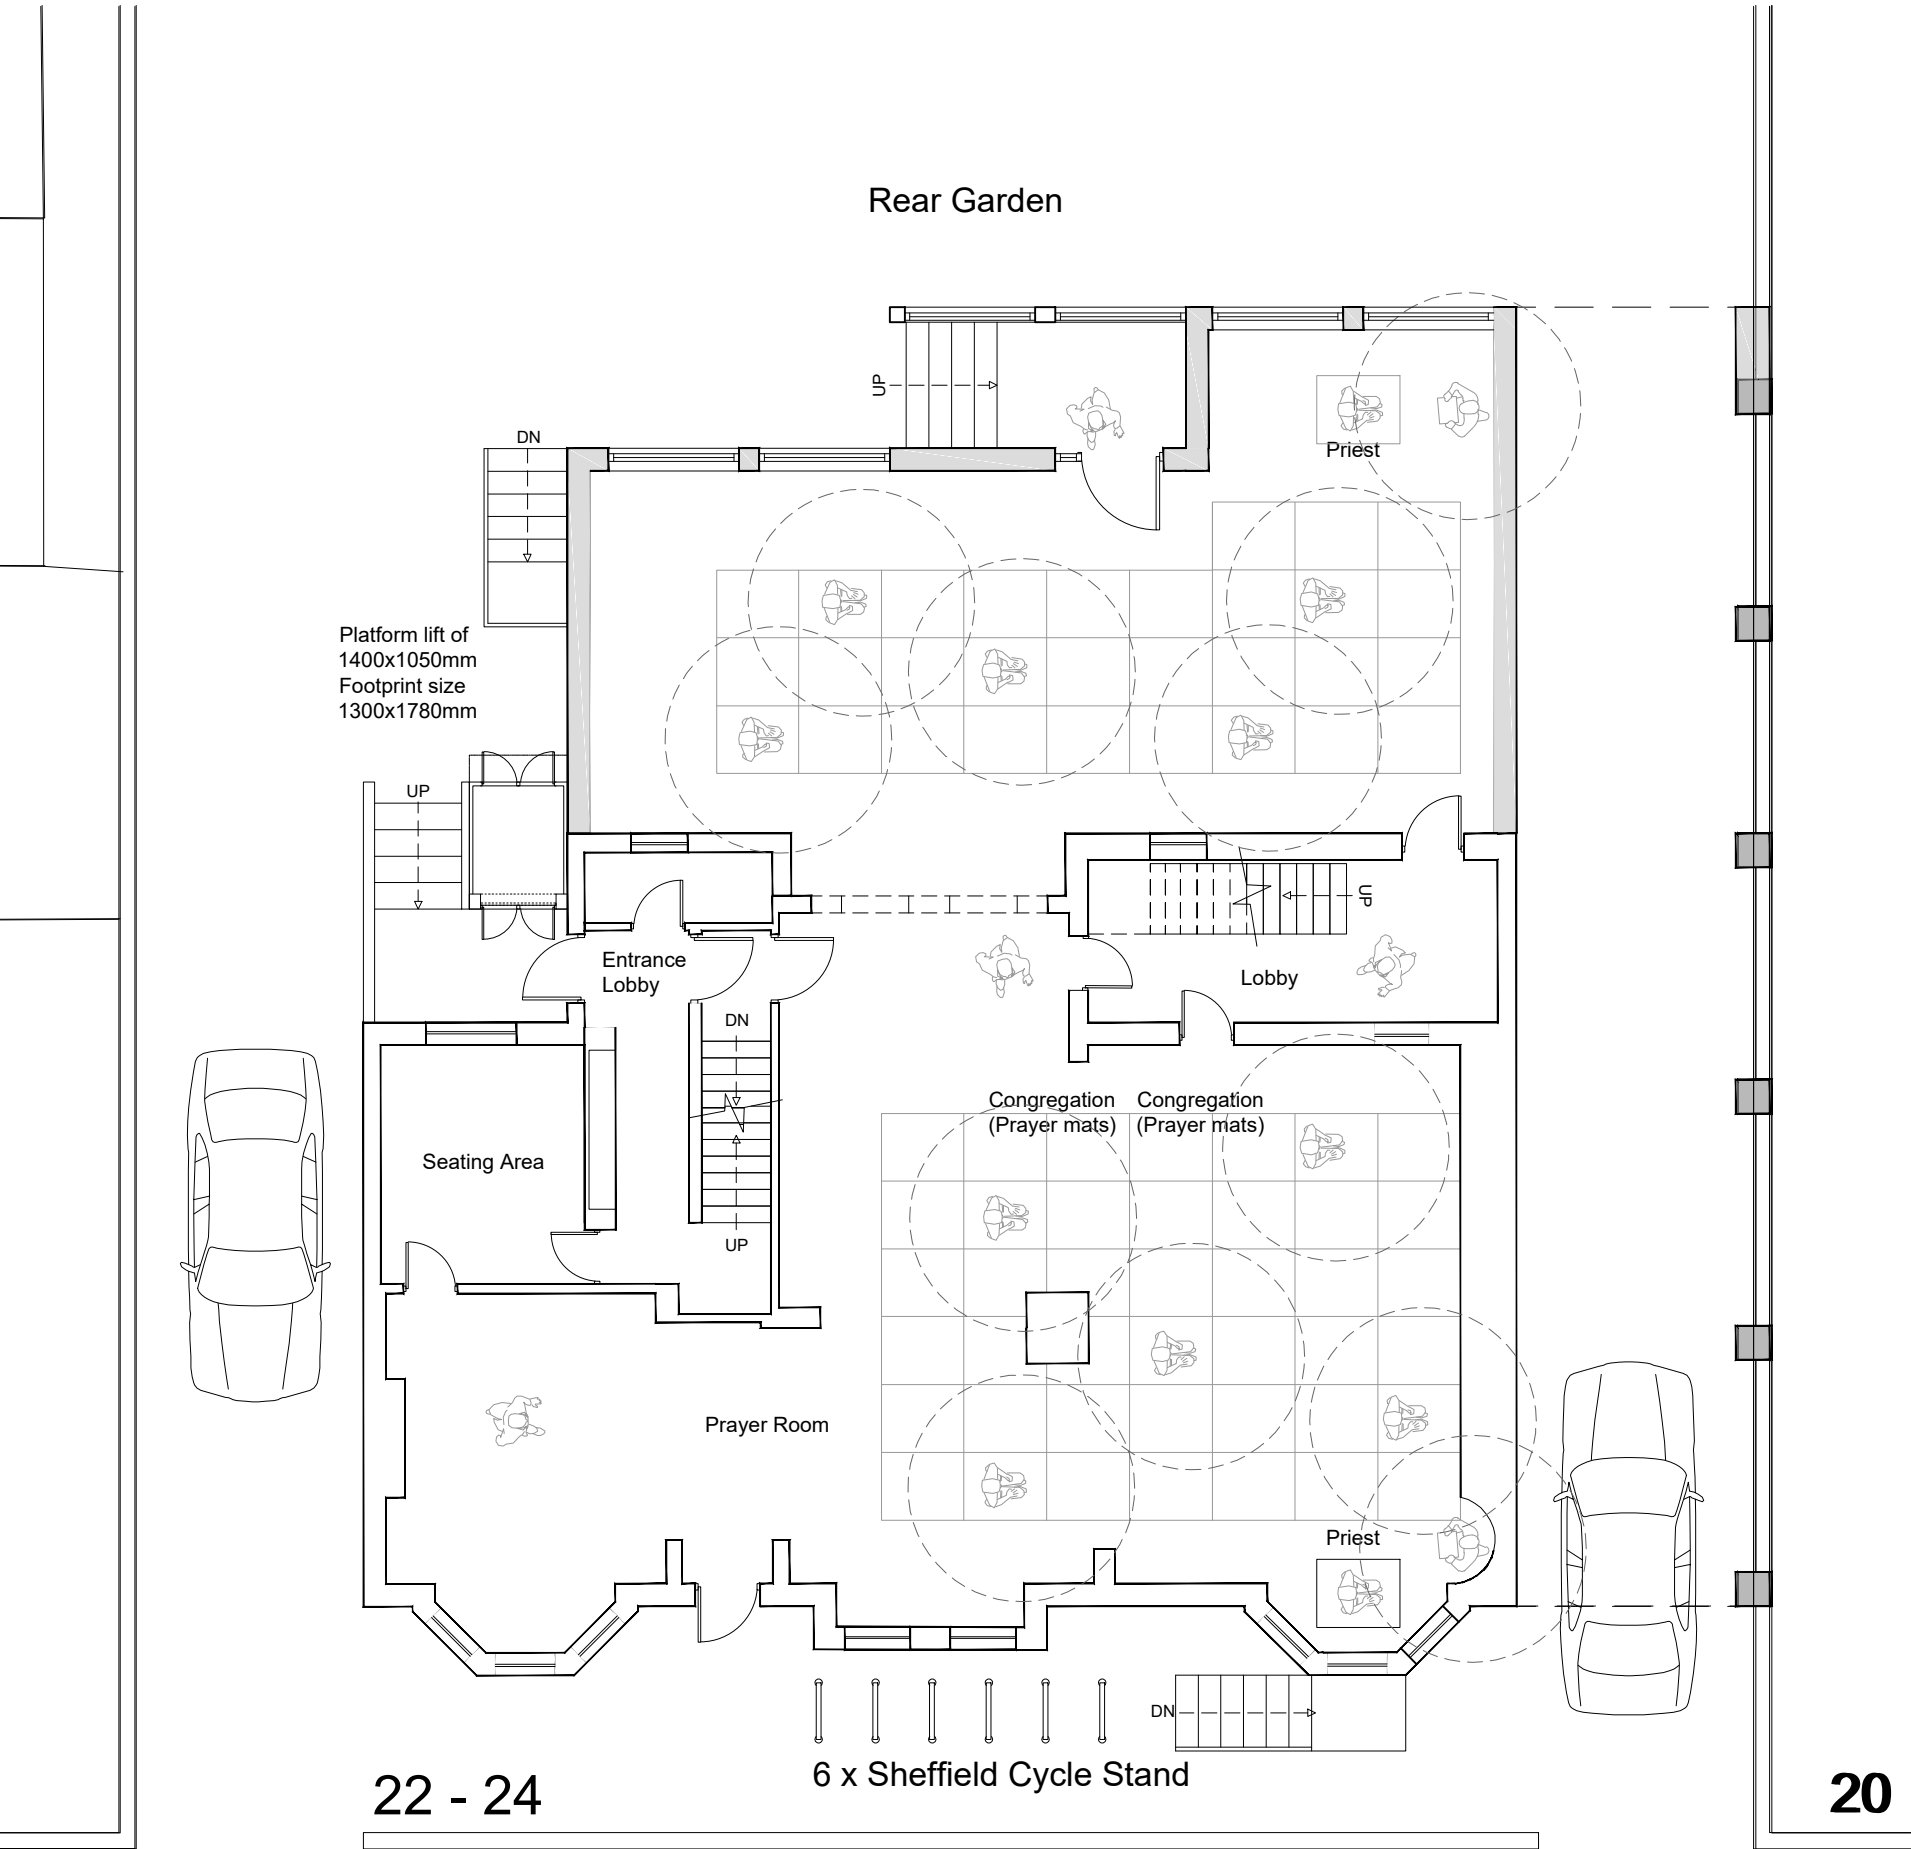

Proposed Ground Floor Plan
Scale 1:100

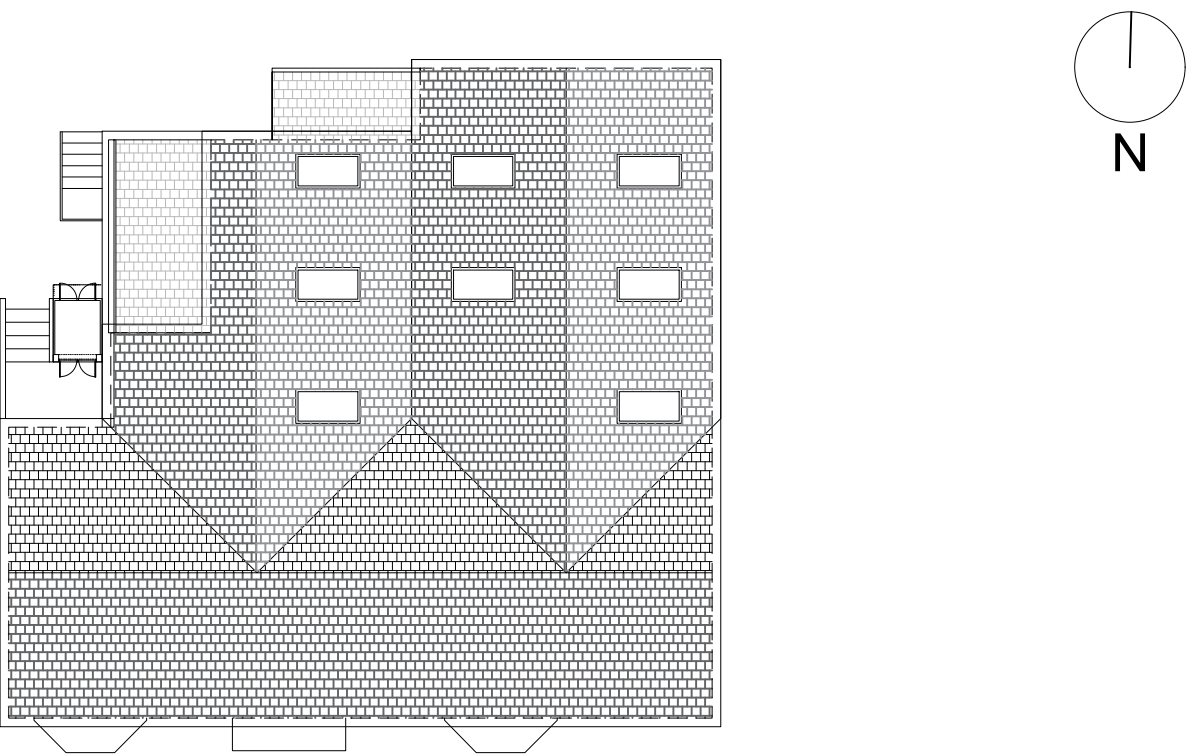

As Approved Roof Plan
Scale 1:200

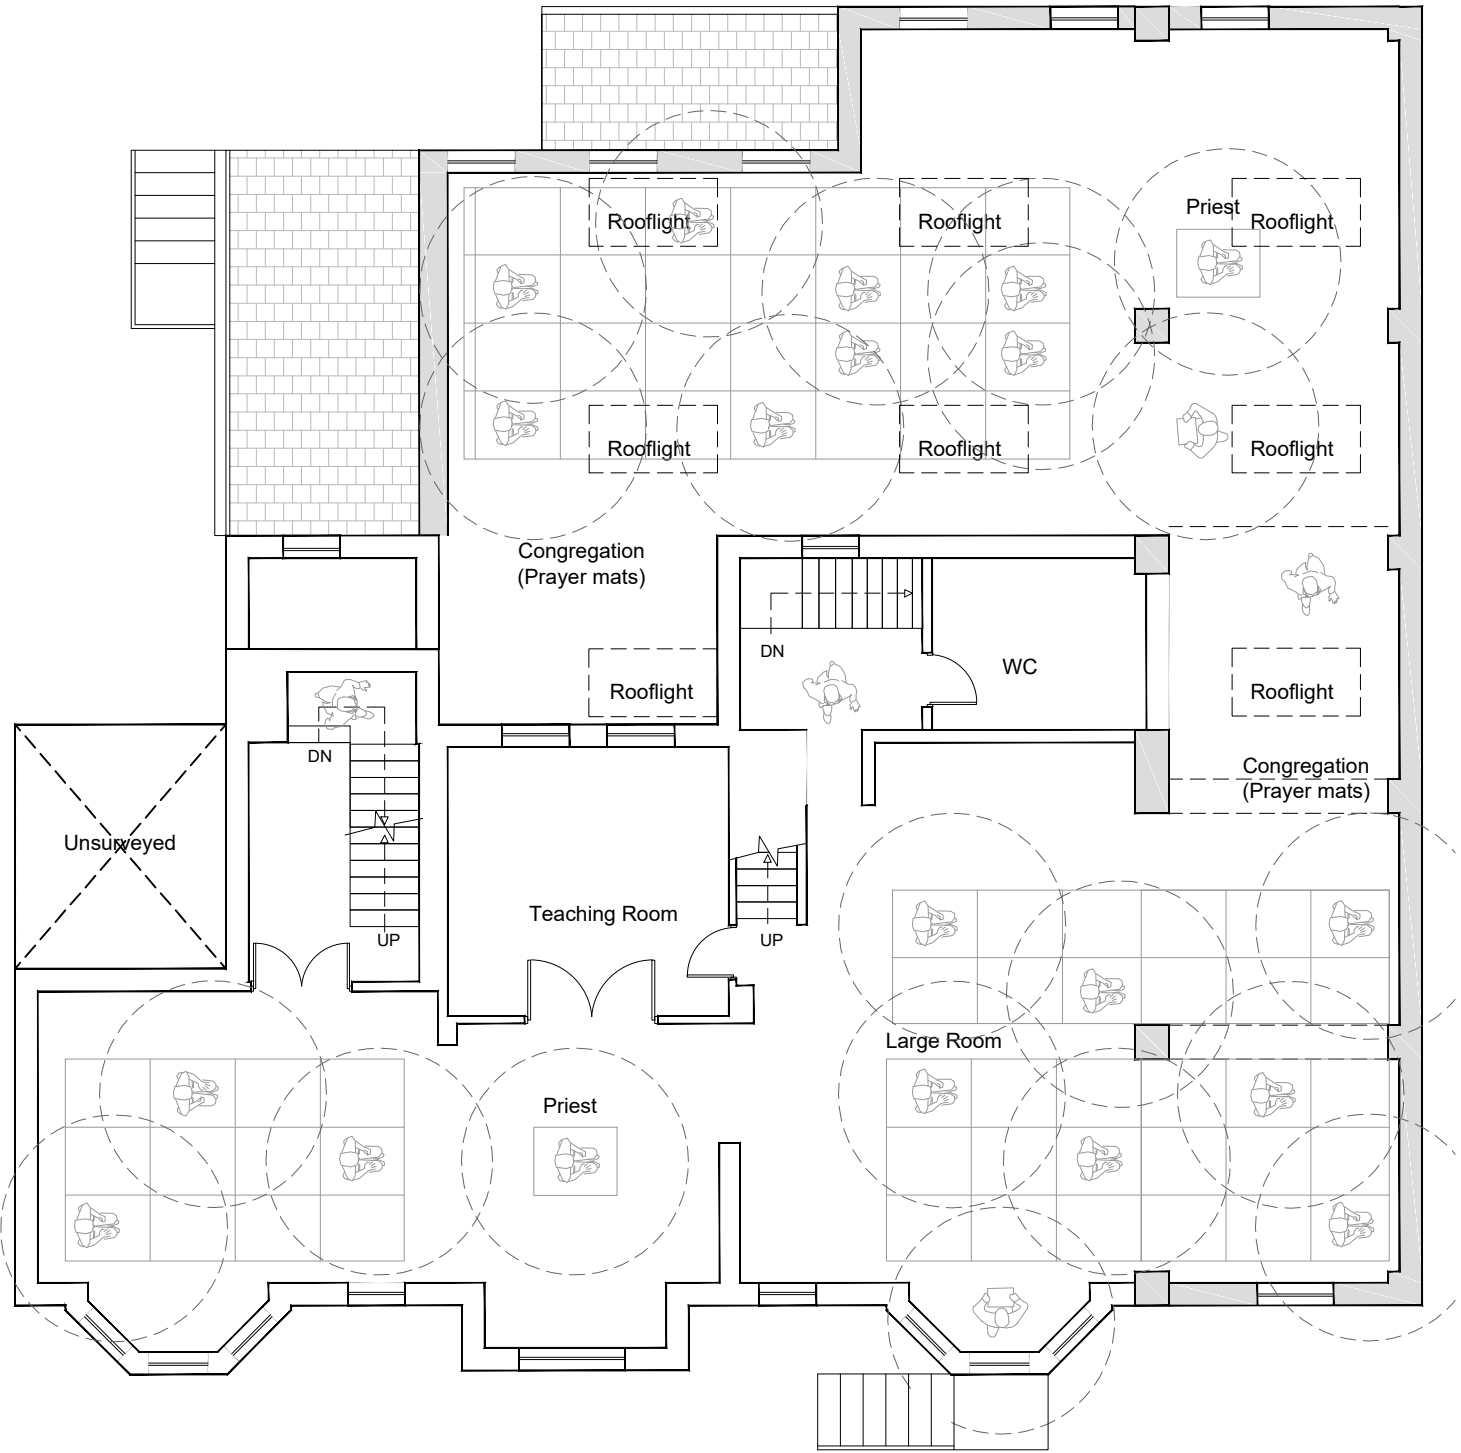

Proposed First Floor Plan
Scale 1:100

General Notes:

All site dimensions shall be verified by the Contractor on site prior to commencing any works.

Do not scale from this drawing.

Design intent drawing only. Construction to comply with latest building regulation requirements.

This drawing is the property of "Studio Tashkeel Architecture Ltd." and copyright is reserved by them. The drawing is not to be copied or disclosed by or to any unauthorised persons without the prior written consent of Studio Tashkeel Architecture Ltd.

Rev	Description	Date	Dr by	App by
B	Basement stair updates	01/11/21	MH	MK
A	General amendments	15/03/21	AM	MK

STUDIO TASHKEEL
ARCHITECTURE LTD.
89 Princess Street
Manchester M1 4HT
United Kingdom
T +44(0)161 694 6375
E info@StudioTashkeel.com
www.studiotashkeel.com

client name			
Ishaq Muhammad			
project			
Zakariya Mosque			
drawing			
Proposed GA Plans			
project number		scale	
1904105		1:100 @ A2	
drawing number		rev	
1904105_PL_004		B	
		issue status	
		Planning	
This drawing is to be read in conjunction with all related drawings. All dimensions must be checked and verified on site before commencing any work or producing shop drawings. The originator should be notified immediately of any discrepancy. This drawing is copyright and remains the property of Studio Tashkeel Architecture Ltd.			