


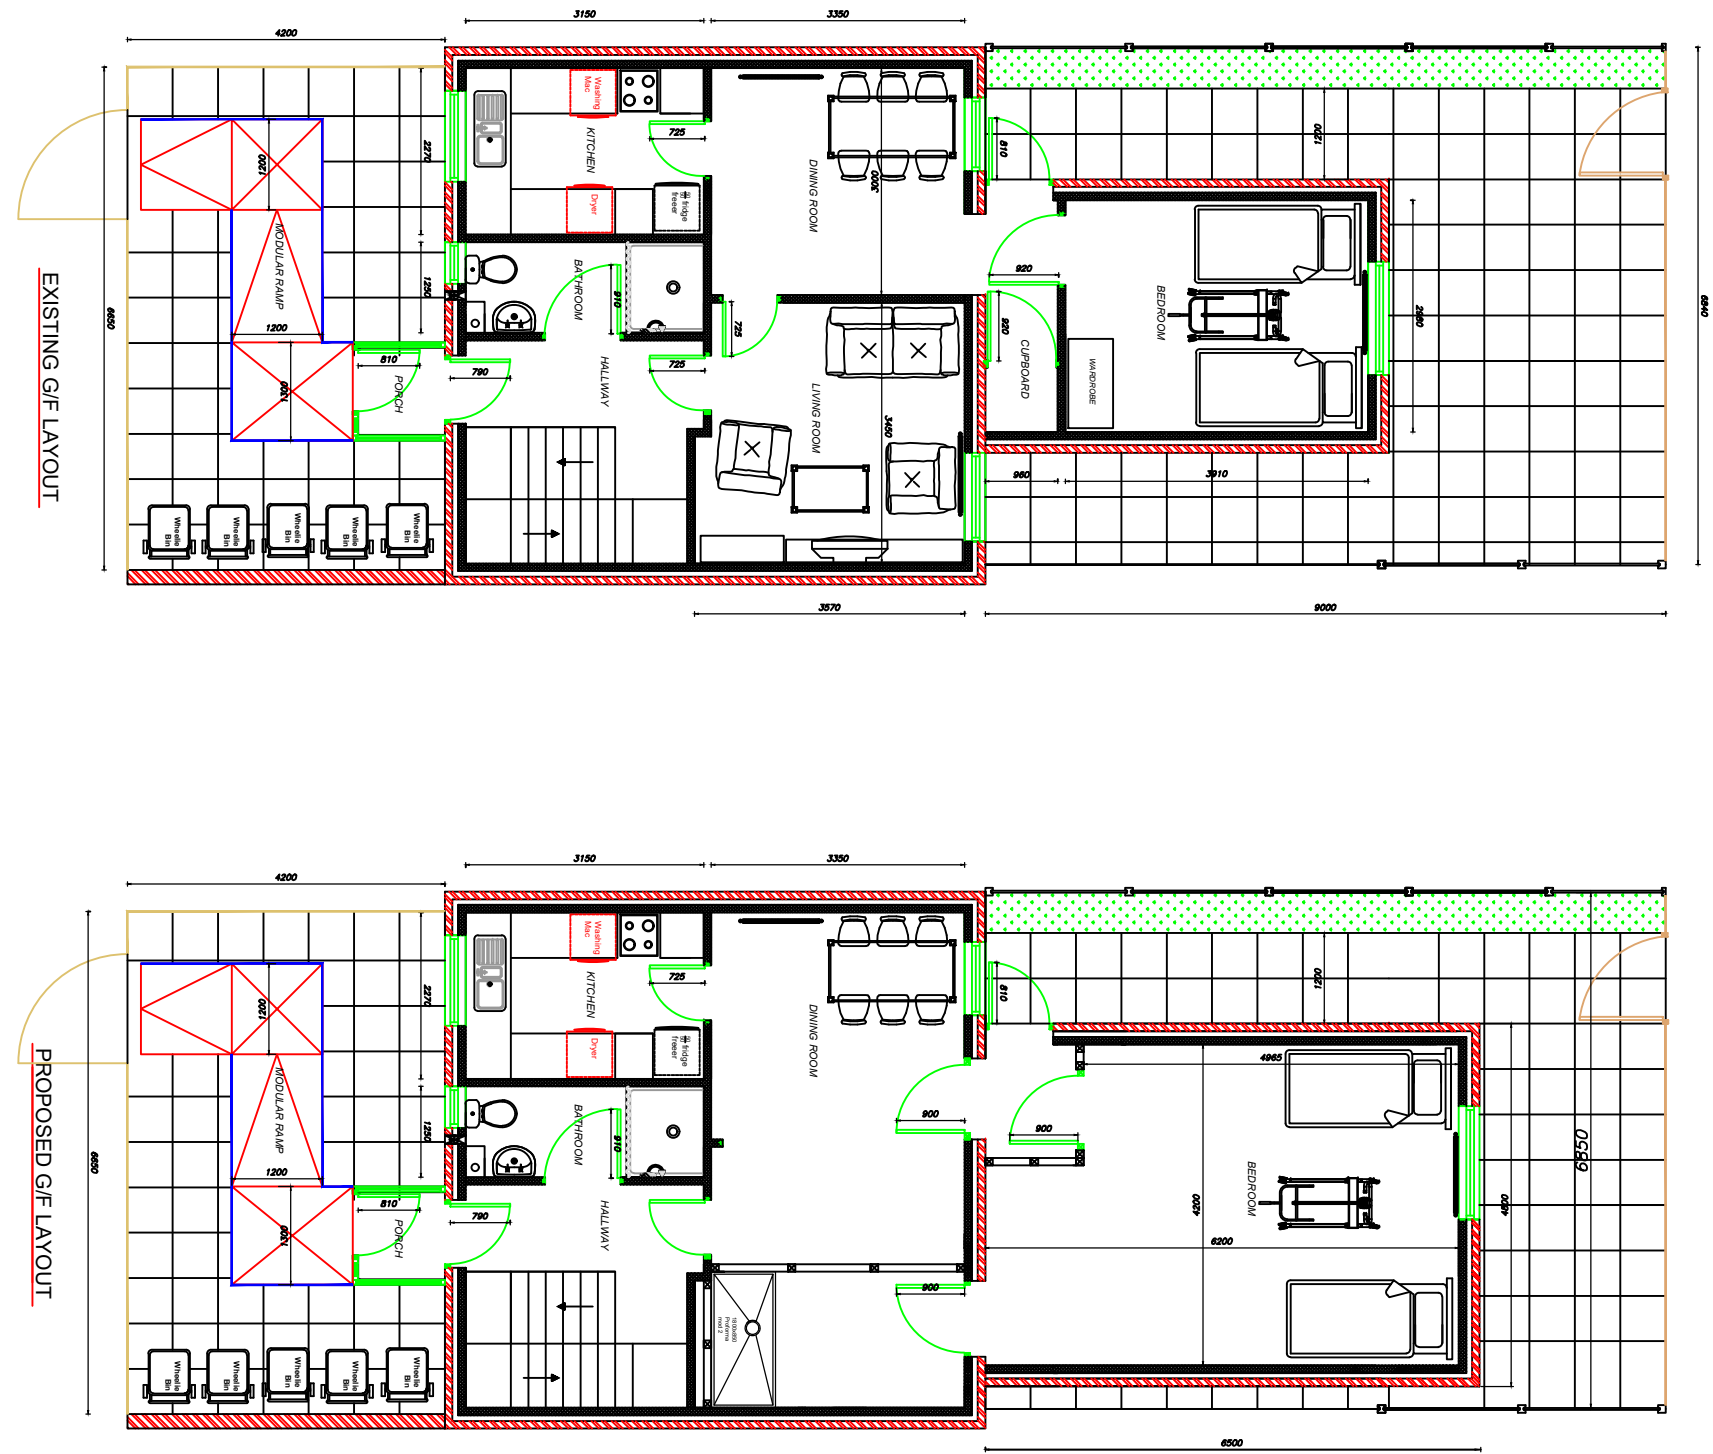

Richard Harris - Technical Officer
 Manchester City Council
 MEAP
 Directorate for Children and Families
 Unit 1, 29 Poland St
 Ancoats
 Manchester
 M4 6AZ

Project: First Floor Plans
 Hamza Osman
 390 Great Western St
 Rusholme
 Manchester
 M14 4HA

Drawn By:

R.H.

Scale:

1:100

Date:

07/12/2020

Paper Size:

A3



Manchester
 Equipment &
 Adaptations
 Partnership