
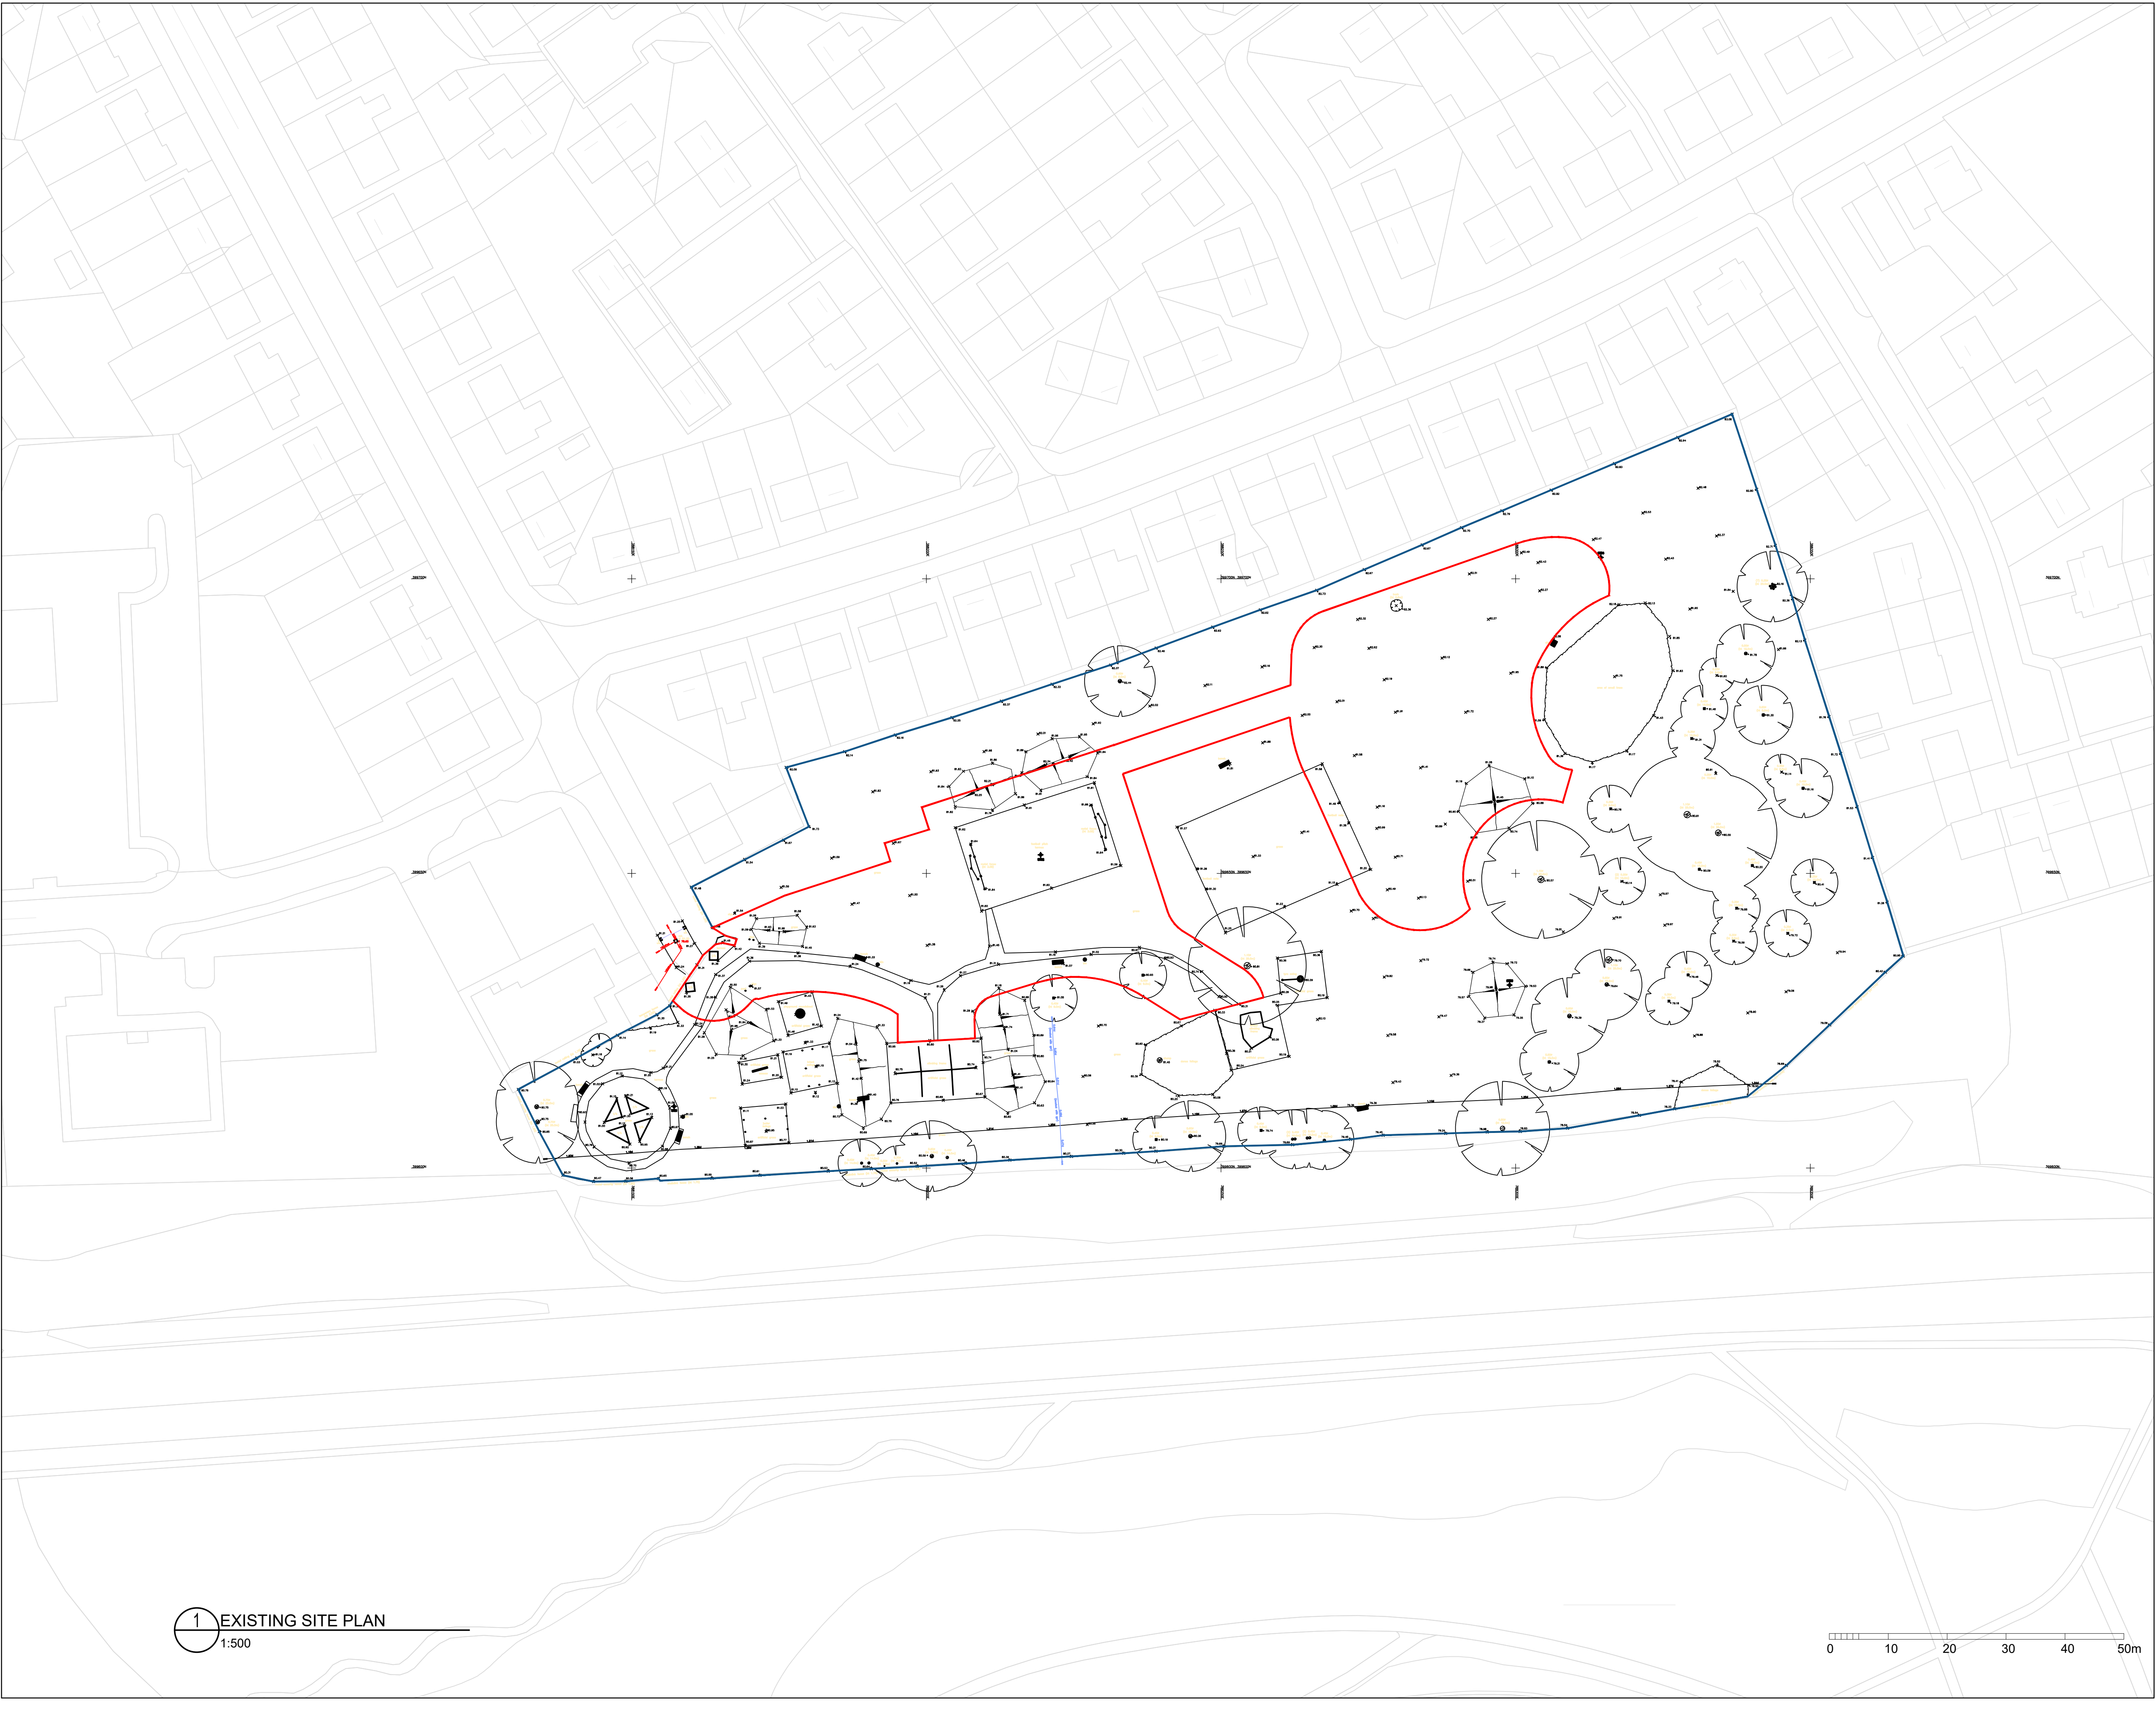


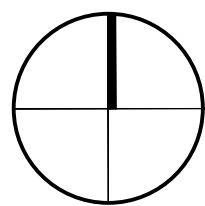

1 EXISTING SITE PLAN
1:500

P2	09/04/20	ISSUED FOR PLANNING. RED LINE BOUNDARY	RP	AM
		AMENDED		
P1	19/12/19	ISSUED FOR PRE-PLANNING REVIEW	TL	TL
REV	DATE	DESCRIPTION	DR	CH

PLANNING ISSUE

darnton₃
ARCHITECTURE
LEEDS

The Coach House, Monk Fryston Hall, Monk Fryston, LS25 5DU.
T: 01977 681 001 www.darntonb3.com

CLIENT				
CITY IN THE COMMUNITY				
PROJECT				
PLAY ZONE PILOTS				
SCOTLAND HALL ROAD, MANCHESTER				
TITLE				
EXISTING				
SITE PLAN				
CREATION DATE	SCALE @ A1	DRN	CHK	STATUS
09/12/19	1:500	TL	TL	S4
SHEET NO.	13034-DB3-B01-XX-DR-A-90002			REVISION
				P2
PROJECT NO ORIGINATOR ZONE LEVEL TYPE ROLE NUMBER				
© COPYRIGHT. ALL RIGHTS RESERVED. THIS DRAWING MUST BE READ IN CONJUNCTION WITH ALL OTHER RELEVANT DRAWINGS AND ANY DISCREPANCIES MUST BE REPORTED TO DARNTONB3 IMMEDIATELY. THIS DRAWING IS INFORMATION ONLY AND NOT BE USED FOR CONSTRUCTION UNLESS EXPRESSLY ISSUED FOR CONSTRUCTION. CHECK SCALE FROM THIS DRAWING. WORK ONLY TO THE PRINTED DIMENSIONS.				