

NO DIMENSIONS TO BE SCALED FROM THIS DRAWING

This drawing is issued for the sole and exclusive use of the named recipient. Distribution to any third party is on the strict understanding that no liability is accepted by Green 4 Architects for any discrepancies, errors or omissions that may be present, and no guarantee is offered as to the accuracy of information shown

THIS DRAWING IS TO BE READ IN COLOUR PRINT

CDM - RESIDUAL RISKS


The following are considered to be significant risks relevant to this drawing, which could not be fully mitigated or removed through design. Further possible control measures have been identified within the Design Risk Assessments which may help to mitigate these and other identified risks further during the construction / maintenance process.

GENERAL


All dimensions to be checked on site. No responsibility is accepted for works by building contractor and sub-contractors. All works to be carried out in accordants with current Codes of Practice and British Standards.

STRUCTURAL


All Structural Design and Calculations to be provided by Structural Engineer

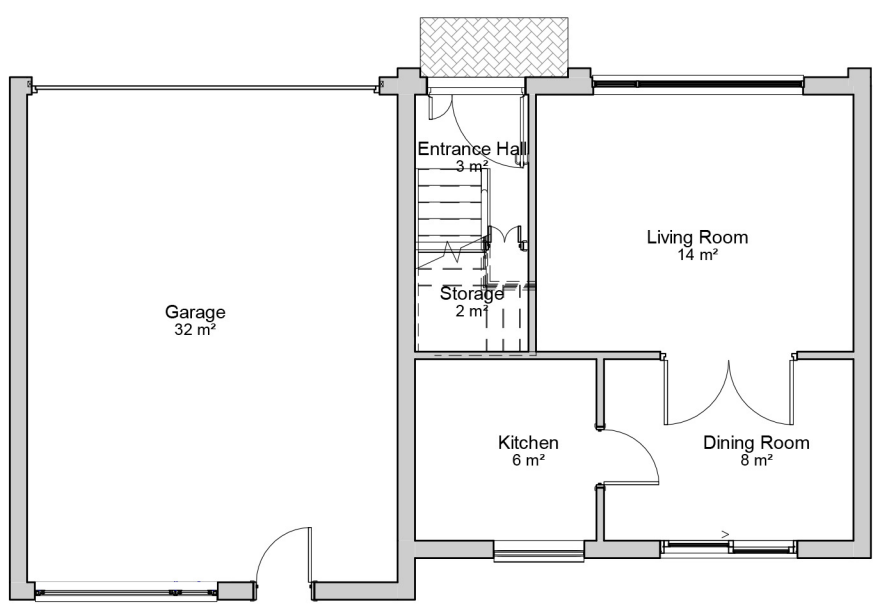

1 Ground Floor Existing
1 : 100

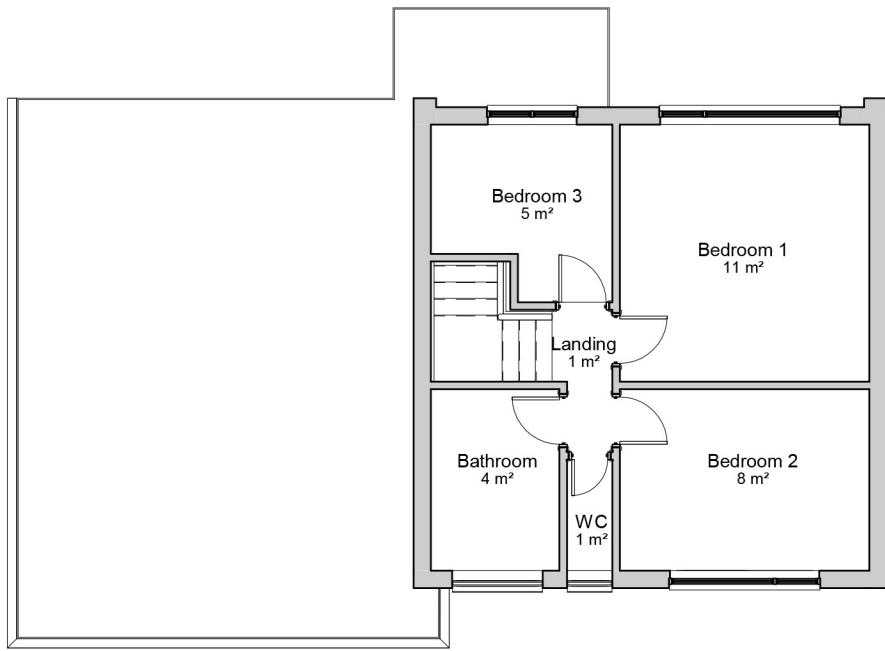


2 First Floor Existing
1 : 100

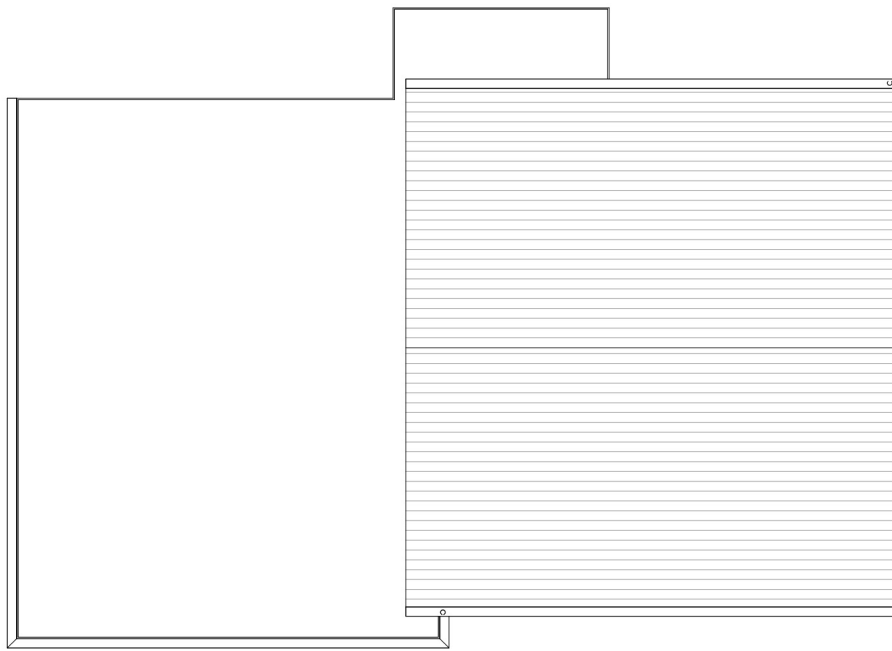


3 Roof Plan Existing
1 : 100




4 Rear Elevation Existing
1 : 100

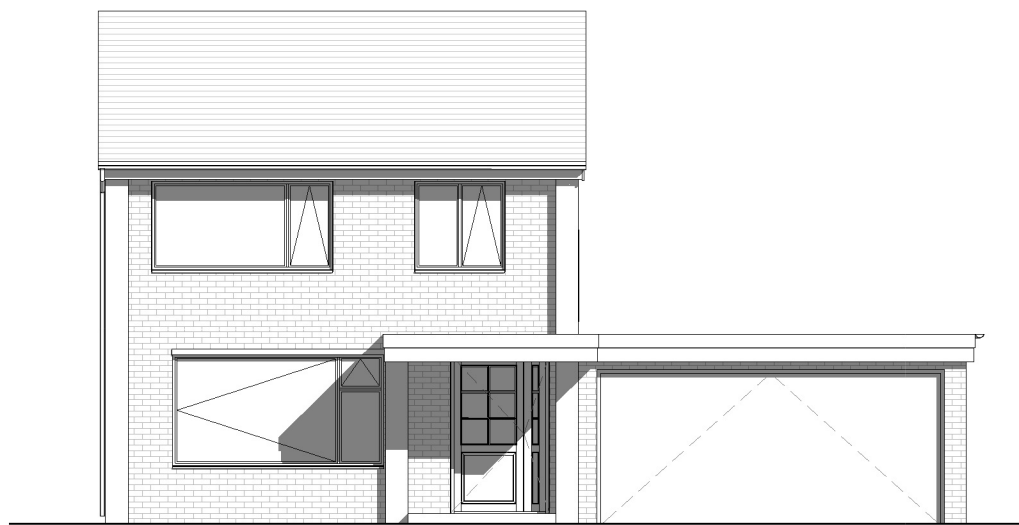

5 Front Elevation Existing
1 : 100

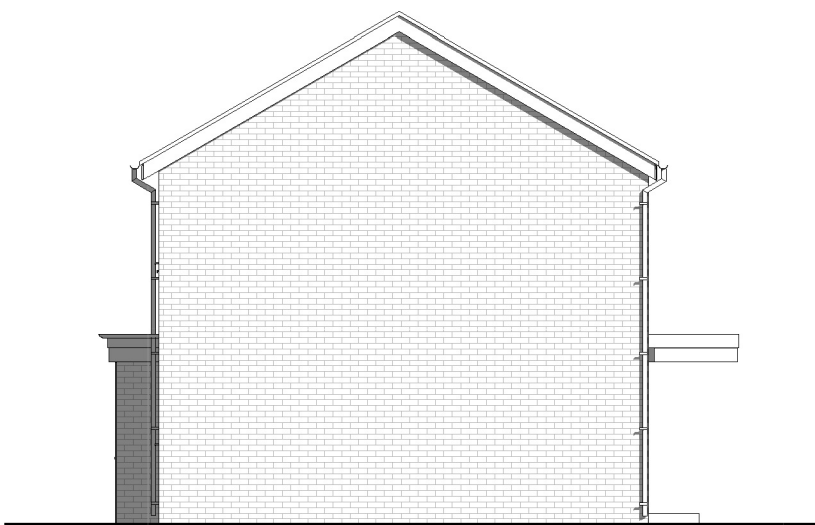

6 L. Side Elevation Existing
1 : 100

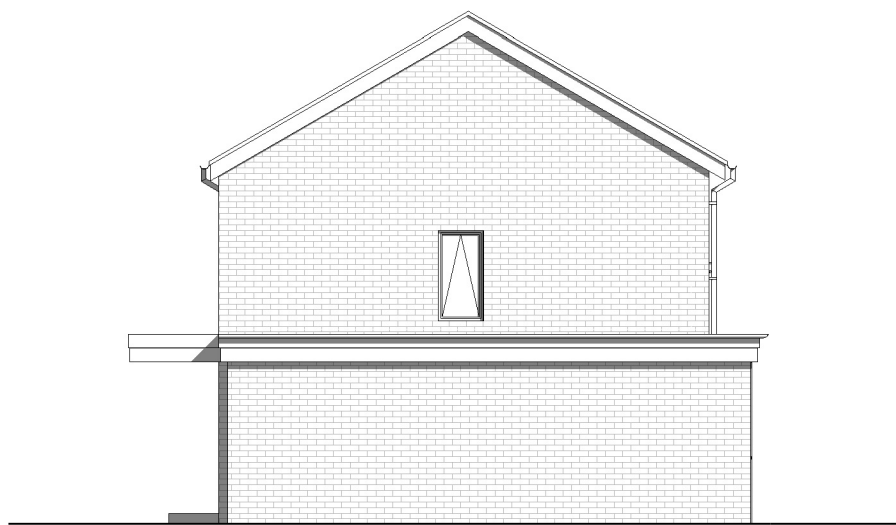

7 R. Side Elevation Existing
1 : 100

Revisions	Date	Drawn	Chk'd
-----------	------	-------	-------

This document references the following file:

Reference Name	Status	Revision
----------------	--------	----------



Green 4 Architects
The Barn, Hopwell Hall
Ockbrook, Derbyshire
DE72 3RW

CLIENT NAME

Mrs Petrikaitiene & Mr Petrikaitis

PROJECT TITLE

2 Underwood Close. Double storey side and single storey front extension.

DRAWING TITLE	G4A Ltd. PROJECT NO.	SCALE
Existing Floor Plans & Elevations		1 : 100 @A1
PURPOSE OF ISSUE	STATUS	Revision
Planning		
DRAWING NUMBER	REV	

-A 101

0m 2m 4m 6m 8m 10m

VISUAL SCALE 1:100 @ A1