


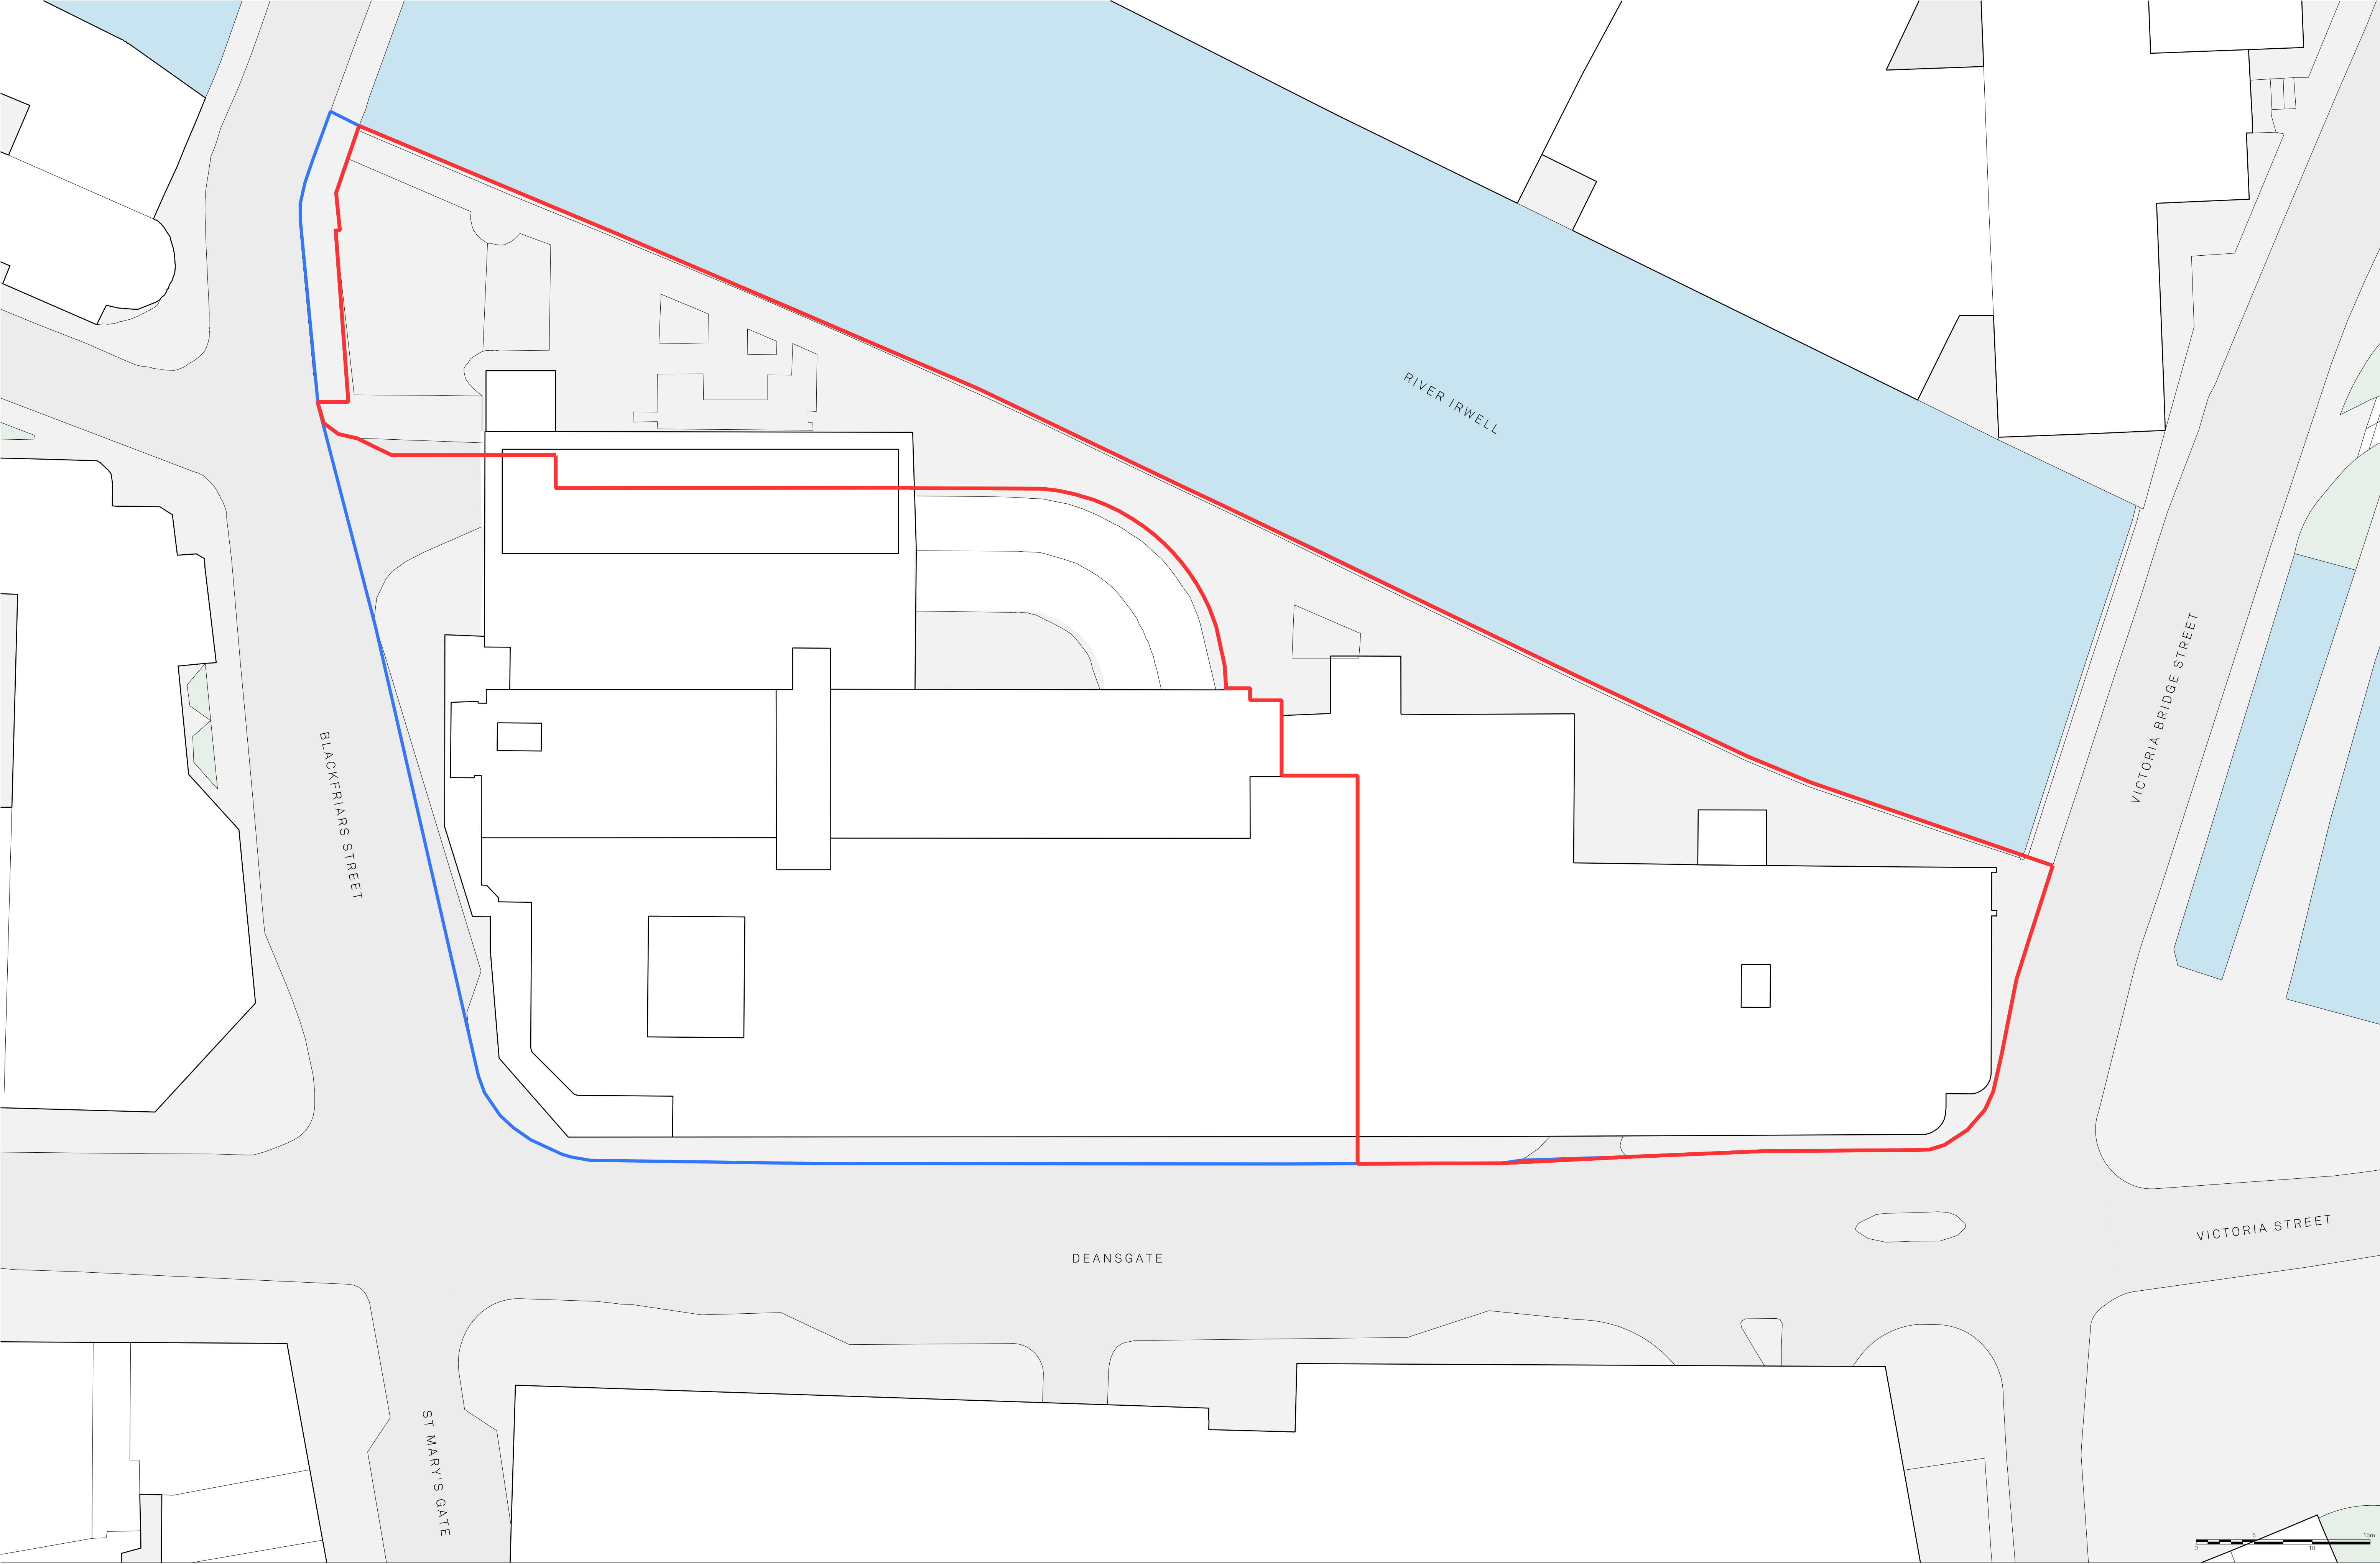

Site Application Boundary
Site Ownership Boundary



Project Name: Renaissance		Title: Residential - Block 2 Existing Site Plan		Scale: 1:250@ A1	
Drawn: DK	Checked: FM	Status: Information	Project: 150	Drawing No: B1_00_1001	Rev: -
Details: - 22/10/21		Issued for Information			

Jon Matthews Architects

4th Floor, Centurion House, 129 Deansgate, Manchester, M3 3WR0161 974 3690

Copyright of this drawing is vested in Jon Matthews Architects and must not be copied or reproduced without written consent. Figured dimensions only are to be taken from this drawing. Do not scale from this drawing. For full company disclosure please visit www.jonmatthewsarchitects.com