



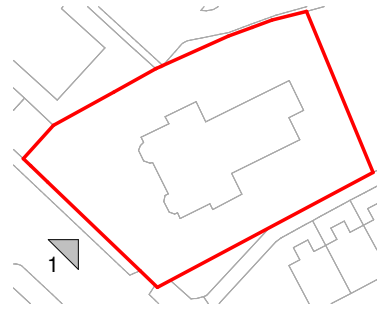

1

KEY Plan
1 : 1250

1

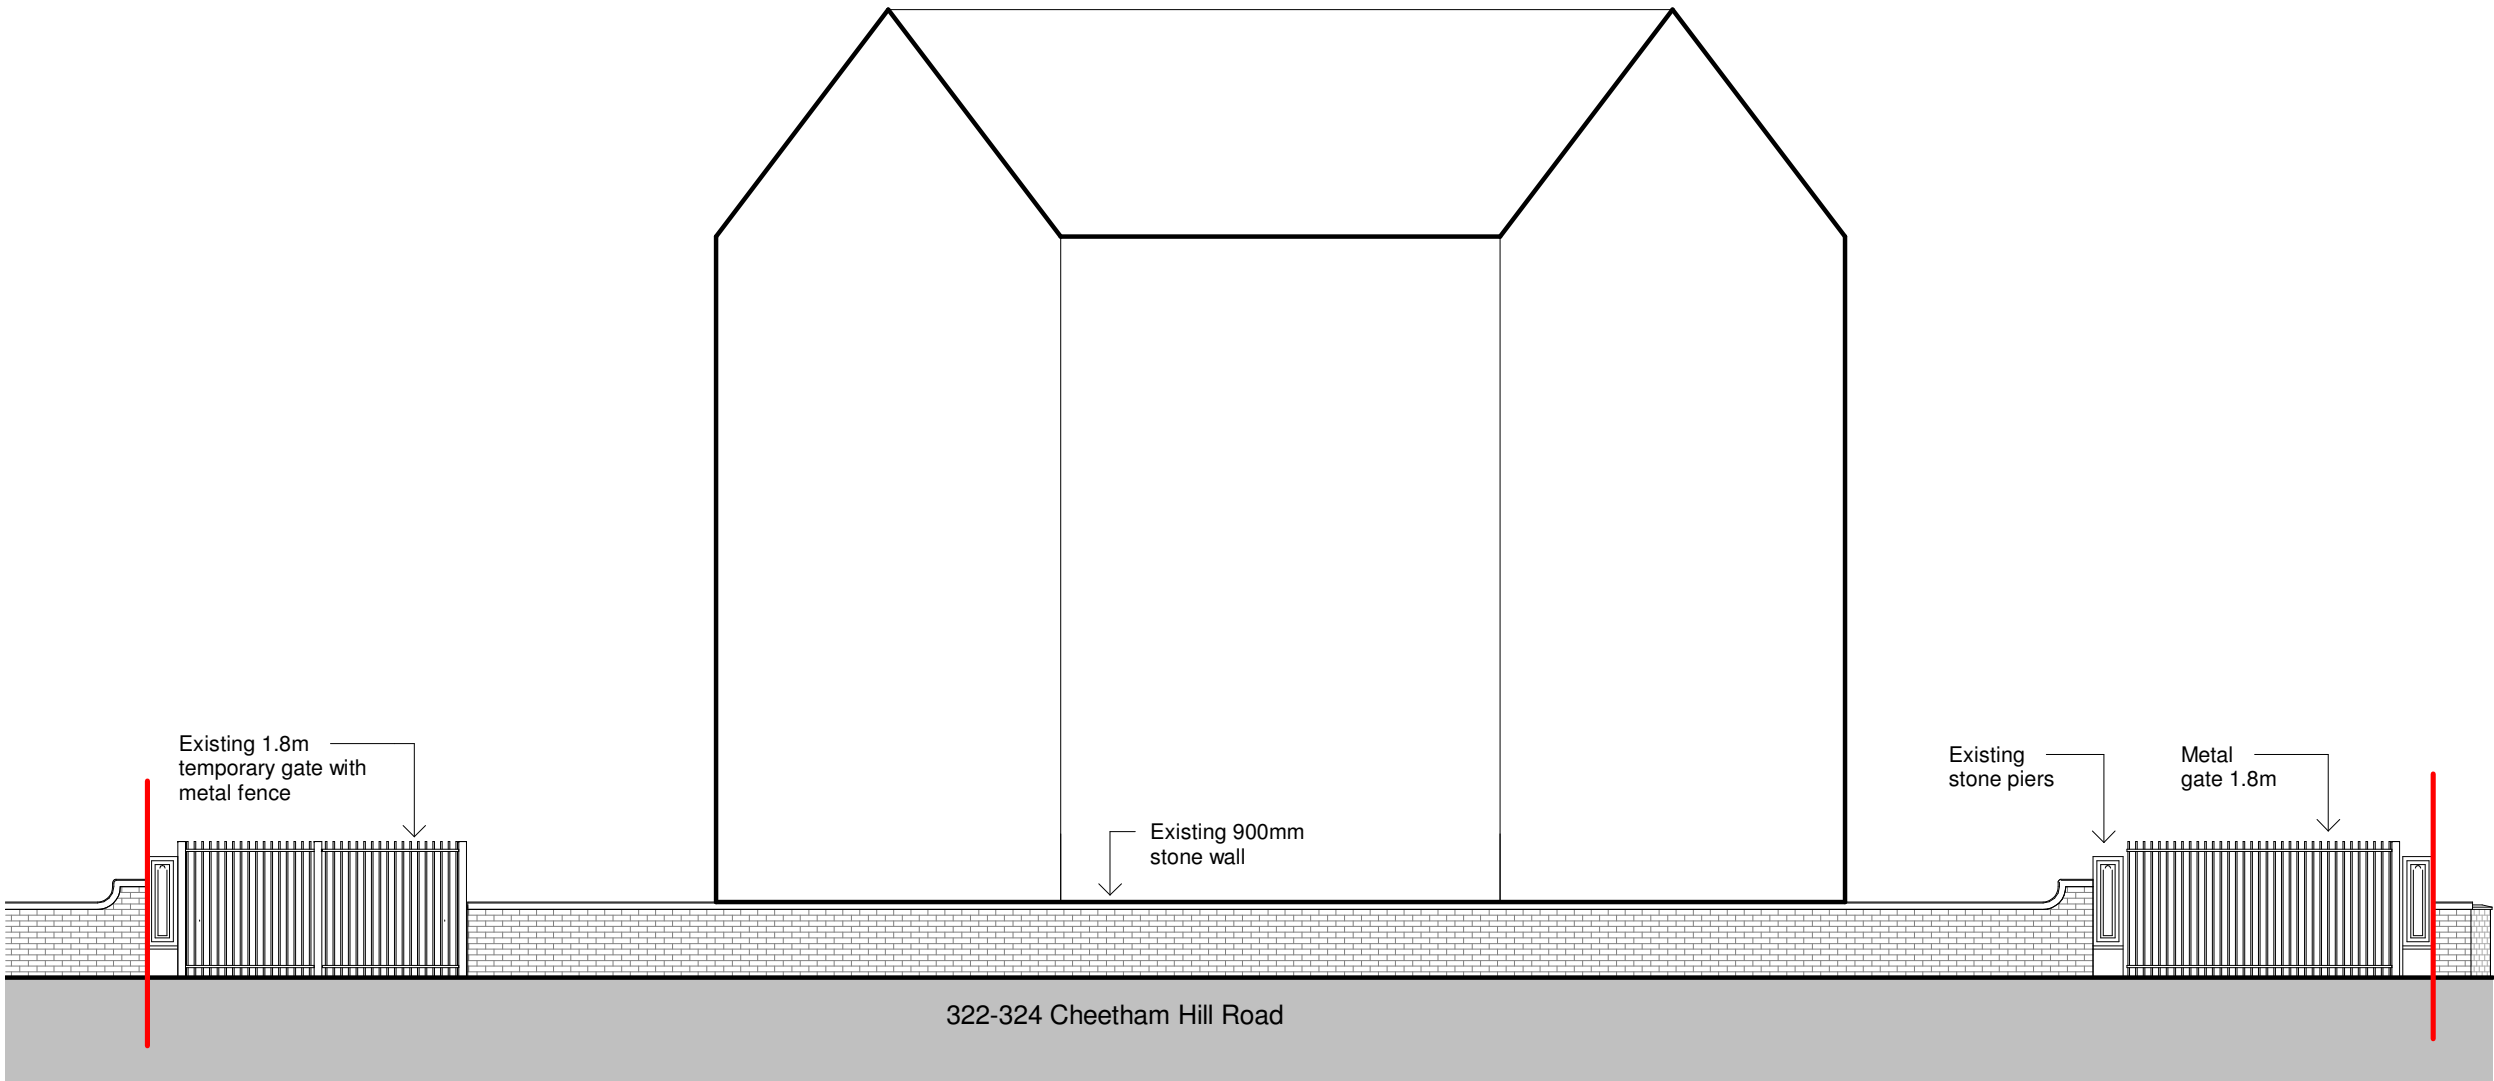

2

Existing West Elevation - Boundary Wall
1 : 100

General Notes

The Architect shall have no responsibility for any use made of this document other than for that which it was prepared and issued.

All dimensions should be checked on site. Do not scale from this drawing

To be read in conjunction with all other Consultant's drawings.

The Architect to be immediately notified of any discrepancies.

Copyright on this drawing retained by the Architect.

P2 15/11/21 SA SH Amended Red Line
P1 09/11/21 SA SH Initial Issue
No. Date Dwn Chk App Revision or reason for issue

Client
Mian Properties Limited

create it studios
... leave an impression

Create It Studios (NW) Ltd
Universal Square
Devonshire Street North
Manchester
M12 6JH
info@createitstudios.co.uk

Project Title
**322-324 Cheetham Hill Road,
Cheetham Hill, Manchester M8 0PL**

Scale / North Point
As indicated

Drawing Title
Existing Boundary Elevation

Drawing Number	Revision
A1393(01)AP003	P2
Drawing Status	
Preliminary	