
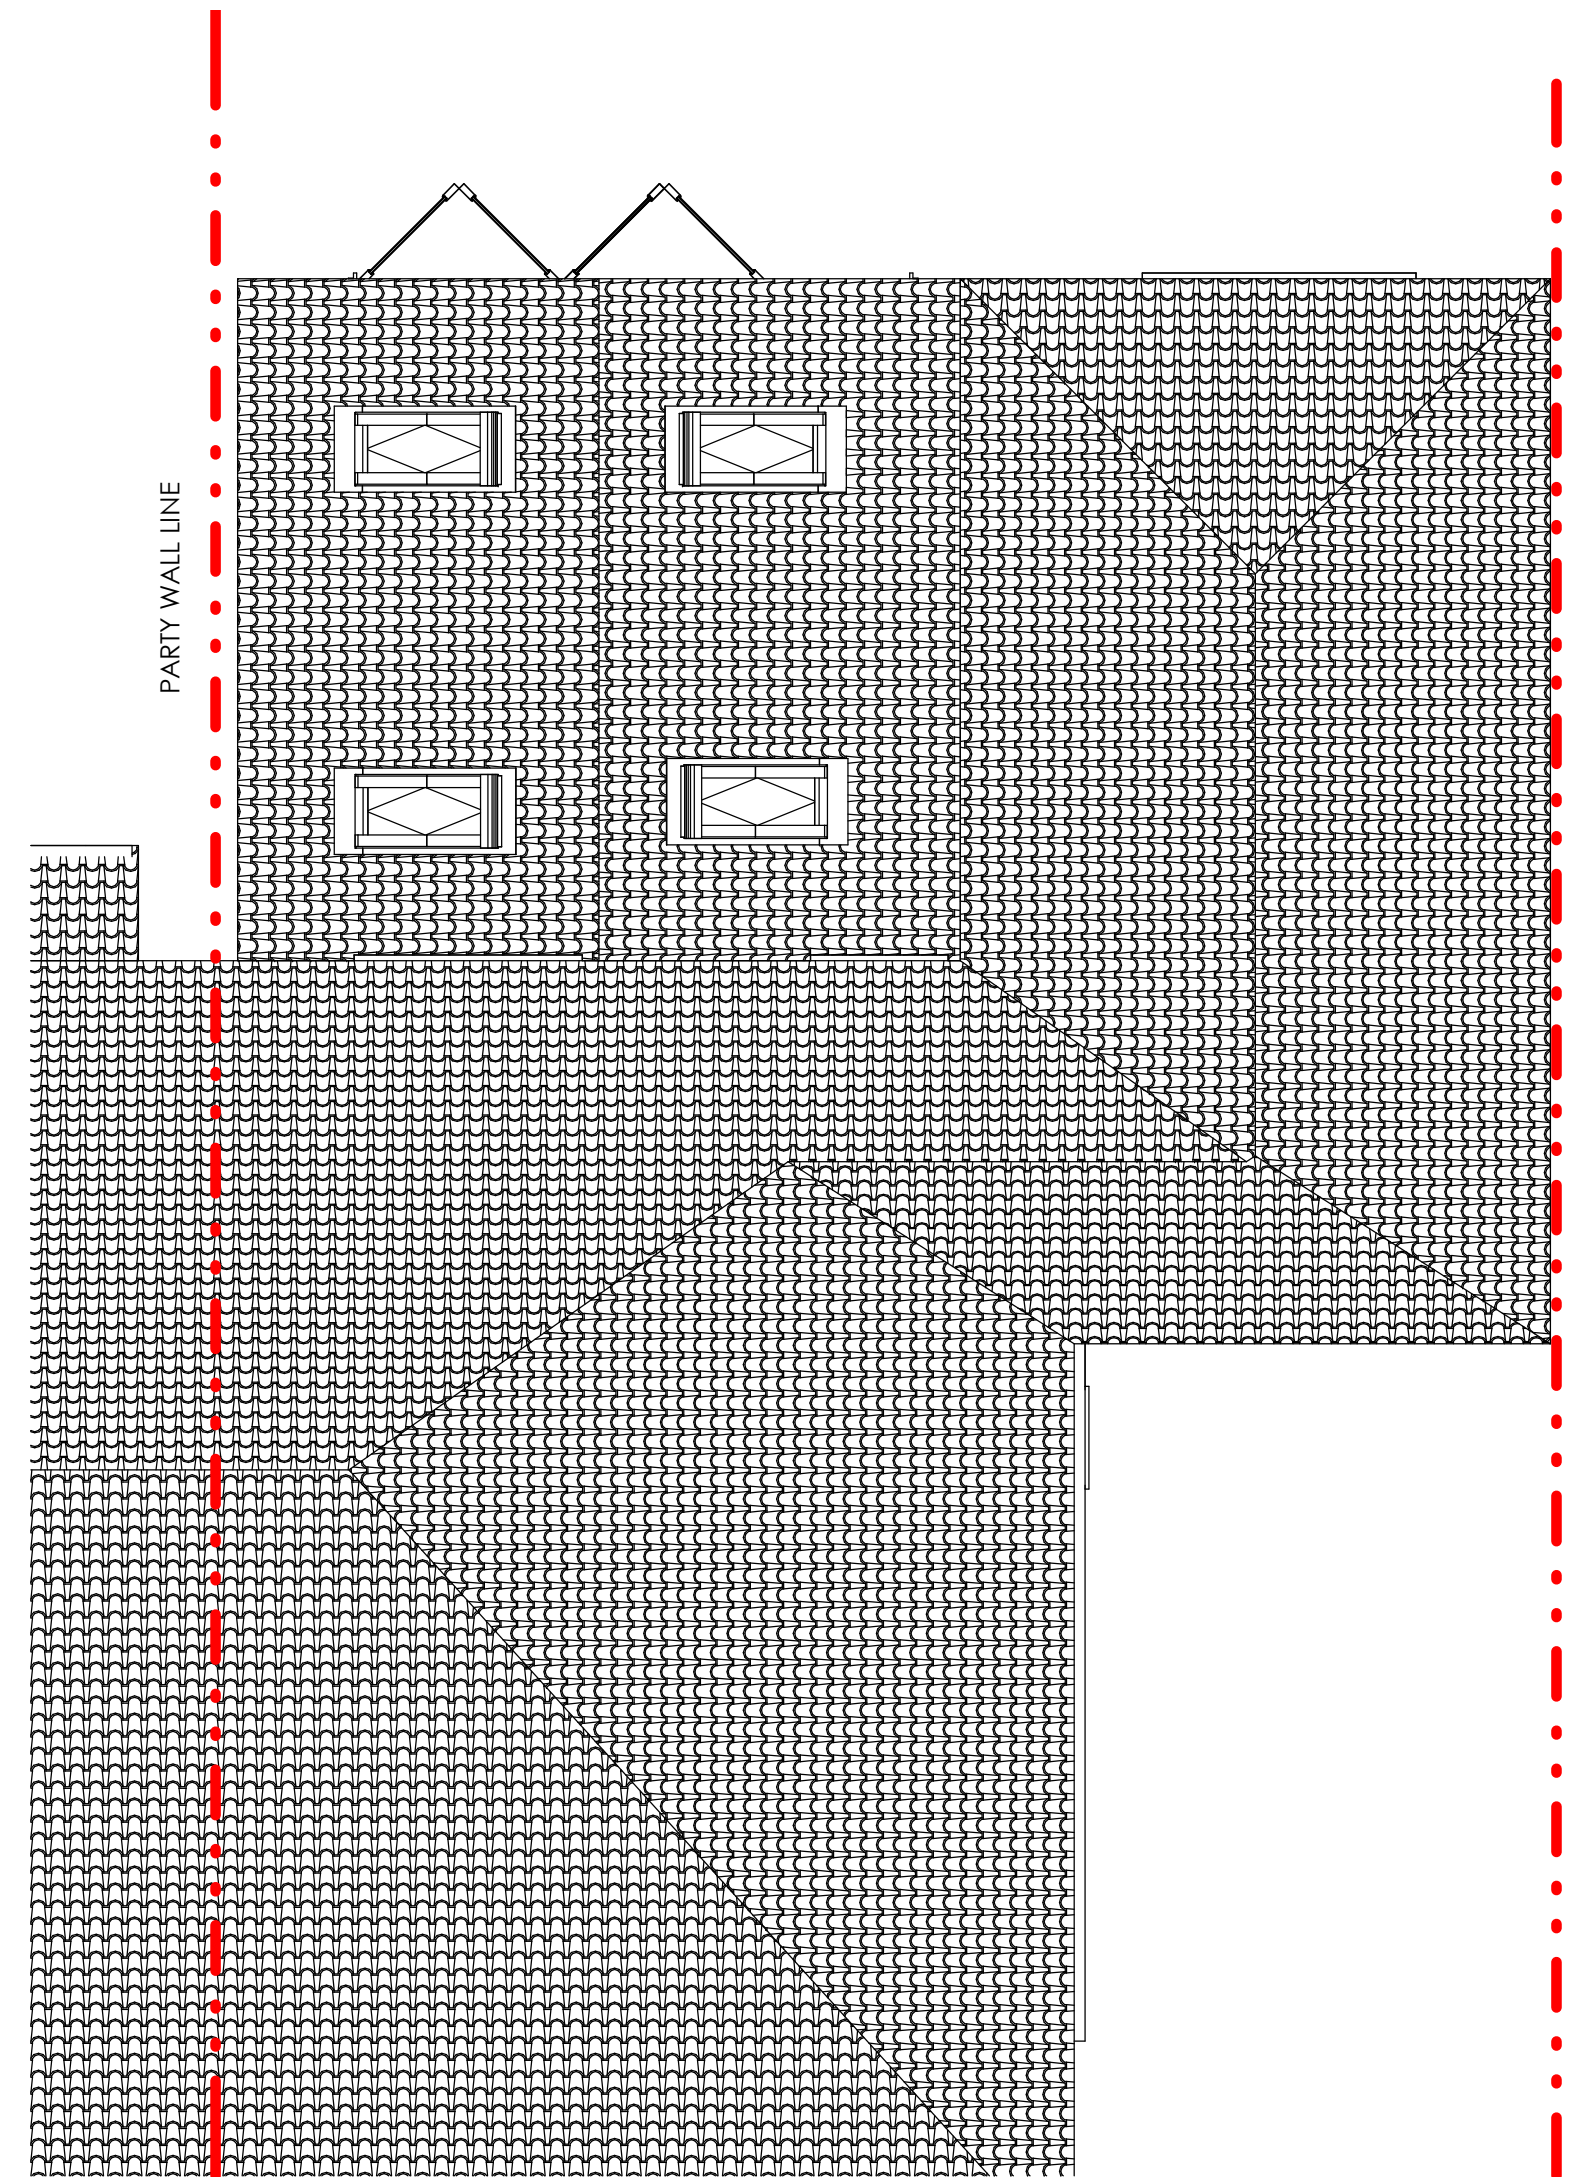
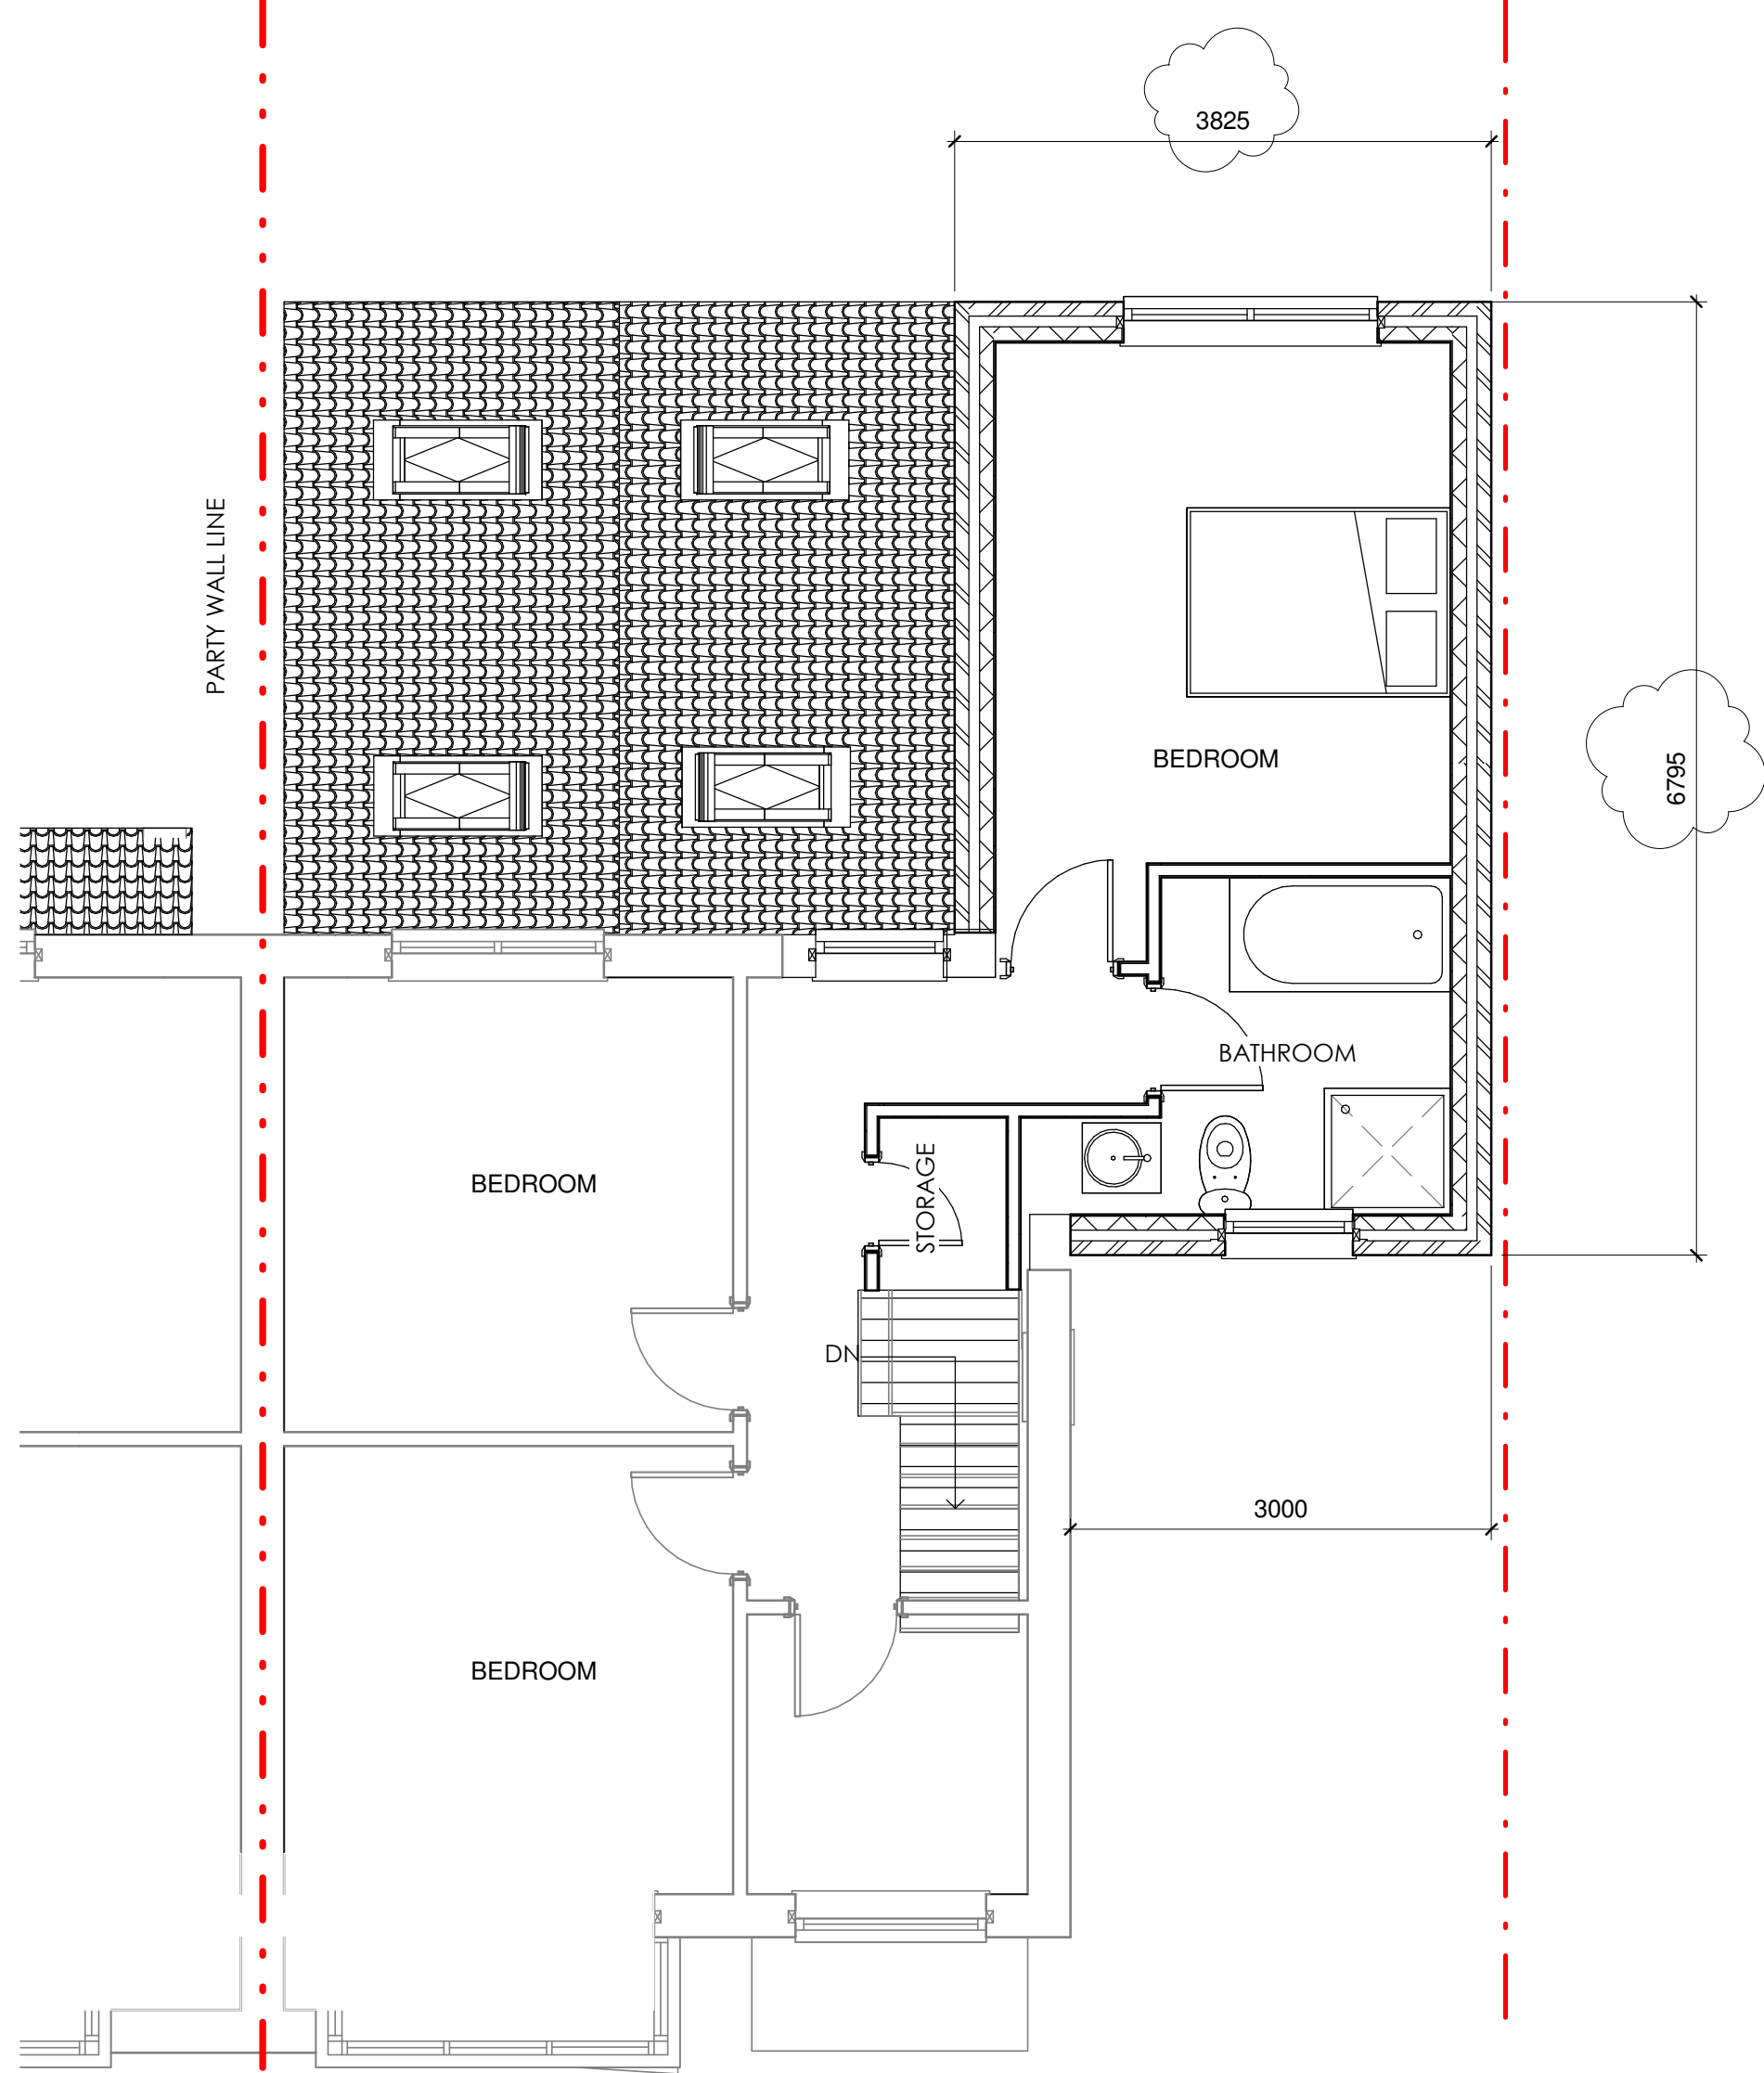


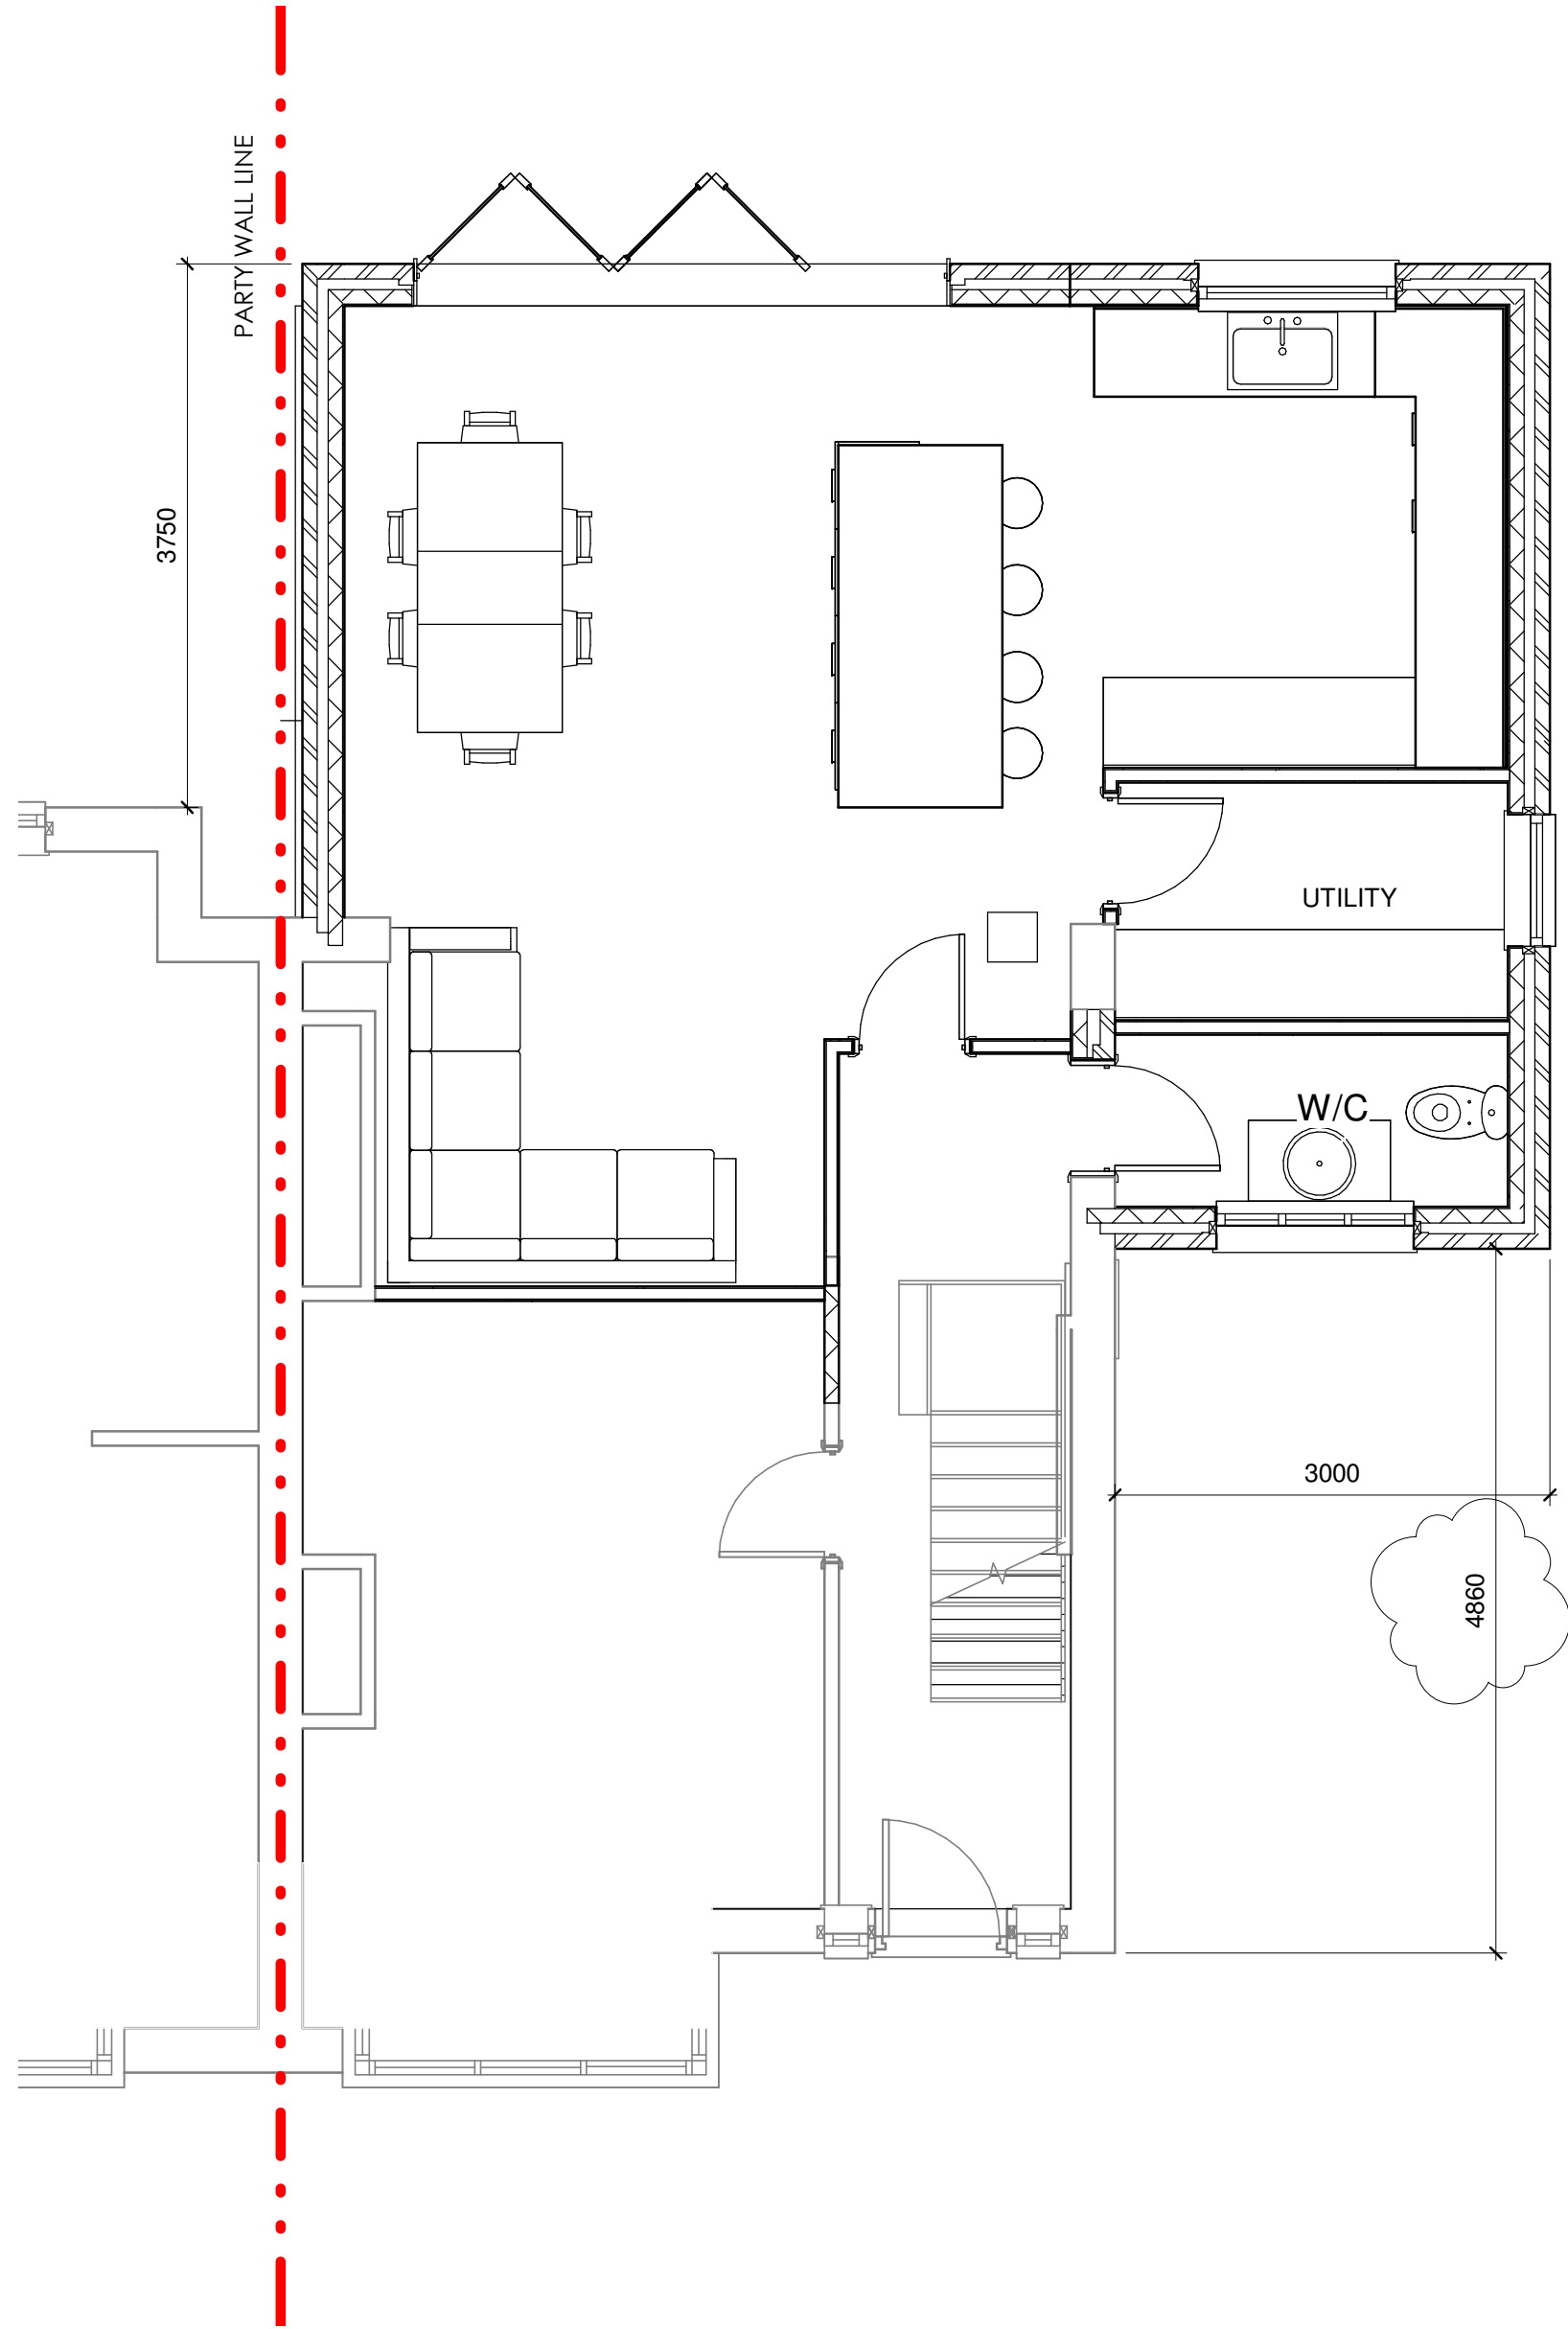

1 PROPOSED GROUND FLOOR PLAN
1 : 50

2 PROPOSED FIRST FLOOR PLAN
1 : 50

3 PROPOSED ROOF PLAN
1 : 50

Rev	Description	Date
1	PLANNING SUBMISSION	03/09/21
2	PLANNING SUBMISSION	31/10/21
2		

CODE	SUITABILITY DESCRIPTION
I	PLANNING SUBMISSION

STATUS	PURPOSE OF ISSUE
S2	PLANNING SUBMISSION

PROJECT

23 ARMADALE AVENUE

TITLE

PROPOSED PLANS

CLIENT

LIZ & TOMMY

DRAWN BY	CHECKED BY	DATE
M.W	M.W	30.06.21

SCALE (@ A1)	PROJECT NUMBER
1 : 50	MCS2185

DRAWING NUMBER	REV
A102	2