




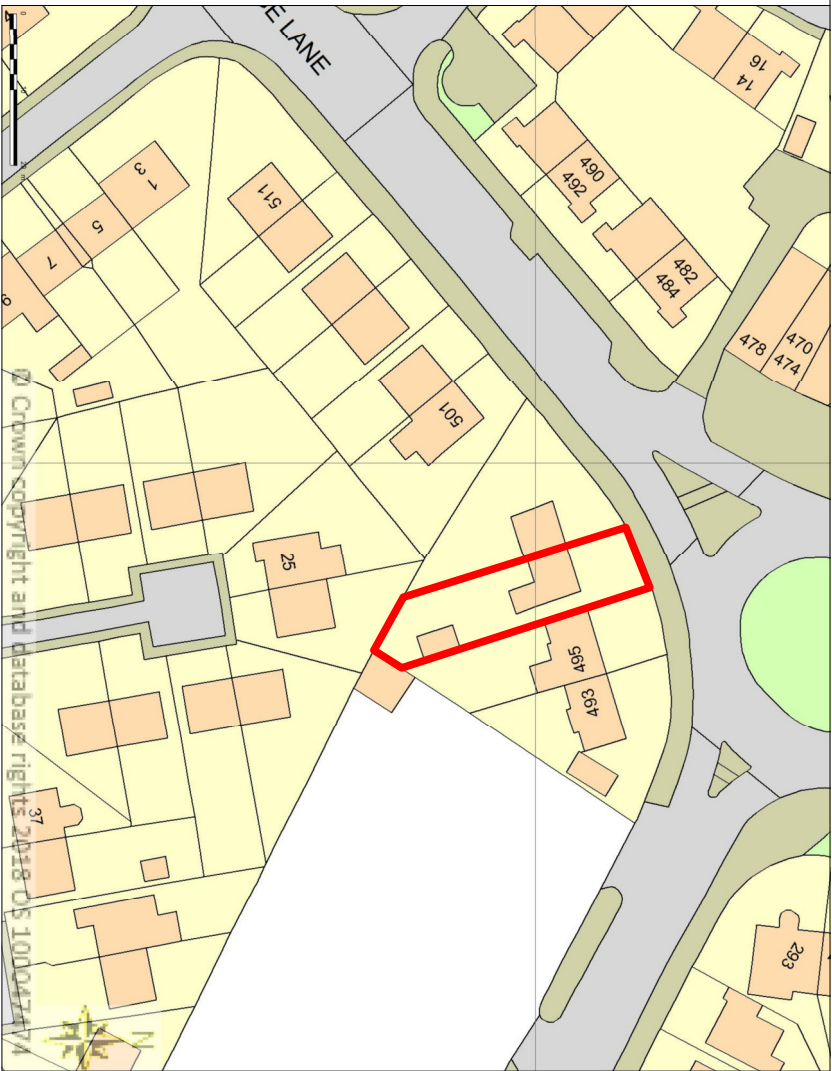


LOCATION PLAN

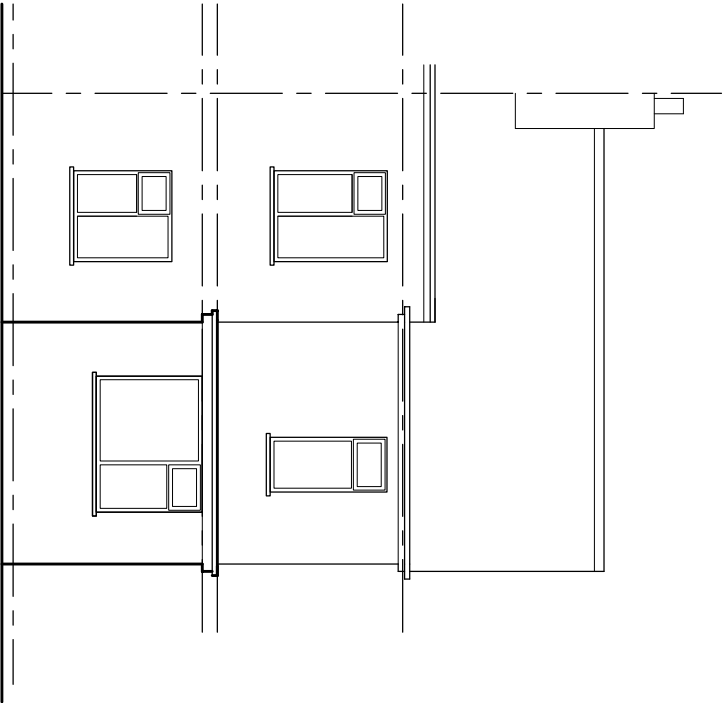


EXISTING REAR ELEVATION

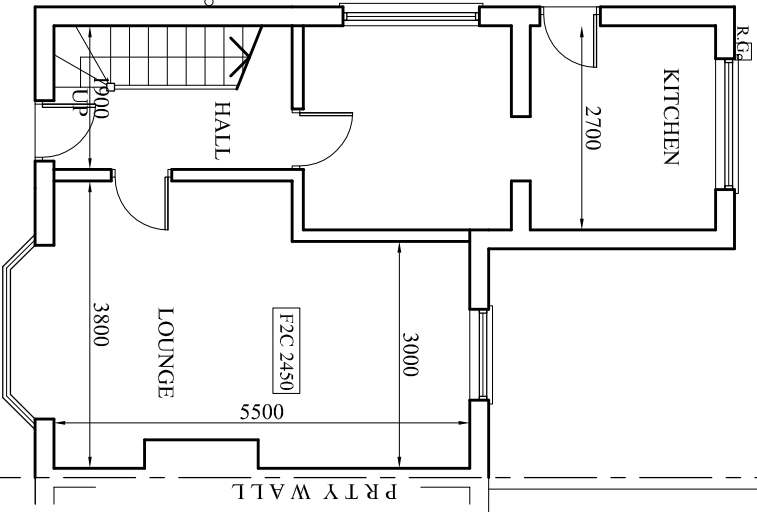


EXISTING GROUND FLOOR PLAN

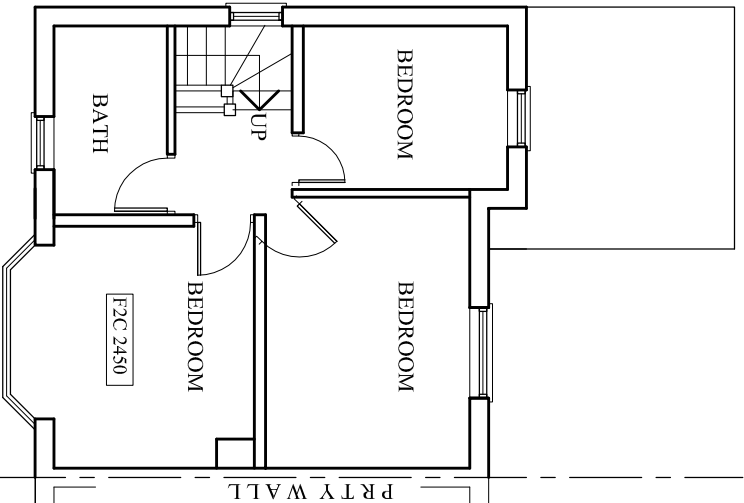

EXISTING FIRST FLOOR PLAN

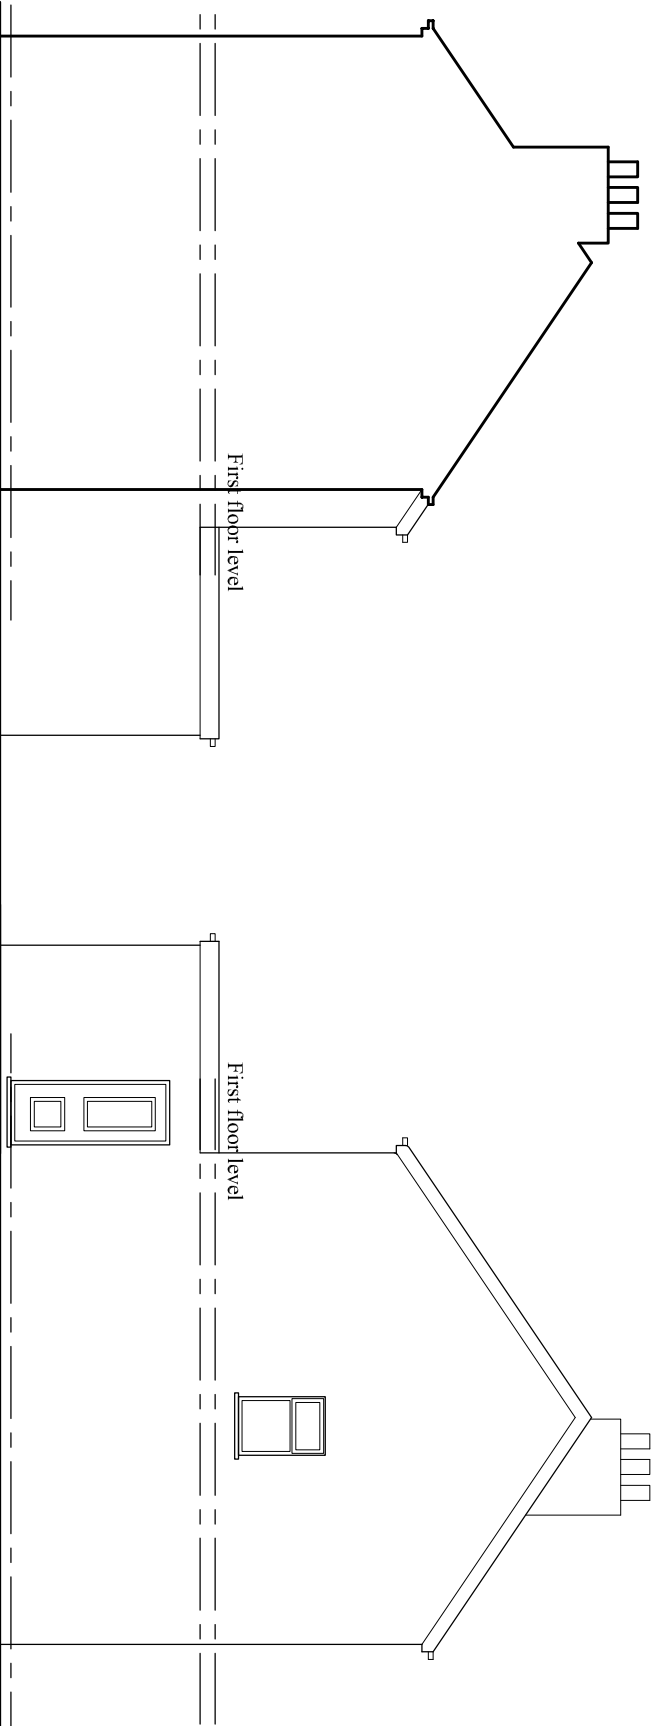

EXISTING SIDE ELEVATION

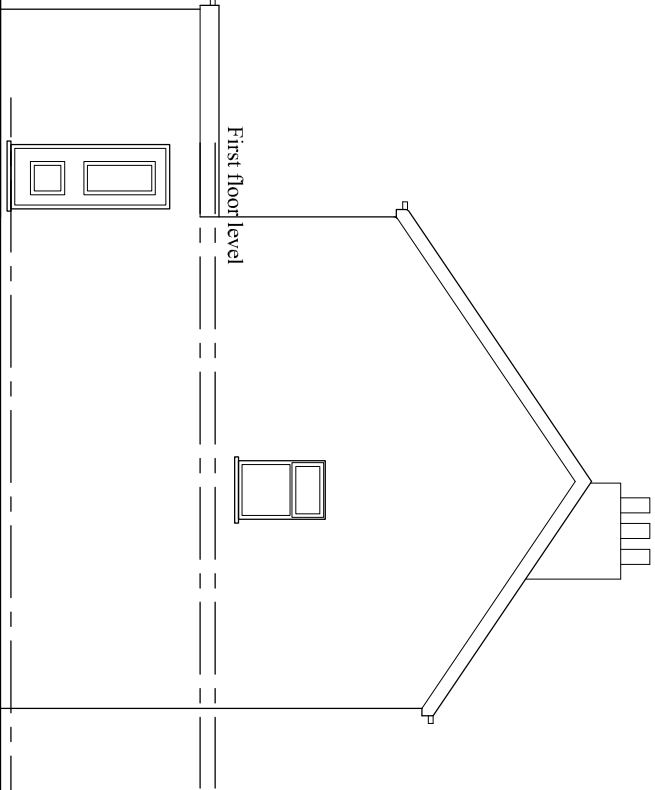

EXISTING SIDE ELEVATION

PROJECT
499, Burnage Lane

CLIENT
Mrs. Shahida Bibi

DRAWING TITLE
Proposed Floor Plan

JOB No
DRAWING No
NA-P02

SCALE
1:100@A3

DATE
Nov. 2018

REVISION
-

t: 0782 895 3405

e: niamaa@hotmail.co.uk

na design

PURPOSE OF ISSUE
PLANNING

Do not scale from this drawing. All information should be checked by the contractor on site before commencing work. Any discrepancies should be reported to the architect immediately. All rights are reserved and are not transferable. Unauthorised reproductions of this drawing are not permitted.