



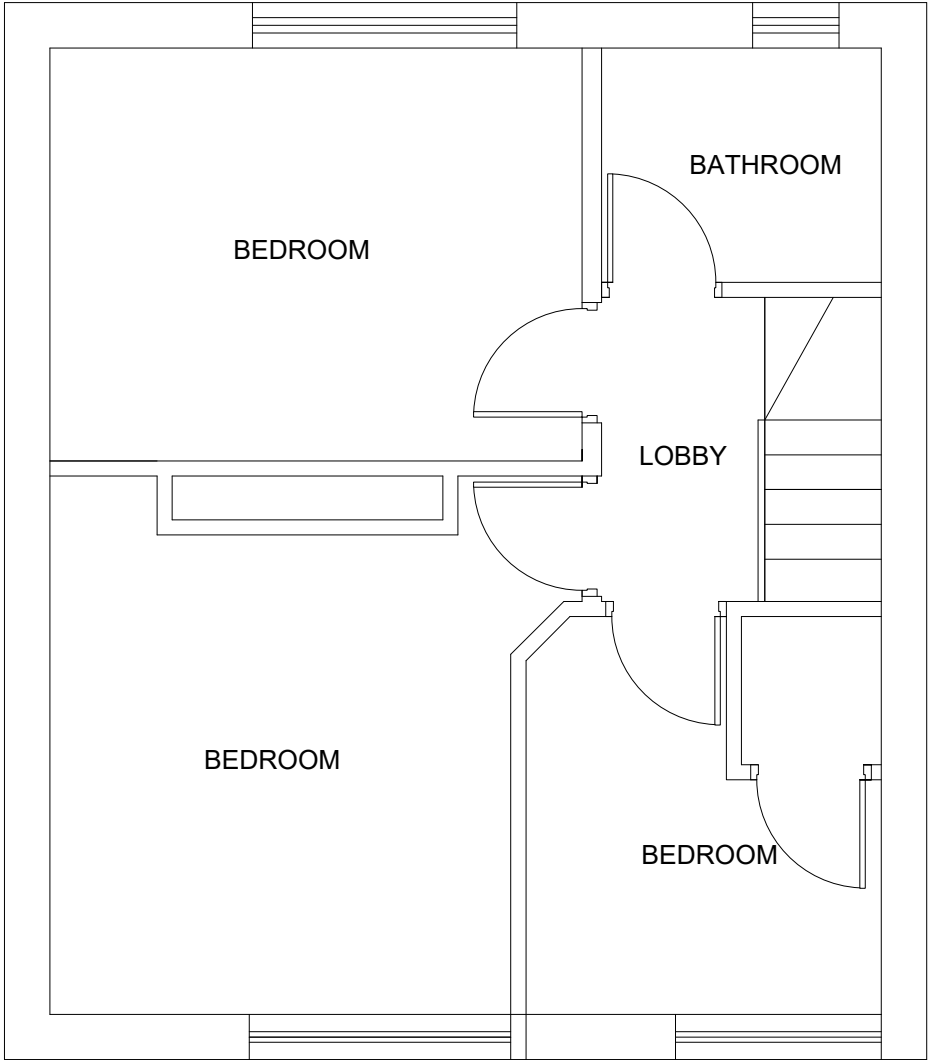

PROPOSED FIRST FLOOR PLAN

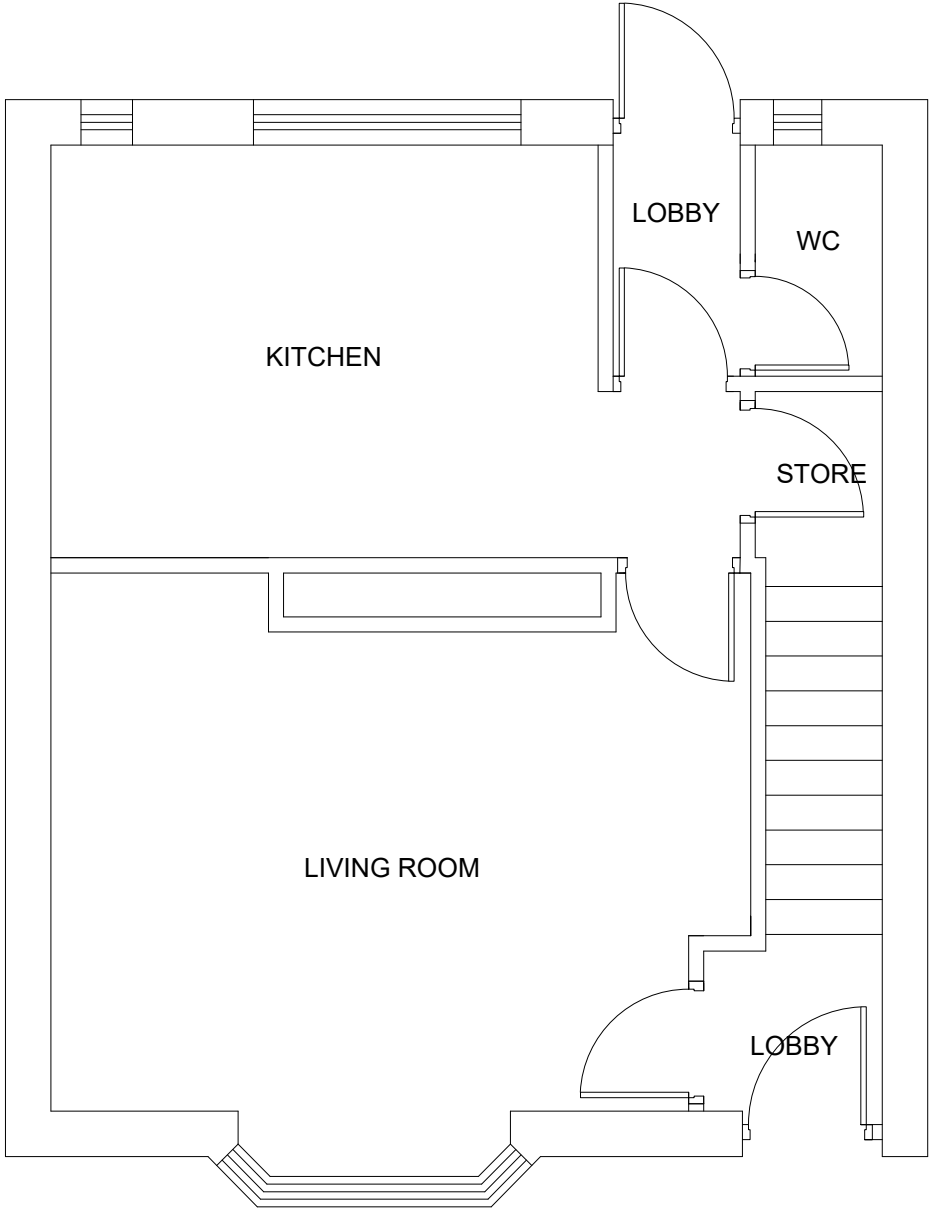

PROPOSED GROUND FLOOR PLAN

General Notes

Al site dimensions shall be verified by the Contractor on site prior to commencing any works.

Do not scale from this drawing.

Only work to written dimensions.

This drawing is property of EBB Limited and copyright is reserved by them. The drawing is not to be copied or disclosed by or to any unauthorised persons without the prior written consent of EBB Limited.

P1	First Issue	01/05/21
Mod	Description	Date
REVISION:		

DATE: 01/05/21 DRAWN BY: JJ SCALE 1:50 (A3)

PROPOSED SIDE EXTENSION
8 Keston Avenue
M97AQ

PROJECT: Residential Extension

CLIENT: MRS CHEN
TITLE: EXISTING & PROPOSED
FLOOR PLANS

DRG No. EBB889-01-004 P1