



THE BUILDER MUST CHECK THE SITE AND THE APPROVED DRAWINGS BEFORE COMMENCING THE WORKS AND MUST TAKE ANY WORKING MEASUREMENTS AS NECESSARY. ANY DISCREPANCY IN THE DRAWING MUST BE REPORTED TO THE CLIENT .

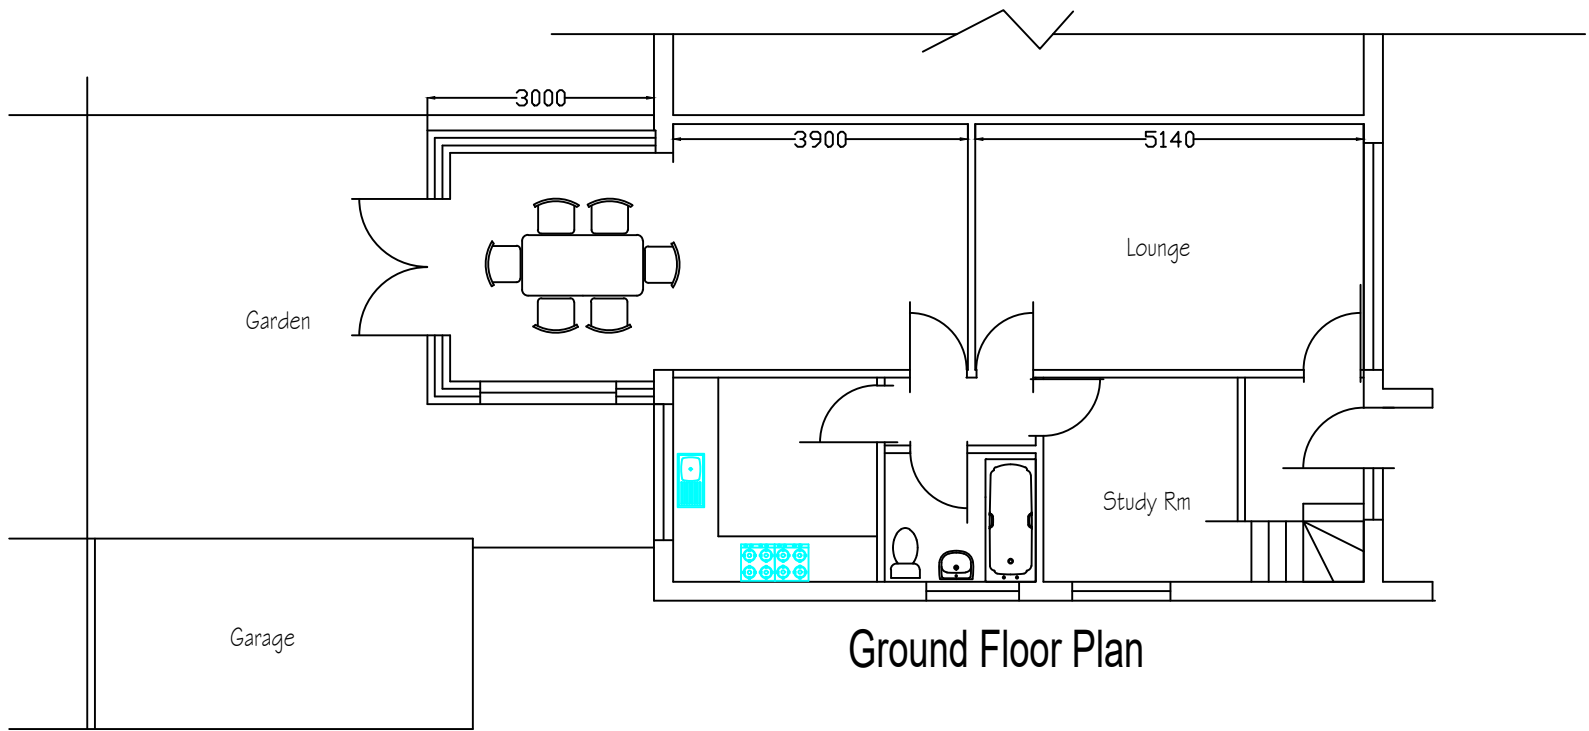

Ground Floor Plan

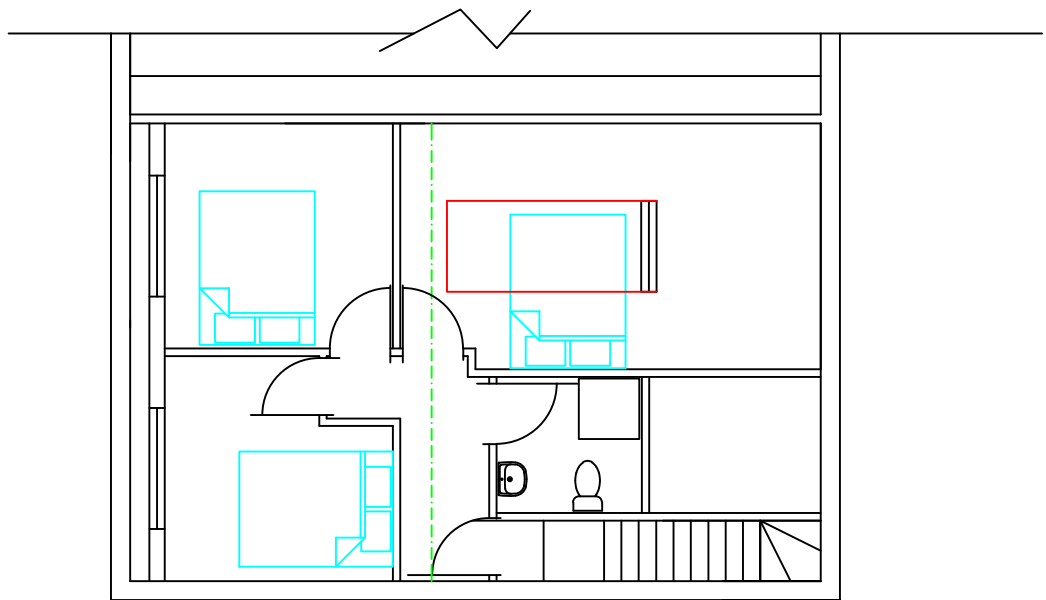

1st Floor Plan

H S H Engineering Design Services 428 Cheetham Hill Road Cheetham Manchester M8 9LE, UK 01617956385,07940197 333			
project title	Proposed ground floor extension including a dormer at the front & rear to create an additional living space.		
client	Mrs Haleema Bi Banares		
dwg. title	Proposed Ground & 1st Floor		
dwg.no.	sheet no.	scale.	job no.
03		1:100 @ A3	
9 Shaftesbury Road Cheetham M8 0WL			
drawn by.	checked by.	approved by.	date
TZ			March 2020