
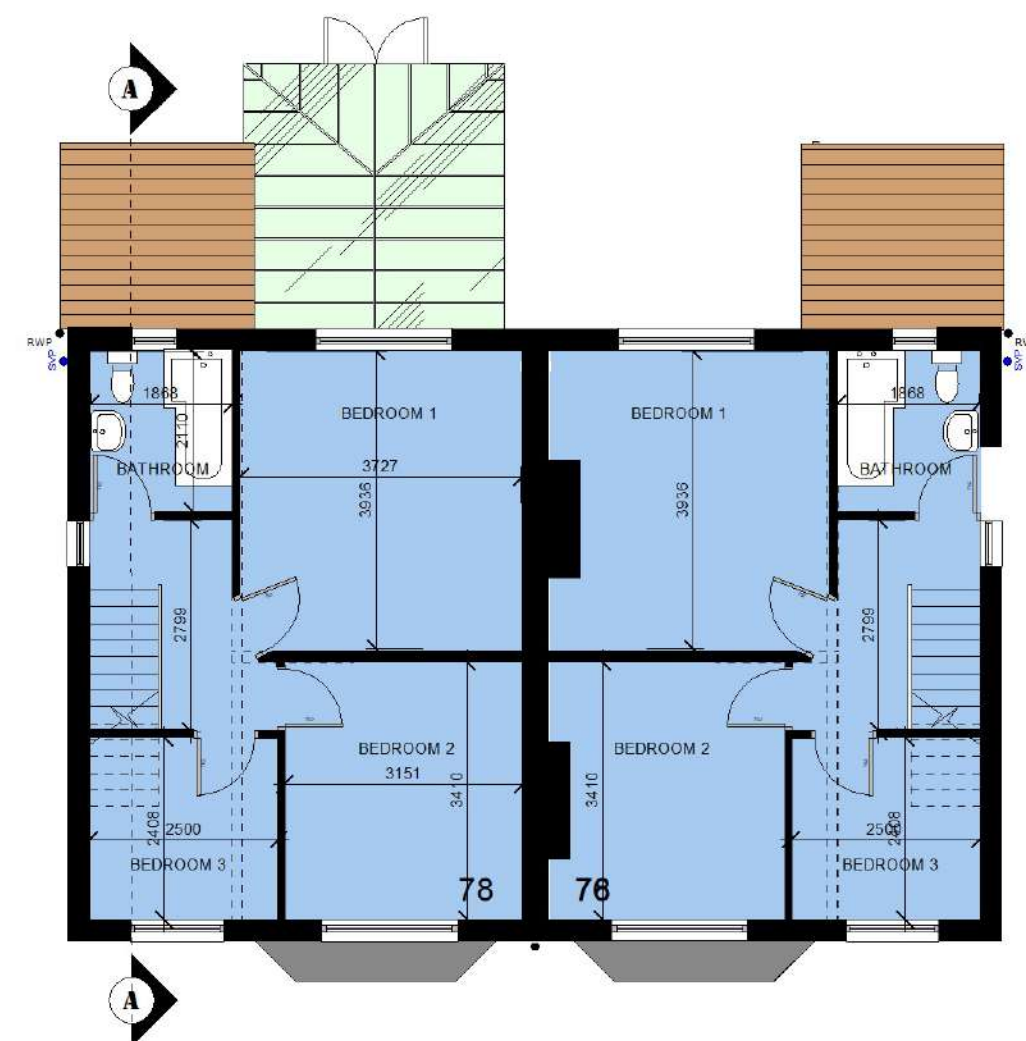


All Dimensions should be checked on site.
Do not scale this drawing for fabrication.
Any drawing errors should be brought to the attention of the architect.
COPYRIGHT DaC Design

REVISIONS:

REV: DETAILS OF REVISION

DATE

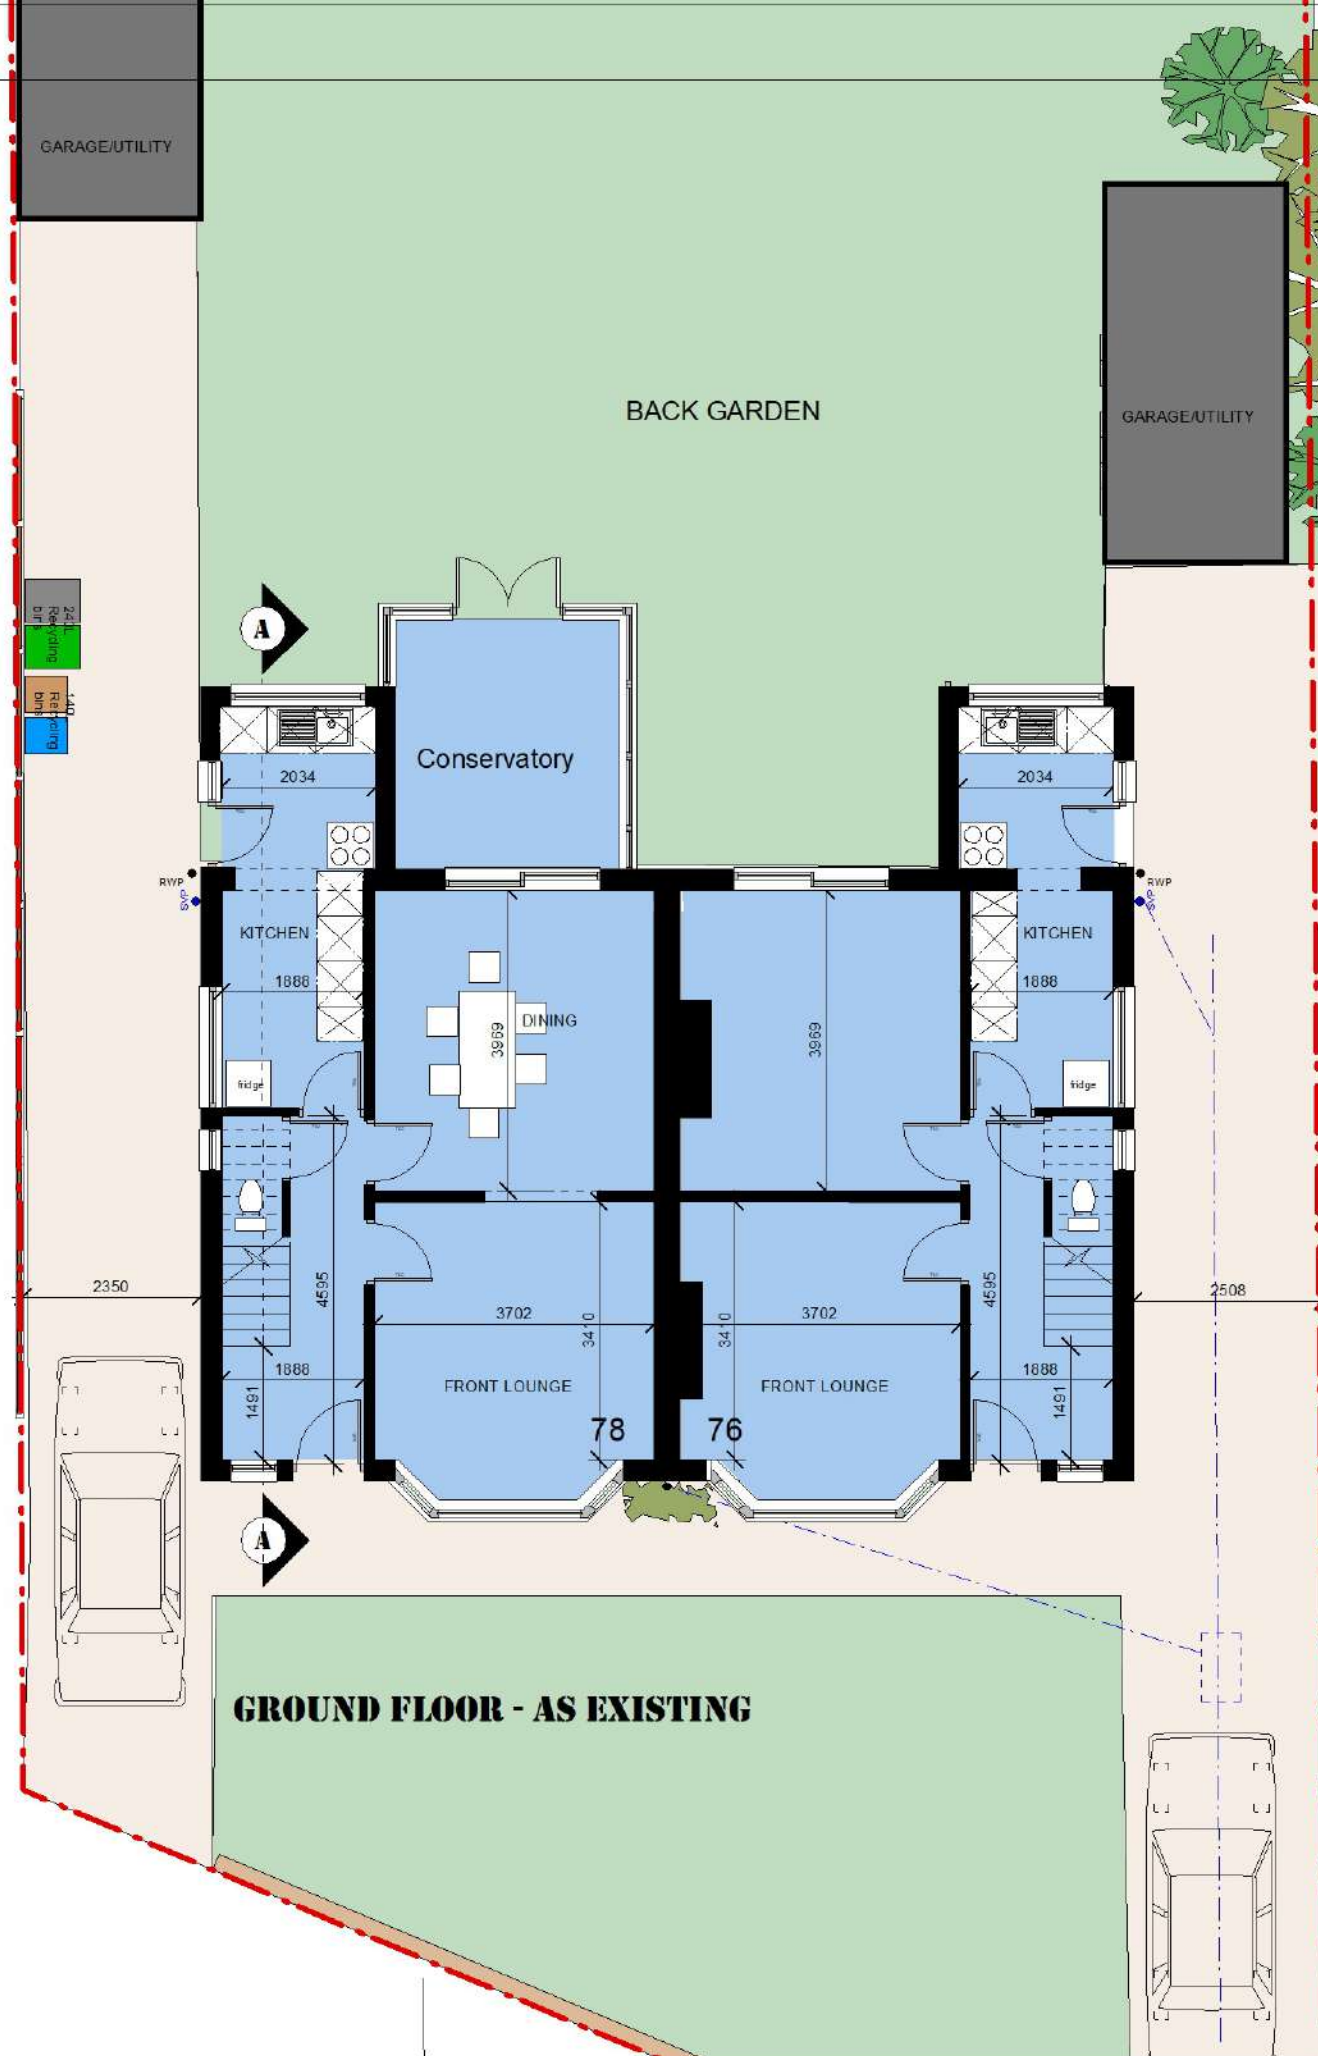

FIRST FLOOR - AS EXISTING

P02

DRAWING: FLOOR PLANS - AS EXISTING

JOB TITLE: REMODEL & EXTENSION _ 76-78 Egerton Road South, Chorlton, Manchester, M21 0ZH

CLIENT: Mr & Mrs Farhana

SCALE: 1:100 @ A3

DATE: April 2021

0m 2m 4m 5m
SCALE

DaC DESIGN
ARCHITECTURE & PLANNING
0776 452 3545 0161 425 3934