


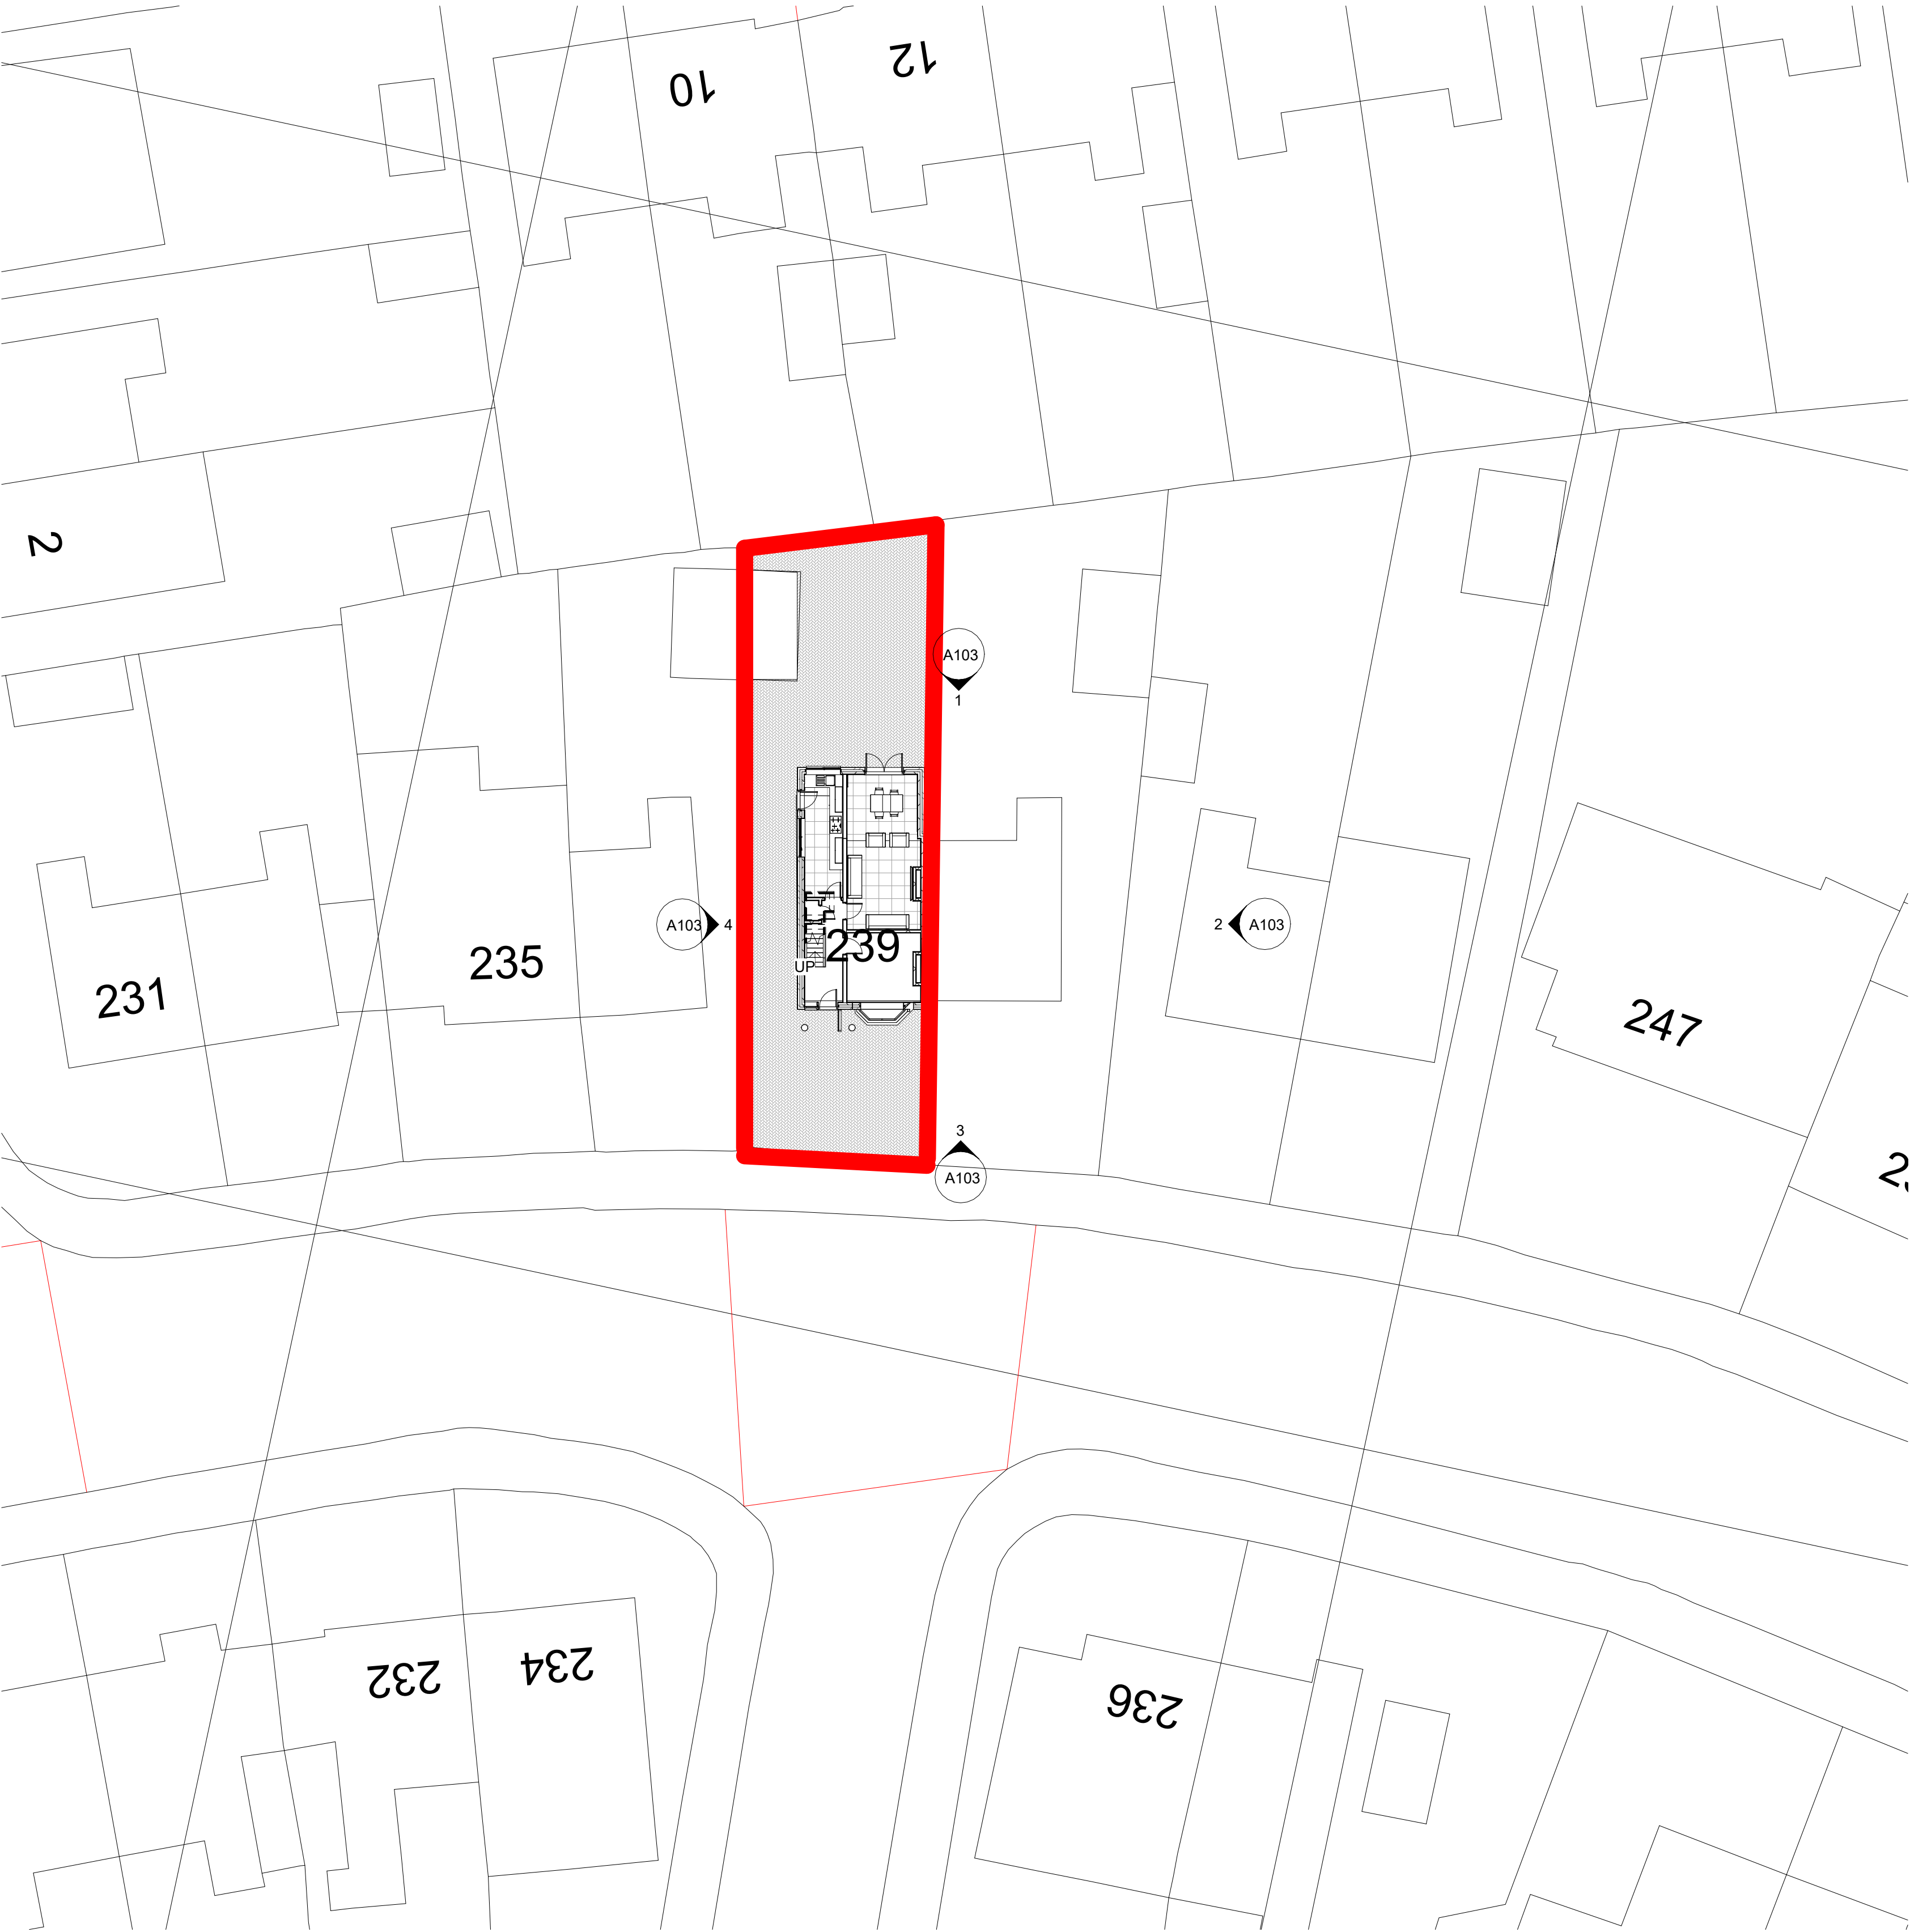

2 SITE PLAN
1 : 200



1 LOCATION PLAN
1 : 1250

RED LINE INDICATING SITE BOUNDARY
239 MAULDETH ROAD BURNAGE M19
1AB

Rev	Description	Date	Dr by	App by
original by		date created		approved by
NK		07/08/21		NK



NK Architectural Services
Office 02, 1st Floor
227 Finney Lane, Heald Green
Cheshire
SK9 6PT
07750824647
www.nkarchitecturalservices.co.uk
enquiries@nkarchitecturalservices.co.uk

client name	OWNER		
project	239 MAULDETH ROAD BURNAGE M19 1AU - REAR SINGLE STOREY EXTENSION		
drawing	SITE AND LOCATION PLAN		
computer file	plot date		
C:\Users\NKAR\Dropbox\NKARC\238 MAULDETH ROAD\239 MAULDETH ROAD - SS EXT.dwg			
project number	scale		
2021.0042.2247	As Indicated	@A1	
drawing number	rev	issue status	
A105			

This drawing is to be read in conjunction with all related drawings. All dimensions must be checked and verified on site before commencing any work or producing shop drawings. The originator should be notified immediately of any discrepancy. This drawing is copyright and remains the property of NK Architectural Services.