



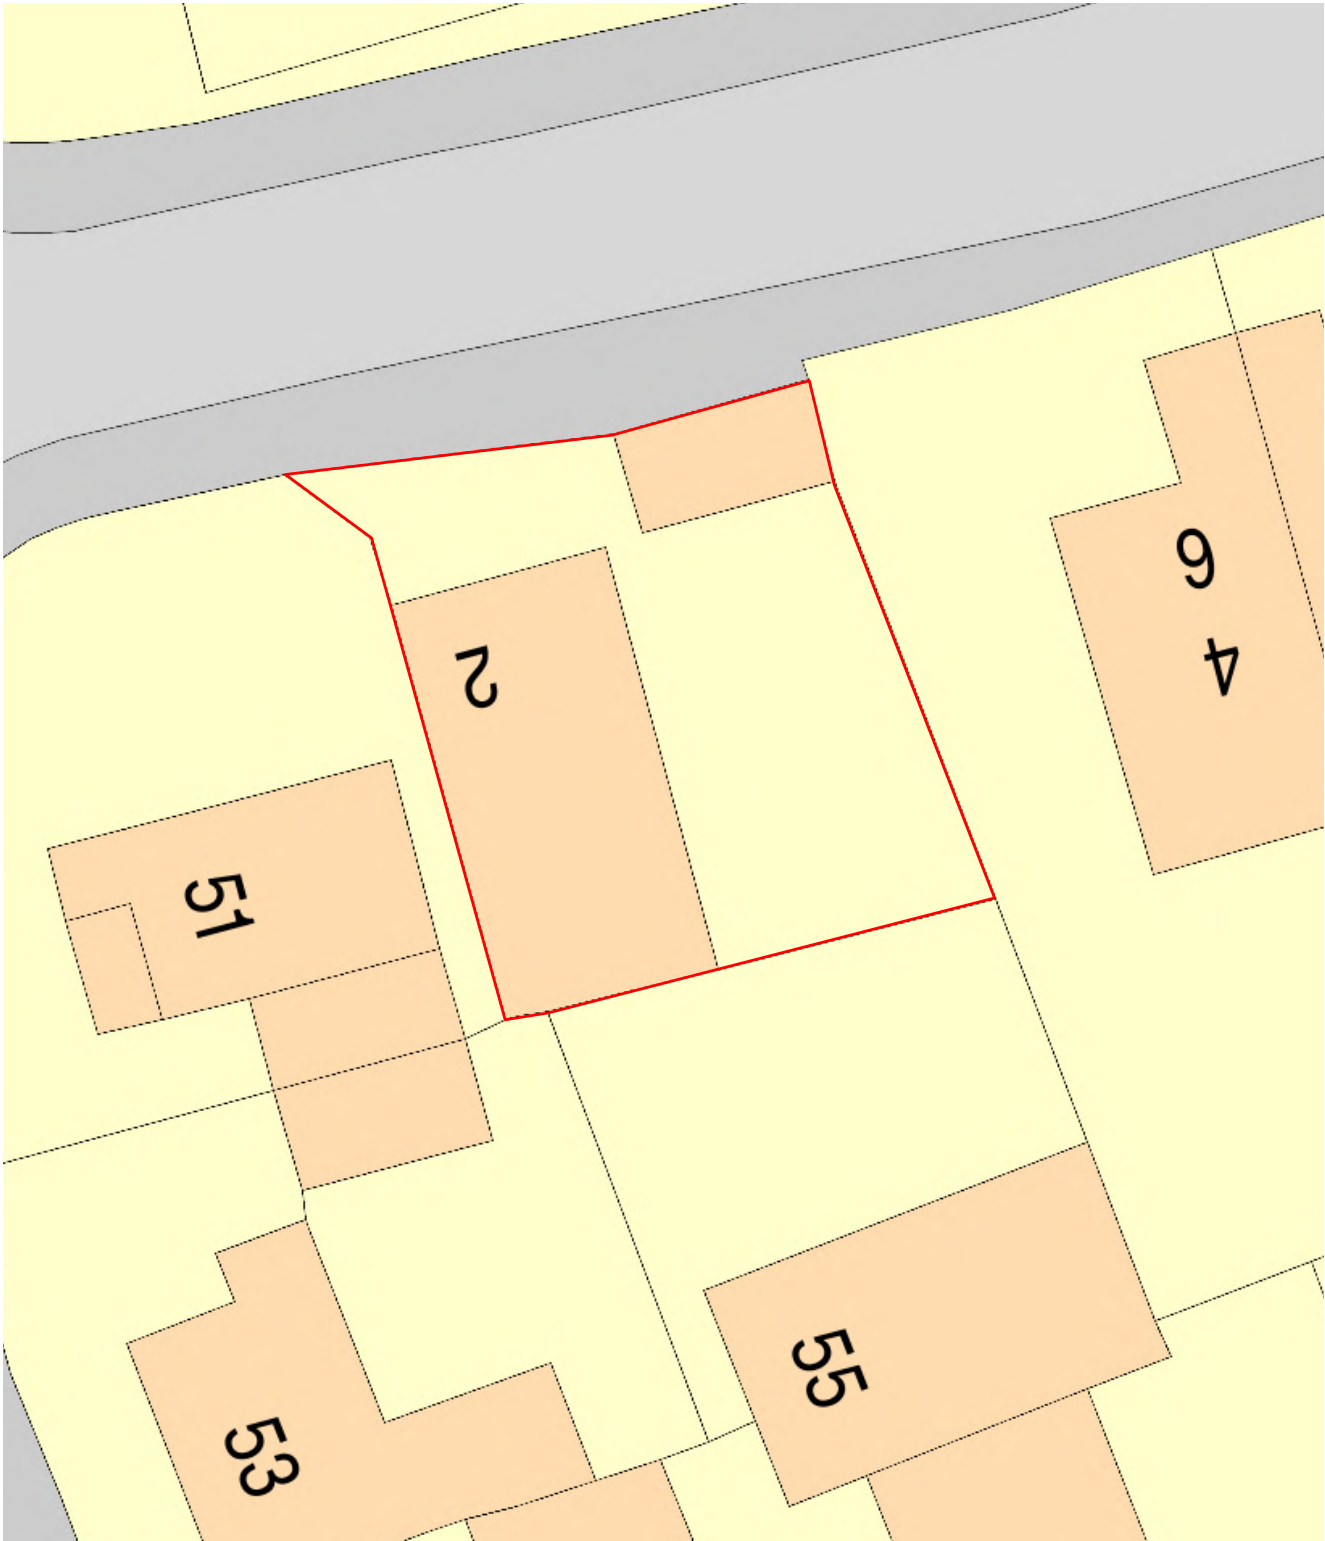


**EXISTING SITE PLAN**  
SCALE:1:200

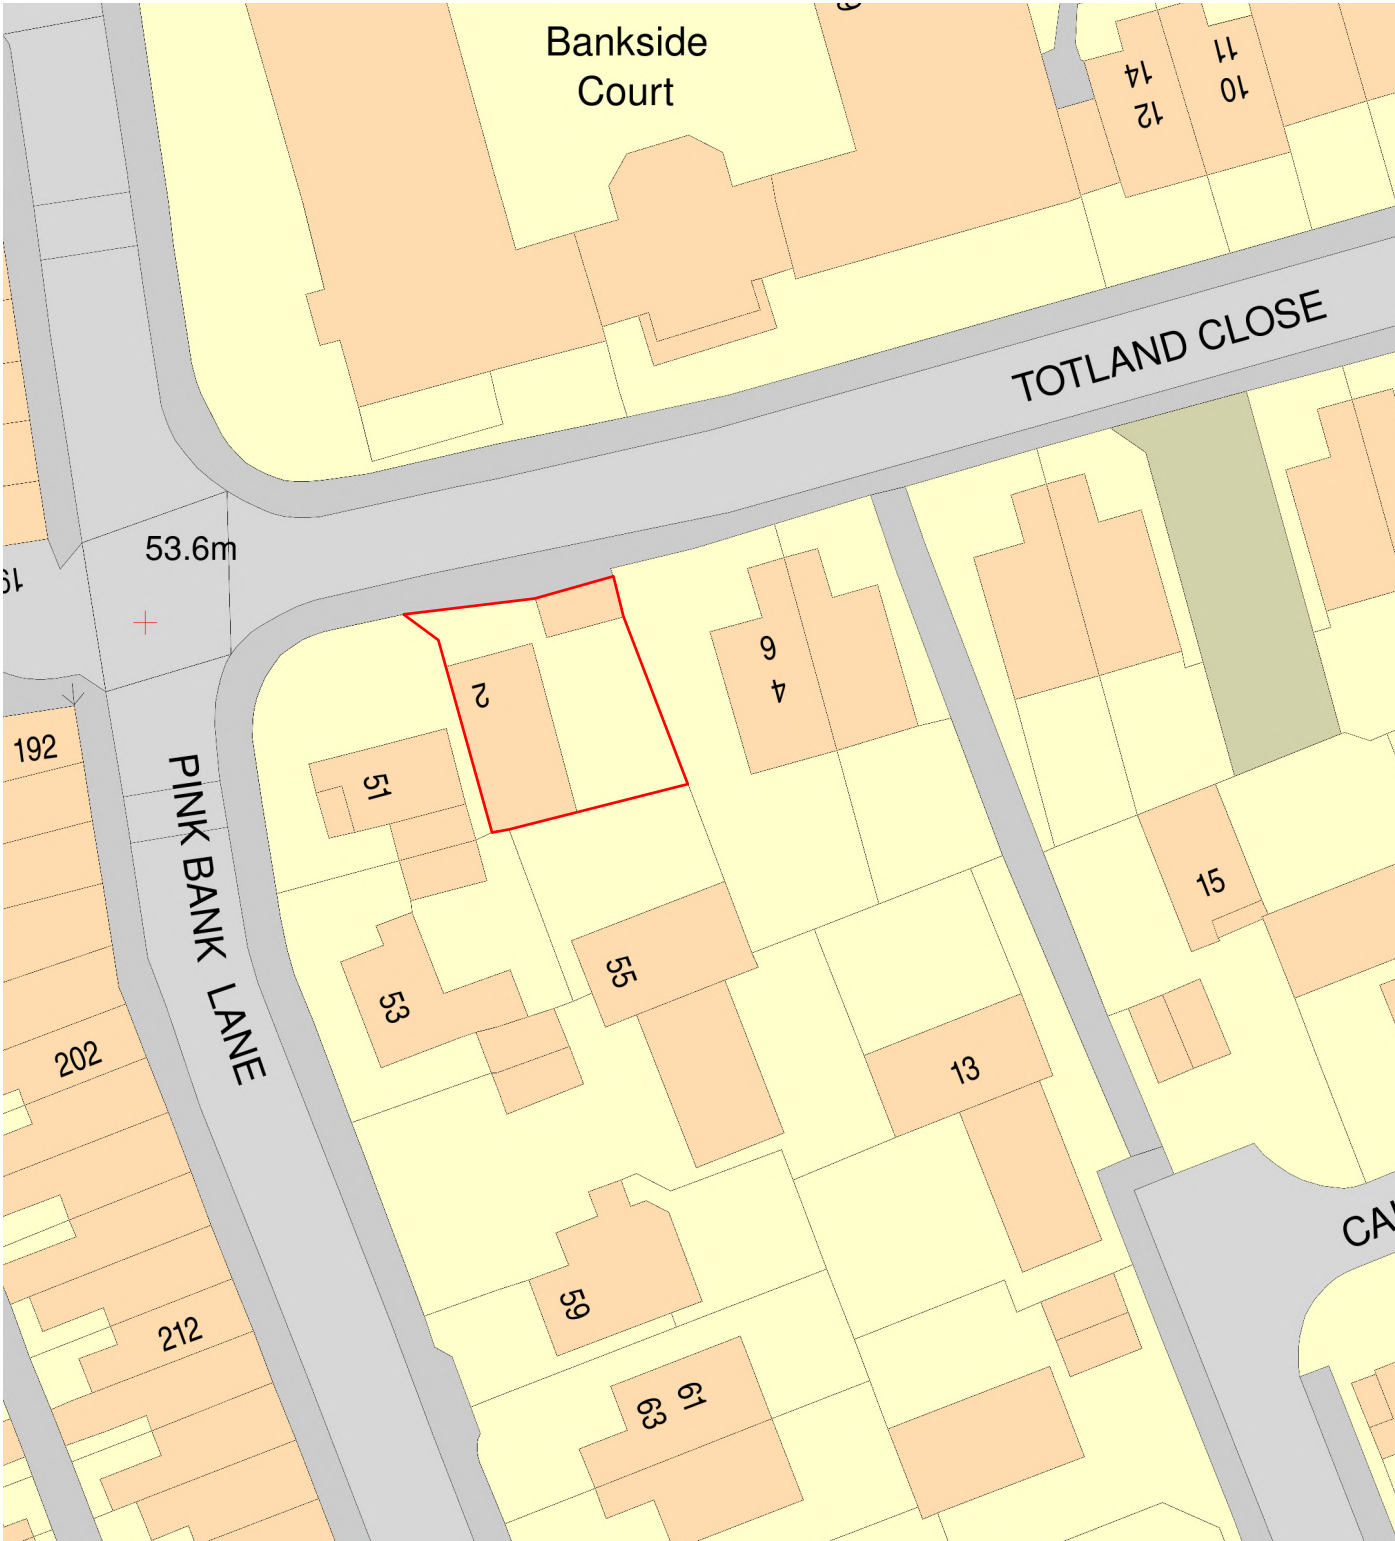


**EXISTING LOCATION PLAN**  
SCALE:1:500


This drawing must not be reproduced without permission from NM Architectural Services LTD. DO NOT scale of this drawing. All Dimensions are to be checked on site by the contractor/sub contractor. Any discrepancies to be reported to NM Architectural services LTD.

|                                                                    |                                                  |                                                                         |         |               |                        |                            |                                   |  |                                                                             |                                                                                       |
|--------------------------------------------------------------------|--------------------------------------------------|-------------------------------------------------------------------------|---------|---------------|------------------------|----------------------------|-----------------------------------|--|-----------------------------------------------------------------------------|---------------------------------------------------------------------------------------|
| <b>Client Name:</b><br>Mr Asghar Butt                              | <b>Drawing Title:</b><br>Site & Location Plans   | <b>Project Type:</b><br>Extension to an existing dwelling - Residential |         |               | <b>Check By:</b><br>MN | <b>Date:</b><br>09.09.2021 | <b>Revision Notes &amp; Date:</b> |  | 25 Brown Lane,<br>Heald Green,<br>Cheadle, Stockport<br>Cheshire<br>SK8 3RR |  |
|                                                                    |                                                  |                                                                         |         |               |                        |                            |                                   |  |                                                                             |                                                                                       |
| <b>Project Address:</b><br>2 Totland Close,<br>Manchester, M12 5RY | <b>Drawing Type:</b><br>Extensions / Alterations | <b>Dwg No:</b>                                                          | TOT-001 | <b>Scale:</b> | AS SHOWN               | <b>Rev:</b>                | -                                 |  |                                                                             |                                                                                       |

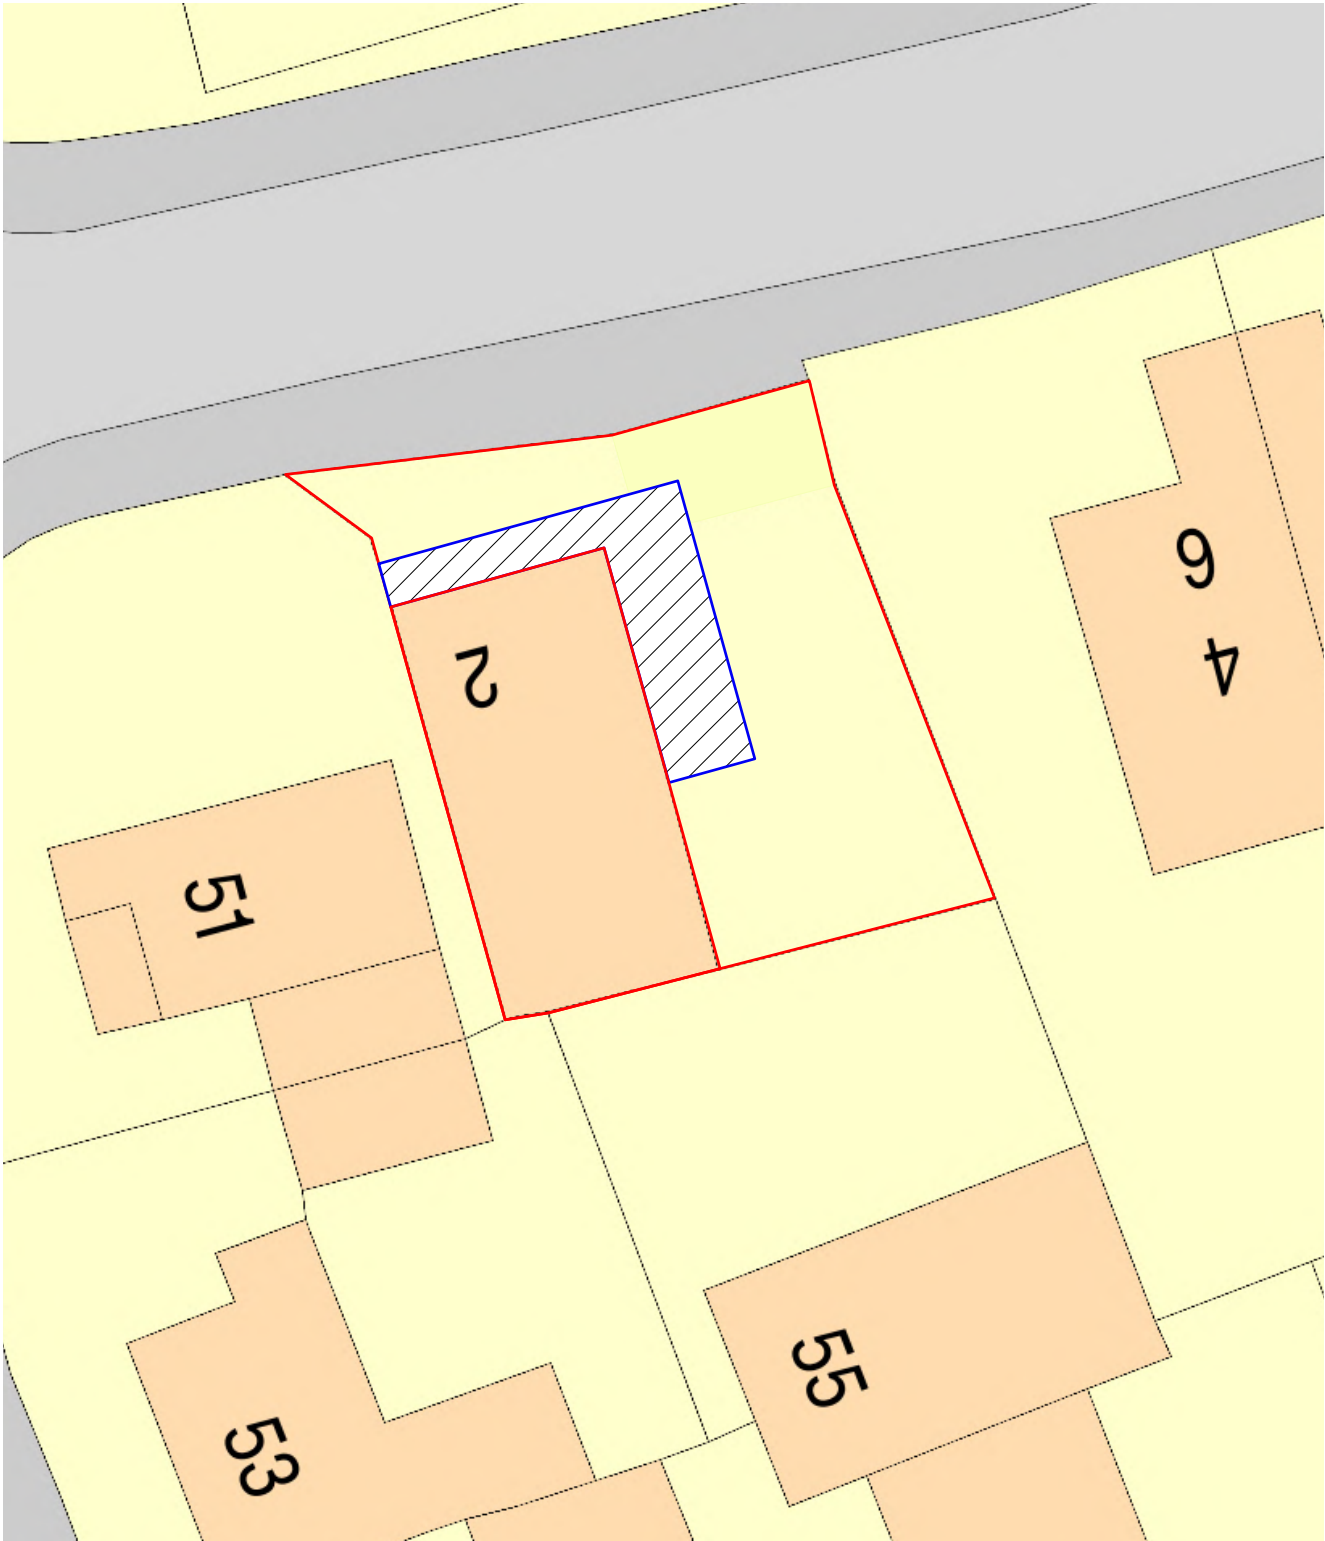


**EXISTING SITE PLAN**  
SCALE:1:200

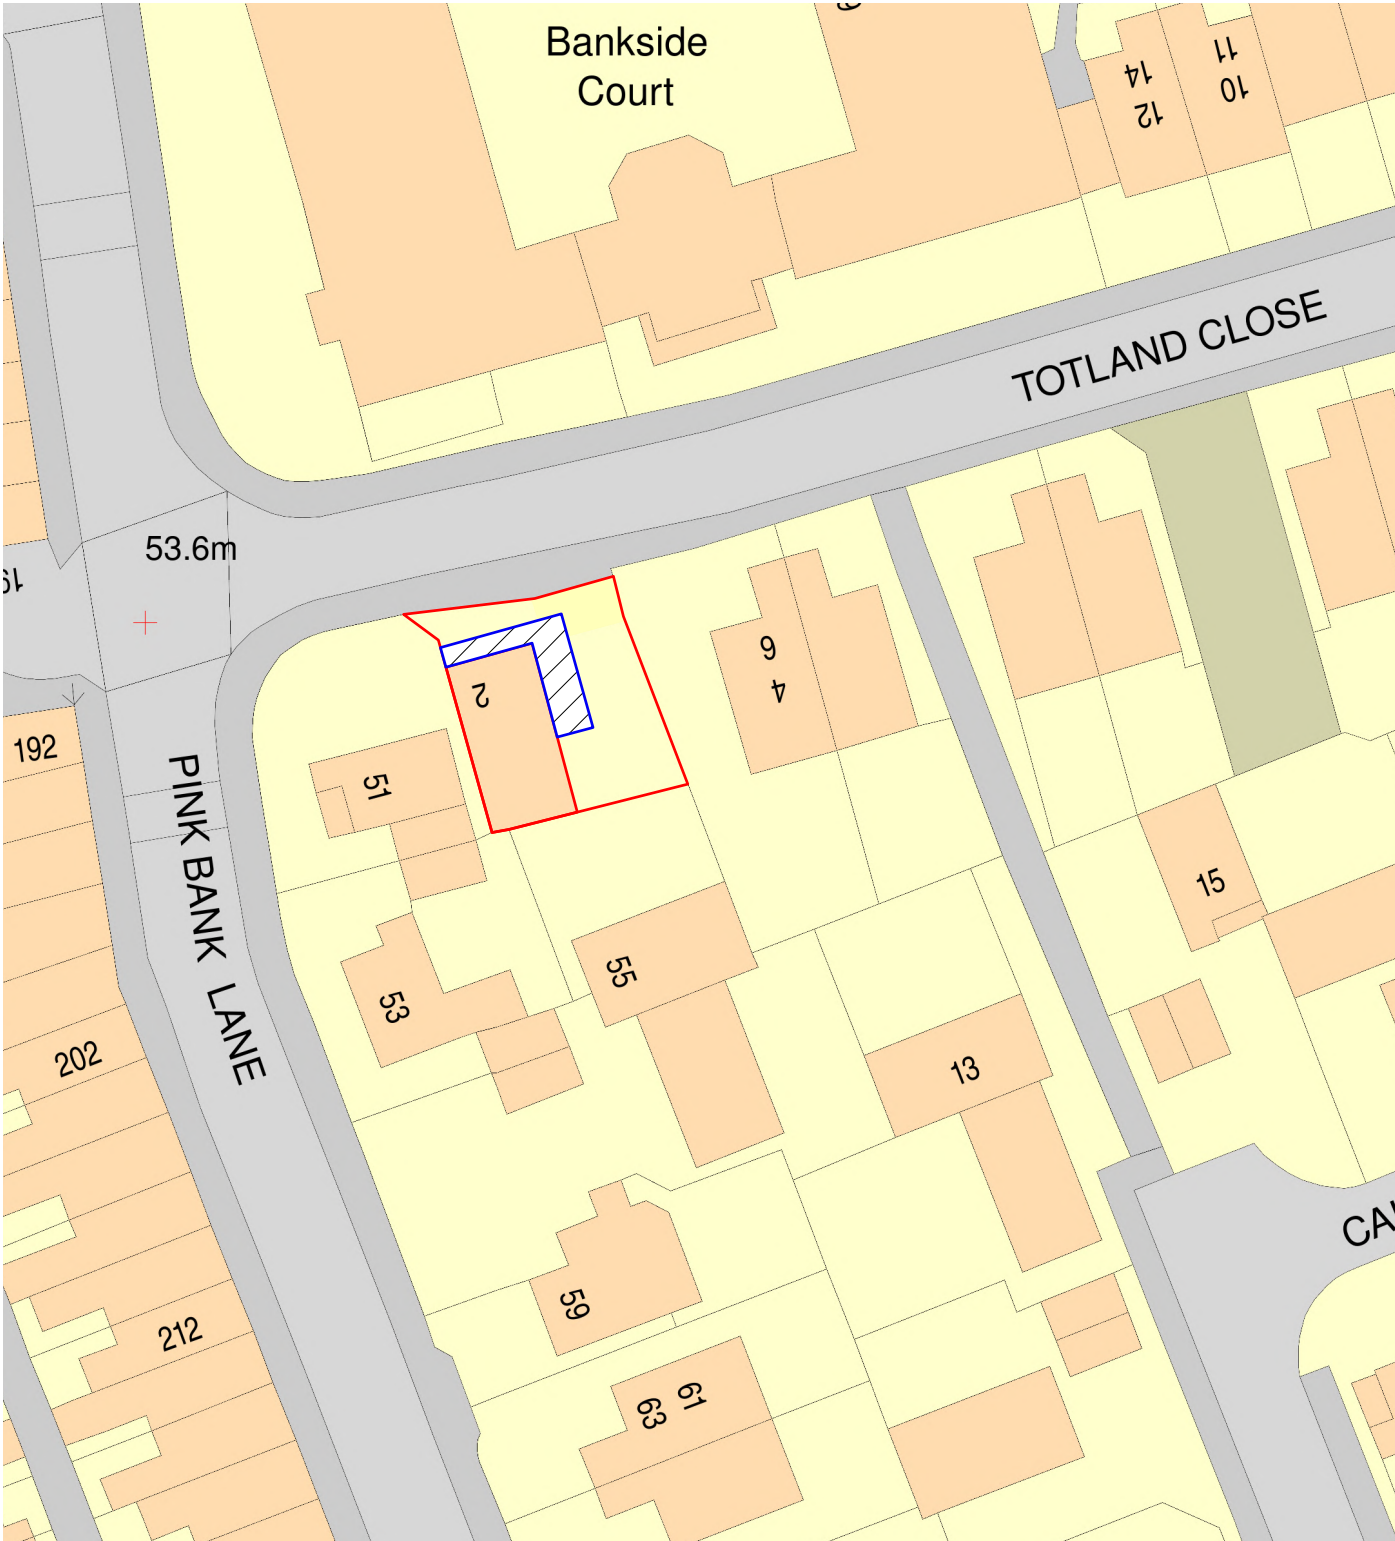


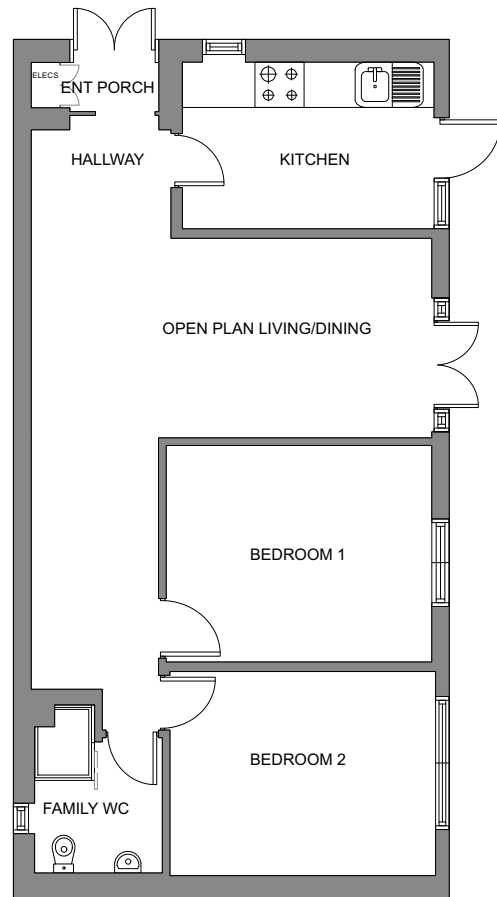


**EXISTING FLOOR PLAN**  
SCALE:1:100

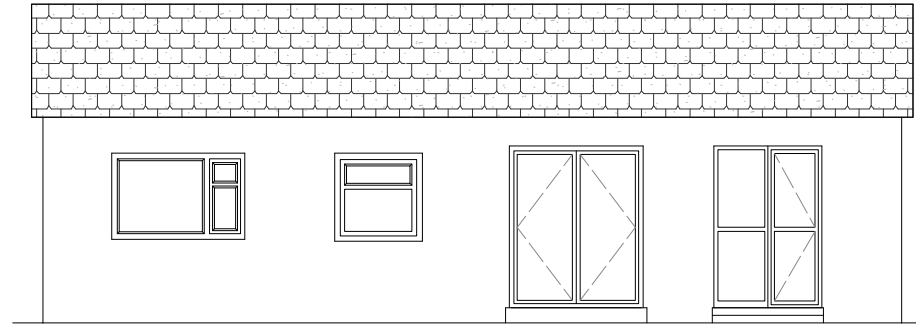


**EXISTING SIDE ELEVATION**  
SCALE:1:100

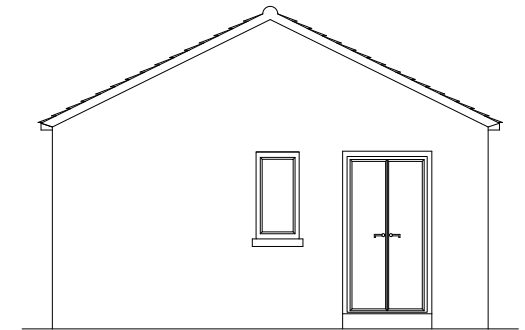

**EXISTING FRONT ELEVATION**  
SCALE:1:100

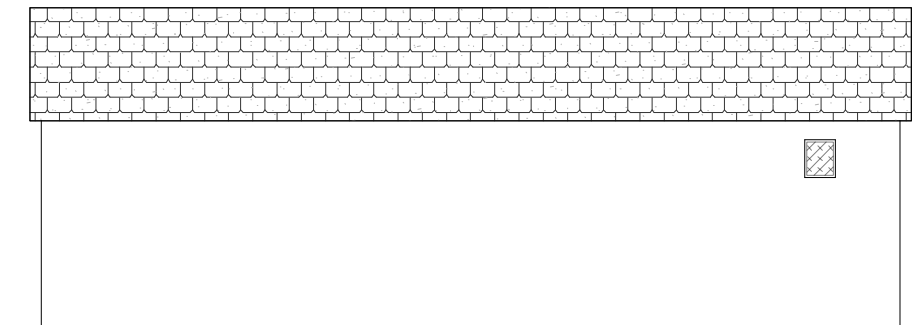


**EXISTING SIDE ELEVATION**  
SCALE:1:100

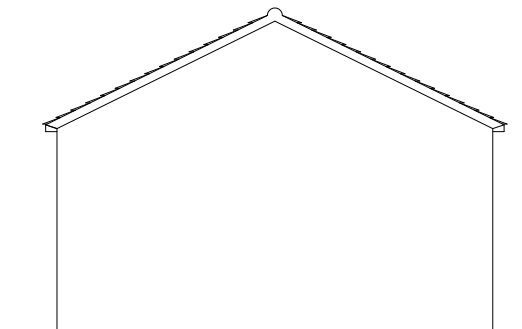


**EXISTING REAR ELEVATION**  
SCALE:1:100

This drawing must not be reproduced without permission from NM Architectural Services LTD. DO NOT scale of this drawing. All Dimensions are to be checked on site by the contractor/sub contractor. Any discrepancies to be reported to NM Architectural services LTD.


|                                                                    |                                                     |                                                                         |         |                        |                            |                                   |   |                                                                             |                                                                                       |
|--------------------------------------------------------------------|-----------------------------------------------------|-------------------------------------------------------------------------|---------|------------------------|----------------------------|-----------------------------------|---|-----------------------------------------------------------------------------|---------------------------------------------------------------------------------------|
| <b>Client Name:</b><br>Mr Asghar Butt                              | <b>Drawing Title:</b><br>Existing Plans & Elevation | <b>Project Type:</b><br>Extension to an existing dwelling - Residential |         | <b>Check By:</b><br>MN | <b>Date:</b><br>09.09.2021 | <b>Revision Notes &amp; Date:</b> |   | 25 Brown Lane,<br>Heald Green,<br>Cheadle, Stockport<br>Cheshire<br>SK8 3RR |  |
|                                                                    |                                                     |                                                                         |         |                        |                            |                                   |   |                                                                             |                                                                                       |
| <b>Project Address:</b><br>2 Totland Close,<br>Manchester, M12 5RY | <b>Drawing Type:</b><br>Extensions / Alterations    | <b>Dwg No:</b>                                                          | TOT-003 | <b>Scale:</b>          | 1:100                      | <b>Rev:</b>                       | - |                                                                             |                                                                                       |

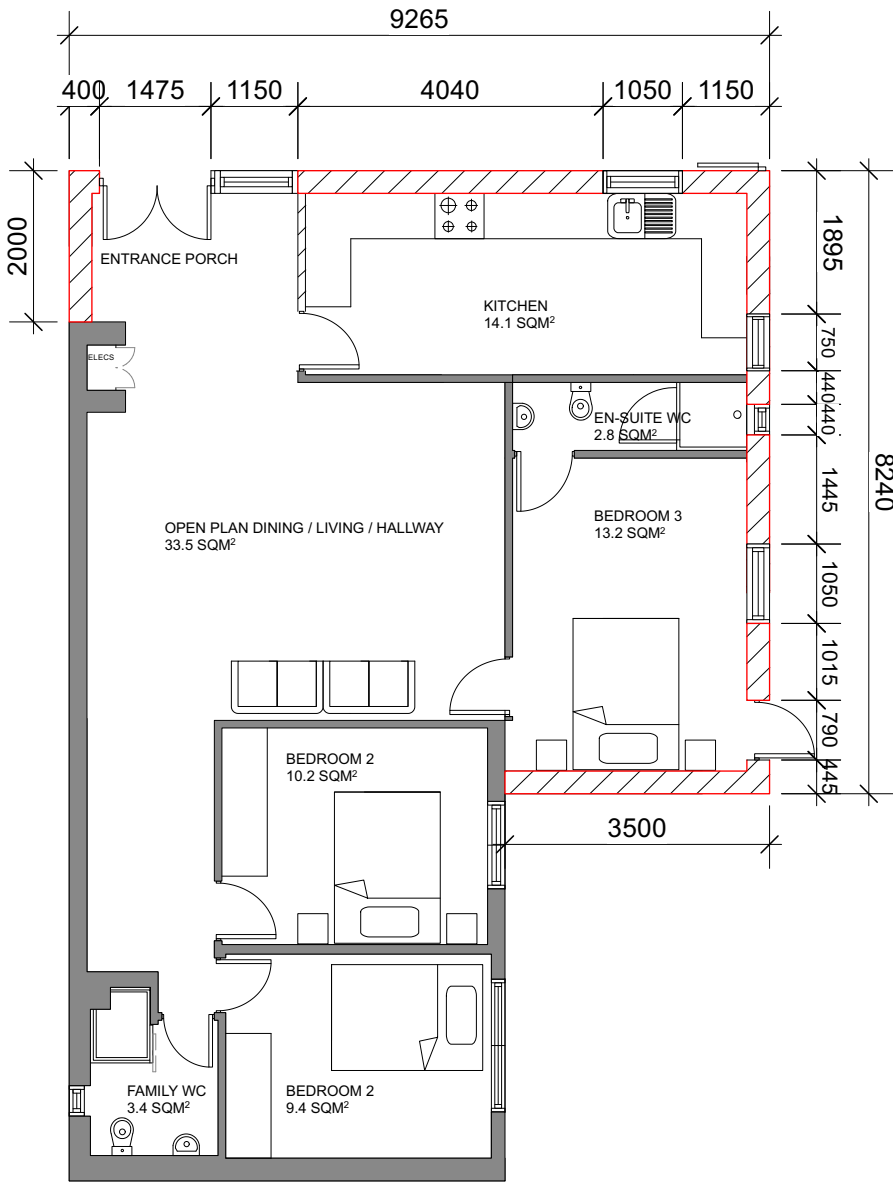


**PROPOSED FLOOR PLAN**  
SCALE:1:100

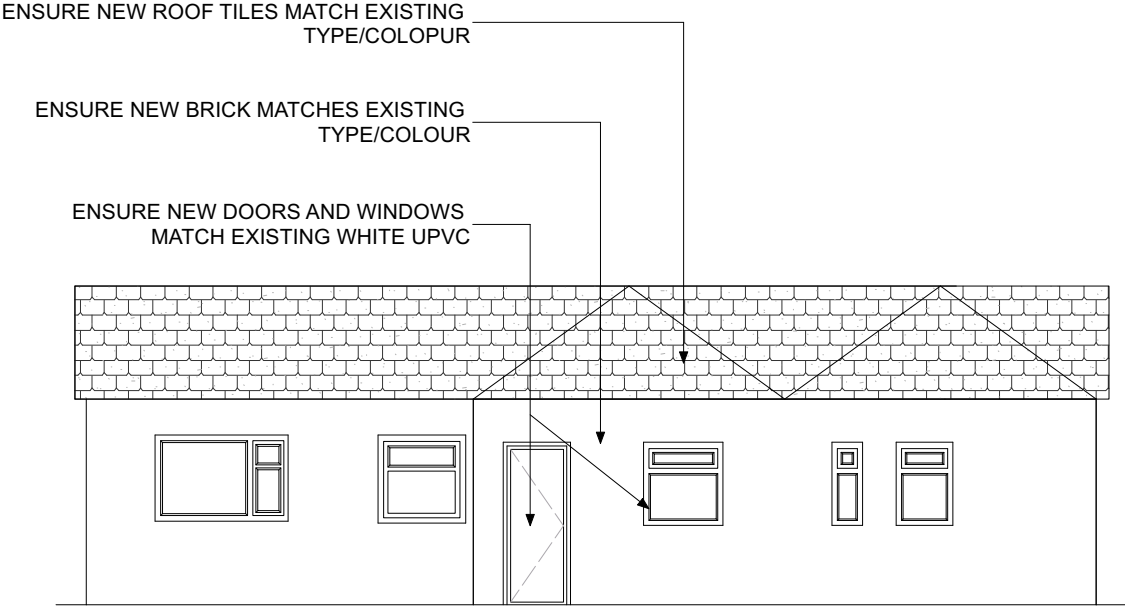


**PROPOSED SIDE ELEVATION**  
SCALE:1:100

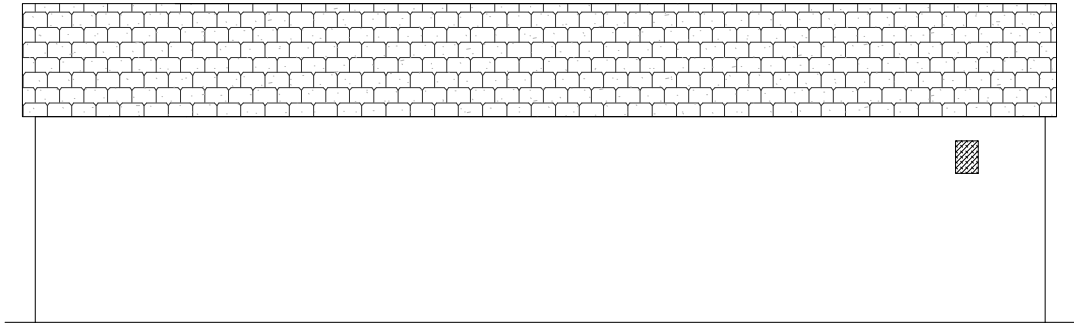

**PROPOSED SIDE ELEVATION**  
SCALE:1:100

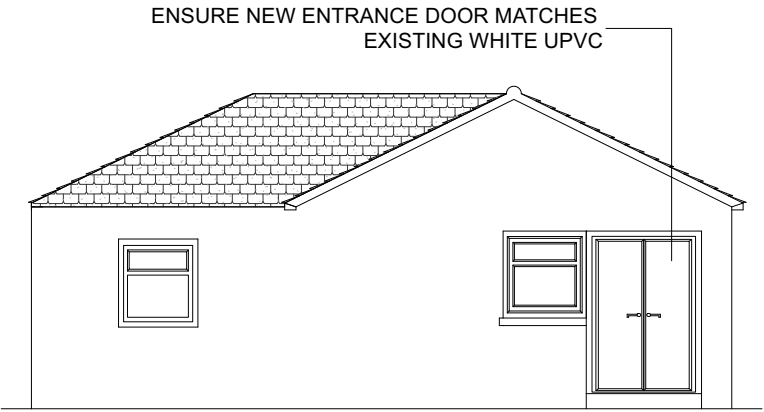


**PROPOSED FRONT ELEVATION**  
SCALE:1:100

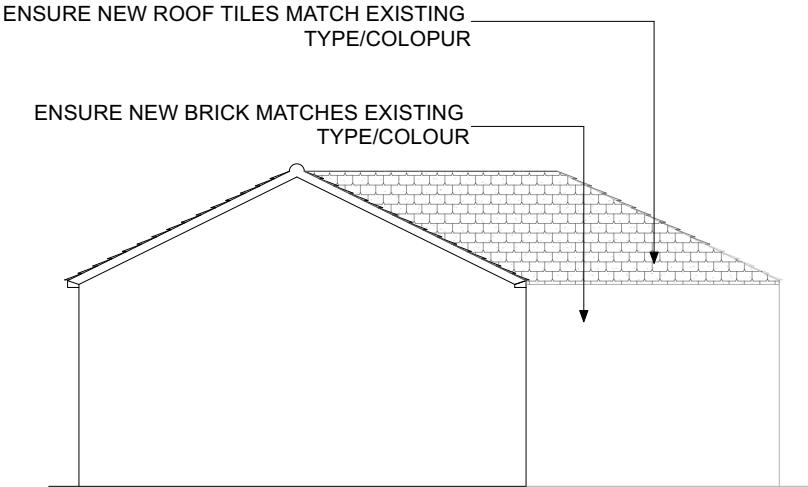

**PROPOSED REAR ELEVATION**  
SCALE:1:100

This drawing must not be reproduced without permission from NM Architectural Services LTD. DO NOT scale of this drawing. All Dimensions are to be checked on site by the contractor/sub contractor. Any discrepancies to be reported to NM Architectural services LTD.

|                                                                    |                                                      |                                                                         |         |               |                        |                            |                                   |  |                                                                             |  |
|--------------------------------------------------------------------|------------------------------------------------------|-------------------------------------------------------------------------|---------|---------------|------------------------|----------------------------|-----------------------------------|--|-----------------------------------------------------------------------------|--|
| <b>Client Name:</b><br>Mr Asghar Butt                              | <b>Drawing Title:</b><br>Proposed Plans & Elevations | <b>Project Type:</b><br>Extension to an existing dwelling - Residential |         |               | <b>Check By:</b><br>MN | <b>Date:</b><br>09.09.2021 | <b>Revision Notes &amp; Date:</b> |  | 25 Brown Lane,<br>Heald Green,<br>Cheadle, Stockport<br>Cheshire<br>SK8 3RR |  |
|                                                                    |                                                      |                                                                         |         |               |                        |                            |                                   |  |                                                                             |  |
| <b>Project Address:</b><br>2 Totland Close,<br>Manchester, M12 5RY | <b>Drawing Type:</b><br>Extensions / Alterations     | <b>Dwg No:</b>                                                          | TOT-004 | <b>Scale:</b> | As Shown               | <b>Rev:</b>                | -                                 |  |                                                                             |  |

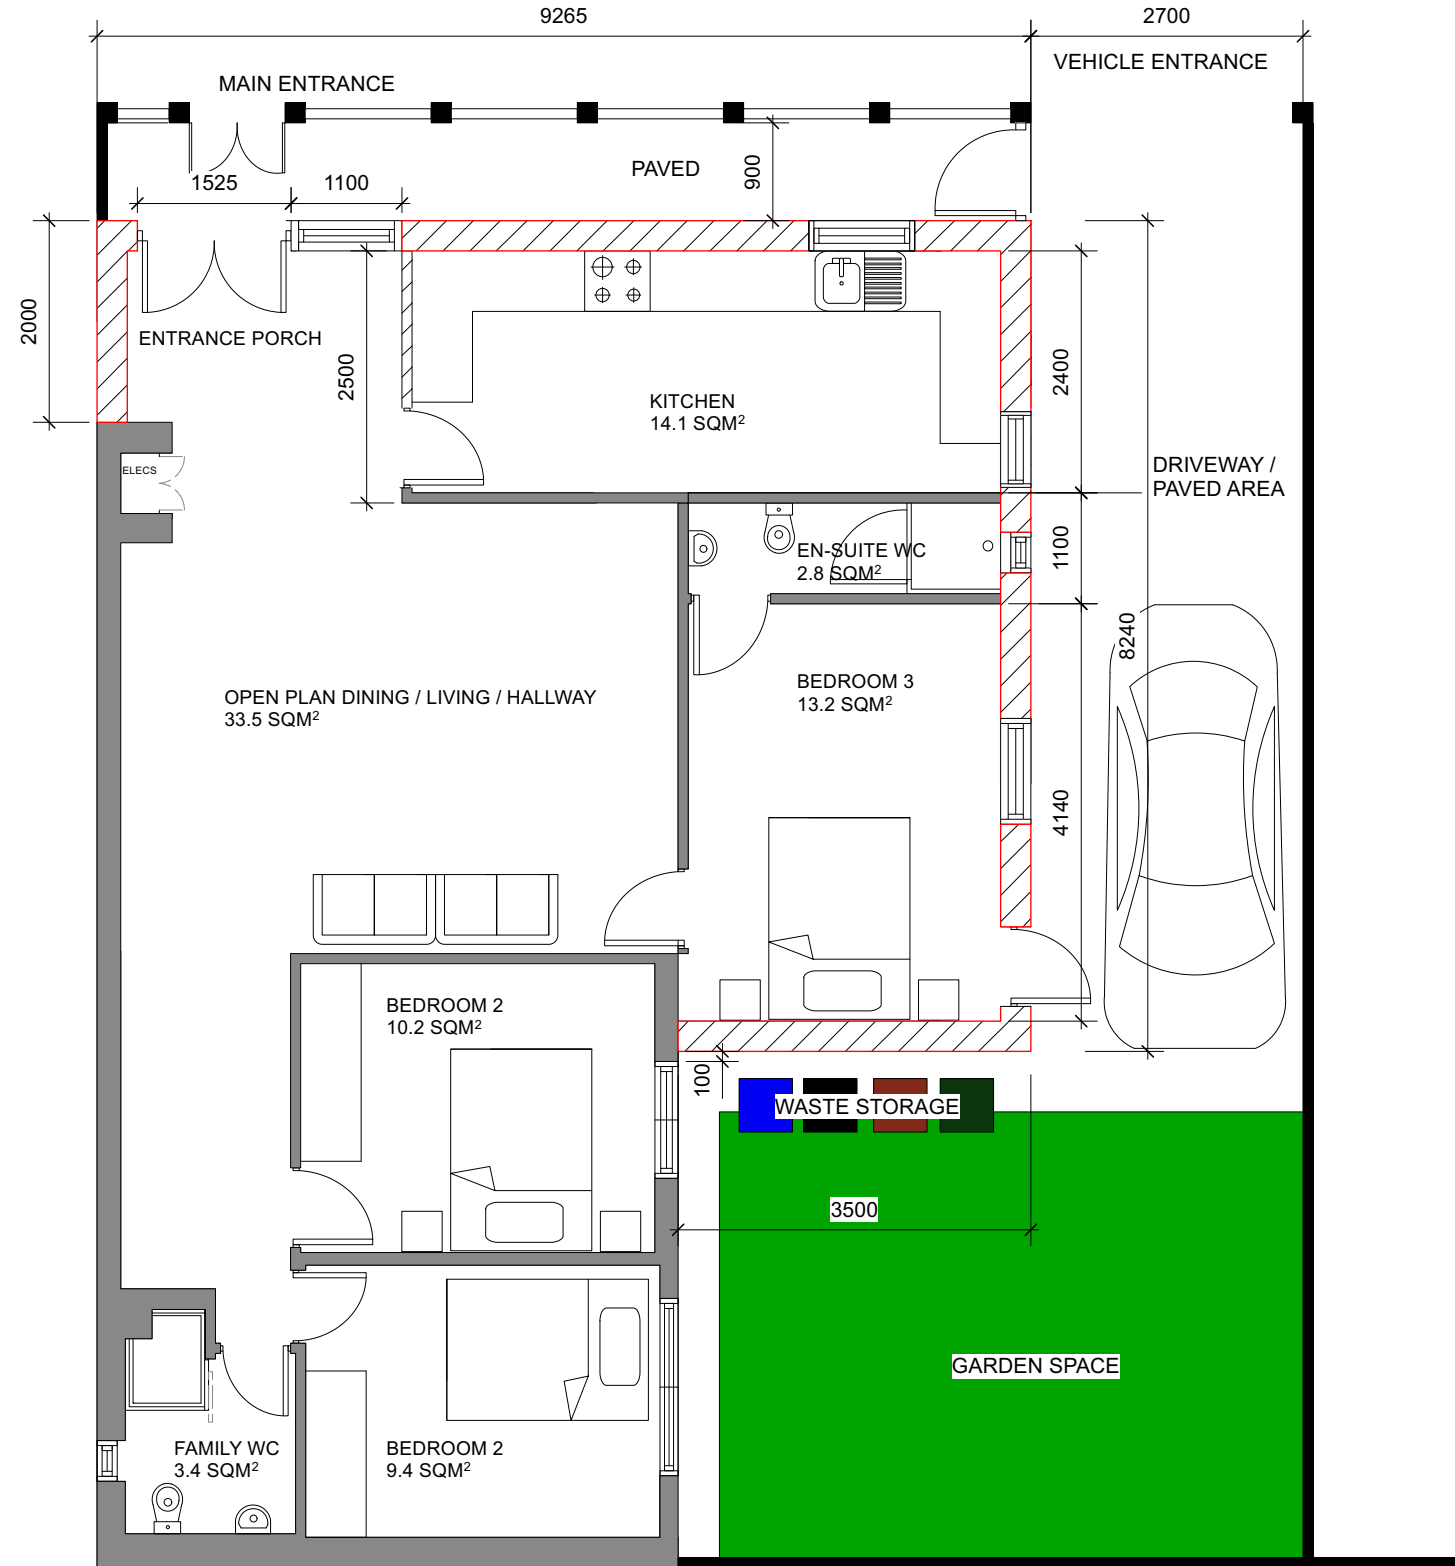

**PROPOSED SITE LAYOUT**  
SCALE:1:100

This drawing must not be reproduced without permission from NM Architectural Services LTD. DO NOT scale of this drawing. All Dimensions are to be checked on site by the contractor/sub contractor. Any discrepancies to be reported to NM Architectural services LTD.

|                                                                    |                                                  |                                                                         |         |                        |                            |                                   |   |                                                                             |  |
|--------------------------------------------------------------------|--------------------------------------------------|-------------------------------------------------------------------------|---------|------------------------|----------------------------|-----------------------------------|---|-----------------------------------------------------------------------------|--|
| <b>Client Name:</b><br>Mr Asghar Butt                              | <b>Drawing Title:</b><br>Proposed Site Plan      | <b>Project Type:</b><br>Extension to an existing dwelling - Residential |         | <b>Check By:</b><br>MN | <b>Date:</b><br>09.09.2021 | <b>Revision Notes &amp; Date:</b> |   | 25 Brown Lane,<br>Heald Green,<br>Cheadle, Stockport<br>Cheshire<br>SK8 3RR |  |
|                                                                    |                                                  |                                                                         |         |                        |                            |                                   |   |                                                                             |  |
| <b>Project Address:</b><br>2 Totland Close,<br>Manchester, M12 5RY | <b>Drawing Type:</b><br>Extensions / Alterations | <b>Dwg No:</b>                                                          | TOT-005 | <b>Scale:</b>          | 1:100                      | <b>Rev:</b>                       | - |                                                                             |  |